


3.44 To assist wheelchair users who have reduced reach, services and controls should comply with all of the following.

- Consumer units should be mounted so that the switches are between 1350mm and 1450mm above floor level.
- Switches, sockets, stopcocks and controls, except controls to radiators, are located with their centre line 700-1000mm above floor level and a minimum of 700mm (measured horizontally) from an inside corner, and are not positioned behind appliances.

DOOR SCHEDULE				
Door Ref	Door Size (widthxheight)	Door weight(kg)	Lintel Ref (weight kg)	Fire Door
D6	914 x 1981mm	45 TBC	N/A	No
D7	914 x 1981mm	45 TBC	N/A	No
D8	DELETED			
D9	914 x 1981mm	45 TBC	N/A	No
D10	914 x 1981mm	45 TBC	N/A	No
D11	914 x 1981mm	45 TBC	N/A	No

WINDOW SCHEDULE			
Window Ref	Struct opening (widthxheight)	Lintel Ref (weight kg)	Fire Escape
W3	950 x 1200mm	CGE90/100 1350 (8.8)	No
W4	1850 x 1200mm	CGE90/100 2100 (17.4)	Yes
W5	955 x 1050mm	CG90/100 1350 (8.8)	No
W6	1850 x 1200mm	CGE90/100 2100 (17.4)	Yes
W7	955 x 1200mm	CGE90/100 1350 (8.8)	Yes

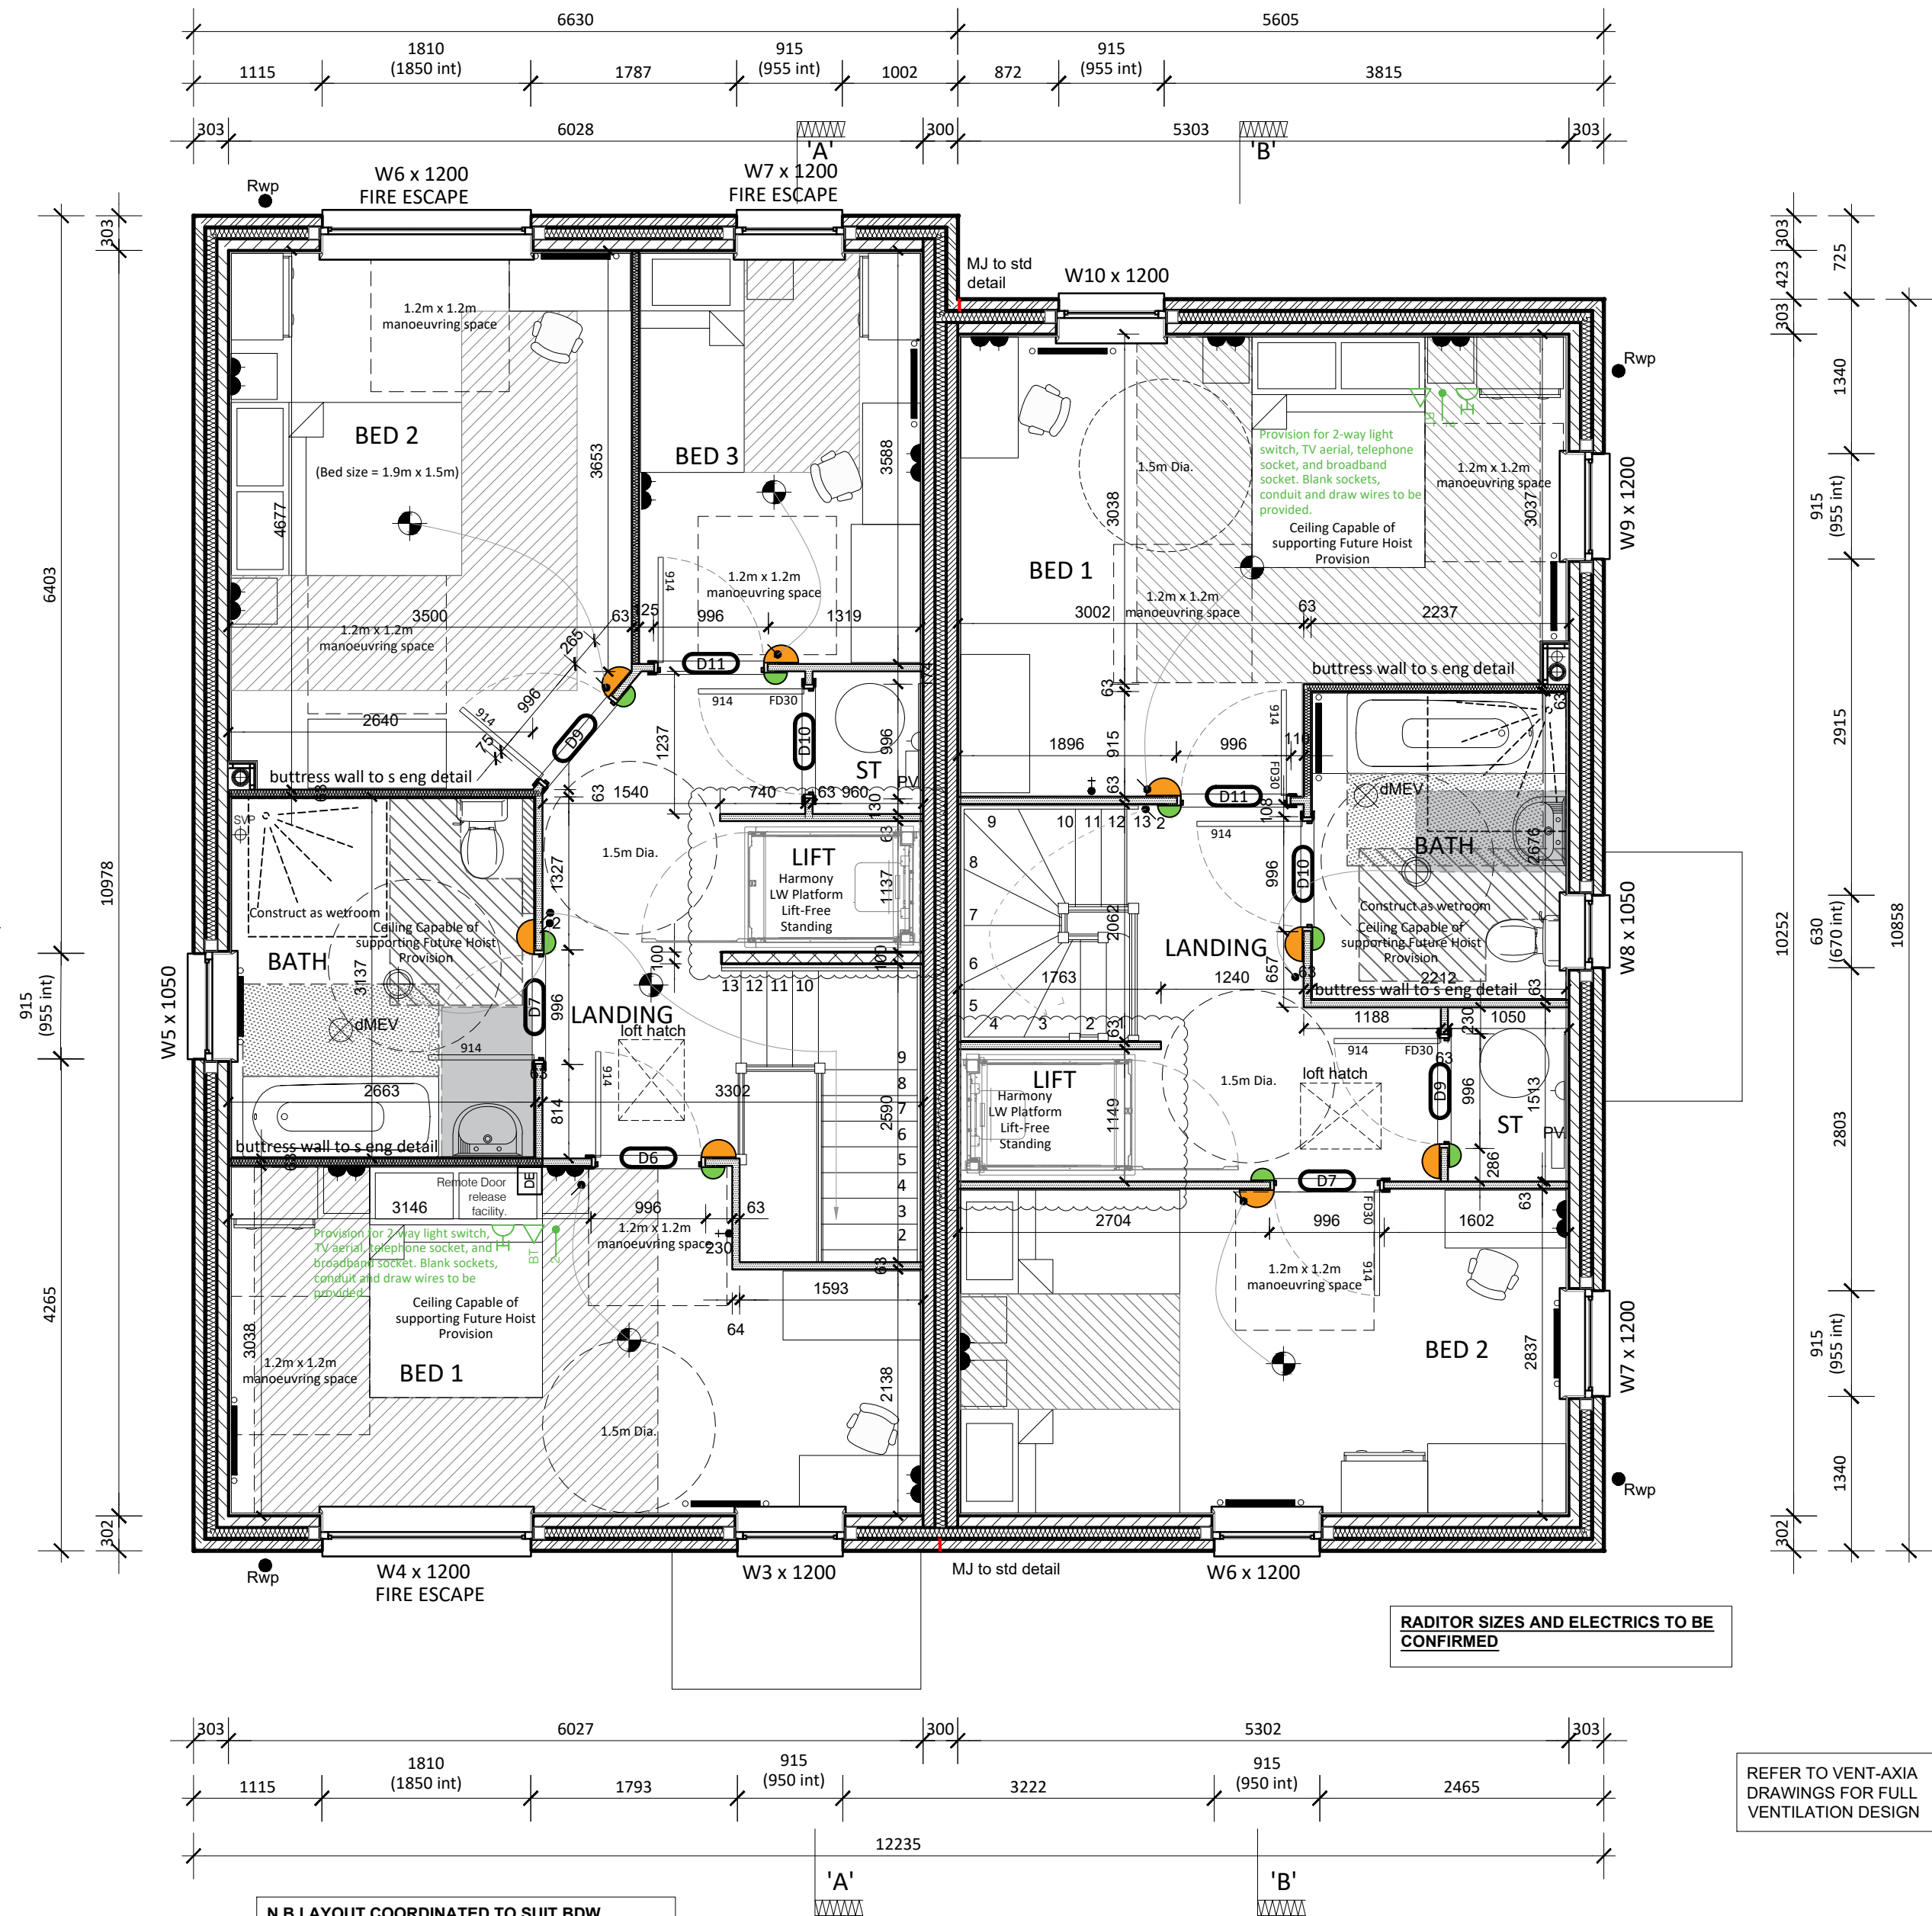

WCH-2B-3B - PLOTS 14,15

FIRST FLOOR PLAN

© This drawing is copyright and is not be reproduced or disclosed to third parties without hparchitectures prior permission.

Do not scale from this drawing, other than for Local Authority Planning purposes.

This drawing is to be read in conjunction with all relevant consultants, specialist manufacturers drawings and specifications.

Any discrepancies in dimensions or details on or between these drawings should be drawn to our attention.

All dimensions are in millimetres unless noted otherwise.


Any surveyed information incorporated within this drawing cannot be guaranteed as accurate unless confirmed by fixed dimension.

DOOR SCHEDULE				
Door Ref	Door Size (widthxheight)	Door weight(kg)	Lintel Ref (weight kg)	Fire Door
D7	914 x 1981mm	45 TBC	N/A	Yes
D8	DELETED			
D9	914 x 1981mm	45 TBC	N/A	Yes
D10	914 x 1981mm	45 TBC	N/A	No
D11	914 x 1981mm	45 TBC	N/A	Yes

WINDOW SCHEDULE			
Window Ref	Struct opening (widthxheight)	Lintel Ref (weight kg)	Fire Escape
W6	950 x 1200mm	CG90/100 1350 (8.8)	No
W7	950 x 1200mm	CGE90/100 1350 (8.8)	No
W8	670 x 1050mm	TS90/100 1050 (8.2)	No
W9	950 x 1200mm	CGE90/100 1350 (8.8)	No
W10	950 x 1200mm	CG90/100 1350 (8.8)	No

C3	31/03/26	WINDPOSTS REPLACED BY BUTTRESS WALLS	CD
C2	2/01/26	REVISED TO ENGINEERS MARKUP DEC 25	CD
C1	29/01/25	CONSTRUCTION ISSUE	CD
T1	20/12/24	TENDER ISSUE	CD
T0	28.07.23	TENDER ISSUE	RJF
Rev	Date	Description	By

CONSTRUCTION

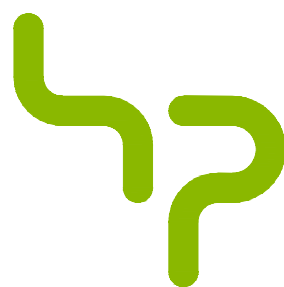

hparchitecture.co.uk / 01344 752 271
Manhattan House, 140 High Street, Crowthorne, Berkshire RG45 7AY

Client



DAVID WILSON HOMES
WHERE QUALITY LIVES

Project

CRAWLEY DOWN ROAD - FELBRIDGE PHASE 1 - DAVID WILSON HOMES

Drawing

WCH-2B-3B - FIRST FLOOR PLAN

Scale	Date	Drawn By	Checked By
1:50@A2	25/06/2025	RJF	CD
Project No.	Drawing No.		Revision
H7490	WCH_2B_3B-02-DR-AR-000129		C3