




THIS DRAWING IS THE PROPERTY OF STEPHEN BROMLEY ASSOCIATES
AND MUST NOT BE REPRODUCED IN ANY FORM OR BY ANY MEANS
WITHOUT THE WRITTEN PERMISSION OF STEPHEN BROMLEY ASSOCIATES
DO NOT SCALE FROM THIS DRAWING
ALL MEASUREMENTS TO BE CHECKED ON SITE PRIOR TO COMMENCEMENT
OF ANY CONSTRUCTION WORKS AND STEPHEN BROMLEY ASSOCIATES
TAKES NO RESPONSIBILITY FOR ANY WORKS DONE THAT ARE
DIFFERENT AND CONTRARY TO THE INTENT OF THE DRAWING.

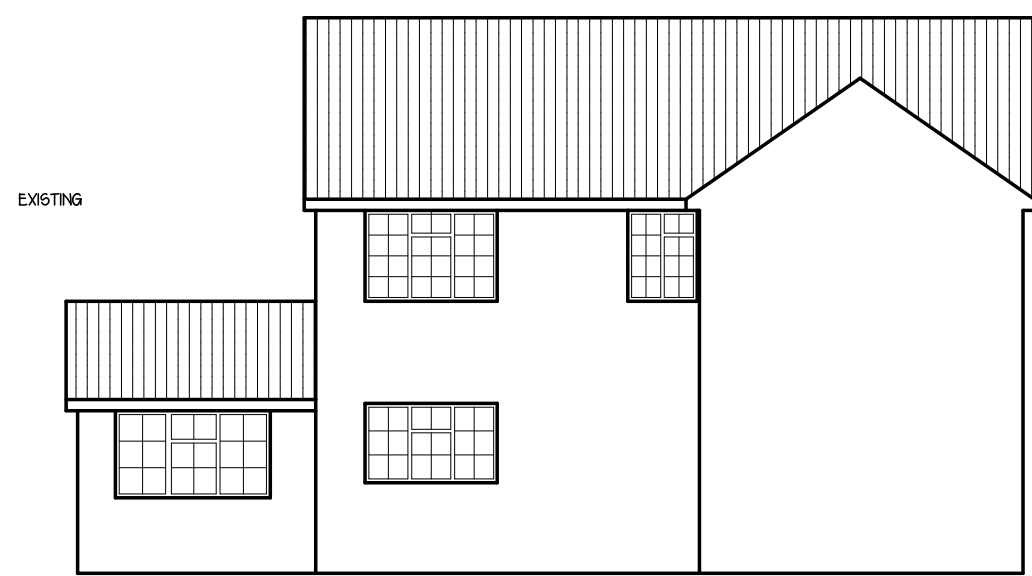


FRONT ELEVATION

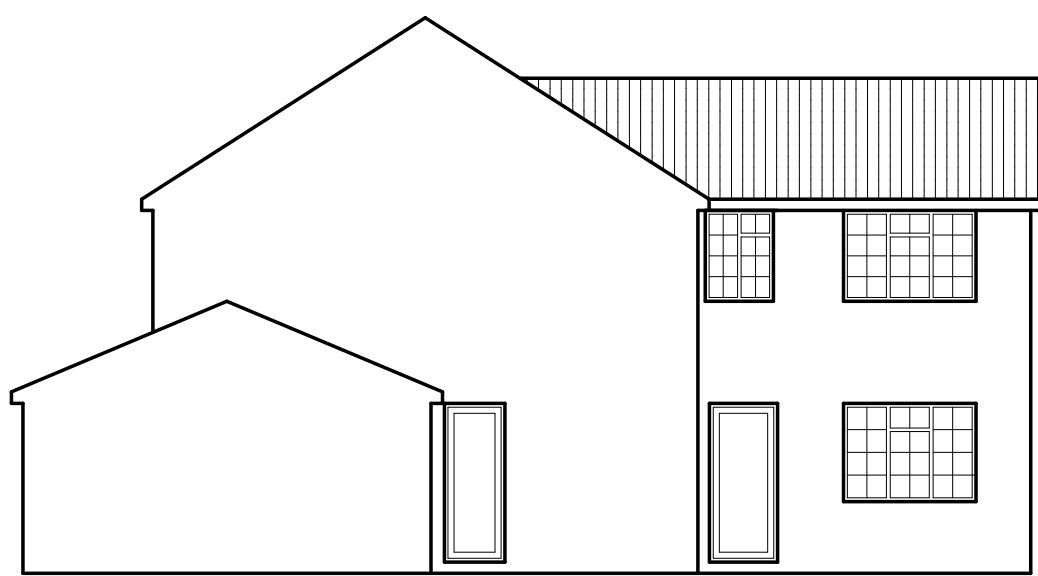


SIDE ELEVATION

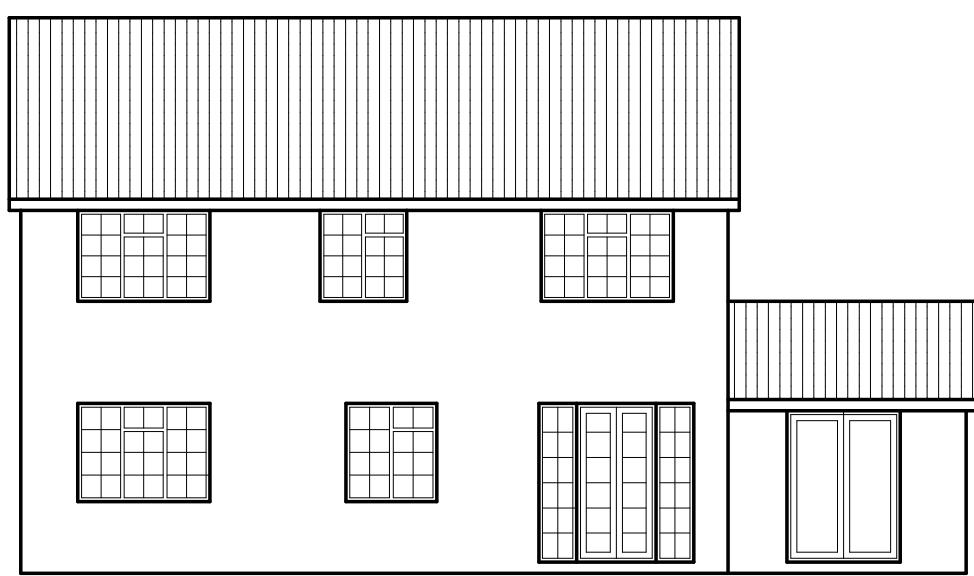


REAR ELEVATION

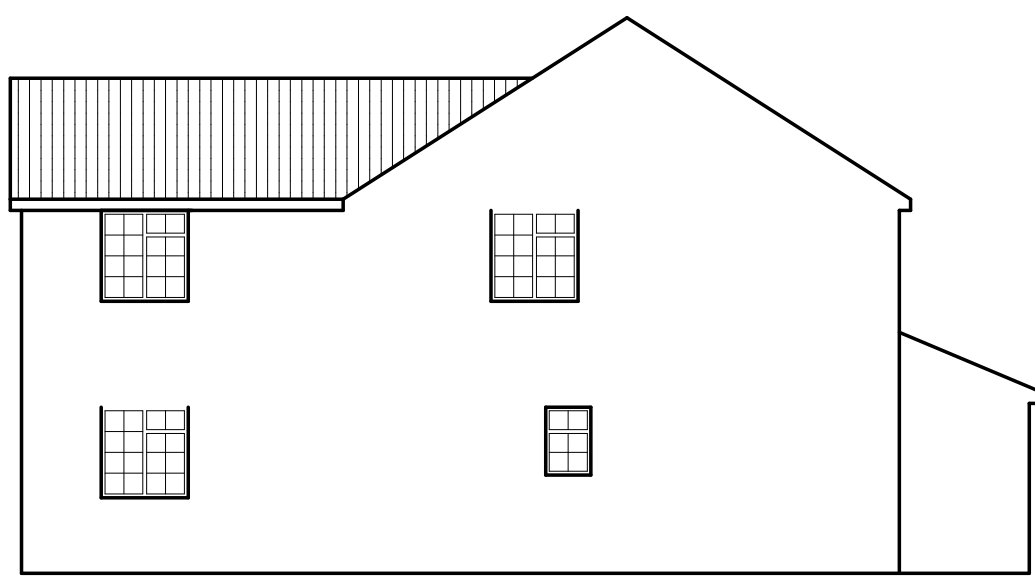


NORTH ELEVATION

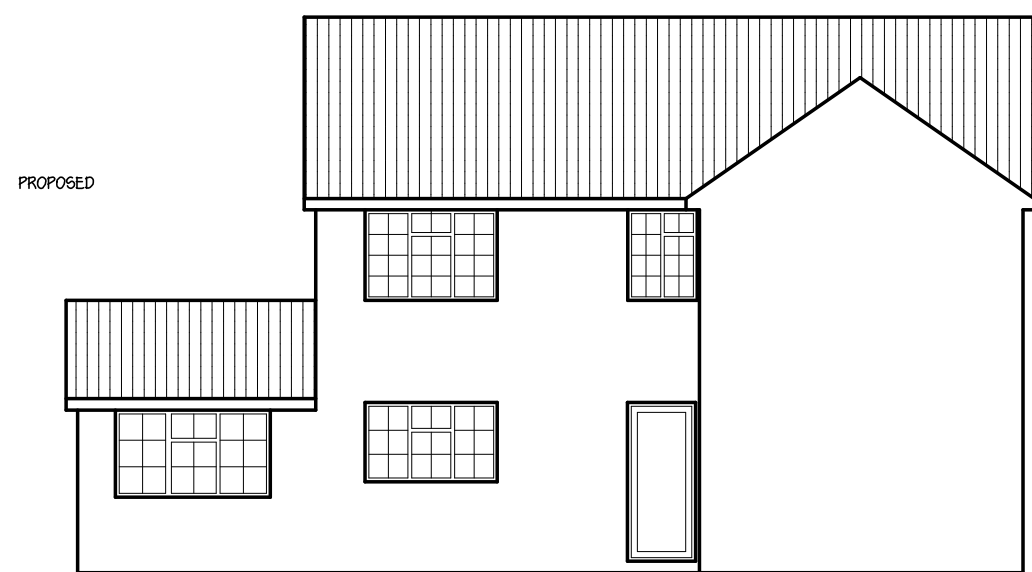


PROPOSED

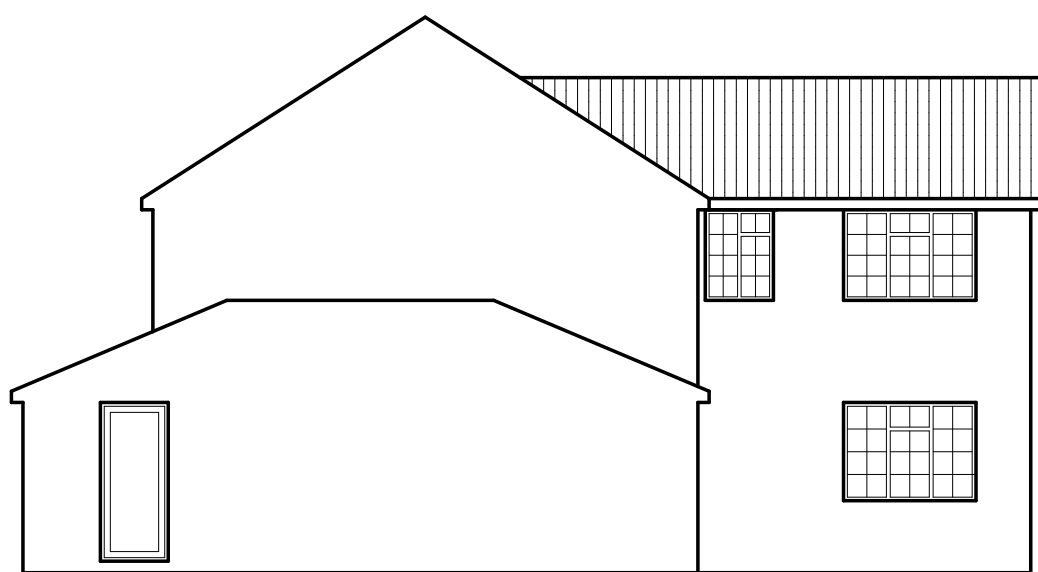



SIDE ELEVATION

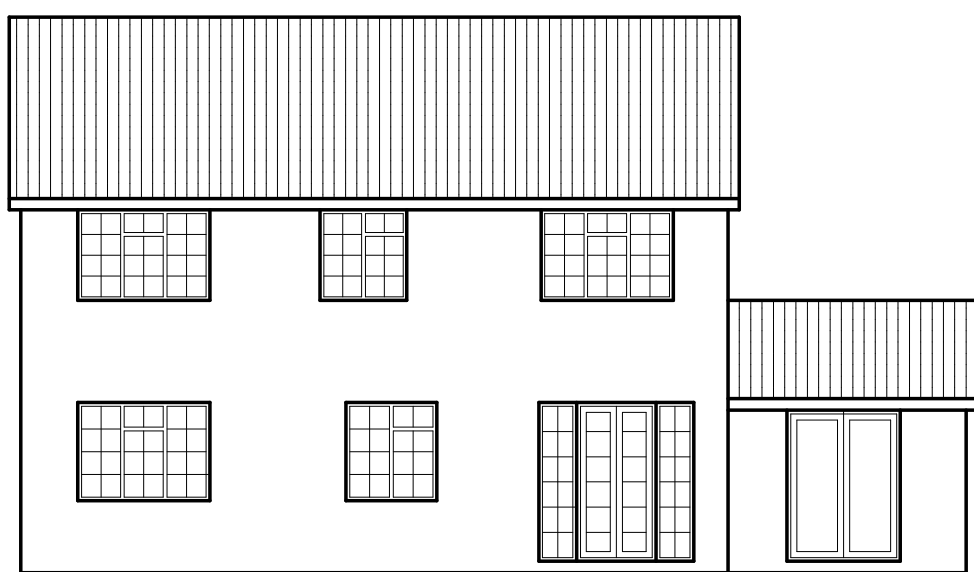


REAR ELEVATION

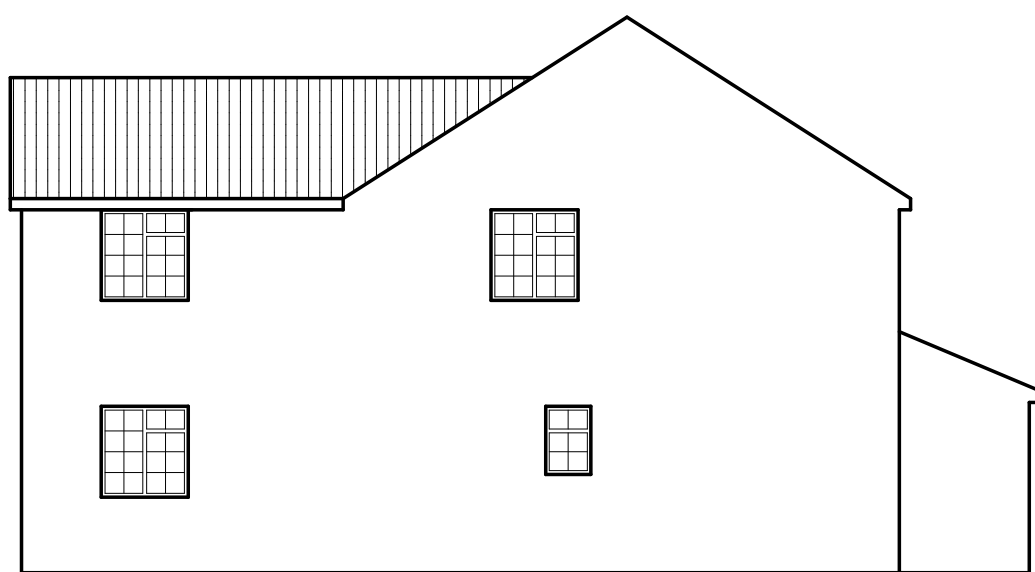



NORTH ELEVATION

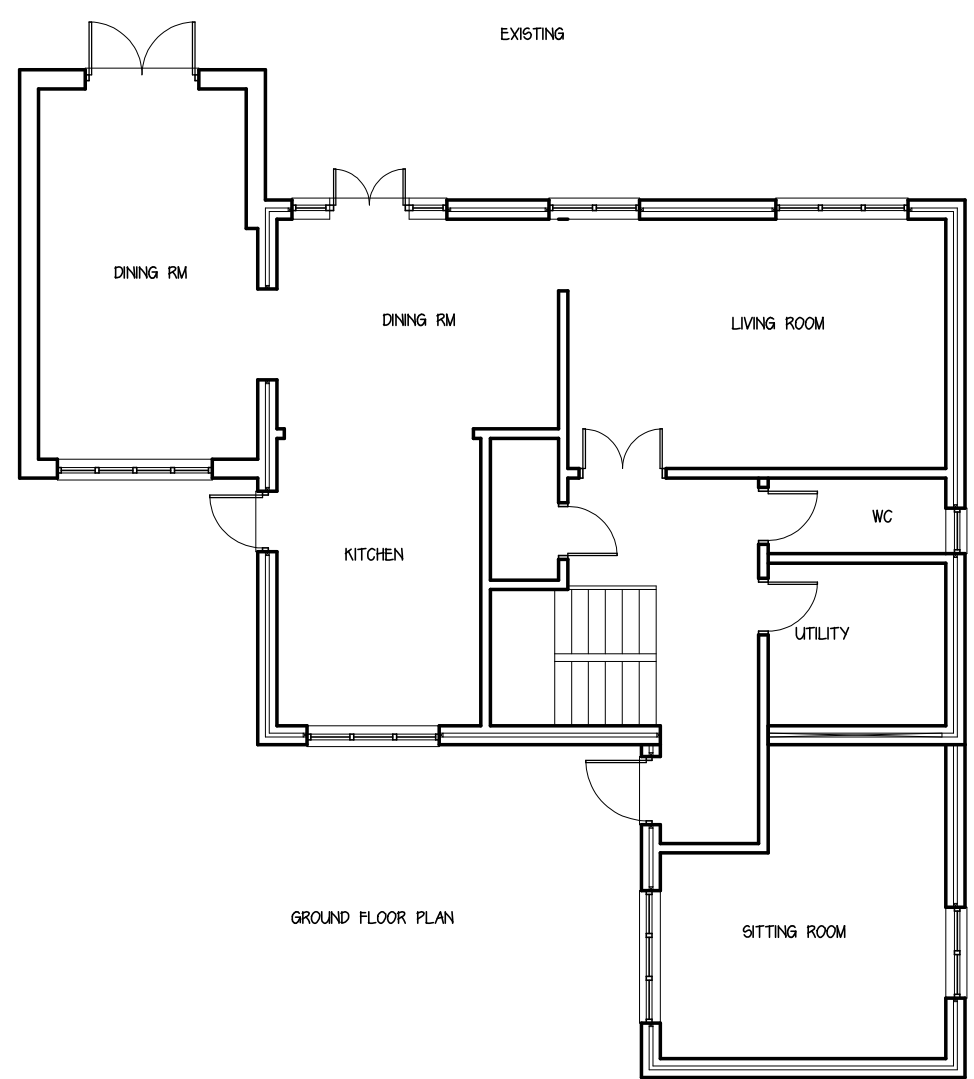 


GROUND FLOOR PLAN

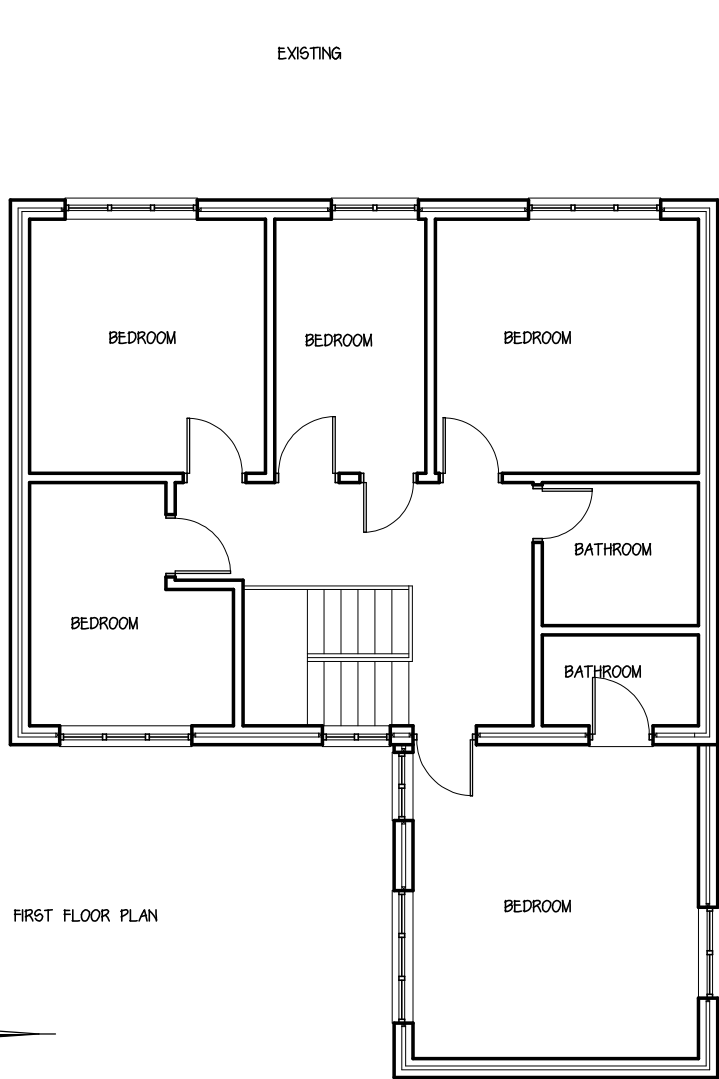


FIRST FLOOR PLAN

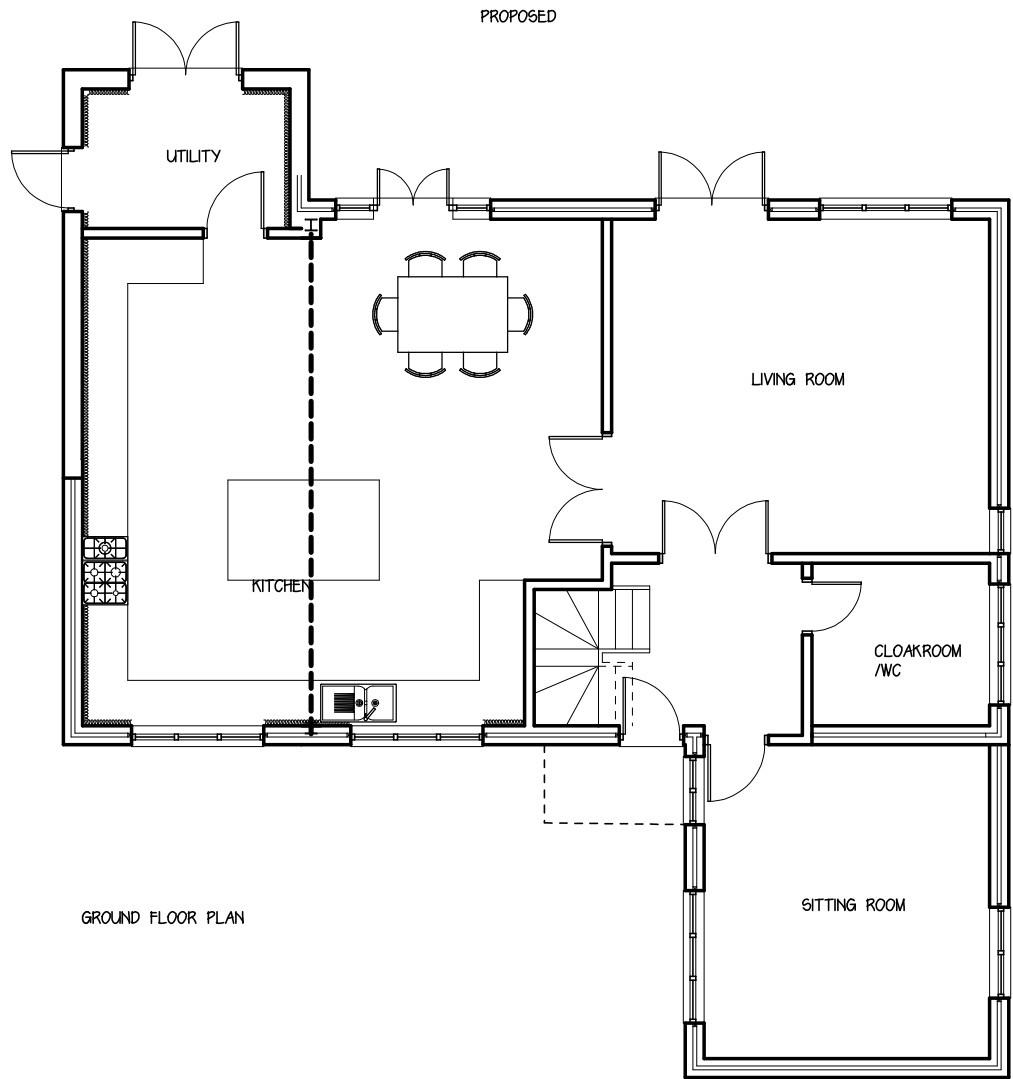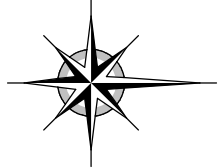

GROUND FLOOR PLAN

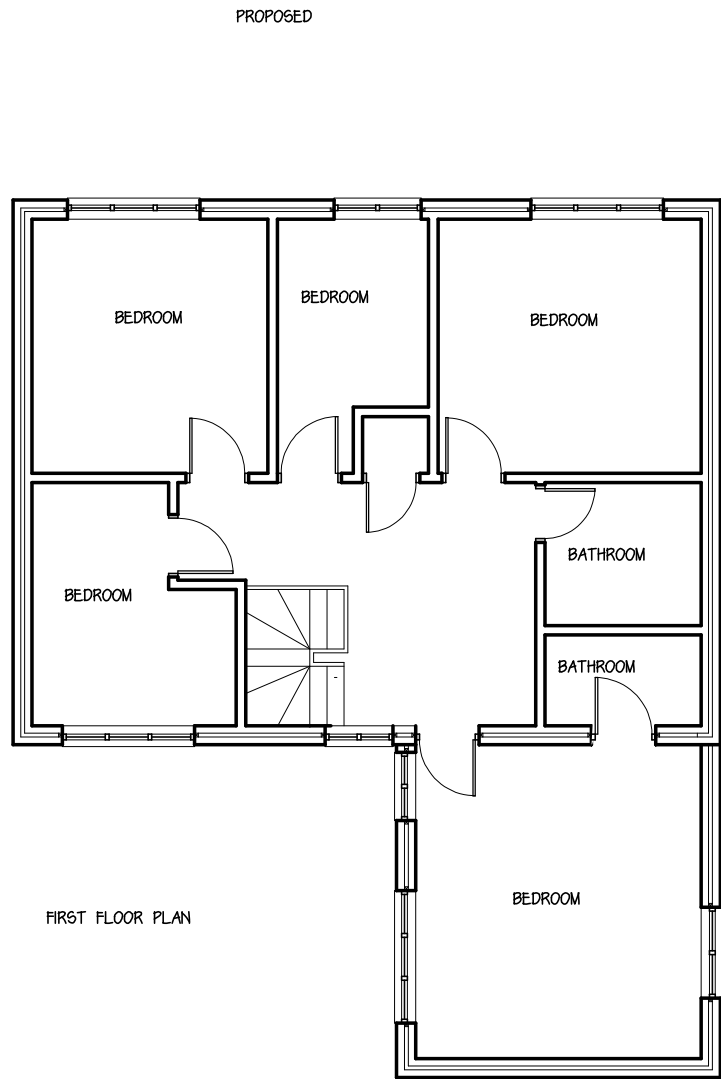

FIRST FLOOR PLAN

 

STEPHEN BROMLEY ASSOCIATES
5 WEST ST SHOREHAM BY SEA
WEST SUSSEX

PROPOSED ALTERATIONS

AT SCALE 1:100 @ A1

4 PORTSMOUTH WOOD

Drawing no 12213-1