
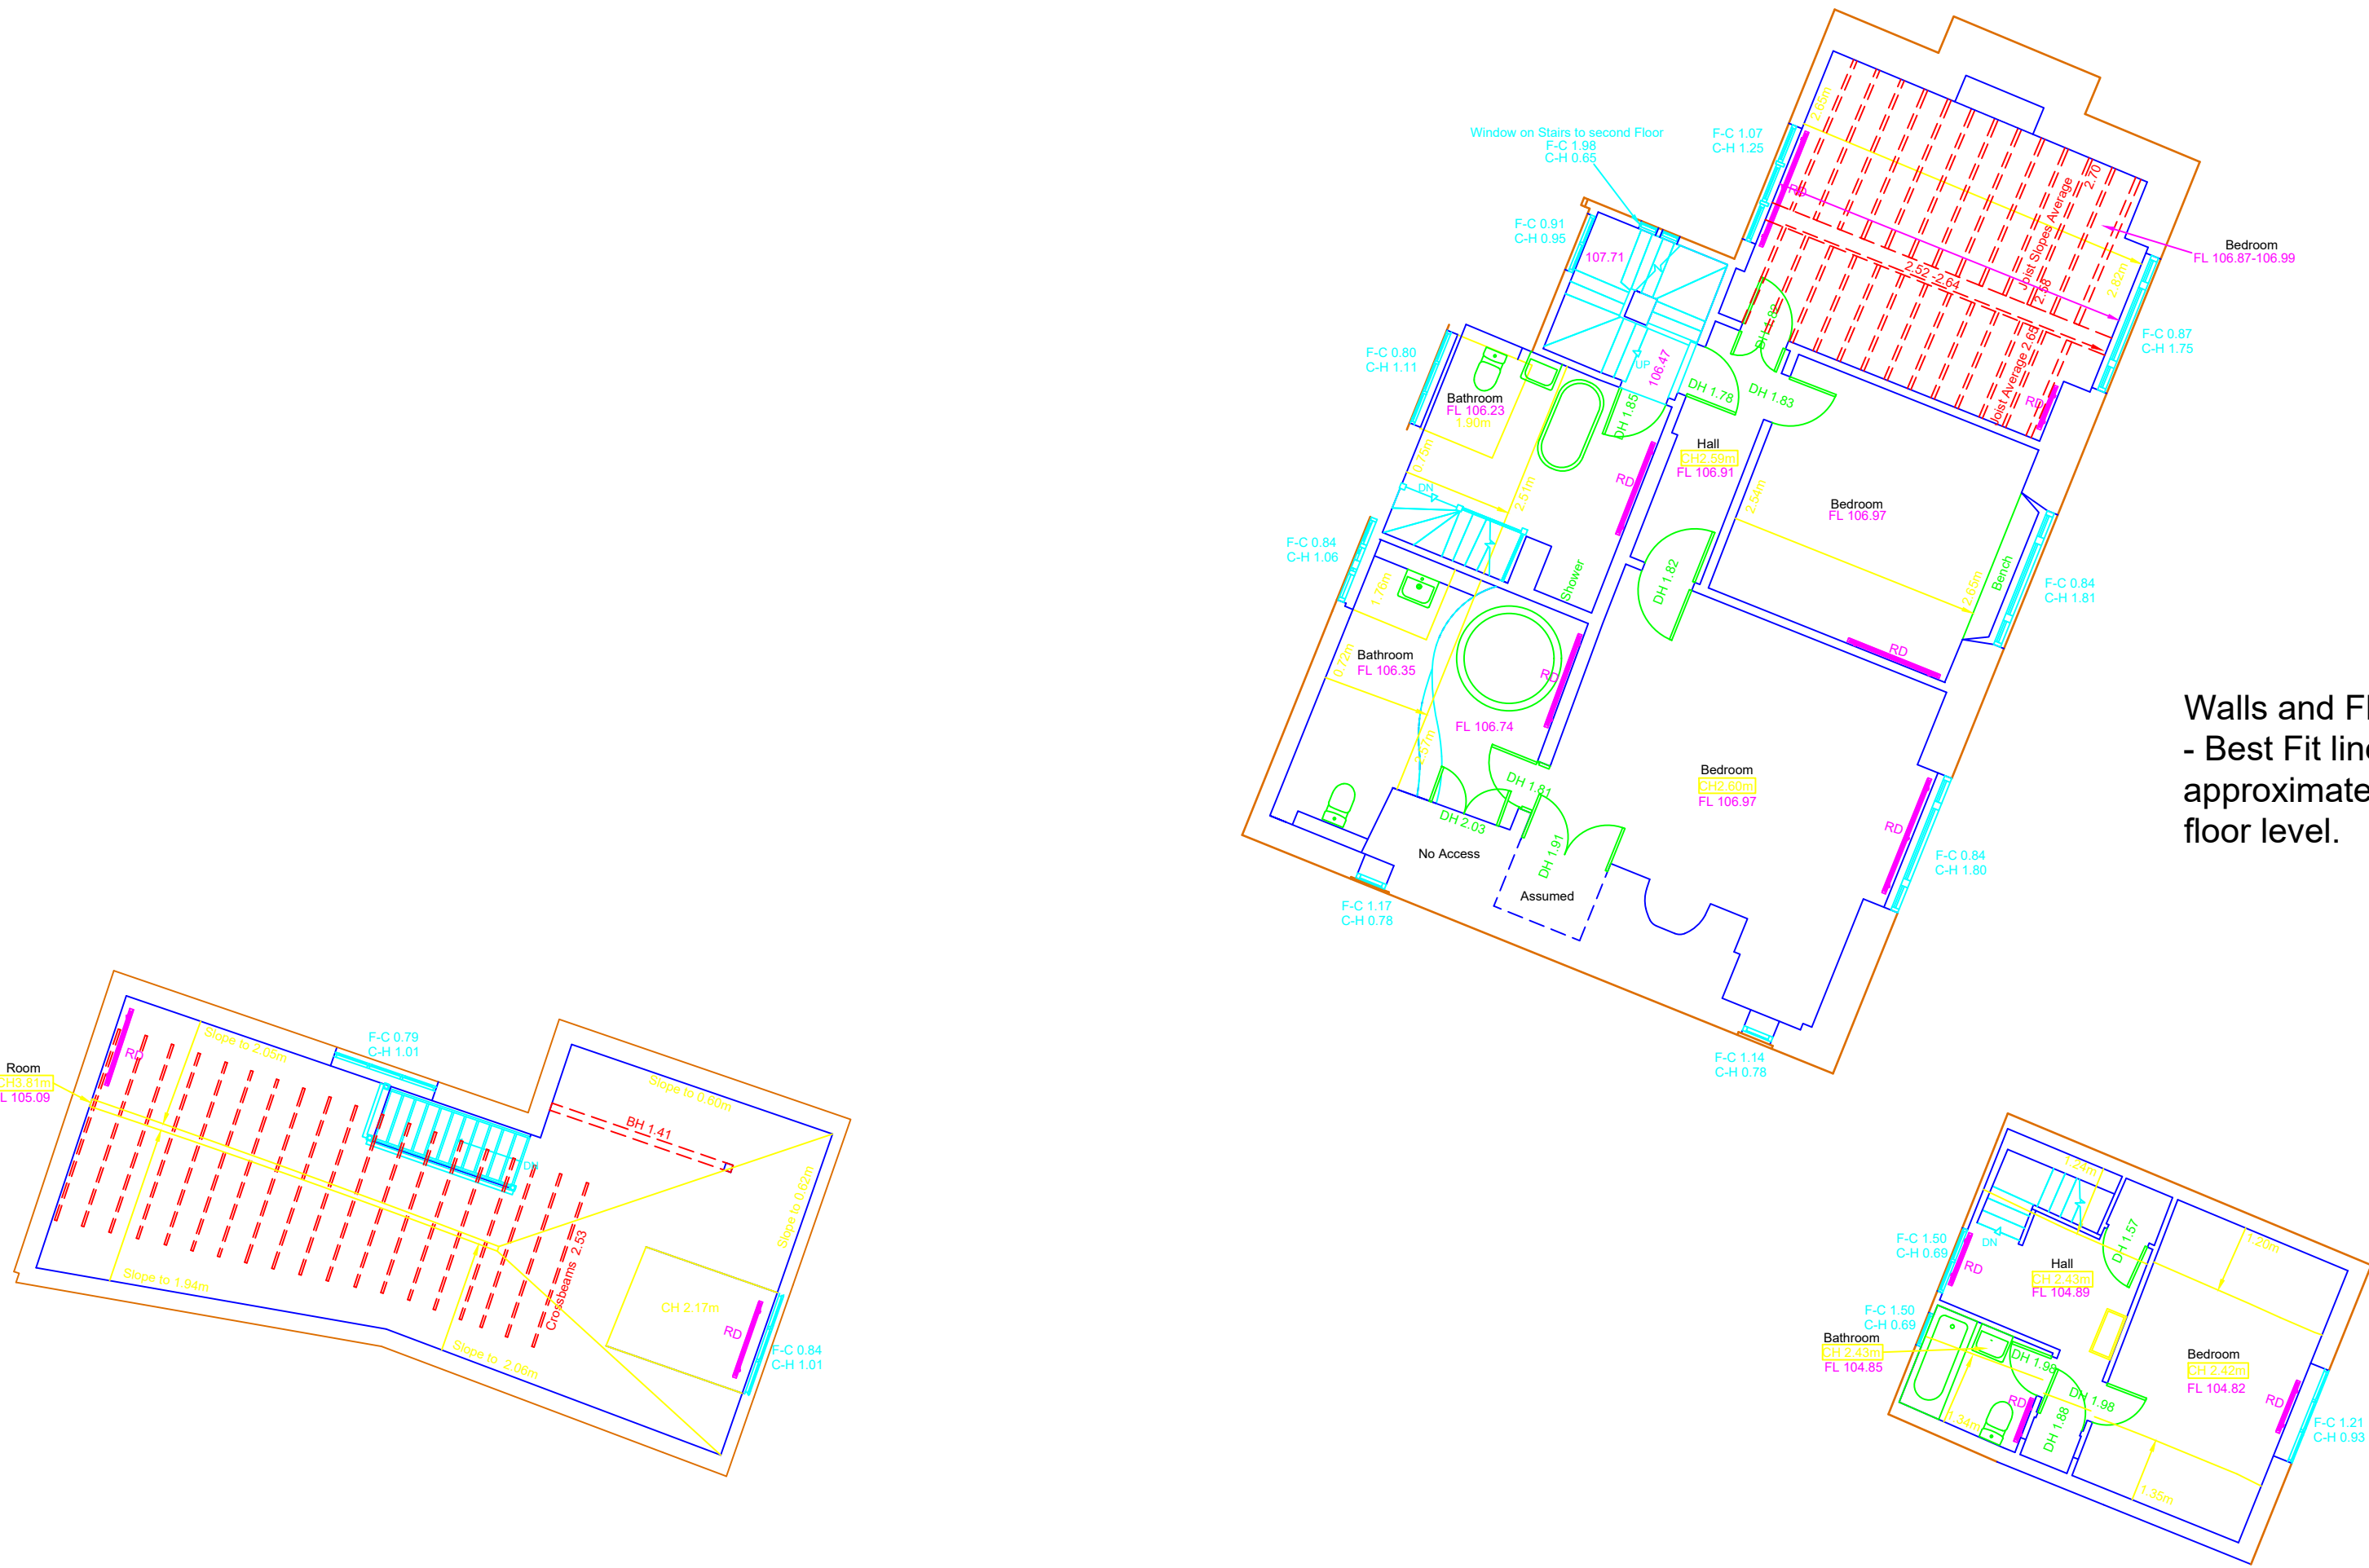


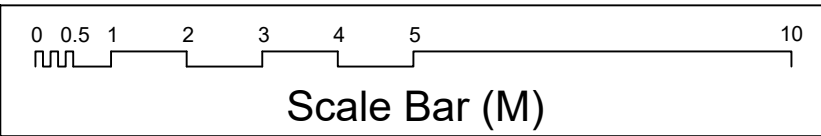

Main House - First Floor

Outbuilding - First Floor

- NOTES
1. The Grid and Levels are orientated to OS Active Grid using OSTN 15.
 2. Please request any survey control information if required.

- LEGEND
- AH - Access Hatch
 - BH - Beam Height
 - CH - Ceiling Height
 - C-H - Cill to Head
 - DH - Door Height
 - F-C - Floor to Cill
 - FL - Floor Level
 - RD - Radiator




A	M.Jones	Oct '22	Floor Plans Updated
Rev	Revised By	Date	Revision

Project
MARSHALLS MANOR
HIGH STREET, CUCKFIELD
WEST SUSSEX

Drawing Title
EXISTING FIRST FLOOR PLAN

16 Allcard Close
Horsham
RH12 5AJ
Tel No: 07867411903
www.incosurveys.co.uk

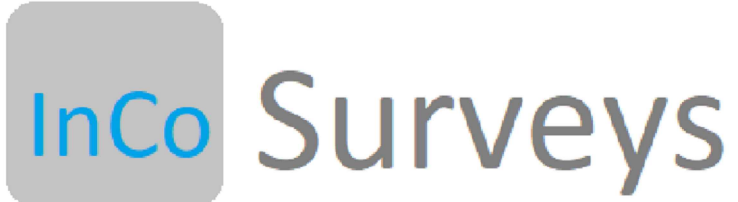

Surveyed: M.Jones
Checked: M.Jones

Sept 2022
Sept 2022

Project No. S22615
Drawing Status INFORMATION
Scale (@ A1) 1:100

EXISTING FIRST FLOOR PLAN