




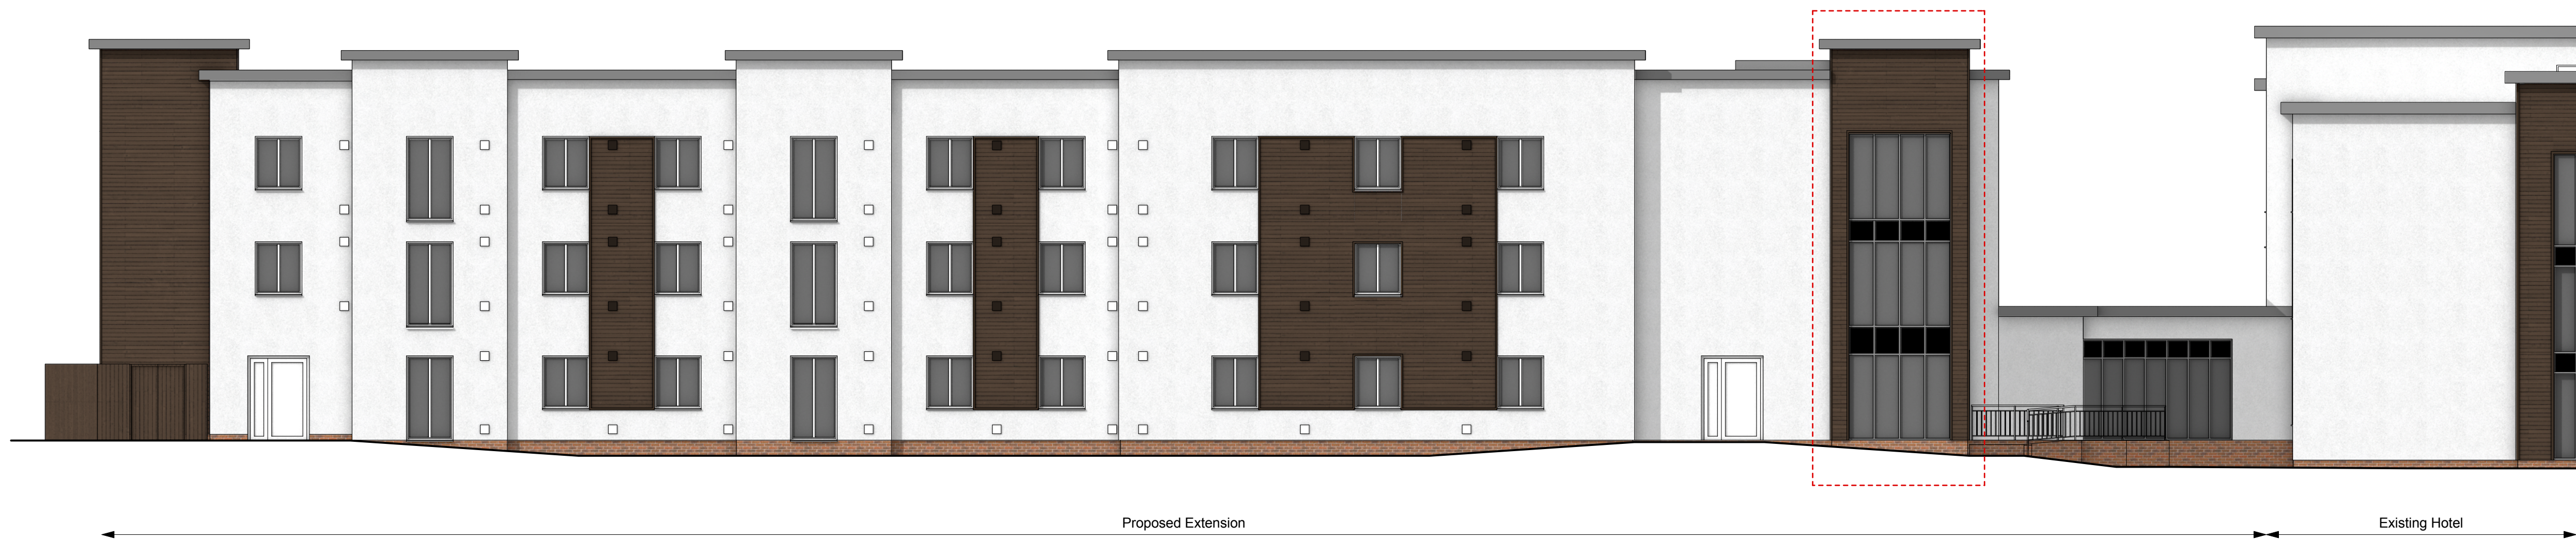

1 EAST ELEVATION
Scale: 1:100


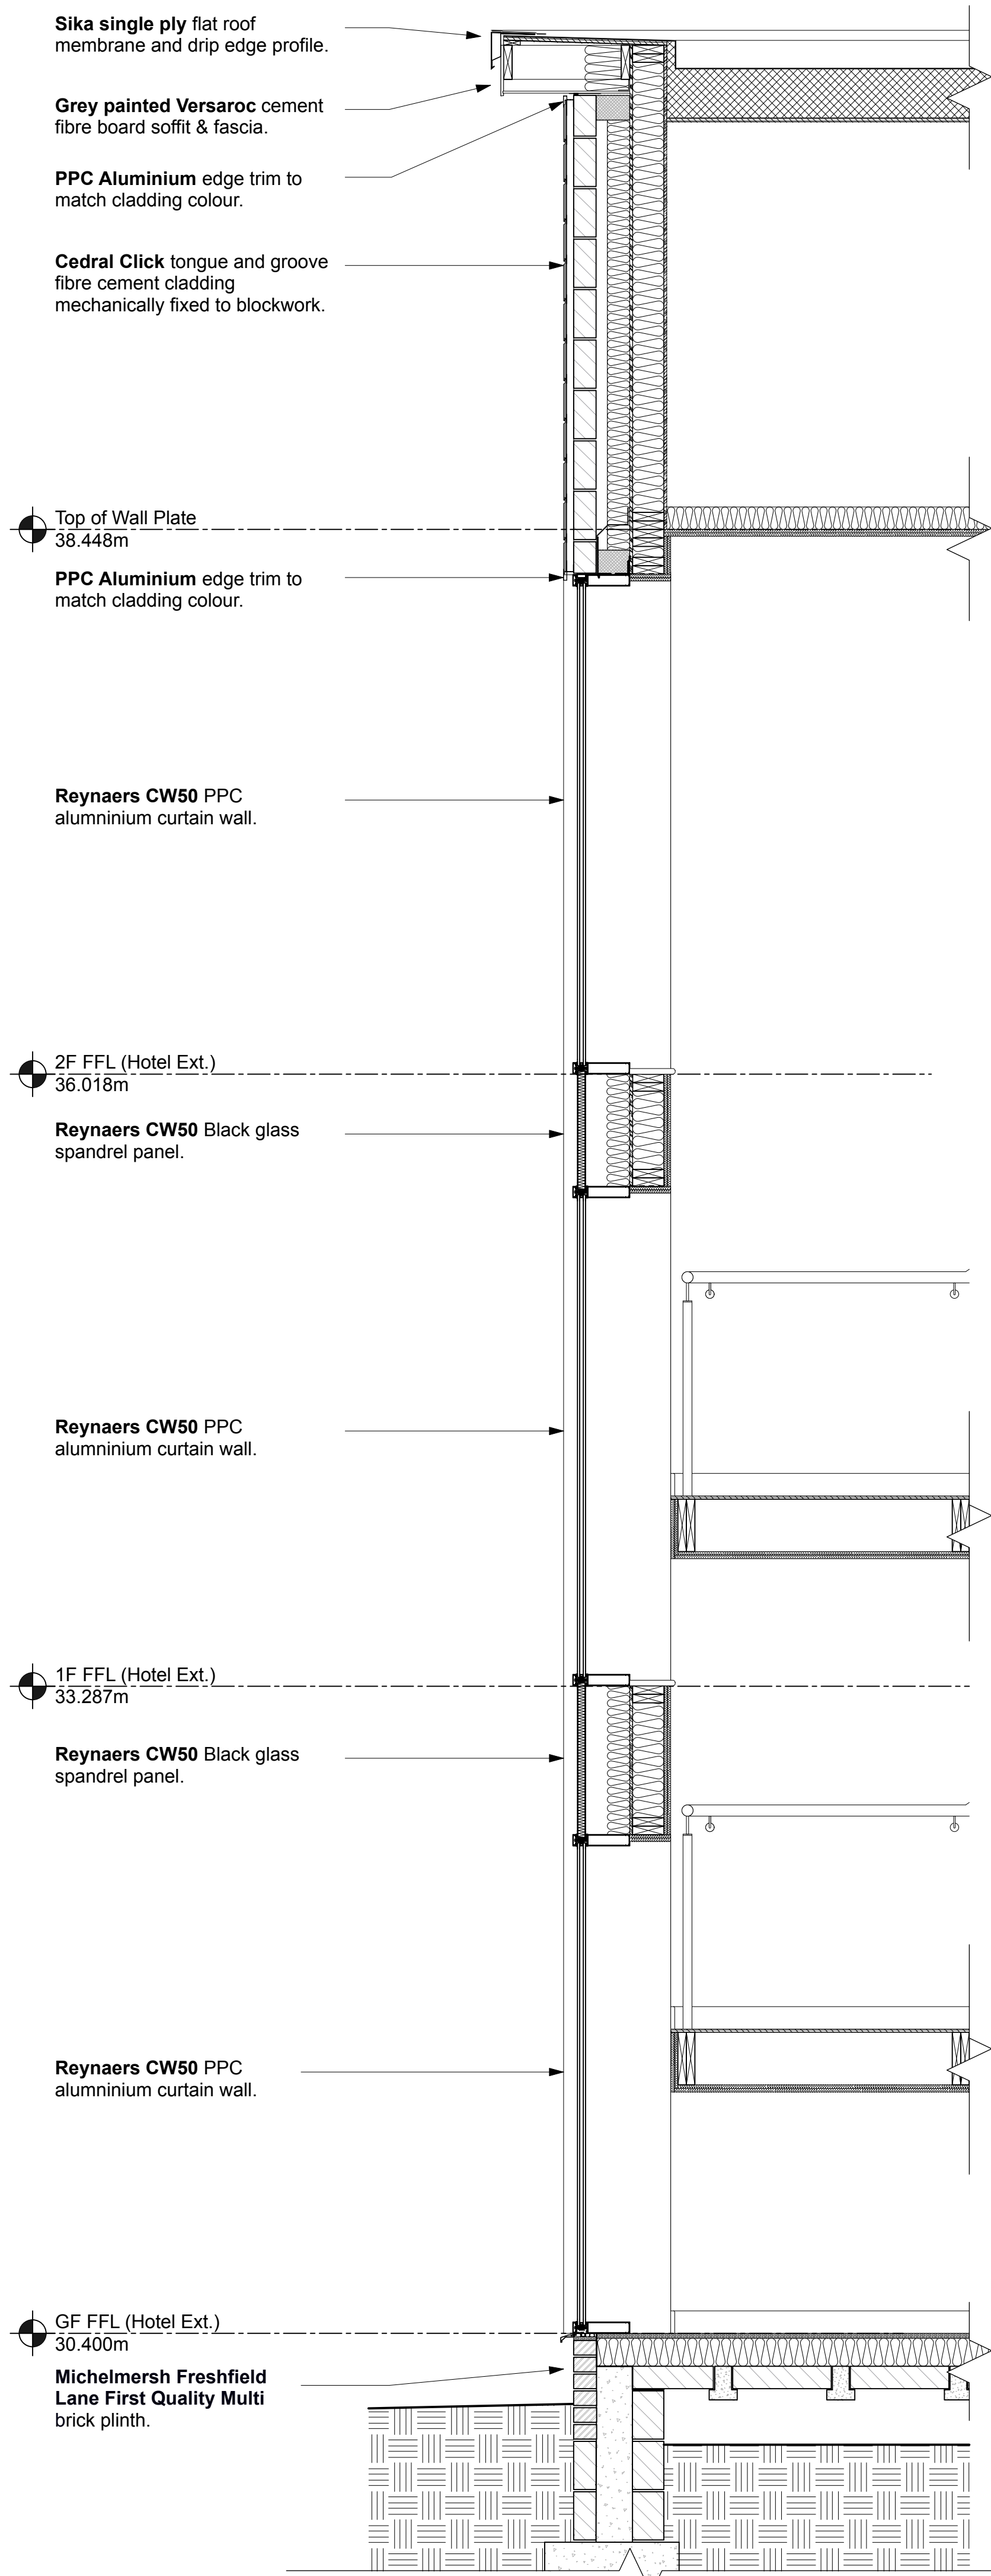


2 DETAIL SECTION
Scale: 1:20

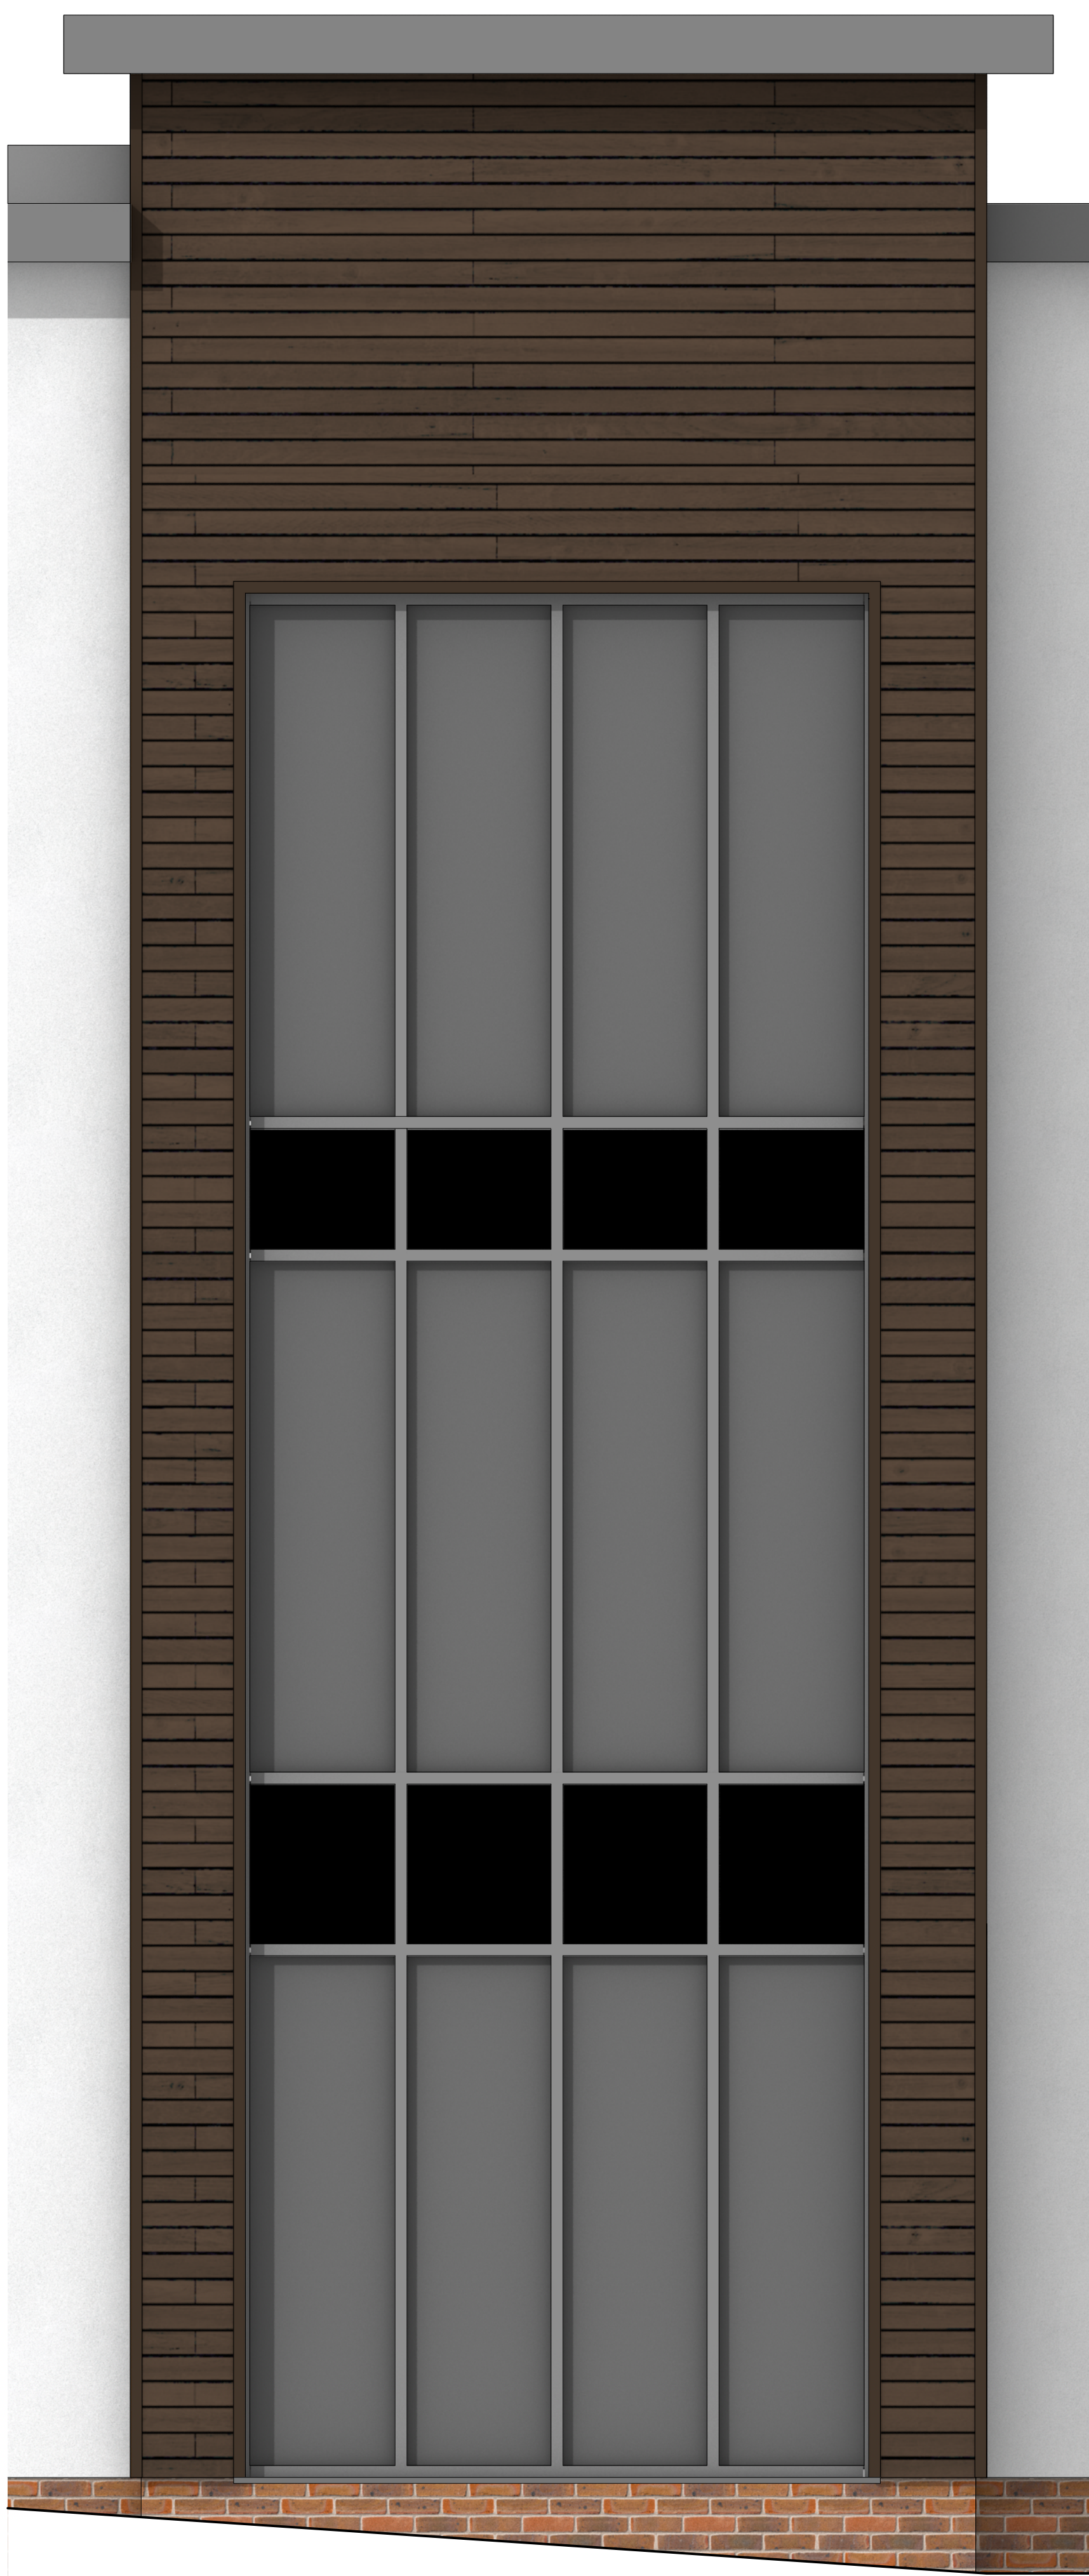

3 DETAIL ELEVATION
Scale: 1:20

© Axiom Architects LLP 2026.
It is for planning application purposes only and may not be reproduced in whole or in part without permission. Drawings lodged for planning approval may be reproduced by the Planning Authority in accordance with the 'Copyright (Material Open to Public Inspection) (Marking of Copies of Plans and Drawings) Order 1990' and must carry the relevant copyright restriction note. Scaling from this drawing should only be carried out from a print at the scale and size specified within the title block. Responsibility for ensuring correct size reproduction remains with the reader.

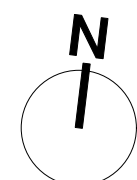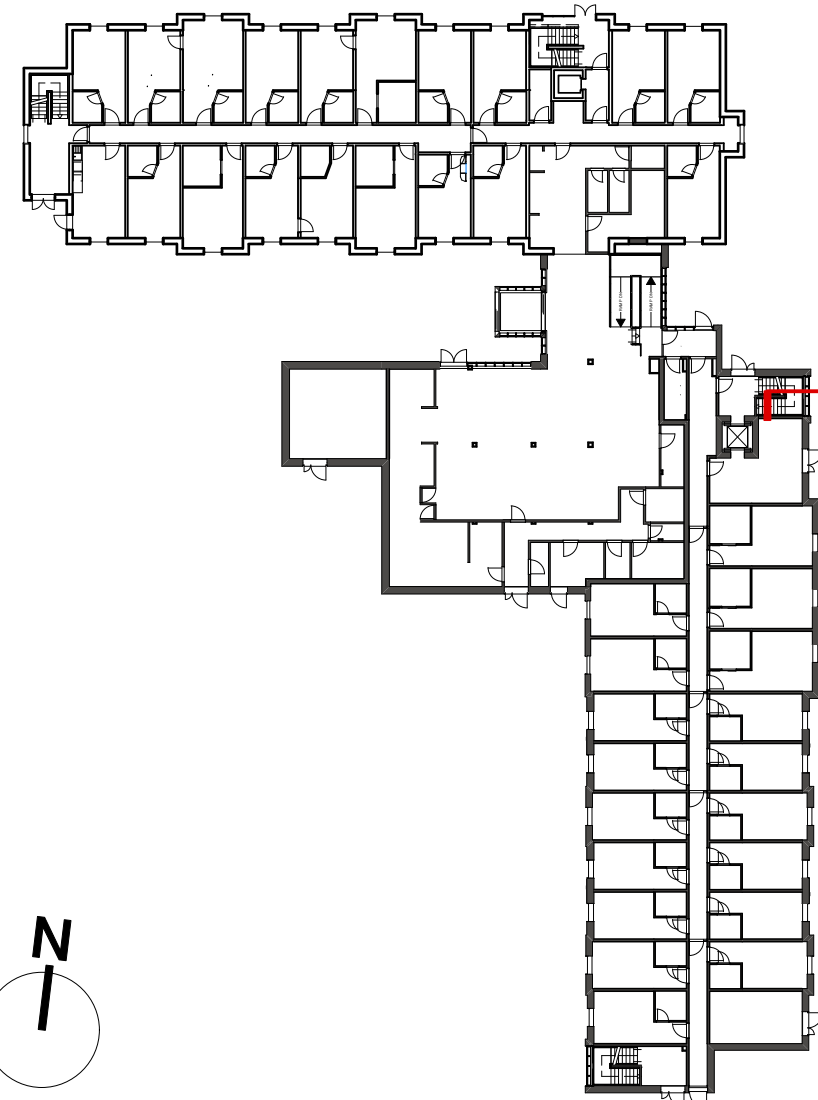

4 REFERENCE PLAN
Scale: 1:500

A 25/03/26 Window head alignment. JD
Rev Date Description By Chk
1 Brooklands Yard Southover
High Street Lewes East Sussex
BN7 1HU
Tel. 01273 479434
www.axiomarchitects.co.uk

AXIOM
ARCHITECTS

Client
WHITBREAD GROUP PLC

Project
BURGESS HILL PREMIER INN
CHARLES AVENUE
BURGESS HILL, RH15 9TQ

Drawing
TYPICAL BAY STUDY
STAIR CORE EXTERNAL WALL
CEDRAL CLADDING & CURTAIN WALL

Scale 1:100/20 @ A0 Date 18/03/2026 Drawn JD Checked
Drawing No. Revision

6063-PL- 250 A

Status
PLANNING