





WEST ELEVATION (STREET SCENE)

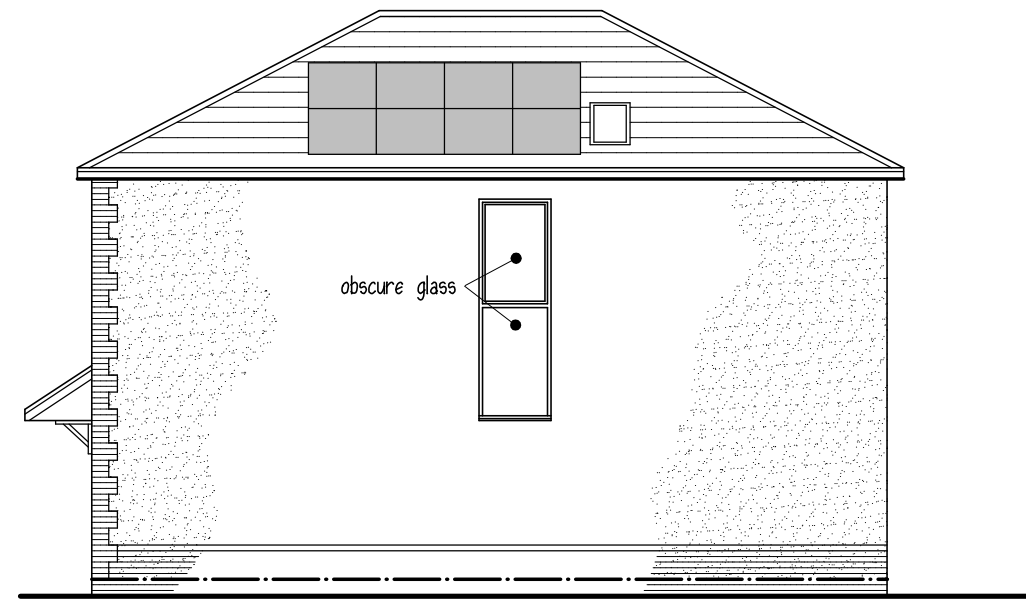


SOUTH ELEVATION




EAST ELEVATION

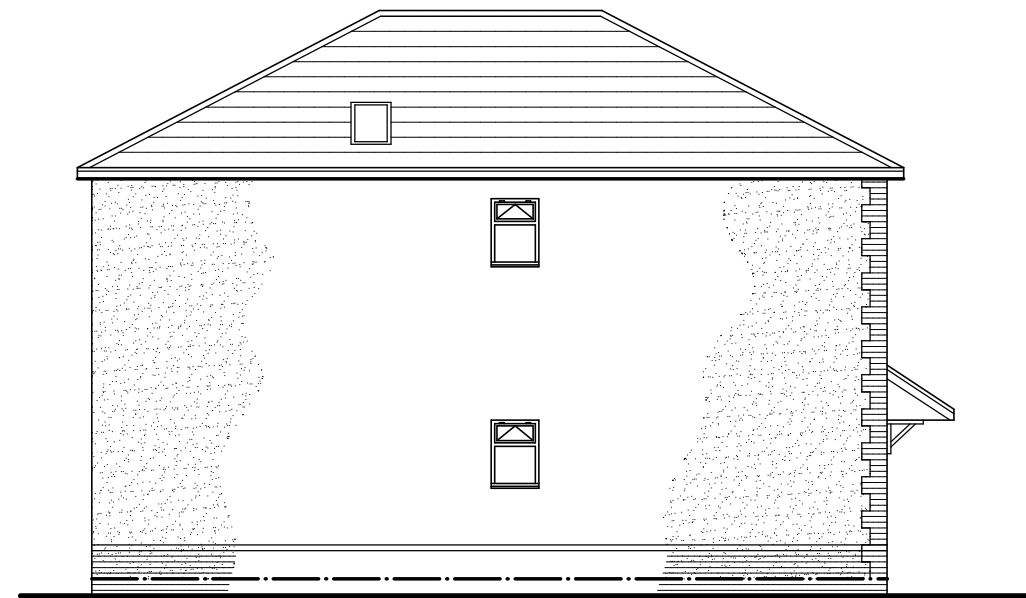


NORTH ELEVATION

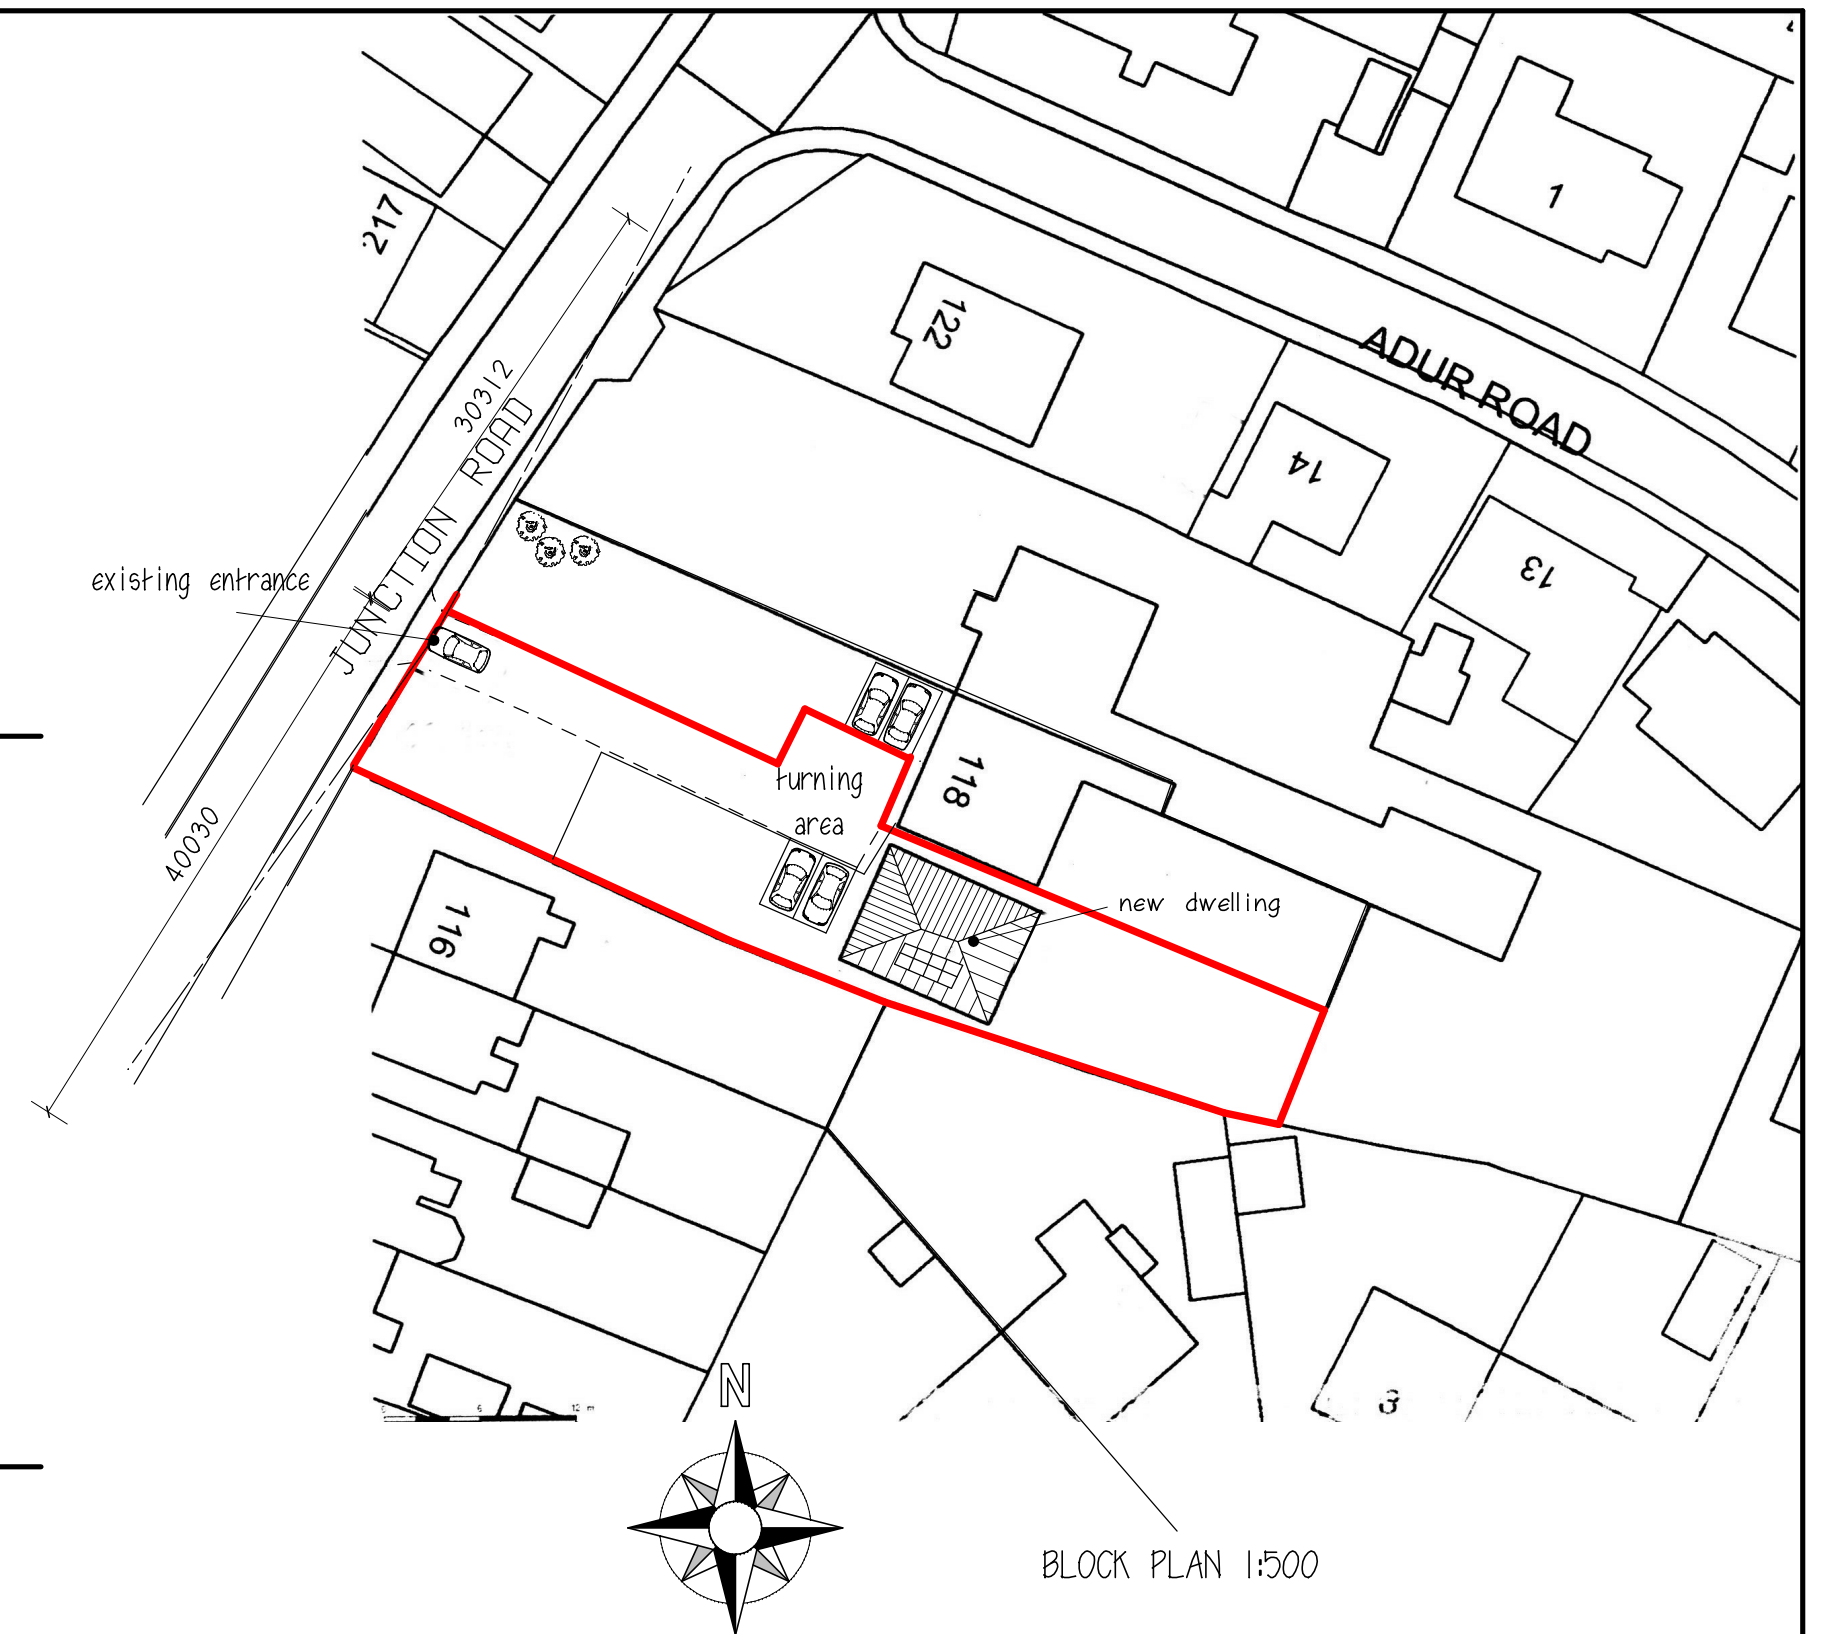


BLOCK PLAN 1:500

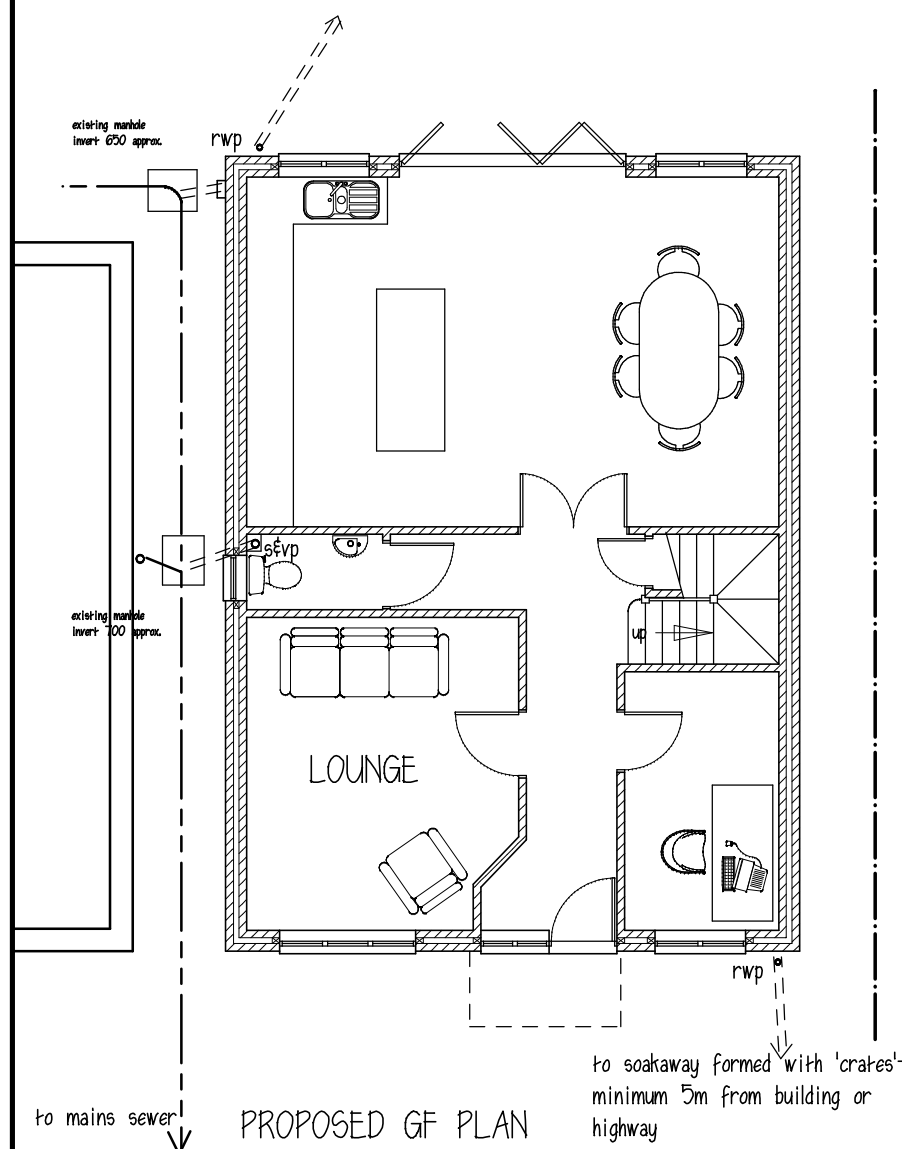

PROPOSED GF PLAN

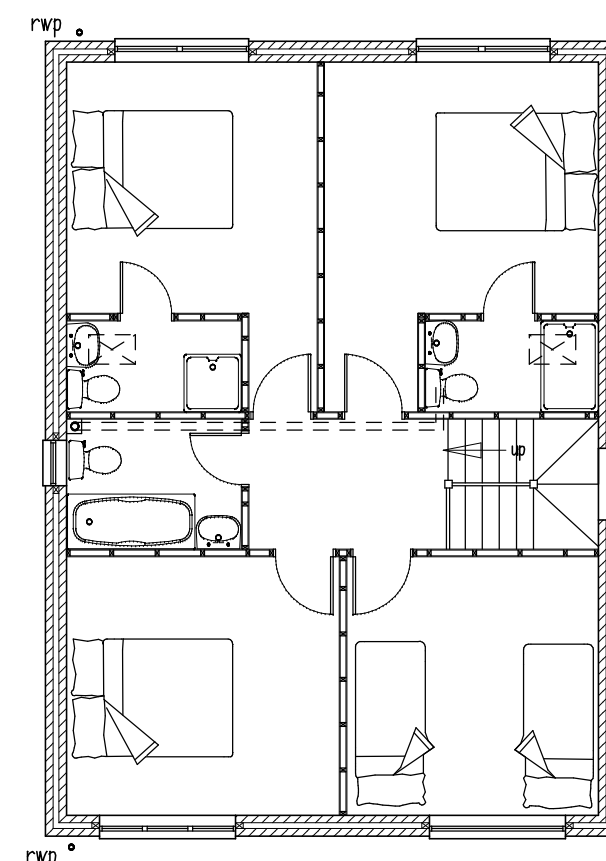

PROPOSED FF PLAN

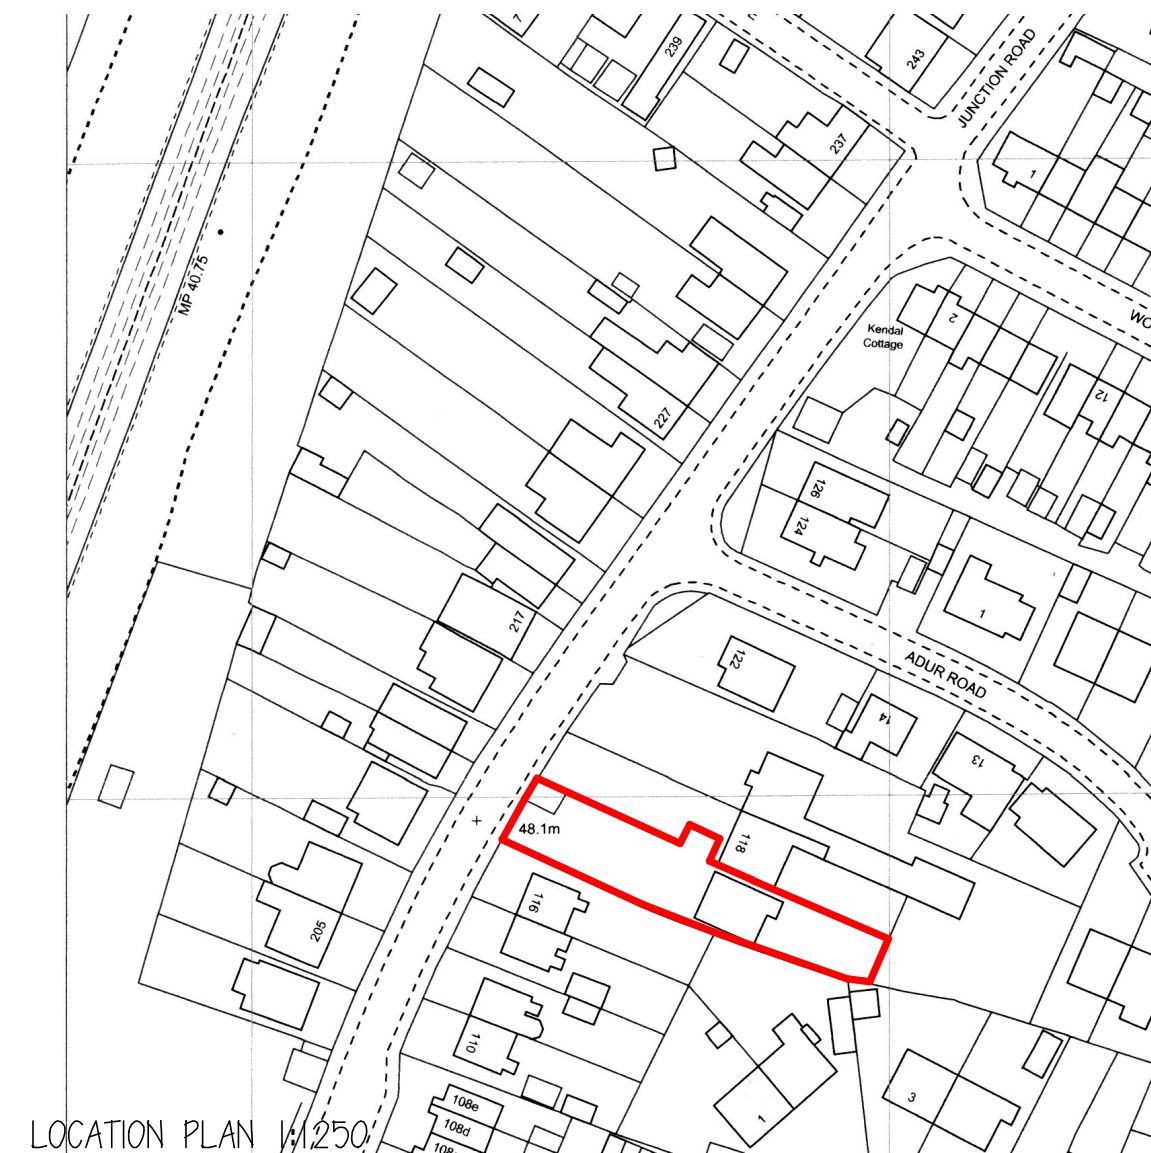

LOCATION PLAN 1:250

proposed layout

regularisation of dwelling
Adj. 118 Junction Road
Burgess Hill

for J Kelly Esq



P A Gosling — architectural consultants
78 Potters Lane
Burgess Hill RH15 9JS
01444 — 248945

scale 1:100@A2

date Jun 26

drawn PAG

drawing no.

282.19.03e