



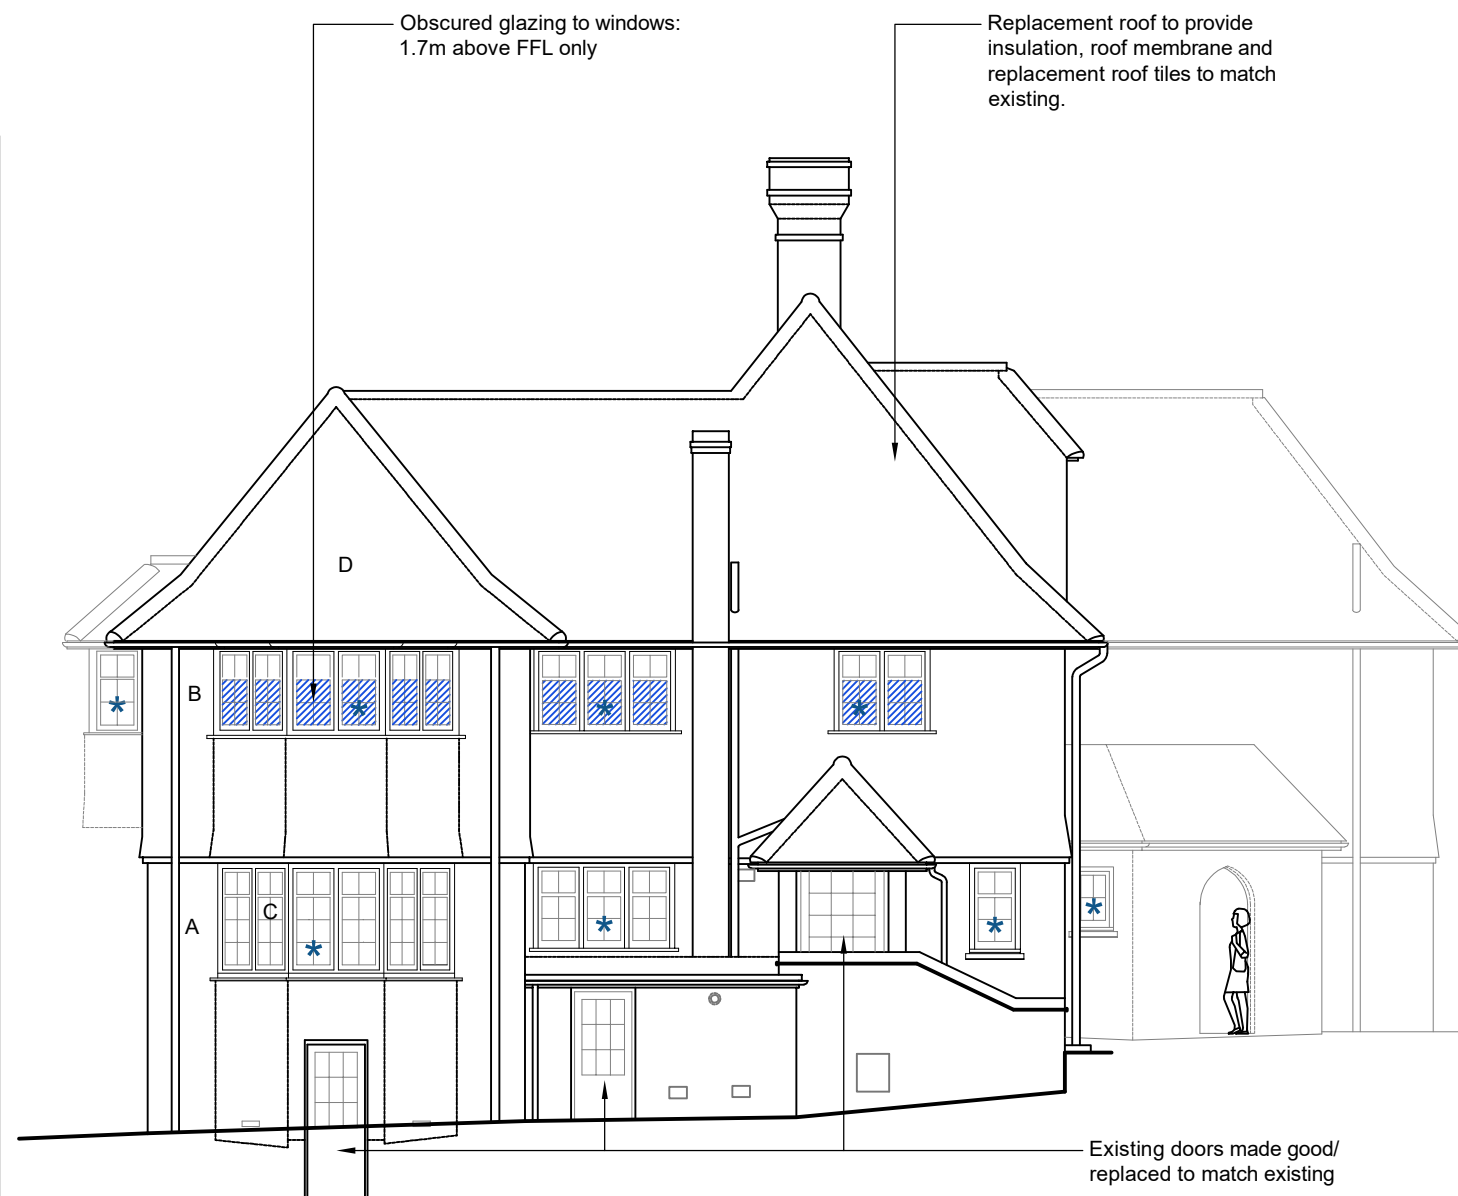

A - Proposed North-West Elevation



B - Proposed North-East Elevation

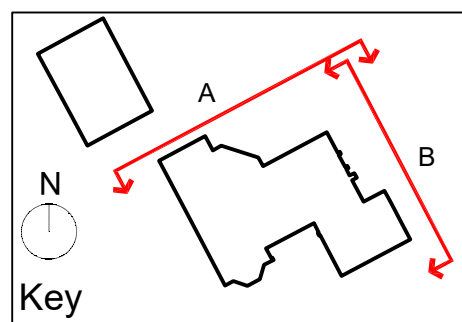

Planning Application


Issue	Date	Comments
A	08.08.26	Adjusted scale bar

MATERIALS KEY

A: Red brickwork
 B: Red clay tile hanging
 C: Aluminum PPC windows
 (colour: white)
 D: Dark red clay tile roof
 E: Timber roof light

KEY

Elements to be removed
 Opaque glazing (1.7m high from FFL only)
 Proposed replacement windows
 Proposed infill of existing openings

 

Hurstmead,
 22 Lewes Road, Haywards Heath

Proposed Elevations_Sheet 1

Drawing Ref: HLR_FA_500

Date: June 2026
 Scale: 1:100@ A3

Revision: A