



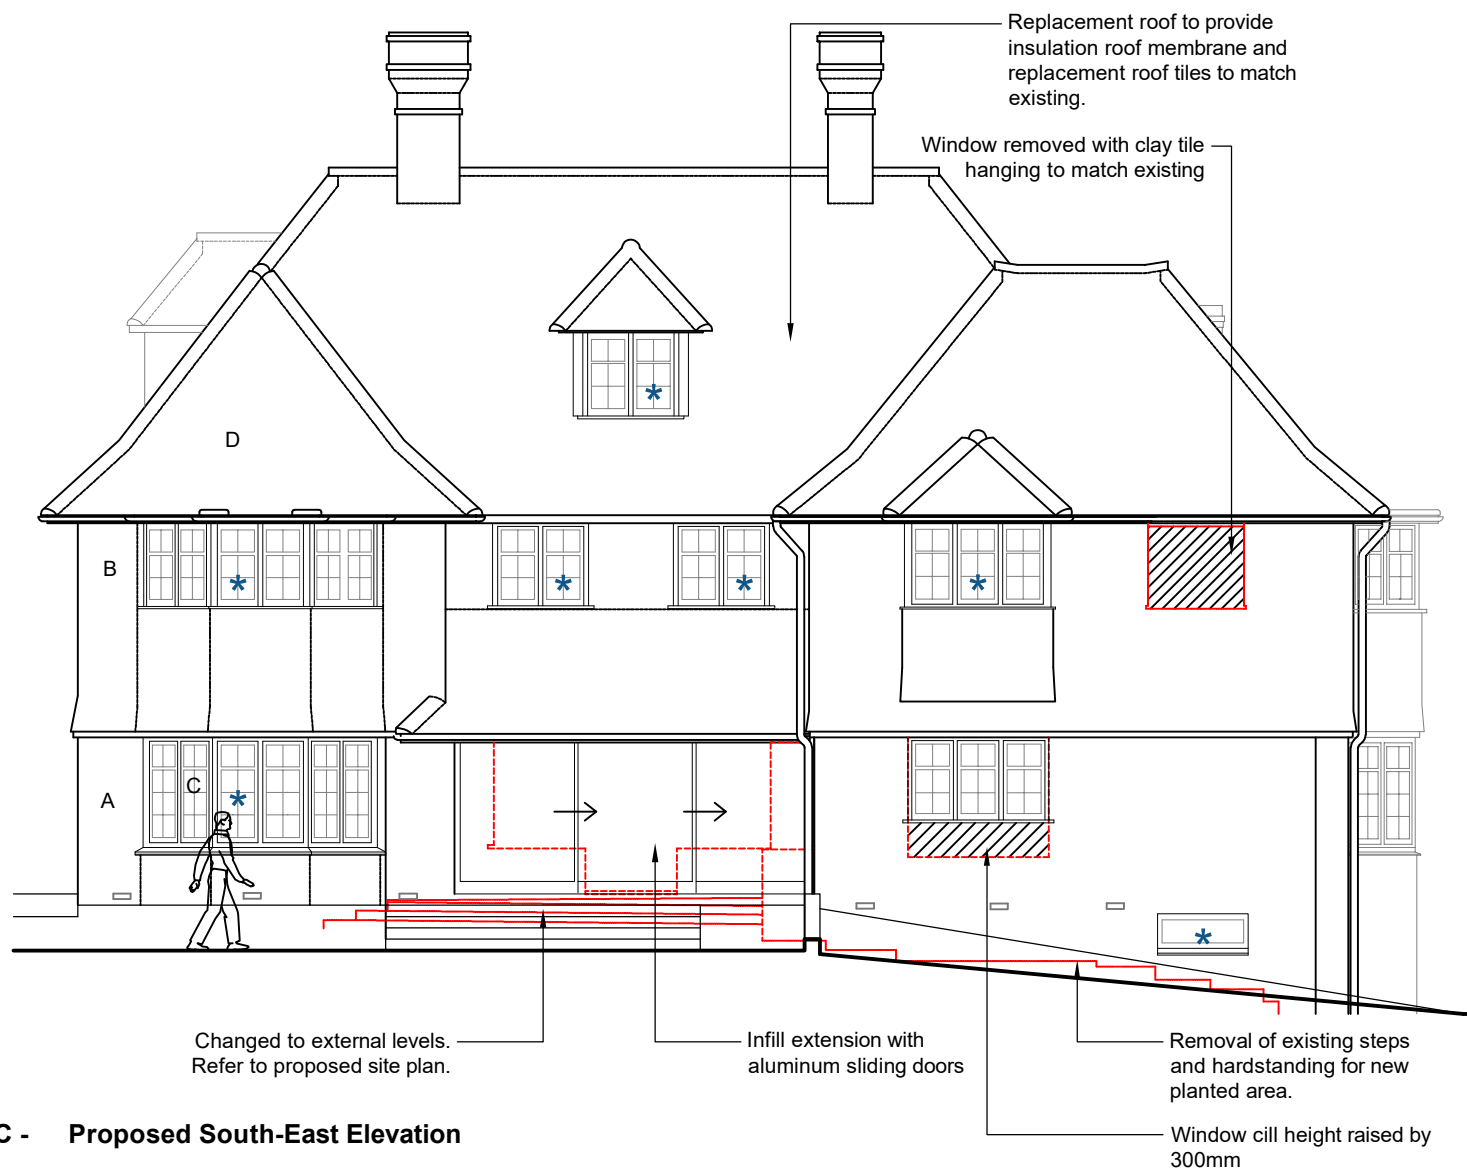

C - Proposed South-East Elevation

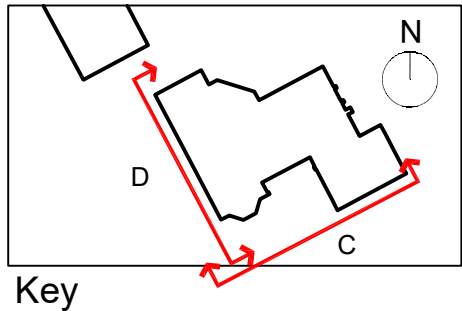

D - Proposed South-West Elevation

- MATERIALS KEY

 - A: Red brickwork
 - B: Red clay tile hanging
 - C: Aluminum PPC windows (colour: white)
 - D: Dark red clay tile roof
 - E: Timber roof light
- KEY

 - Elements to be removed
 - Opaque glazing (1.7m high from FFL only)
 - Proposed replacement windows
 - Proposed infill of existing openings

Planning Application

Issue	Date	Comments
A	08.08.26	Adjusted scale bar



Hurstmead,
22 Lewes Road, Haywards Heath

Proposed Elevations_Sheet 2

Drawing Ref: HLR_FA_501

Date: June 2026
Scale: 1:100@ A3

Revision: A