




PROPOSED GARAGE

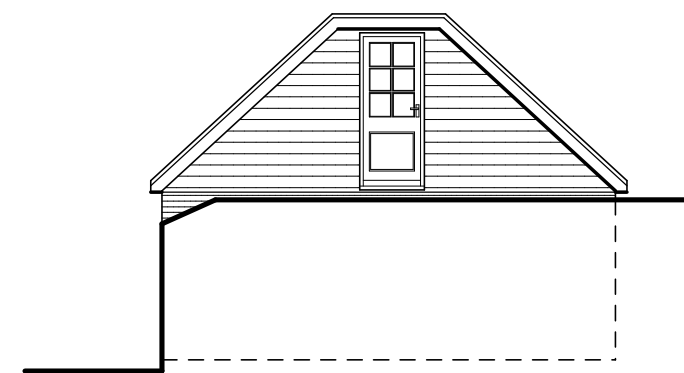


WEST ELEVATION

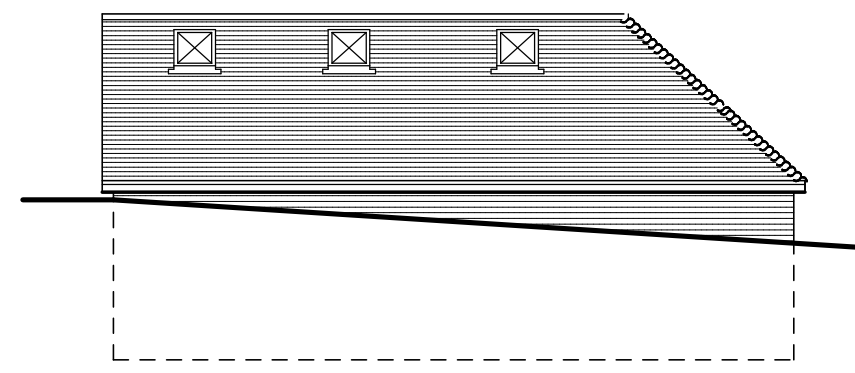


SOUTH ELEVATION

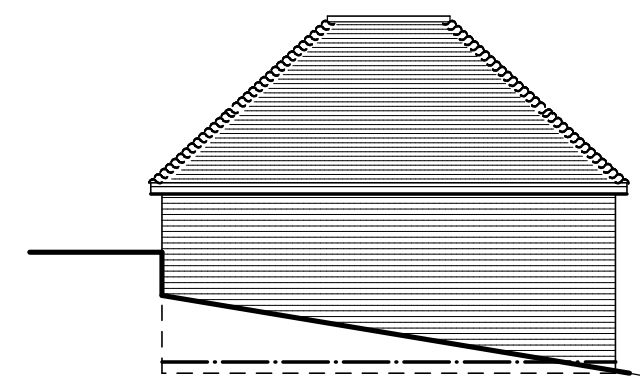



EAST ELEVATION

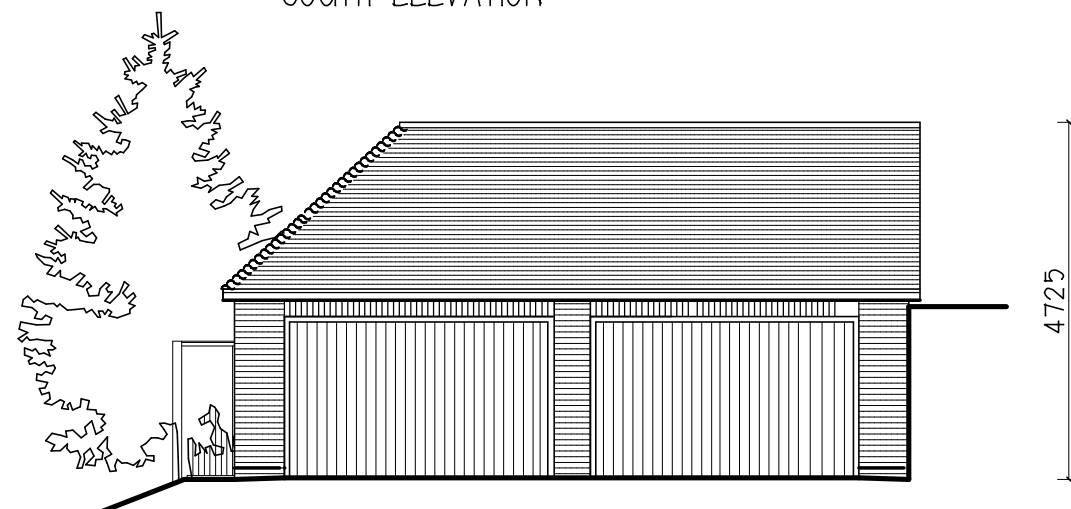


NORTH ELEVATION

 

scale 1:100

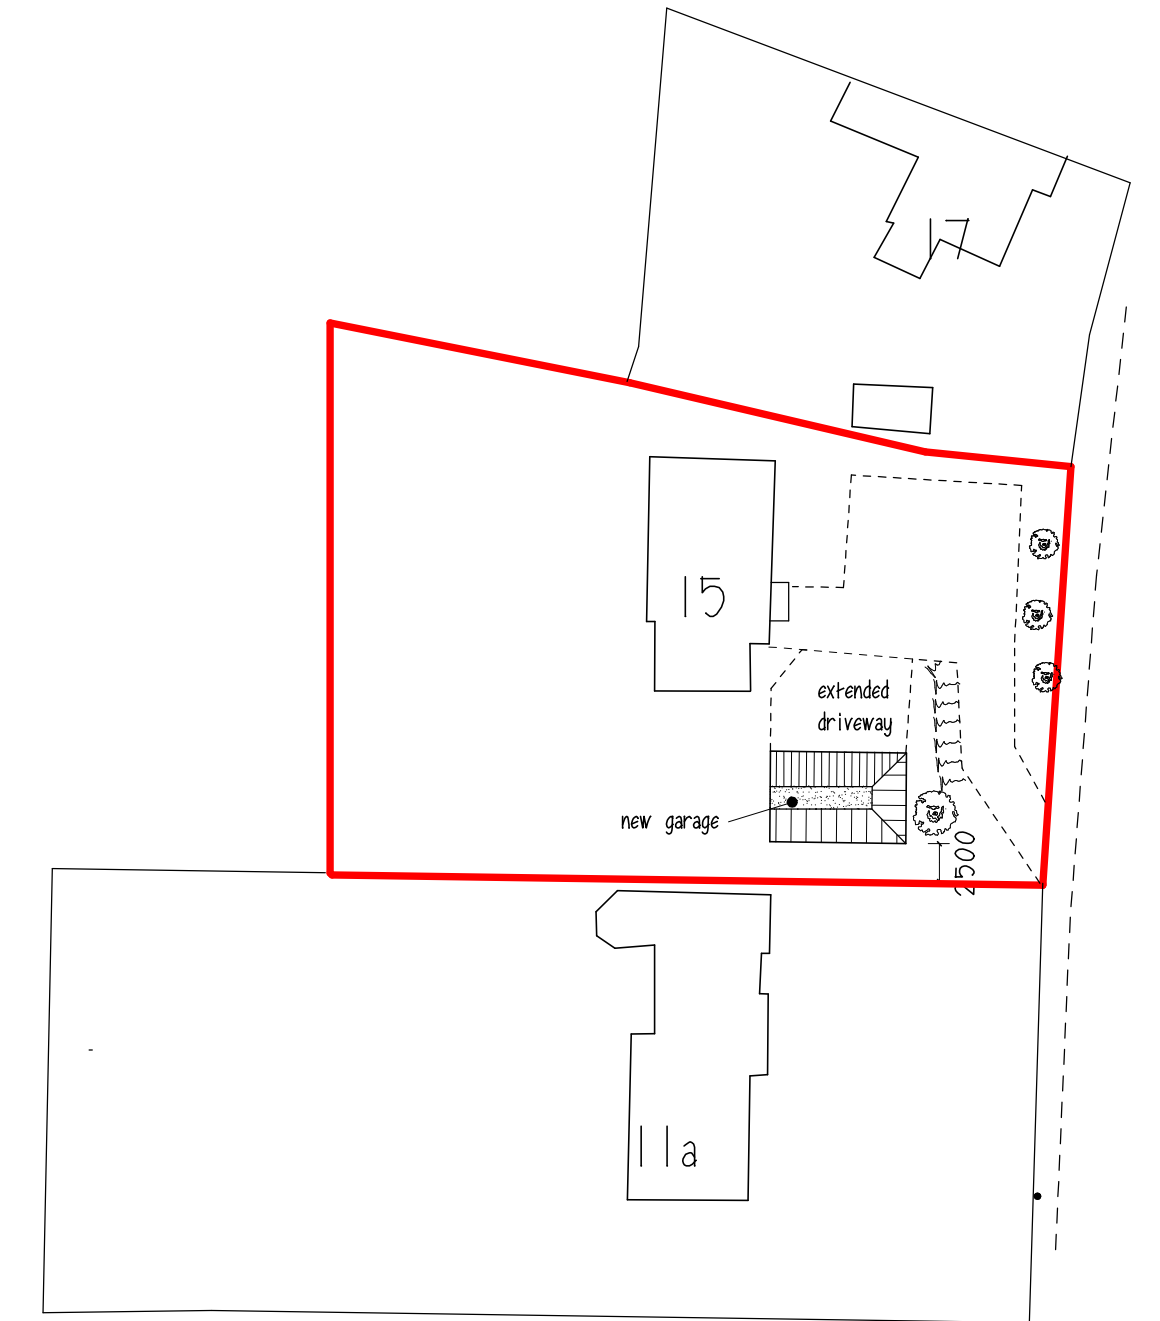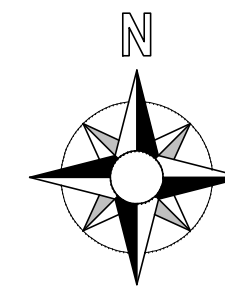


BLOCK PLAN 1:500

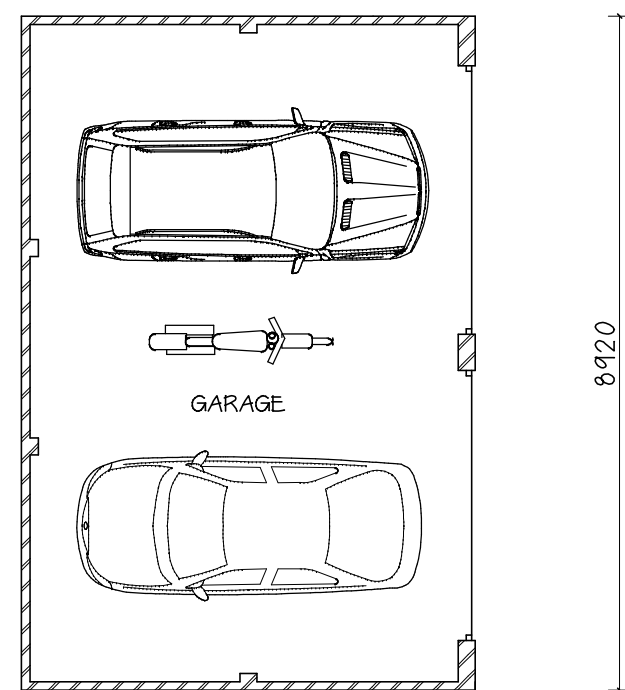


GF PLAN (as is)

6000

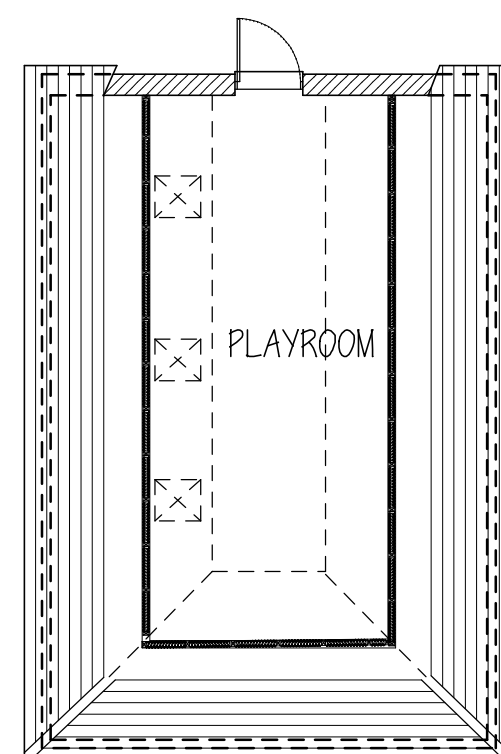

FF PLAN (as is)

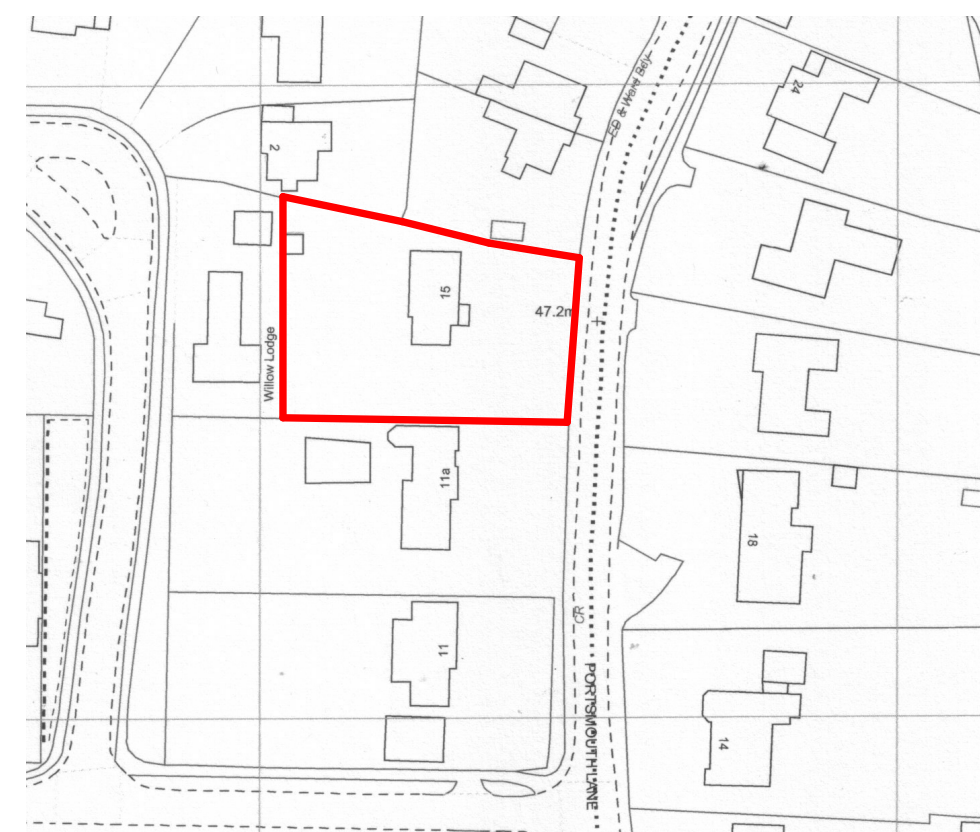

LOCATION PLAN 1:1250

proposed garage at
15 Portsmouth Lane
Lindfield

for R Lewry Esq



P A Gosling — architectural consultants
78 Potters Lane
Burgess Hill RH15 9JS
01444 — 248945

scale 1:100@A2

date Aug 26

drawn PAG

drawing no.

045.22.05b