




Client: Alex Goddard

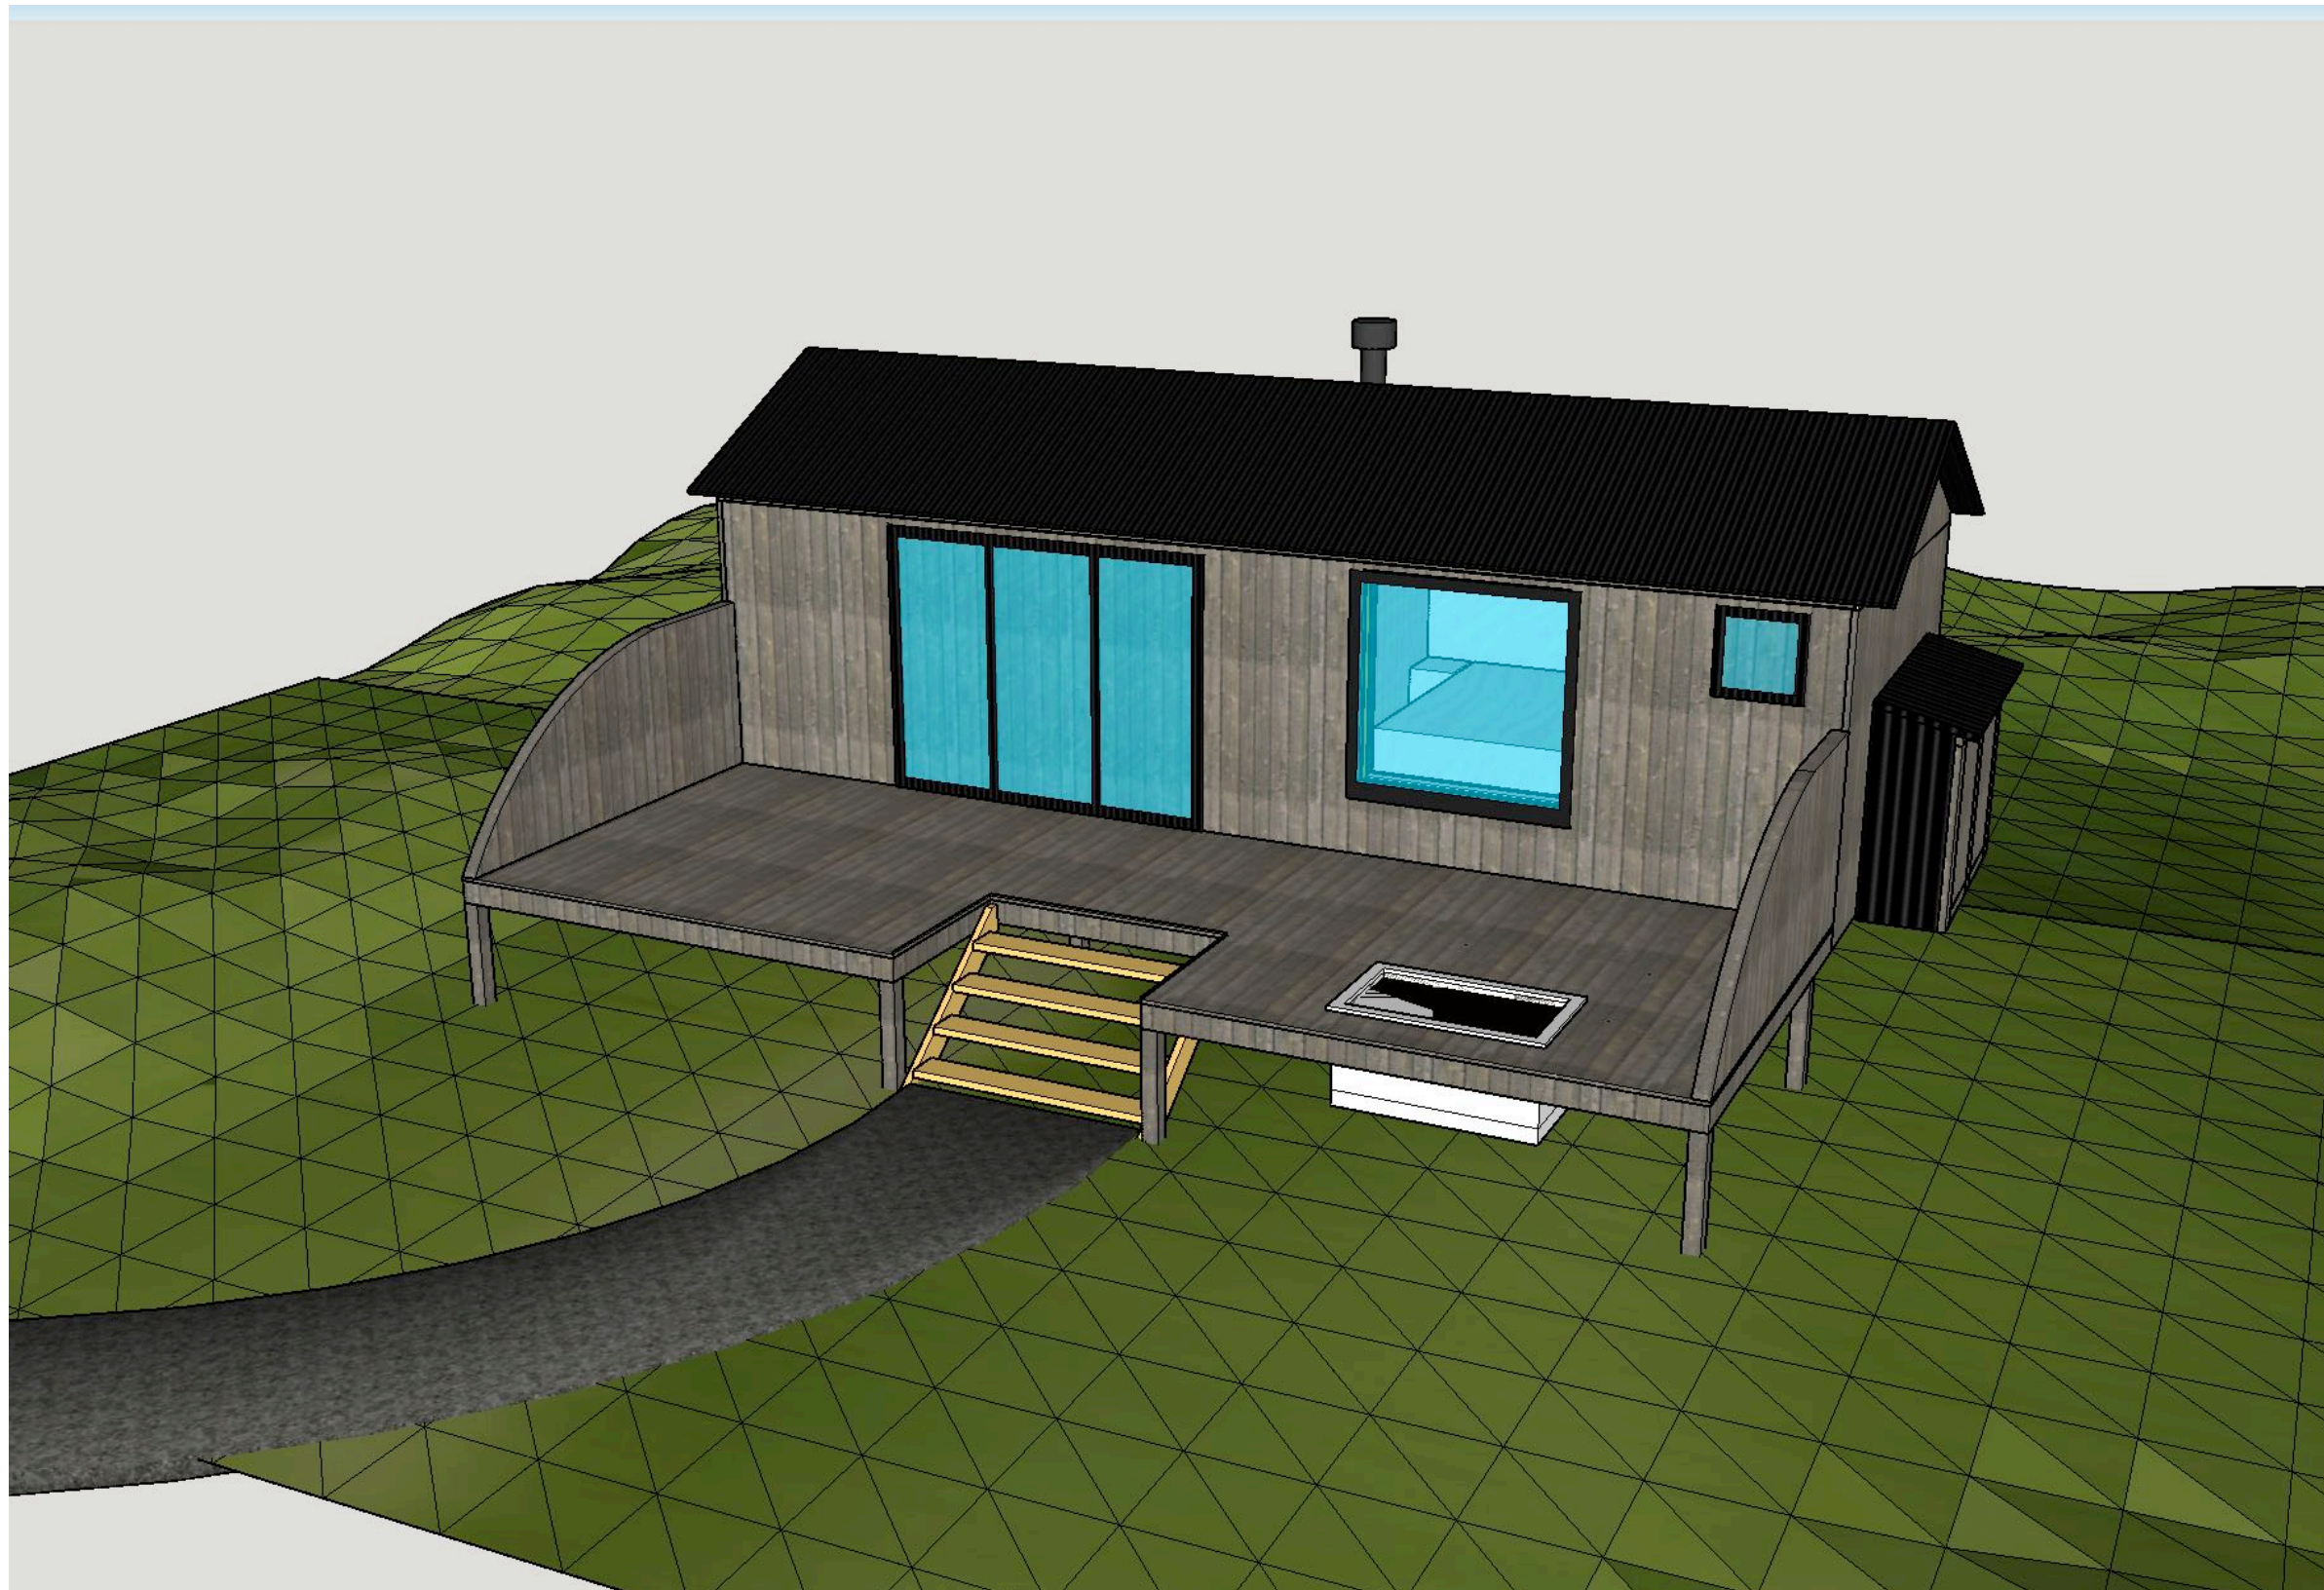


Client: Alex Goddard
Hut Dimensions: 26'x9'6"
Title: Shepherd Hut
Drawn by: DD
Drawn Date: 4/7/2025
Scale: NTC
Drawing No. V4
Sheet: 1

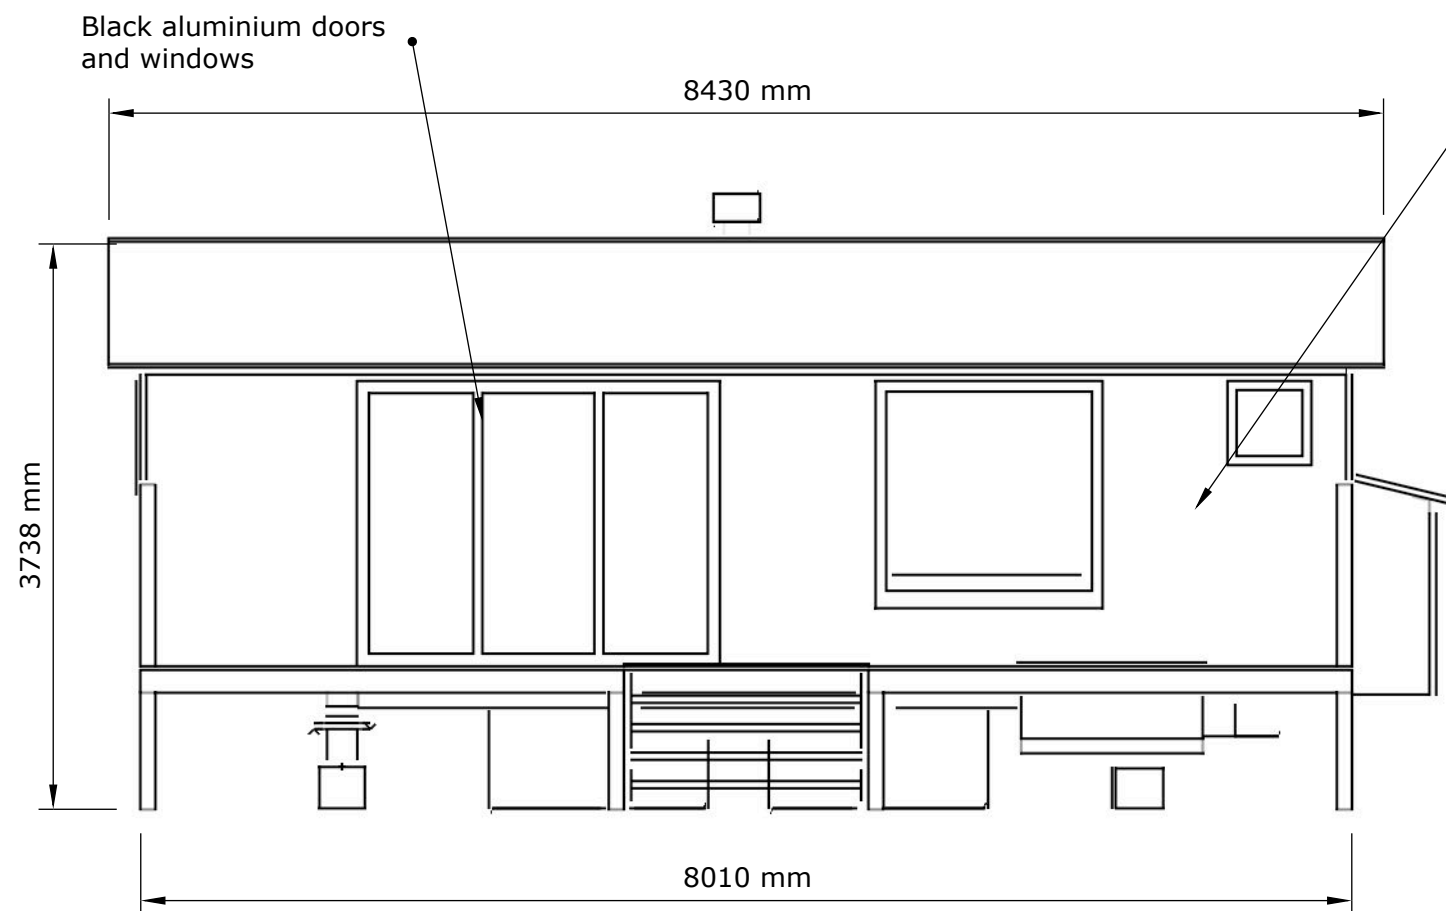


Proposed front Elevation

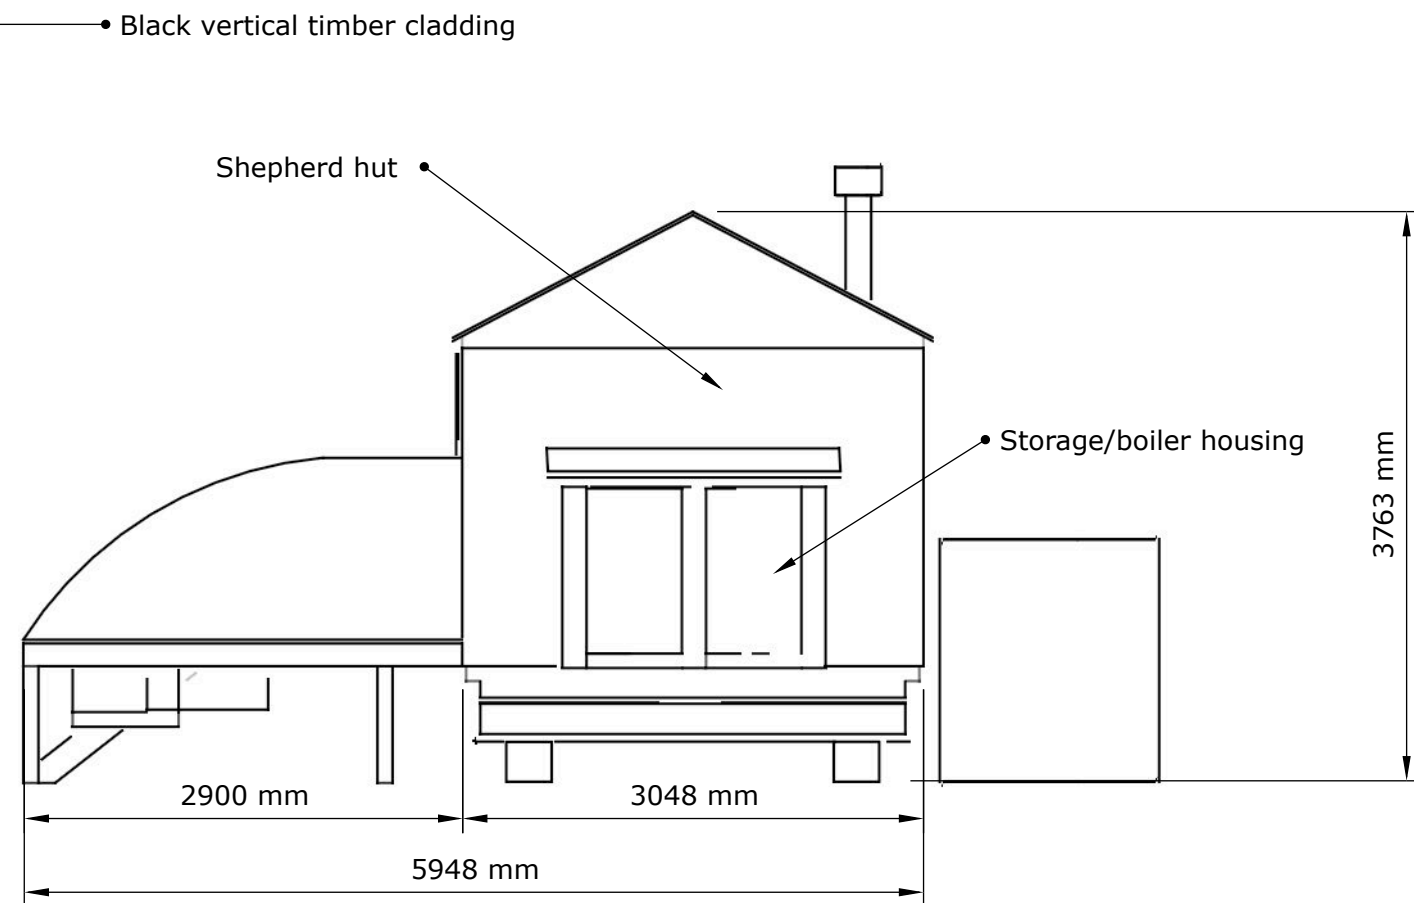

Proposed Side Elevation

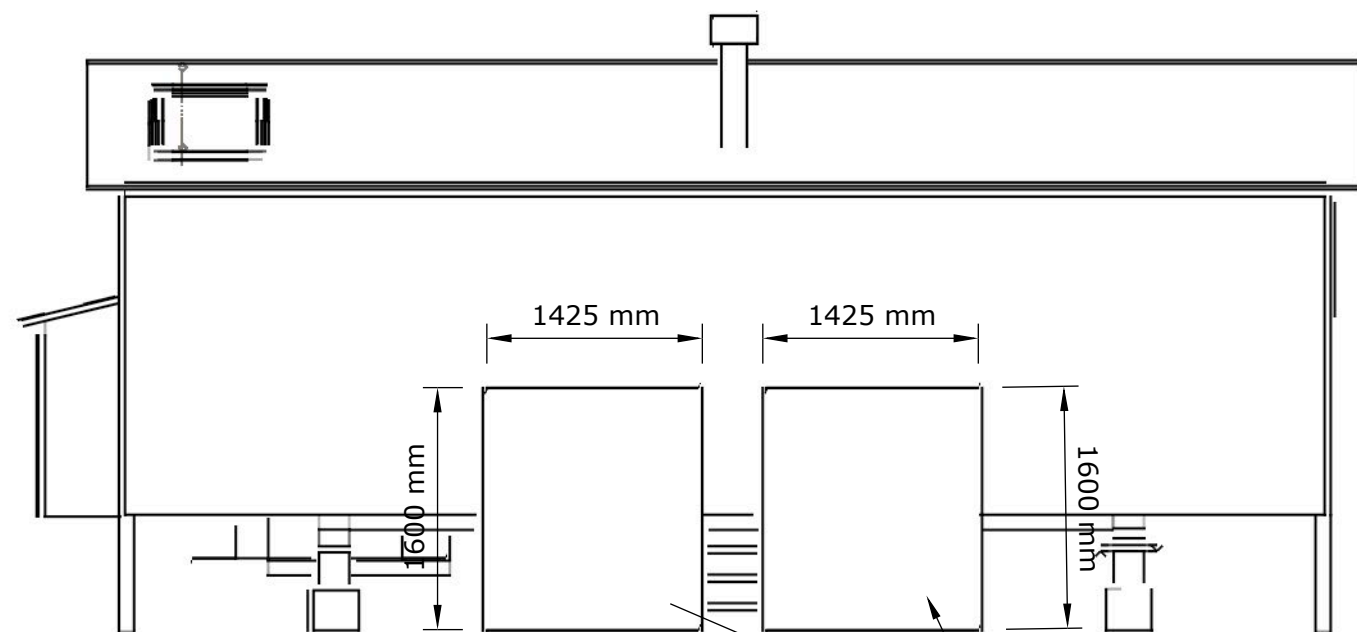



Proposed Rear Elevation

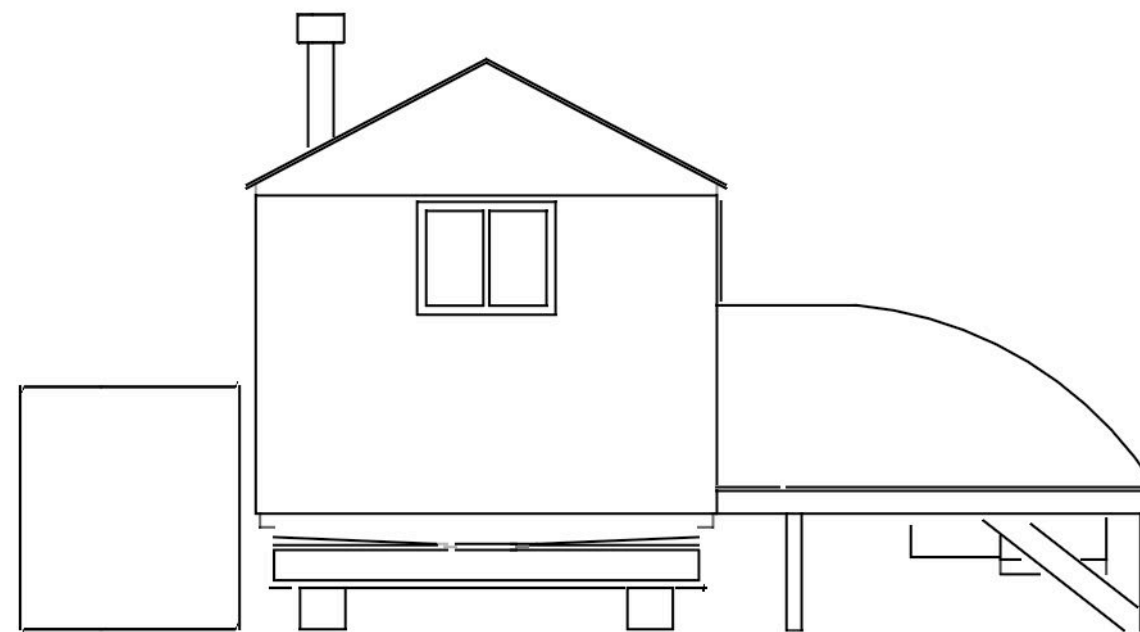


Proposed Side Elevation

Client: Alex Goddard
 Hut Dimensions: 26'x9'6"
 Title: Shepherd Hut
 Drawn by: DD
 Drawn Date: 4/7/2025
 Scale: 1:50
 Drawing No. V4
 Sheet: 2

 

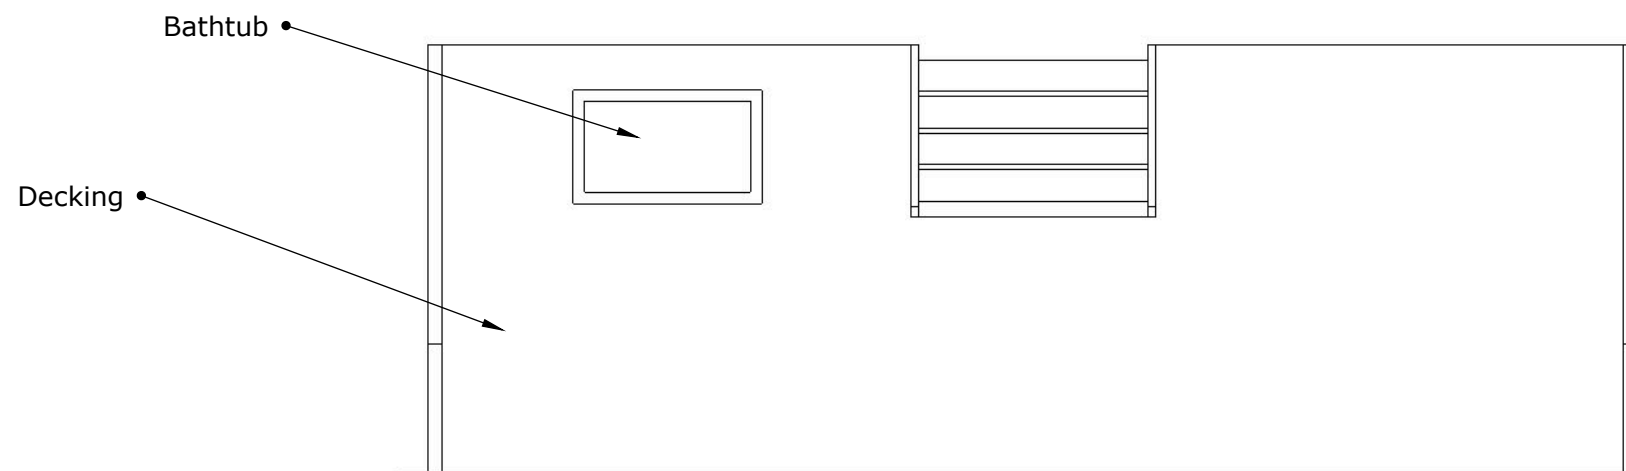

Proposed top Plan

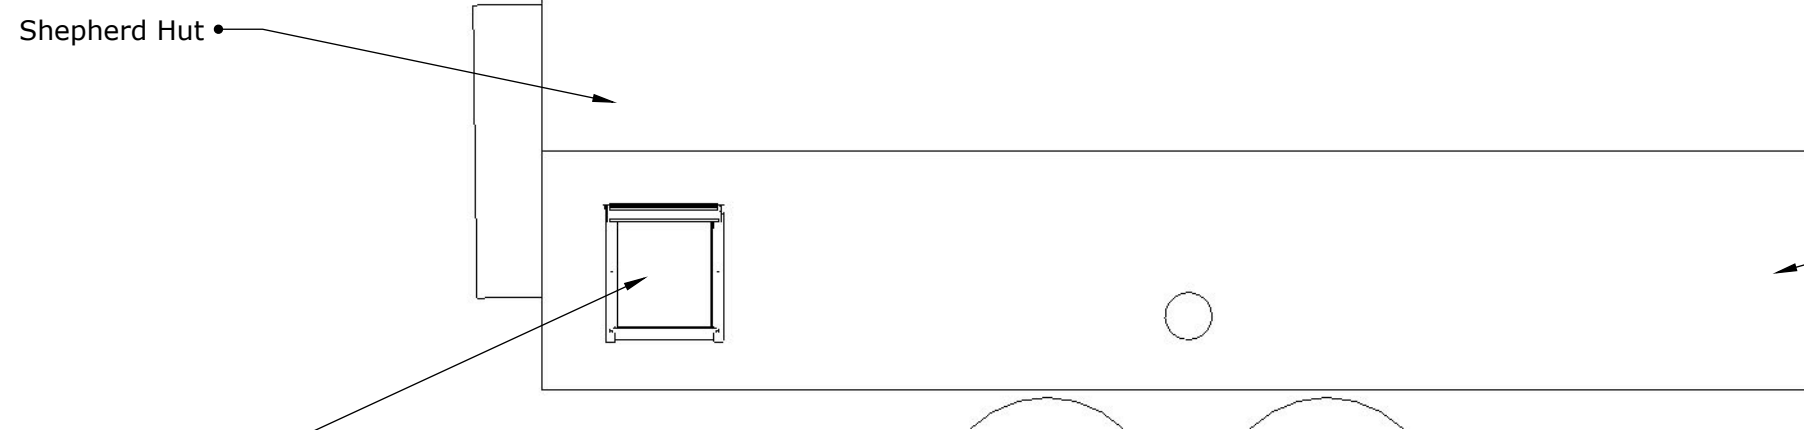


Black corrugated tin roof

Proposed Floor Plan

Client: Alex Goddard
Hut Dimensions: 26'x9'6"
Title: Shepherd Hut
Drawn by: DD
Drawn Date: 4/7/2025
Scale: 1:50
Drawing No. V4
Sheet: 3



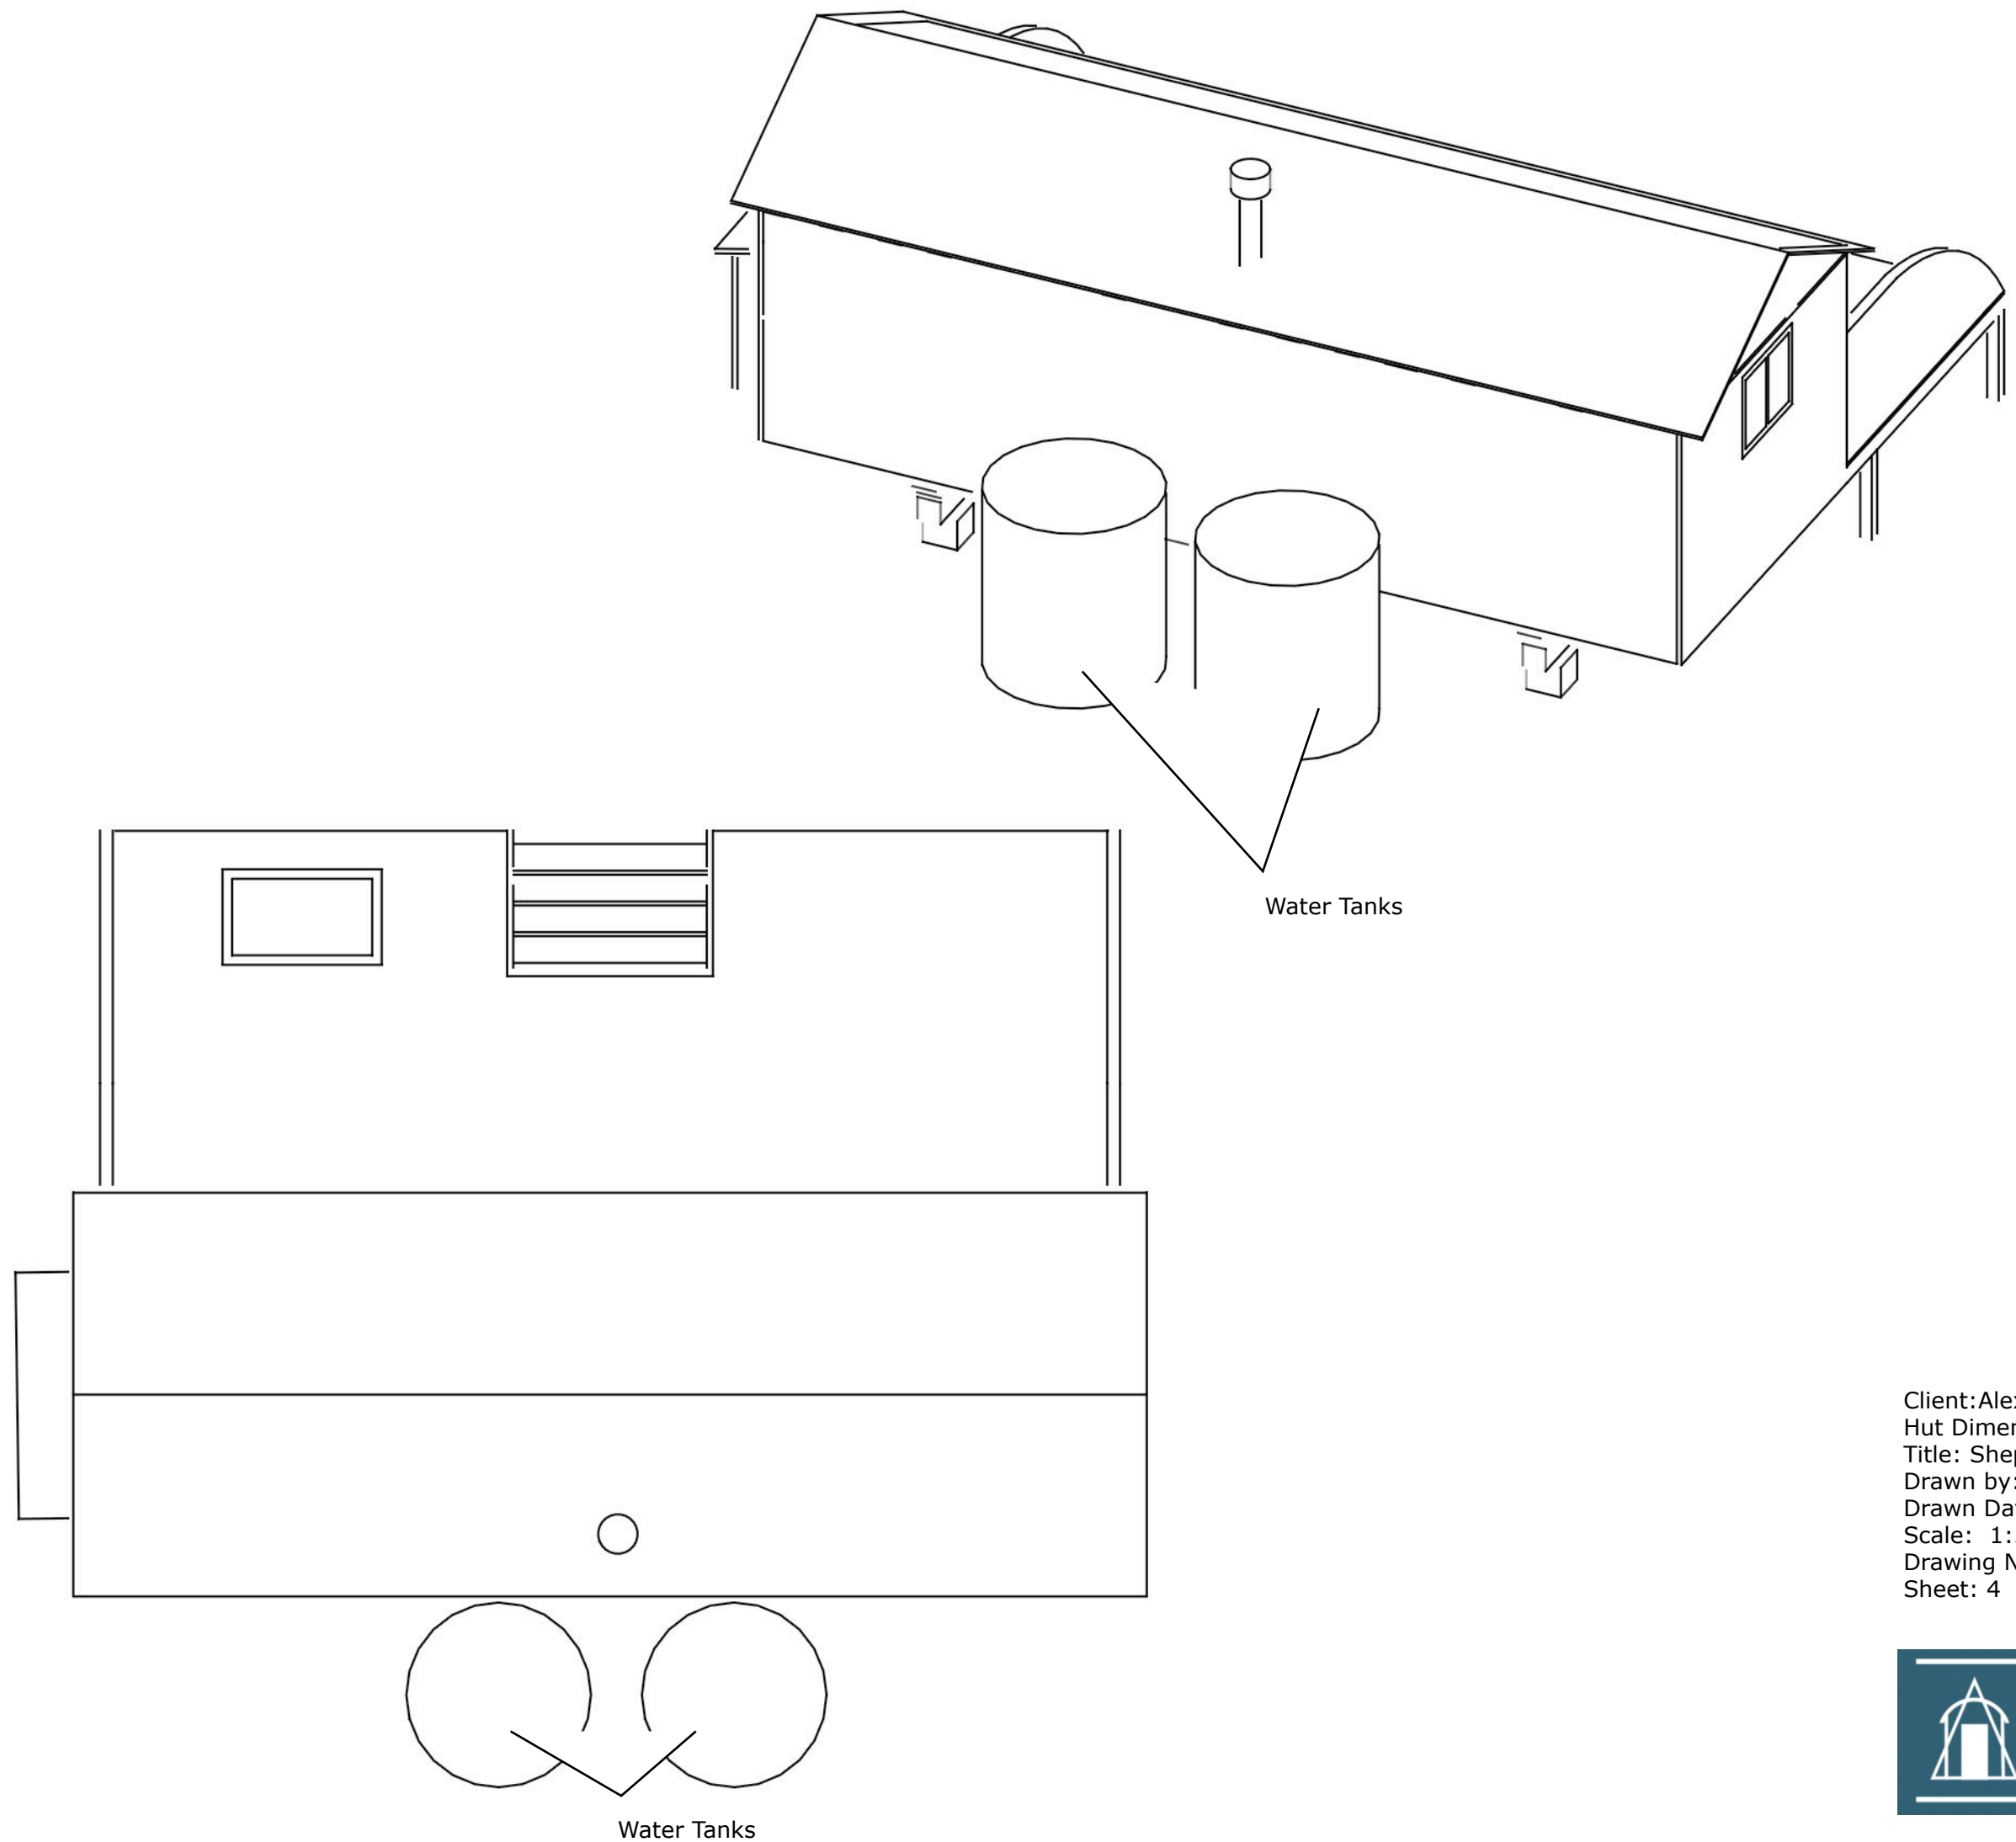

Client: Alex Goddard
 Hut Dimensions: 26'x9'6"
 Title: Shepherd Hut
 Drawn by: DD
 Drawn Date: 4/7/2025
 Scale: 1:50
 Drawing No. V4
 Sheet: 4