


Caldyne Park – Tree Retention & Protection Plan:

KEY:

- Tree Location Point
- Root Protection Area (RPA) – category A
- Root Protection Area (RPA) – category B
- Root Protection Area (RPA) – category C
- Canopy Spread (N,E,S,W)
- Location of new gate, (indicative)
- - - Location of Tree Protection Fencing, (indicative)
- △ Location of permanent ground protection, (indicative)

Drawing no. STC-TRPP-LCP-01

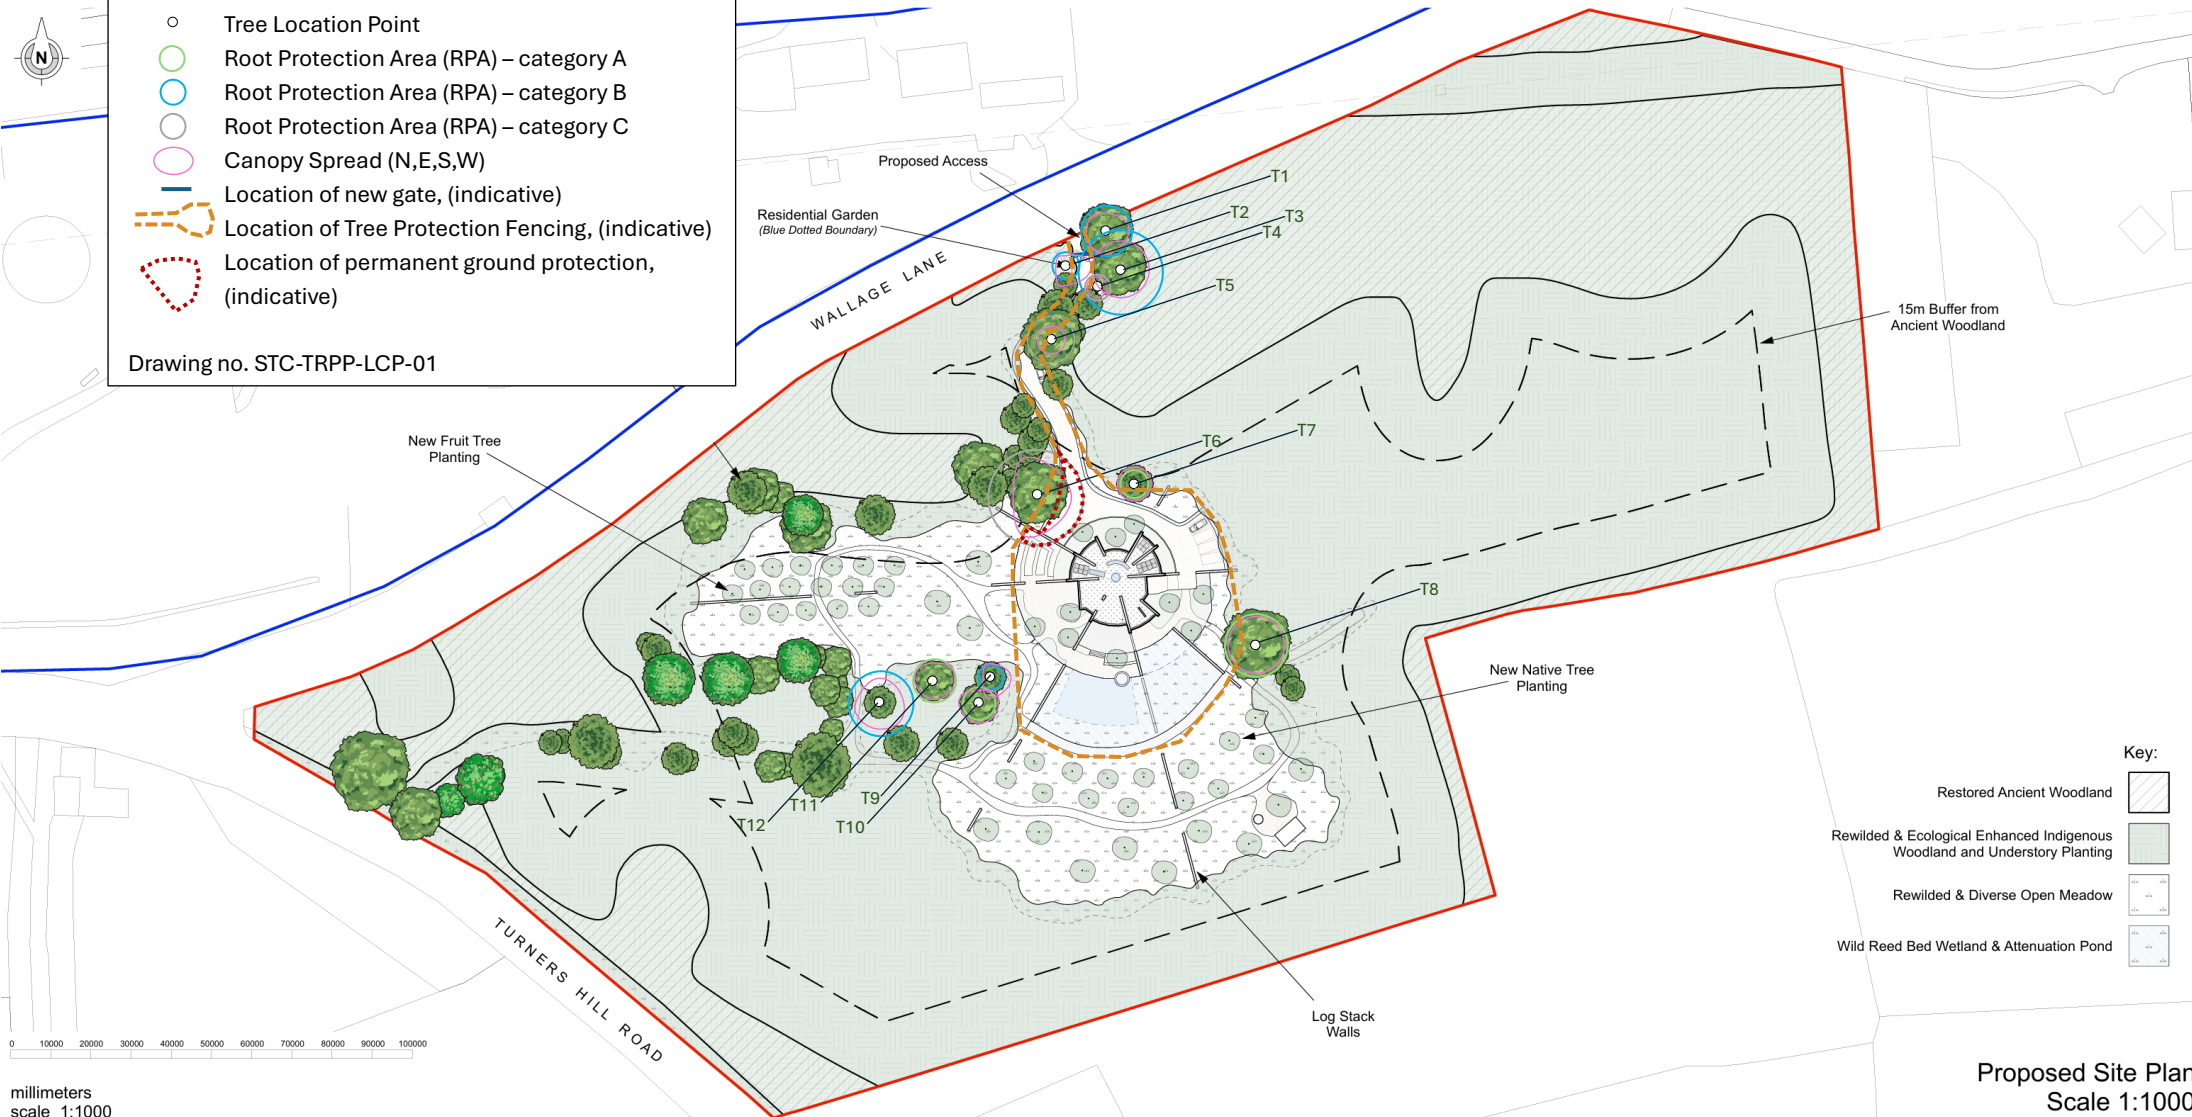

Key:

- Restored Ancient Woodland
- Rewilded & Ecological Enhanced Indigenous Woodland and Understory Planting
- Rewilded & Diverse Open Meadow
- Wild Reed Bed Wetland & Attenuation Pond

Proposed Site Plan
Scale 1:1000

millimeters
scale 1:1000