



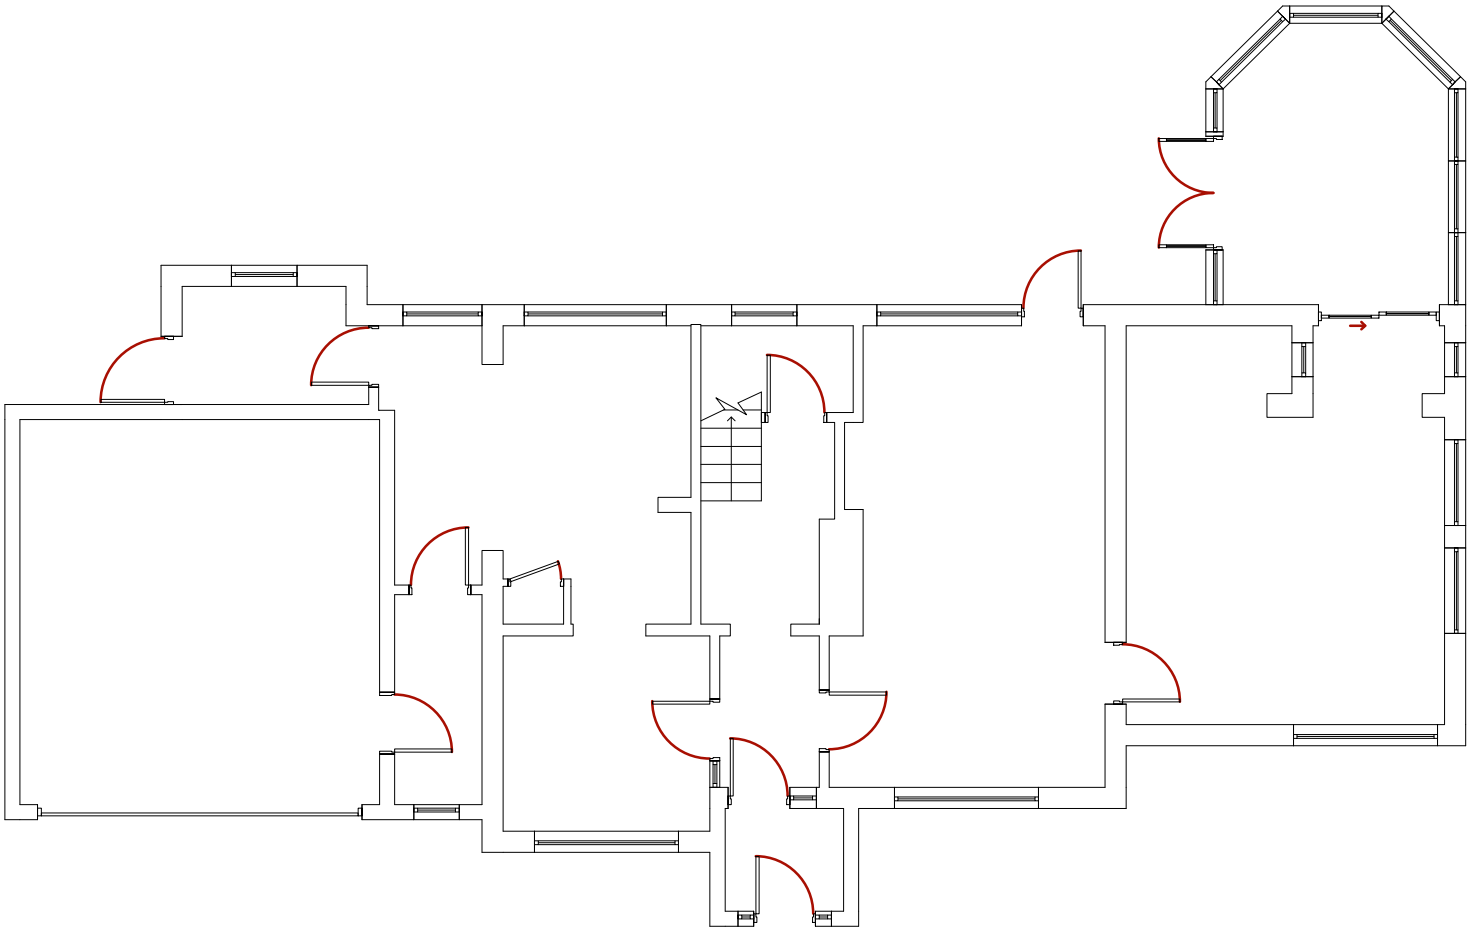

Existing Ground Plan 1:100

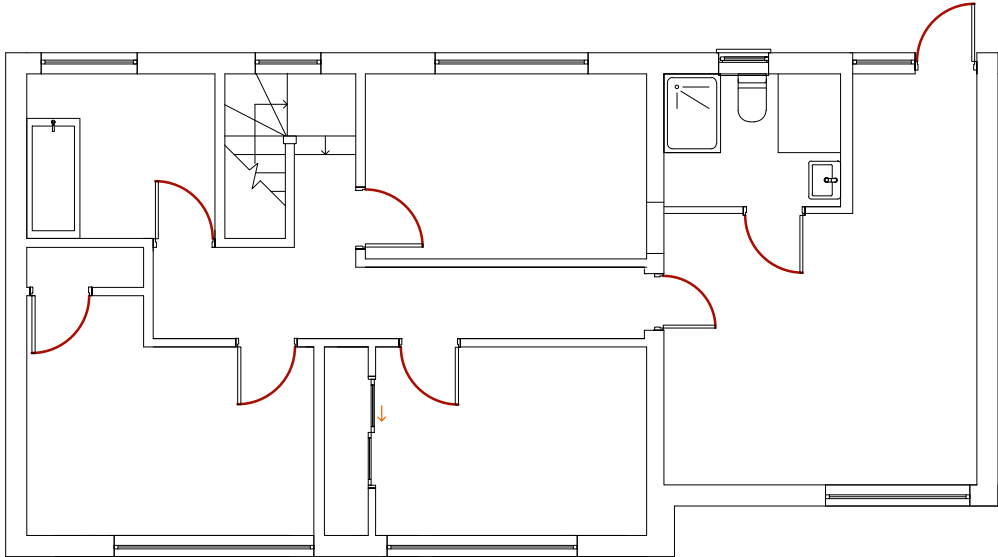

Existing First Floor Plan 1:100

SURVEY DRAWING		
NOTES – © Copyright of this drawing remains the property of Buchanan Rum Architects Ltd and should not be reproduced in full or parts or re-issued without written permission from Buchanan Rum Architects Ltd – These drawings must be read in conjunction with the structural engineers drawings & details, and with all other consultants, sub-contractor and specialist drawings & details. – All dimensions are in millimetres, unless stated otherwise. – All goods materials workmanship to conform with current building regulations BSS and CDP's – All dimensions must be checked on site and any discrepancies verified with the architect. – Do not scale from the drawing – Any discrepancies between the drawings, details and specification must be reported to the architect immediately before work is put in hand. – All works to be carried out in full accordance with current Building Regulations, British Standards and all Health & Safety Regulations – If in doubt please ask.		
Client		
Site address		
36 Blackthorns Lindfield		
Job Title		
Extension and internal refurbishment		
Drawing Title		
EXISTING PLANS		
FRESHMILL BUSINESS CENTRE DELTA HOUSE 16 BRIDGE ROAD HAYWARDS HEATH, RH16 1UA E : info@buchanrumarchitects.co.uk		
Scale	Size	
1:100	A3	
Dm By		Rev
BRA		
Drawing number		Rev
25_181_PL_010_00		01