





FRONT ELEVATION (WEST)

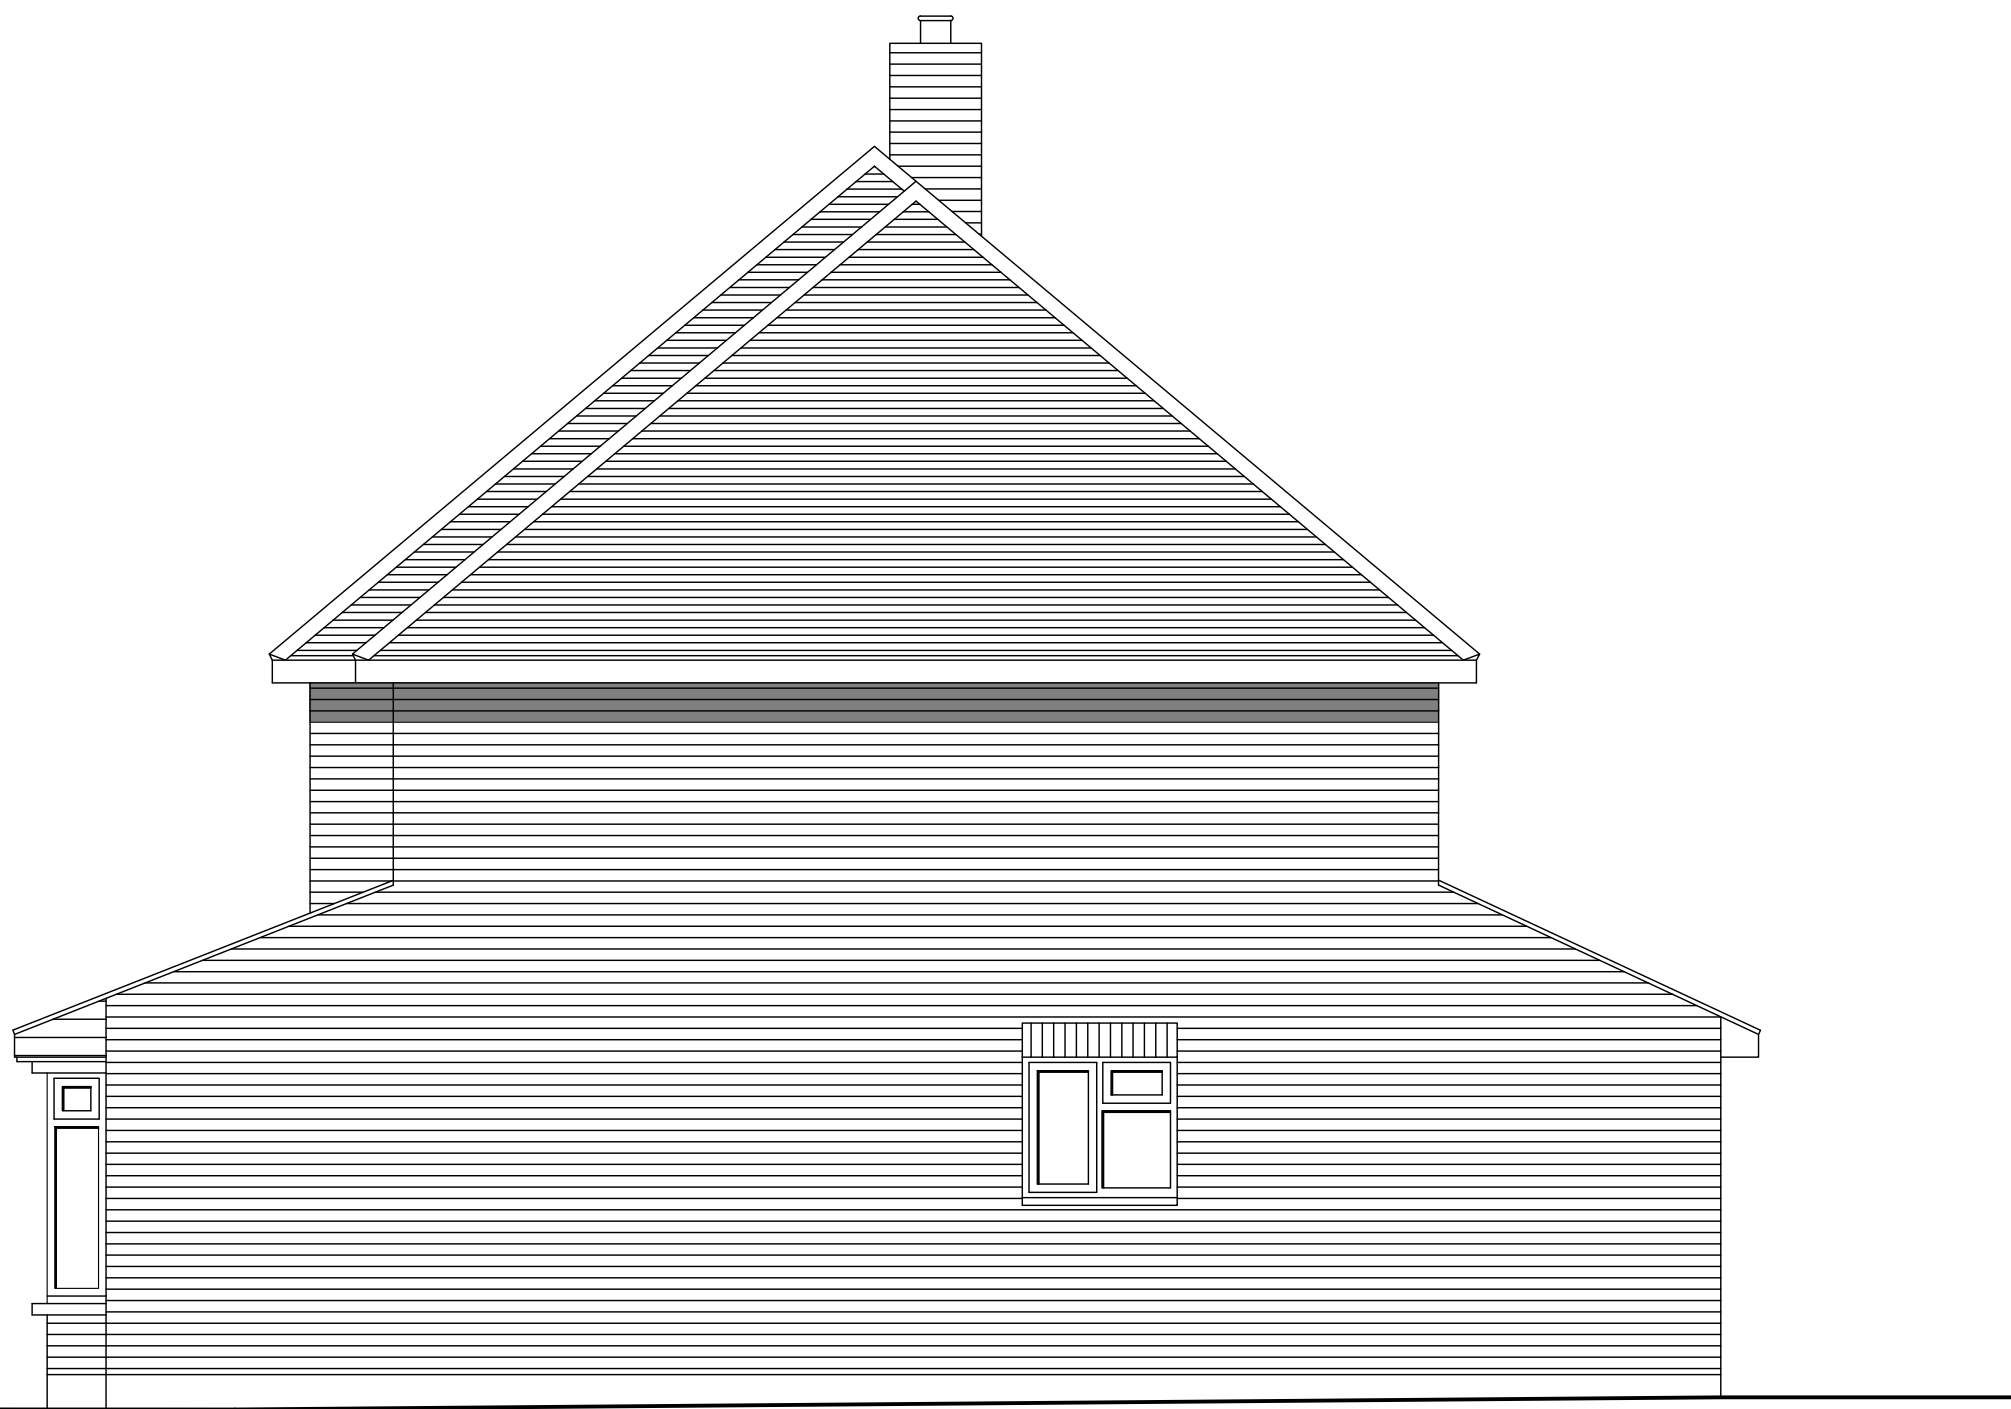

SIDE ELEVATION (SOUTH)



REAR ELEVATION (EAST)

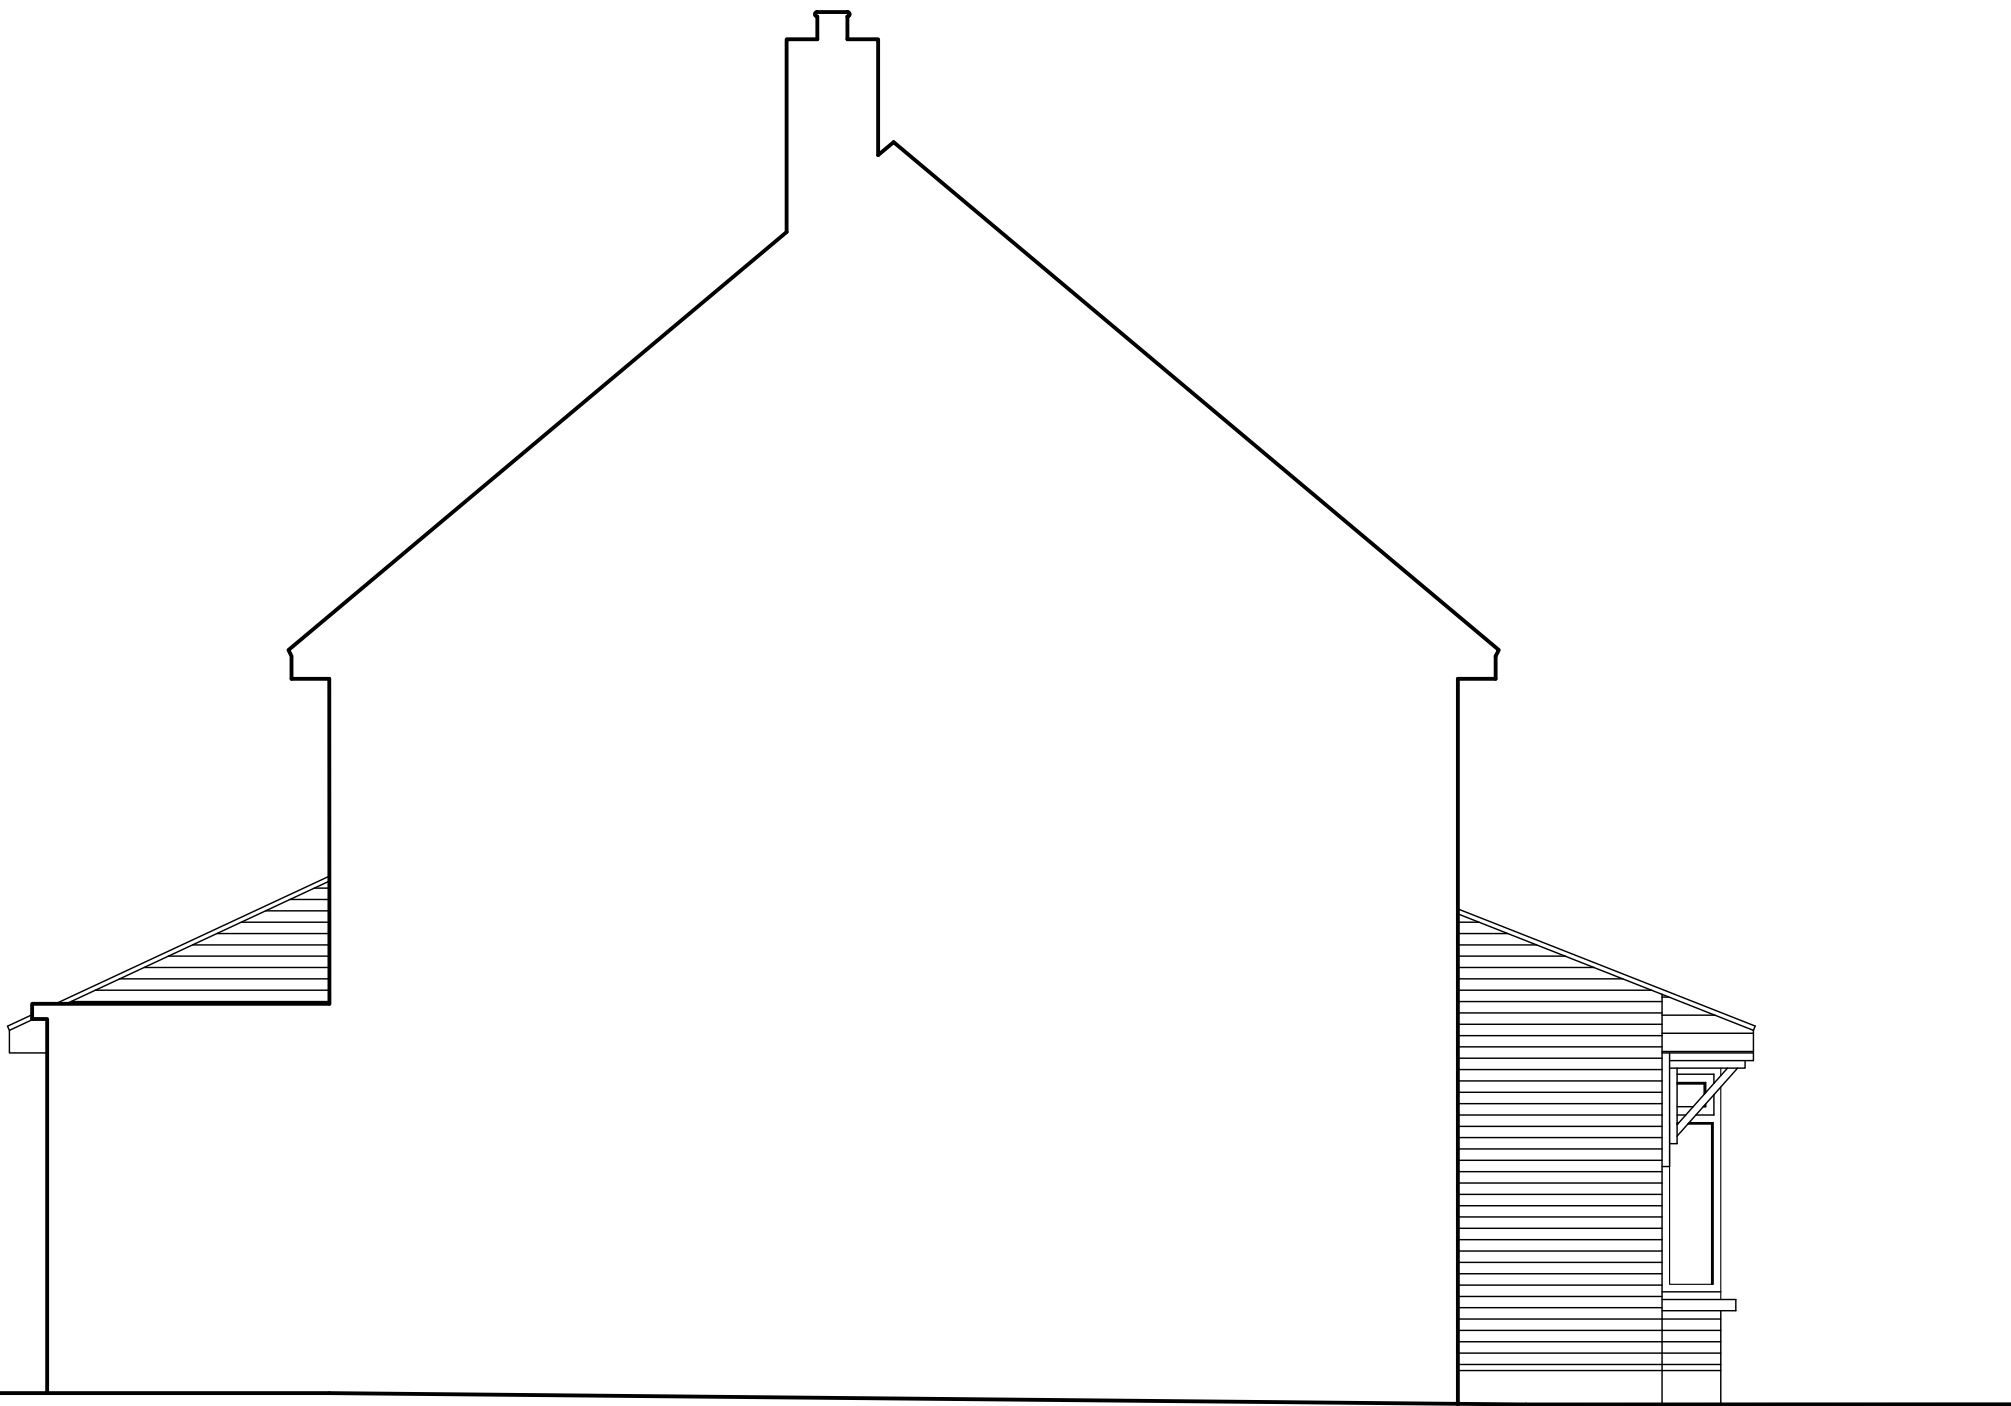

SIDE ELEVATION (NORTH)



vesta-architects.co.uk +44(0)1256 862850
info@vesta-architects.co.uk +44(0)1444 812772

Client
Mr & Mrs Altendorff
Project
82 Western Road, Haywards Heath, RH16 3LN

Drawing Title
Proposed Elevations
Drawing No.
26-5044-P-04

Scale
1:50 @ A1
Rev
-

Drawn	Checked
MB	LF
Issued For	
PLANNING	

Rev	Note	Date
-	First issue	19/01/26

Scale Bar
1:50 0 1 2 3 4 5
1:100 0 1 2 3 4 5 10

Disclaimer
Drawing to be read in conjunction with all information by architects, structural engineers & consultants. Do not scale from this drawing. All written dimensions to be checked on site before work commences. Discrepancies, where identified, must be reported to the architect immediately. This drawing is the property of Vesta Architects Ltd and must not be reproduced or disclosed to any unauthorised person either wholly or in part without written consent.