
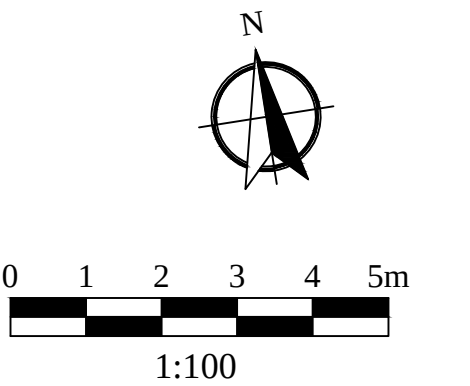
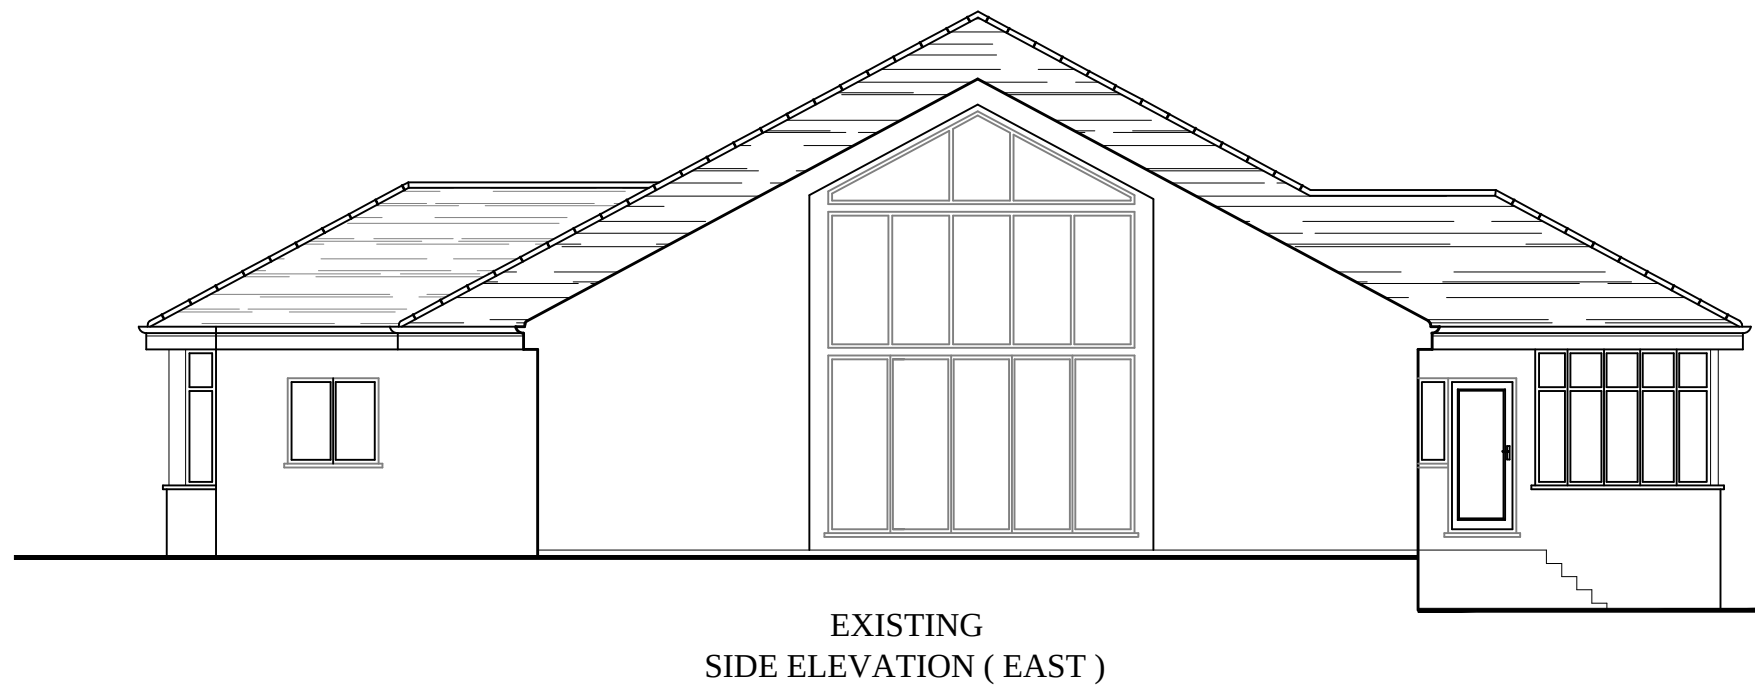
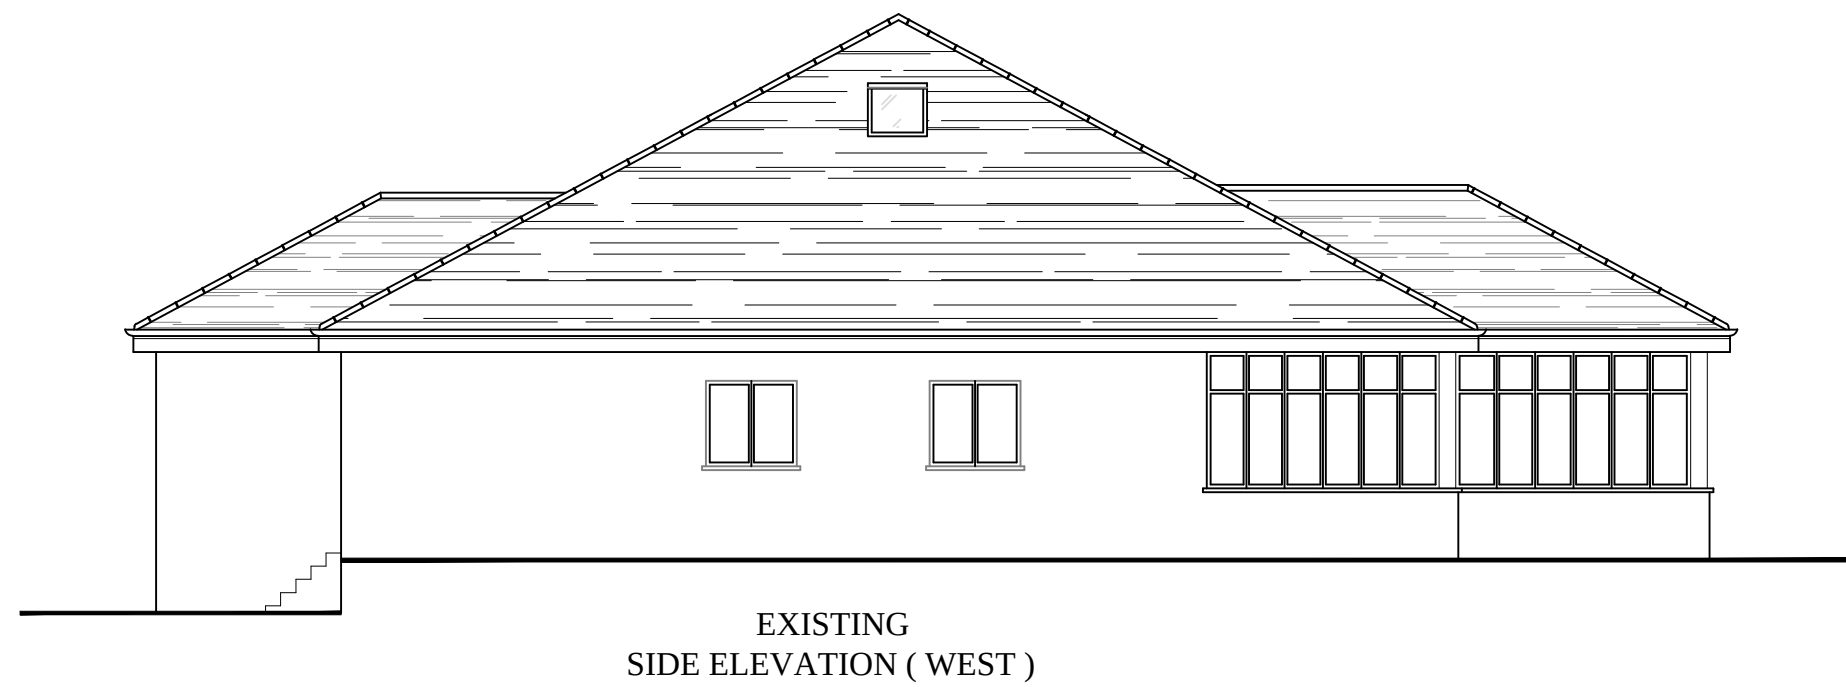
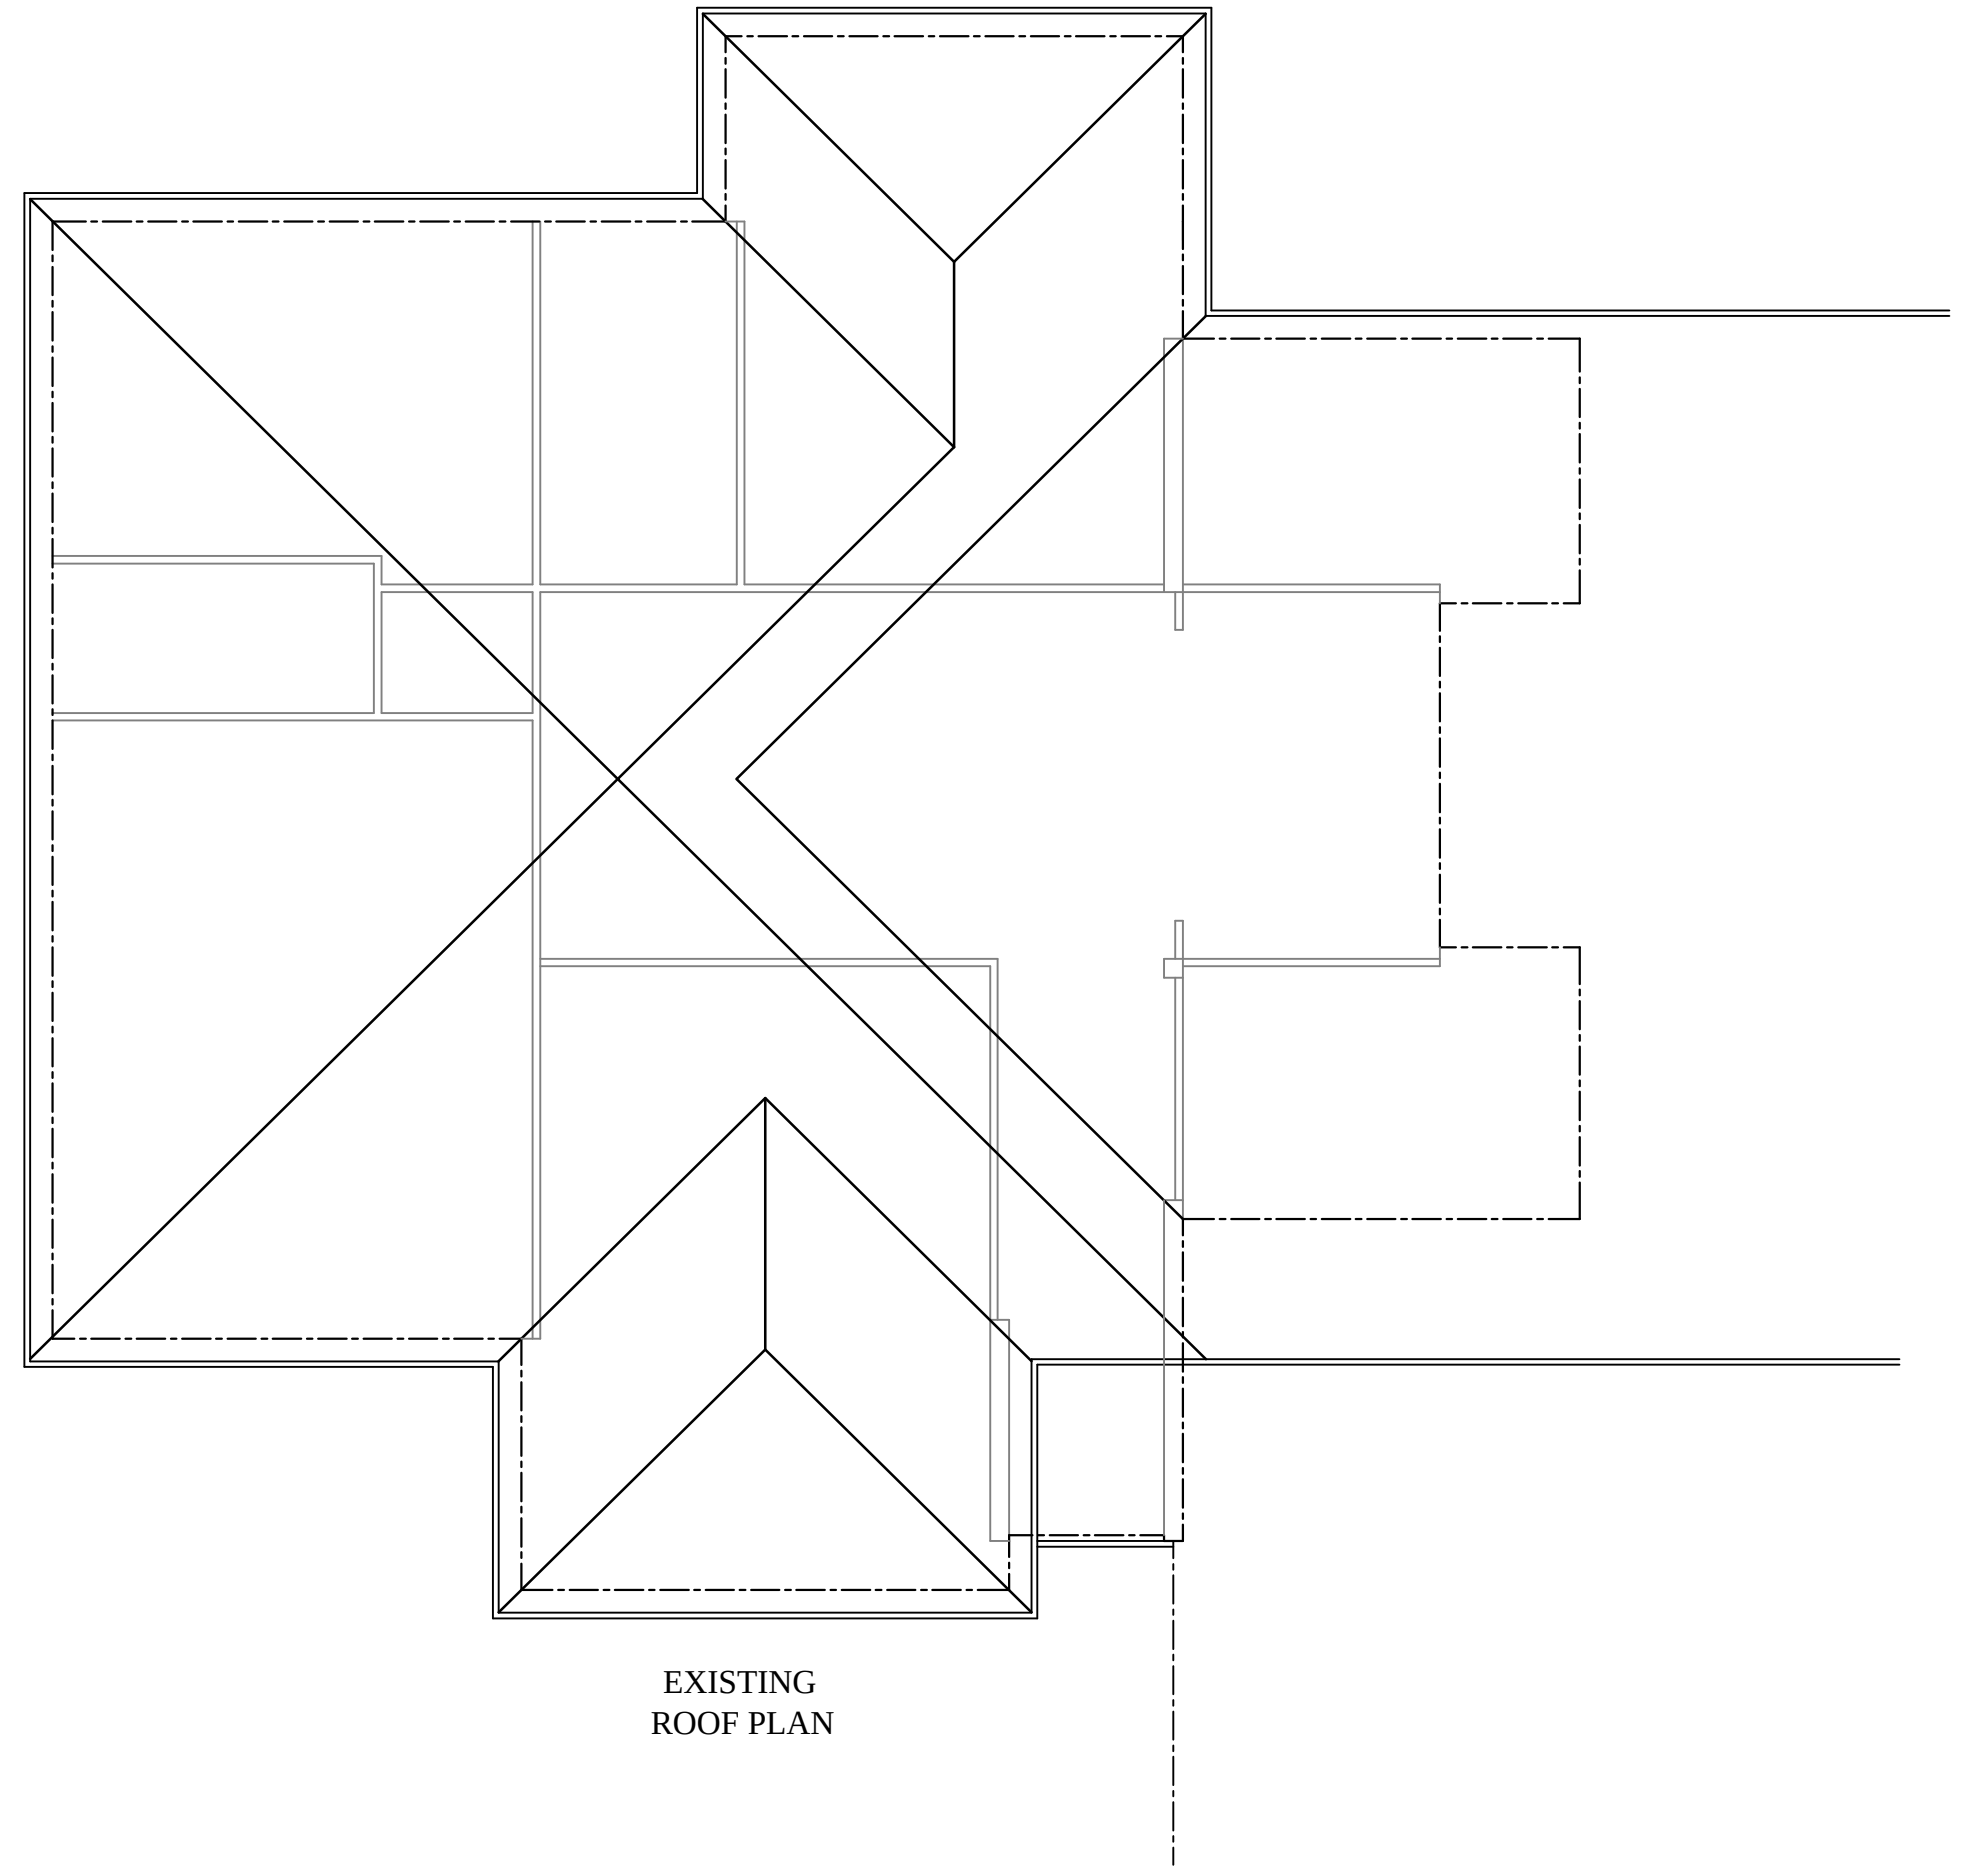


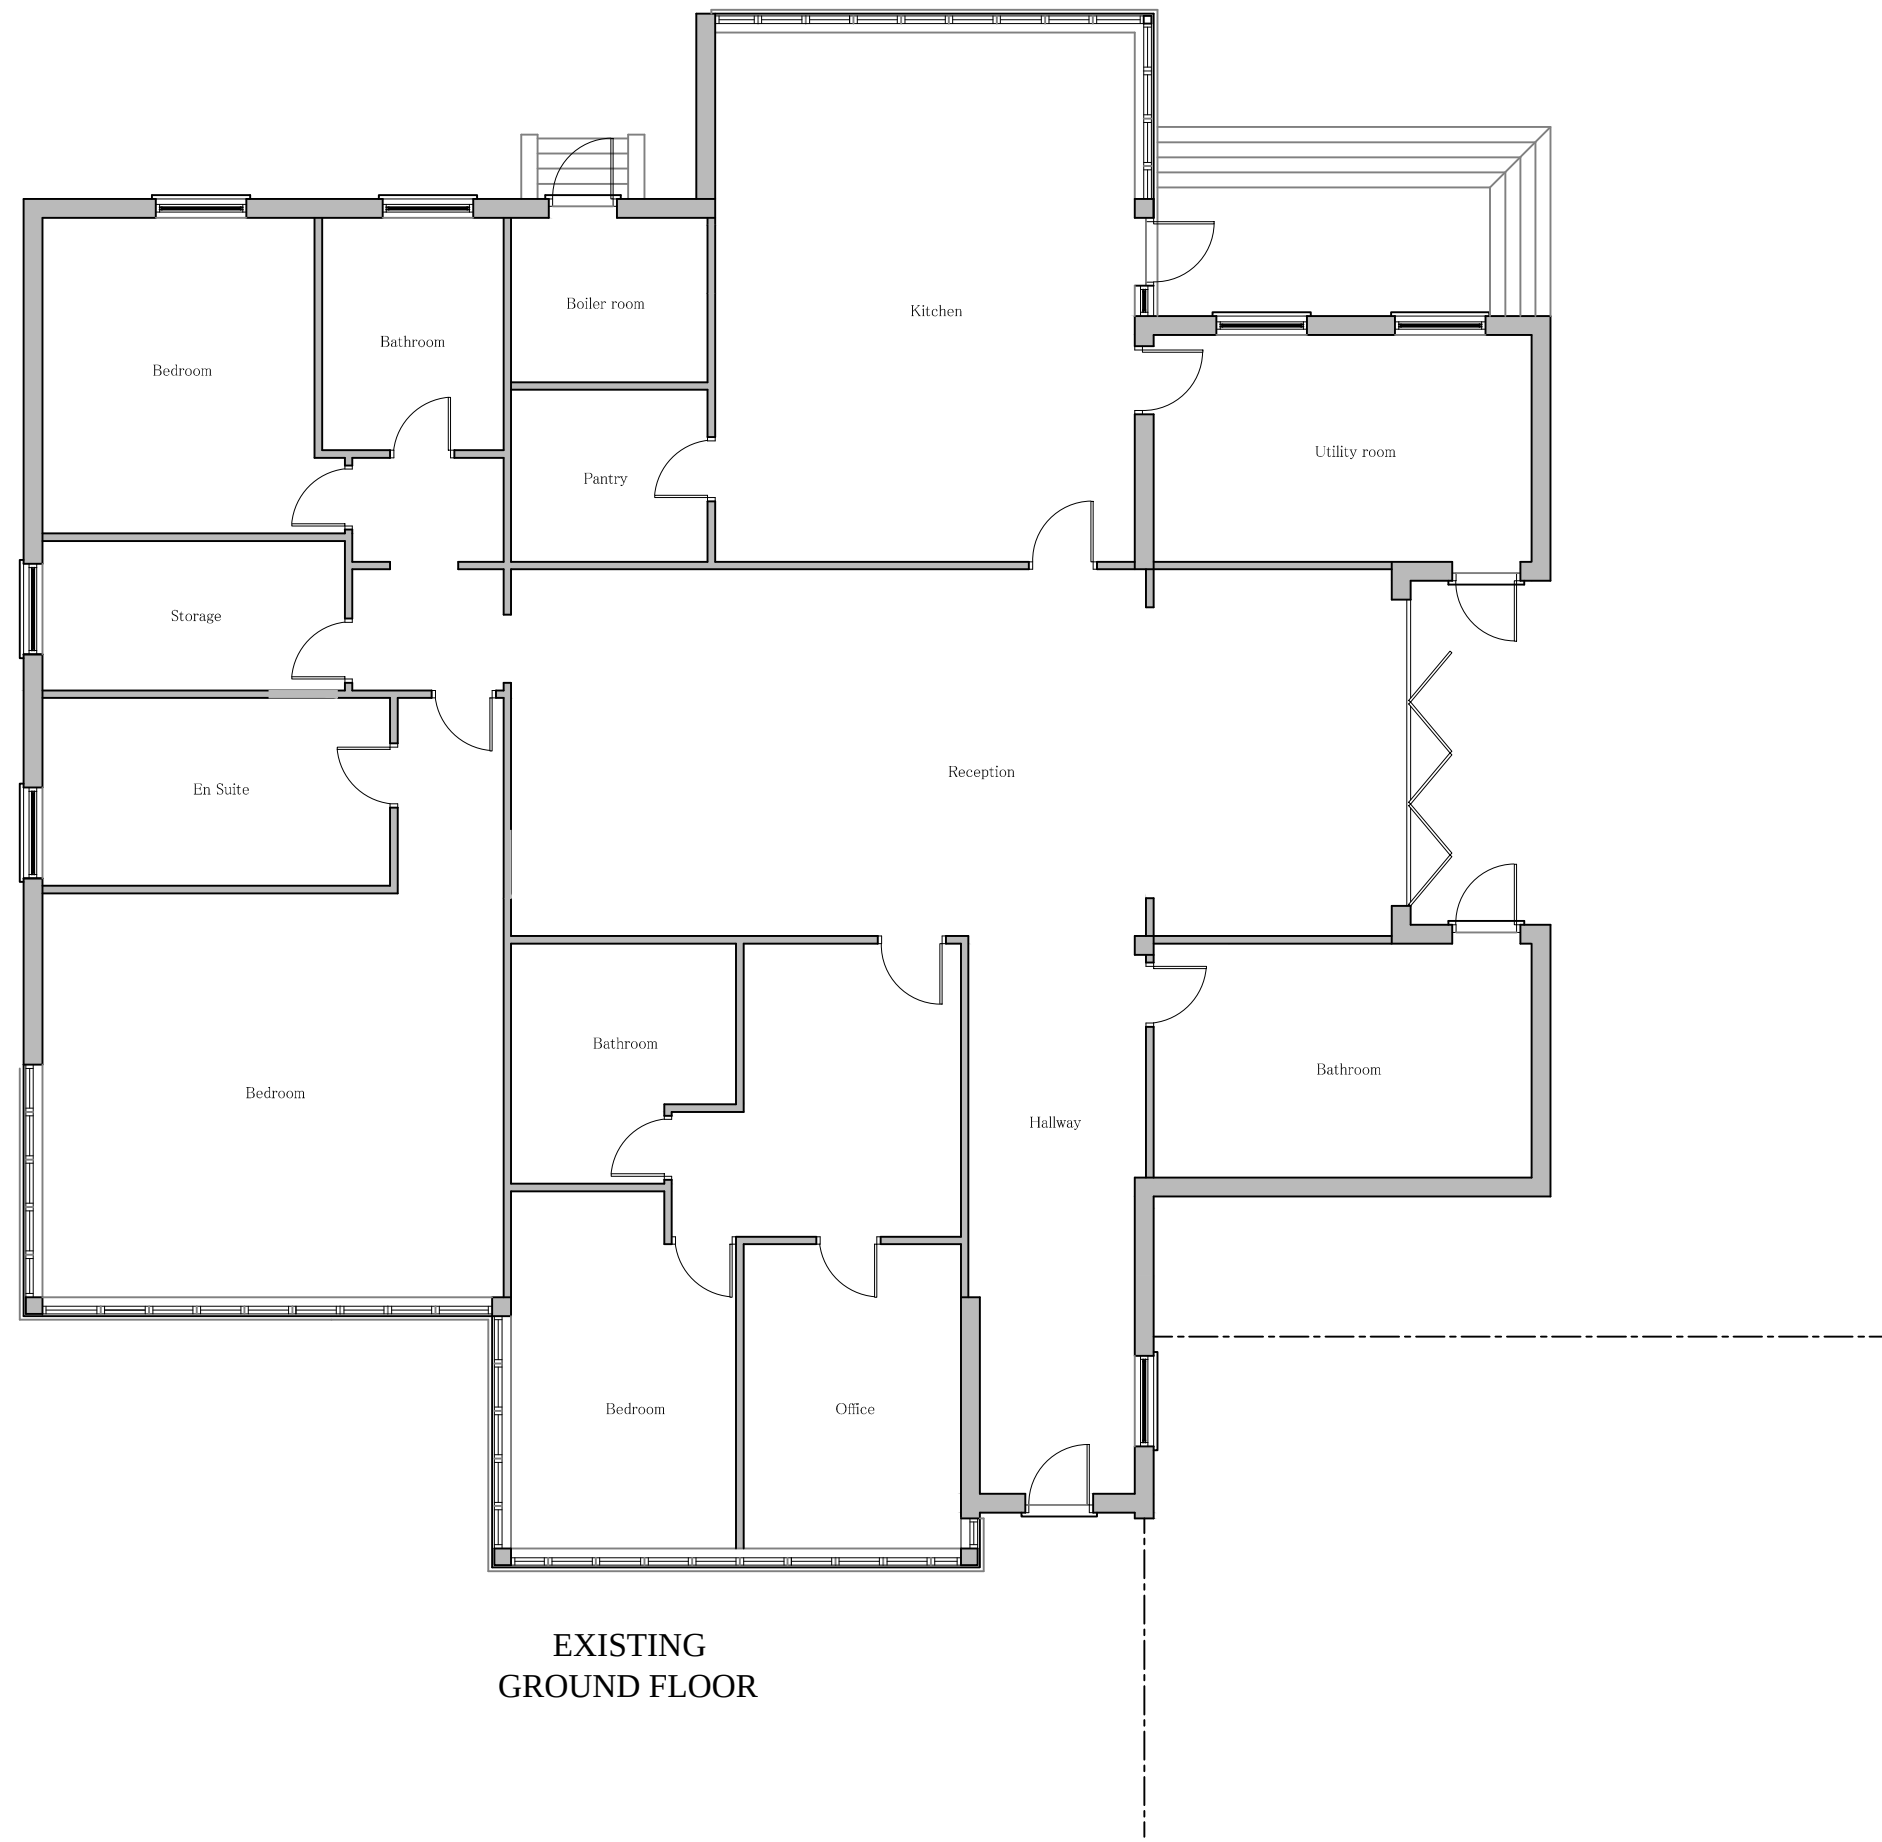

G B SERVICES GB SERVICES 33 Churchfields West Molesey Surrey KT8 1PU Telephone: 020 8783 1703 Facsimile: 020 8783 1703 E-Mail: graham803@btinternet.com The copyright in this document and design is confidential to and the property of G B Services	PLANNING ISSUE	Rev. Date Detail
	MR M BROOME	DRAWING Title EXISTING FLOOR PLANS AND ELEVATIONS
	THE GLASSHOUSE, WHITEMANS GREEN, CUCKFIELD WEST SUSSEX. RH17 5HX	Scale: 1:100 @ A1 Date: 12/03/25 Drawn: OB
		Drawing No: 1 - 220 Rev.