




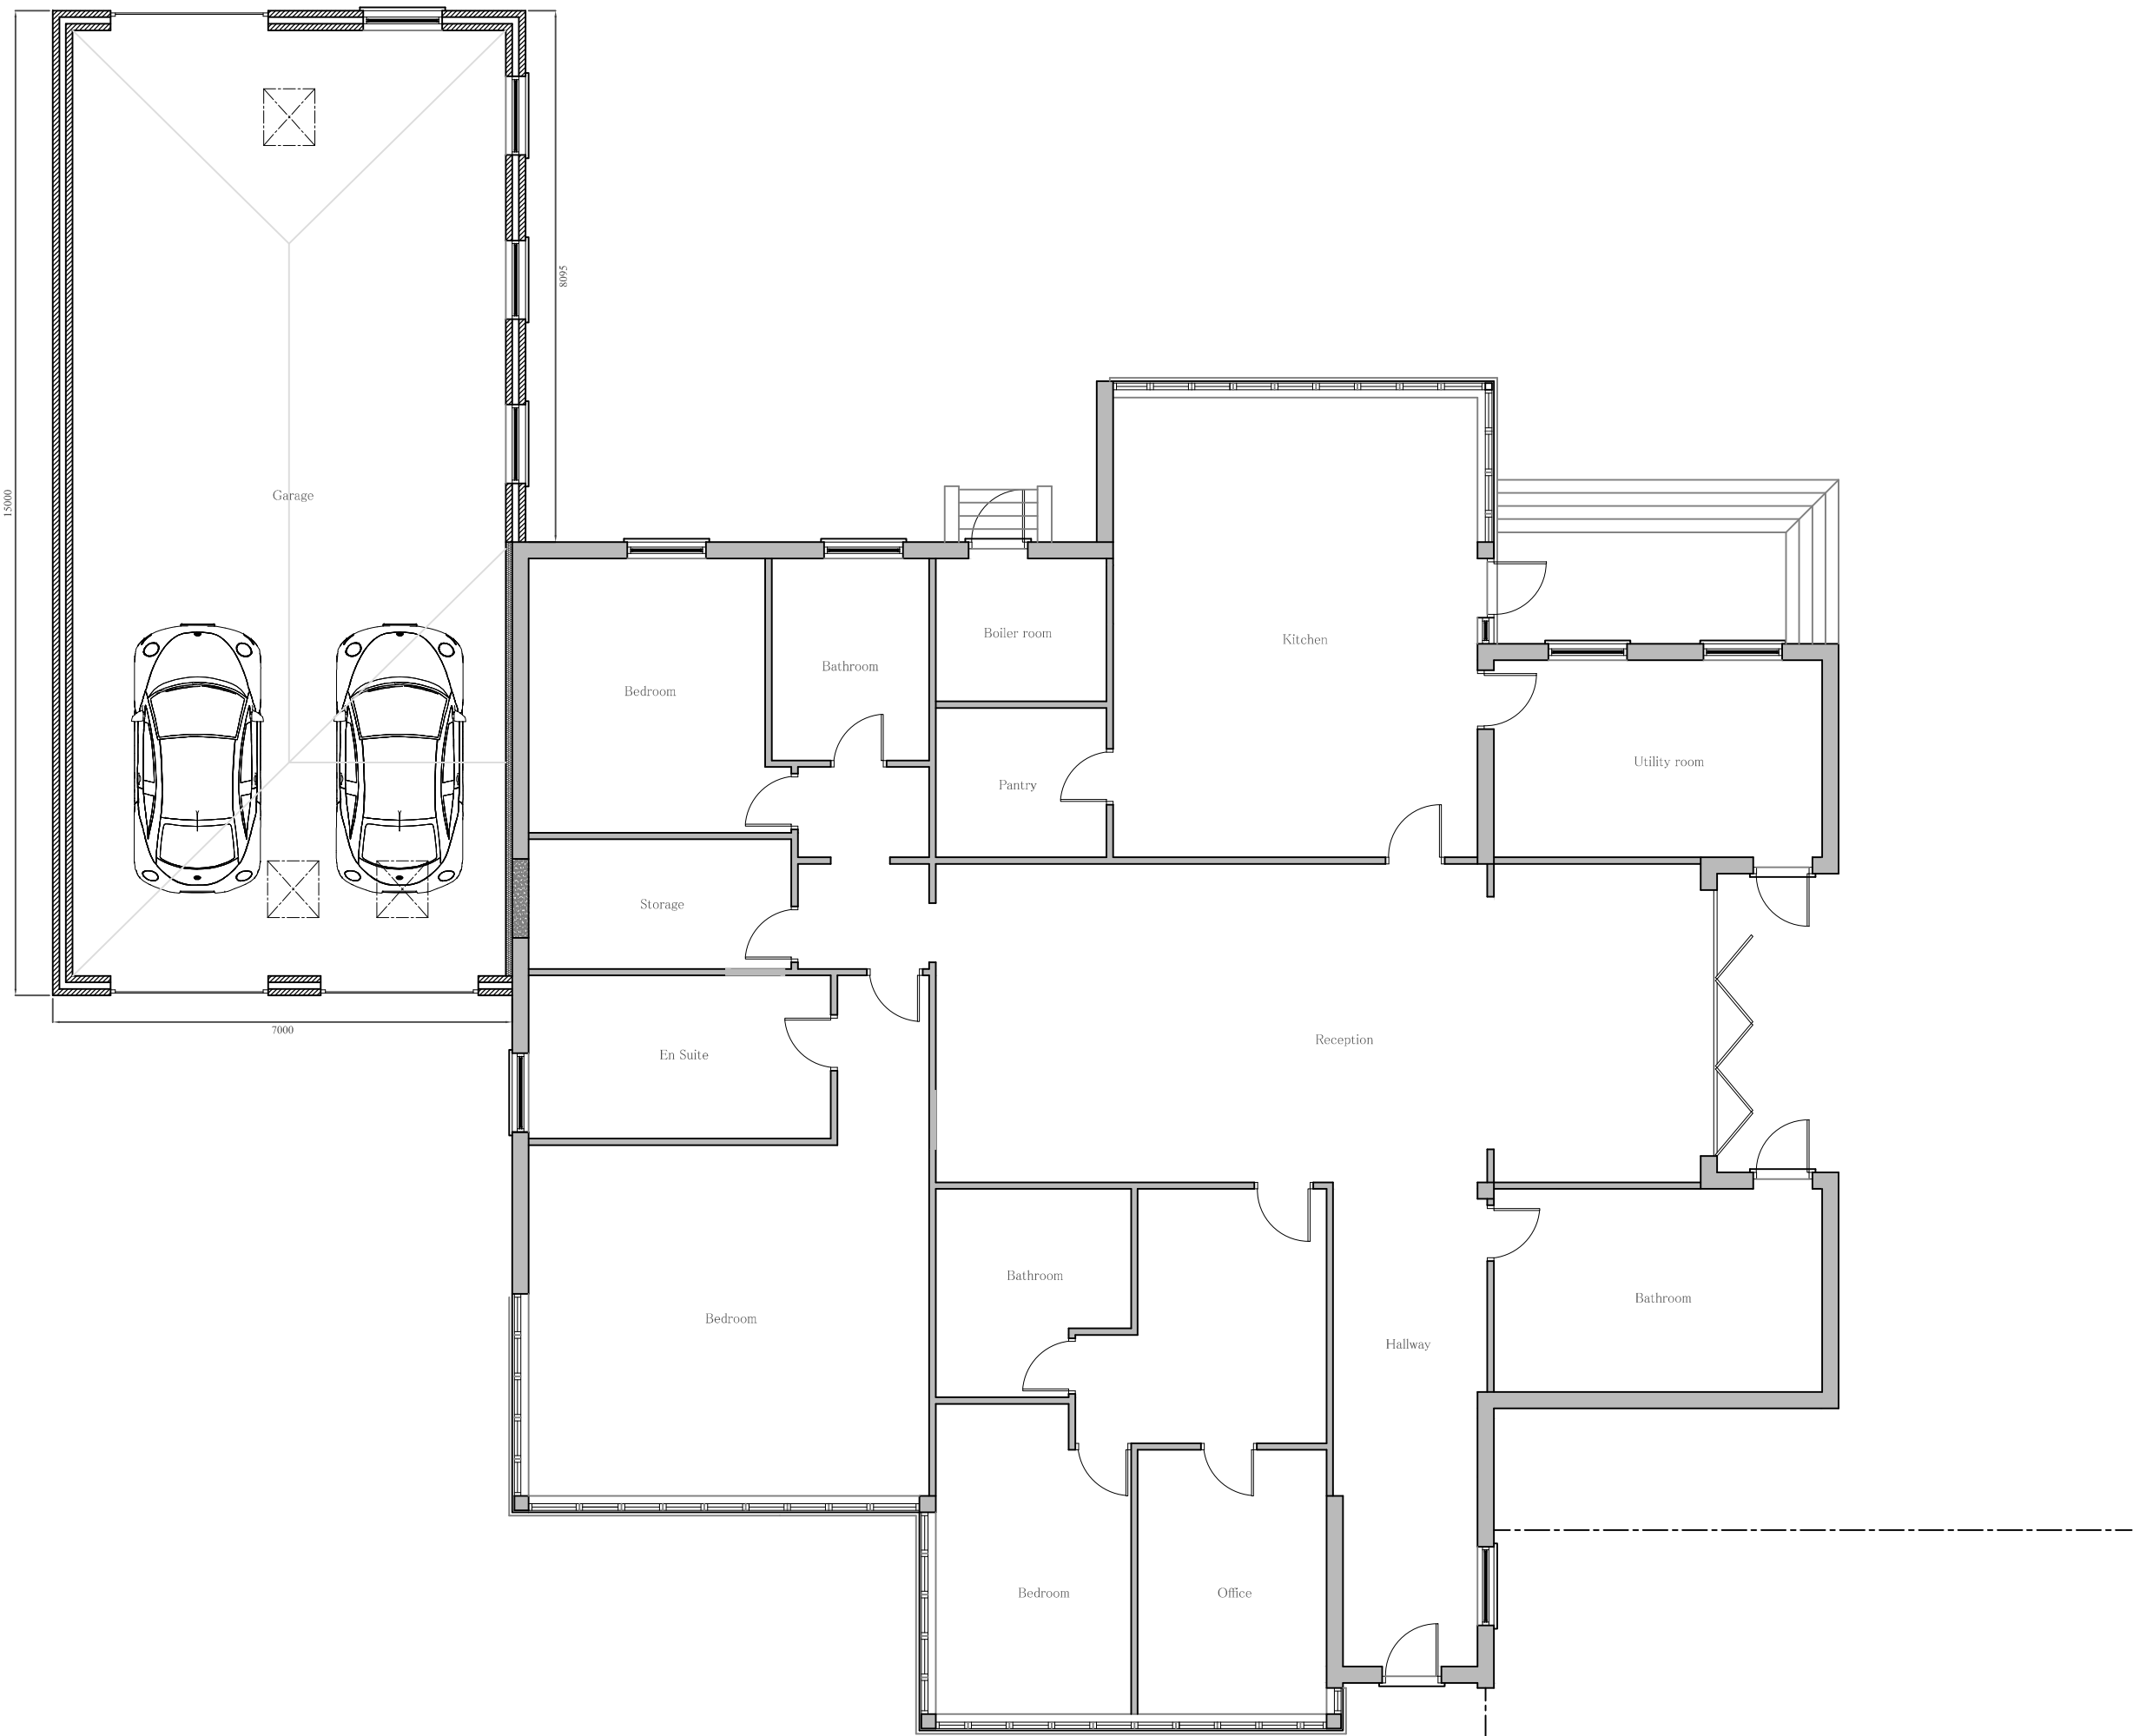


PROPOSED
GROUND FLOOR

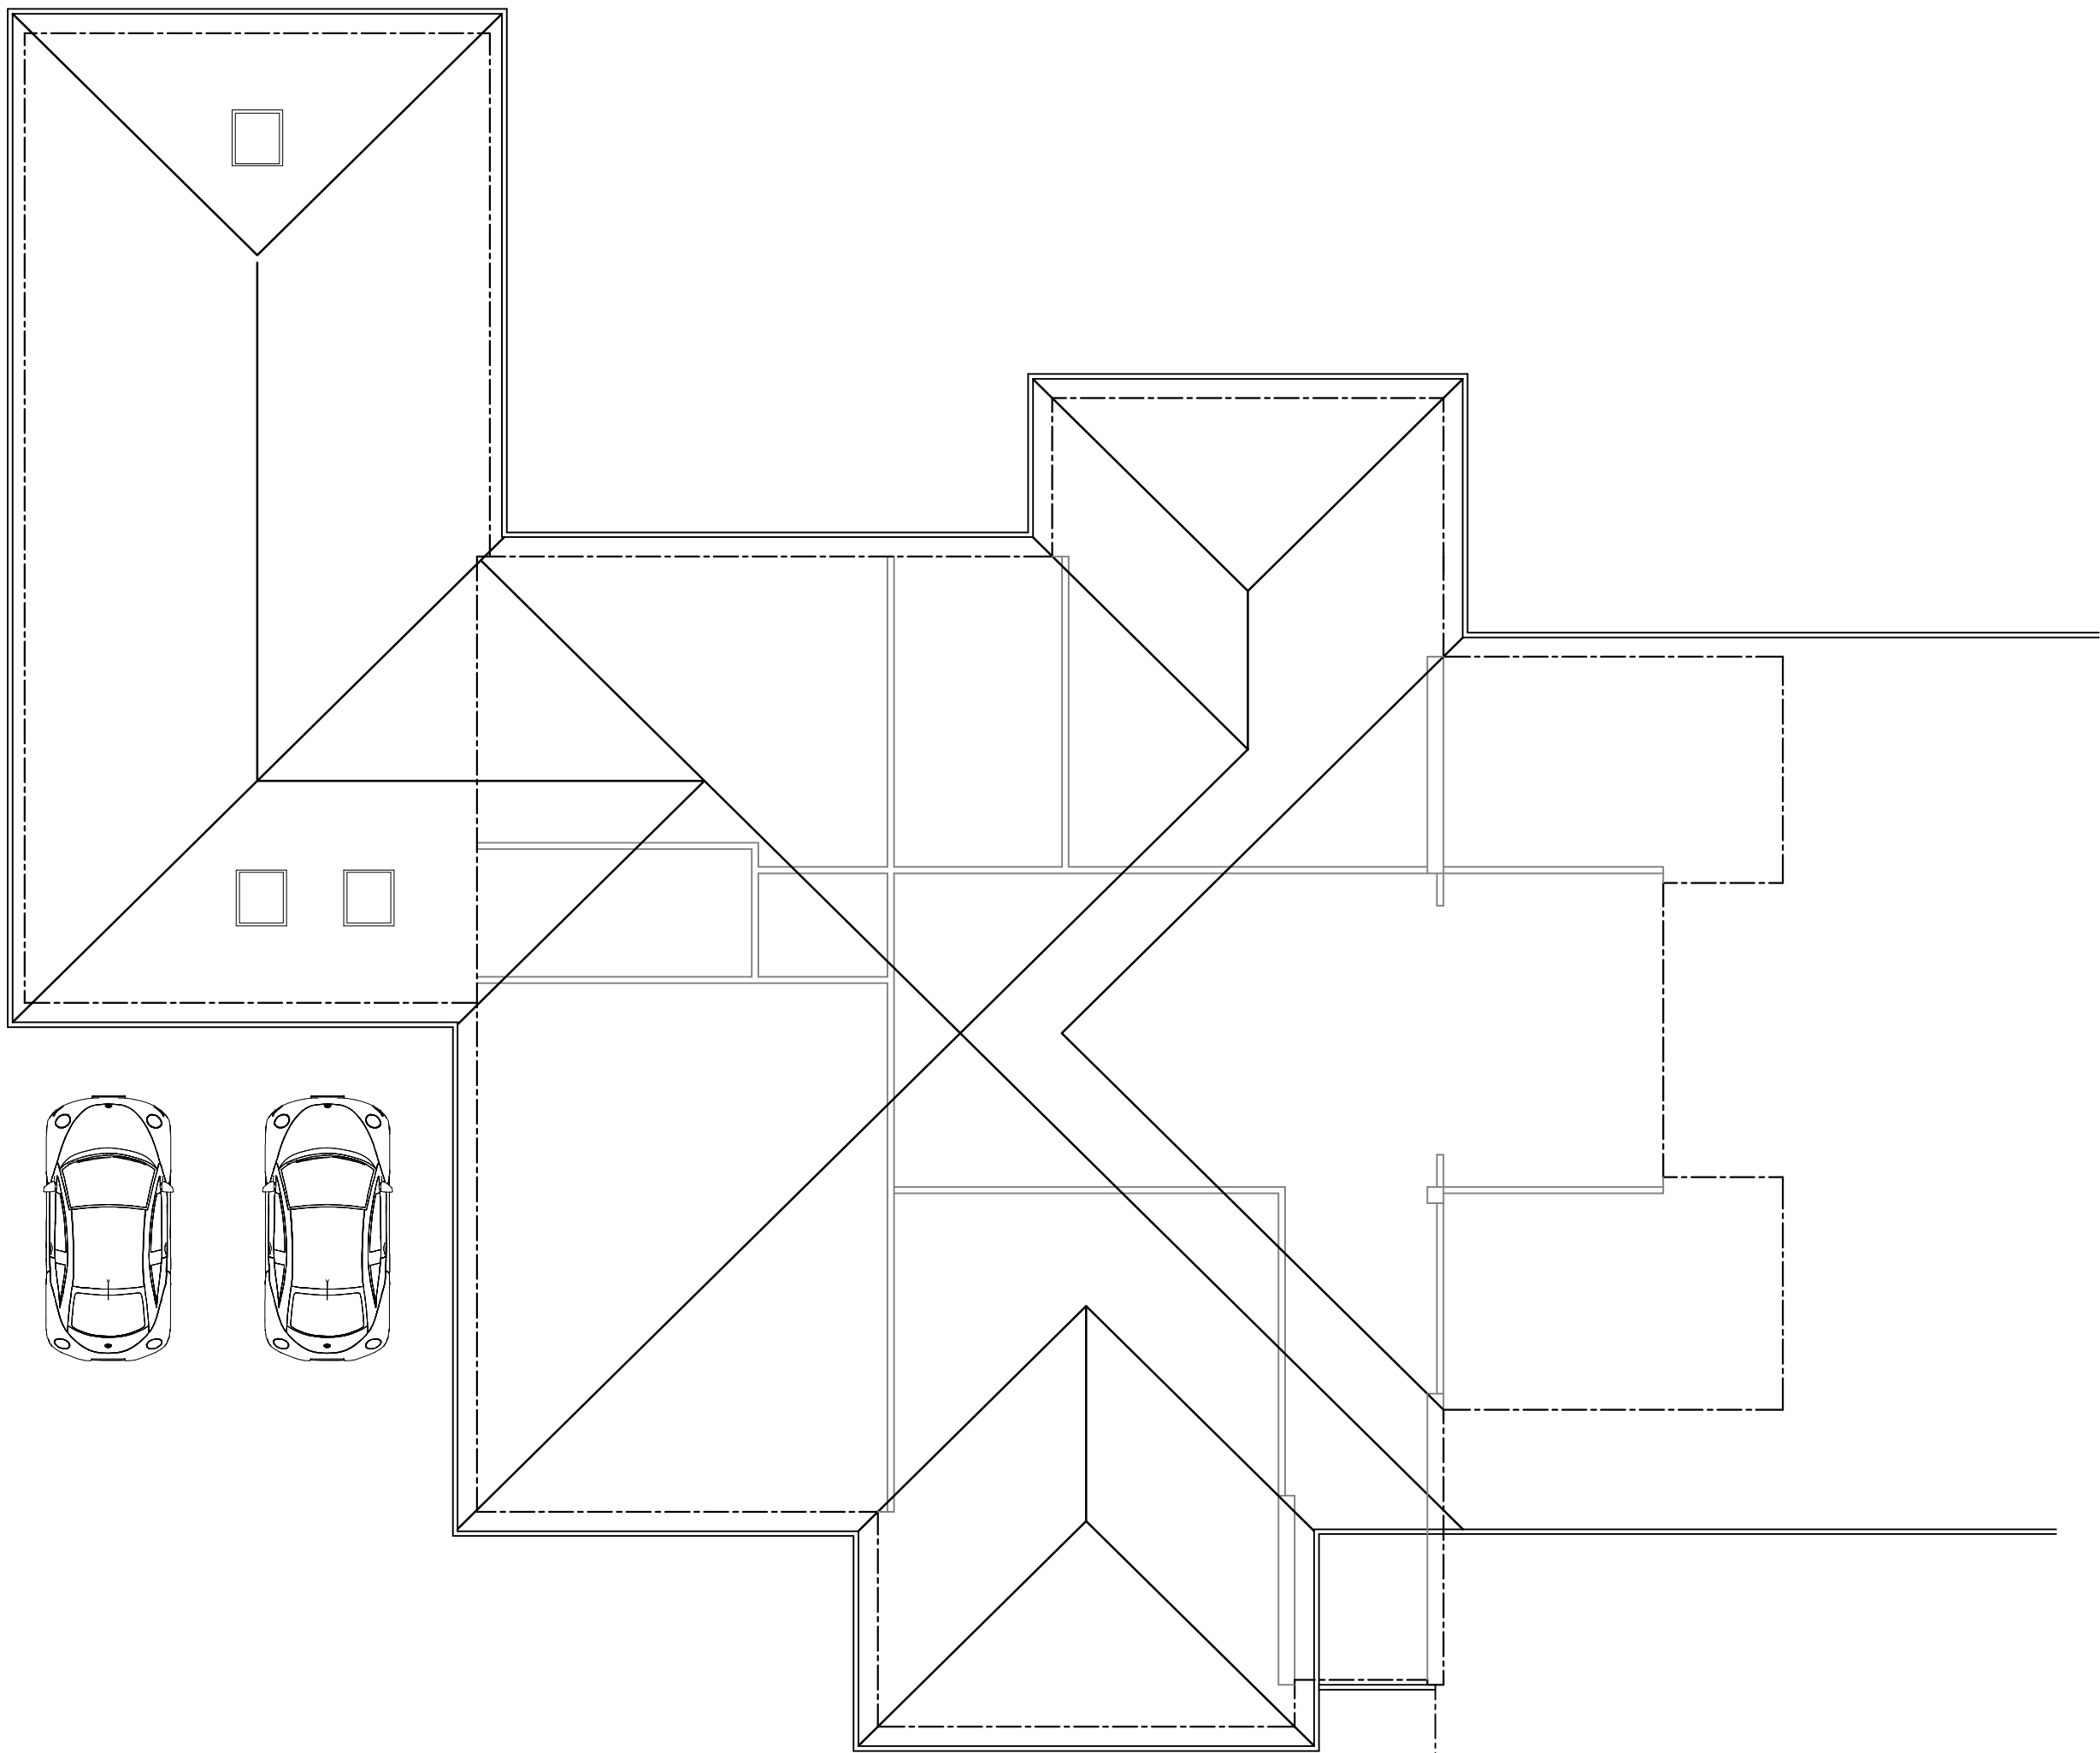

PROPOSED
ROOF PLAN

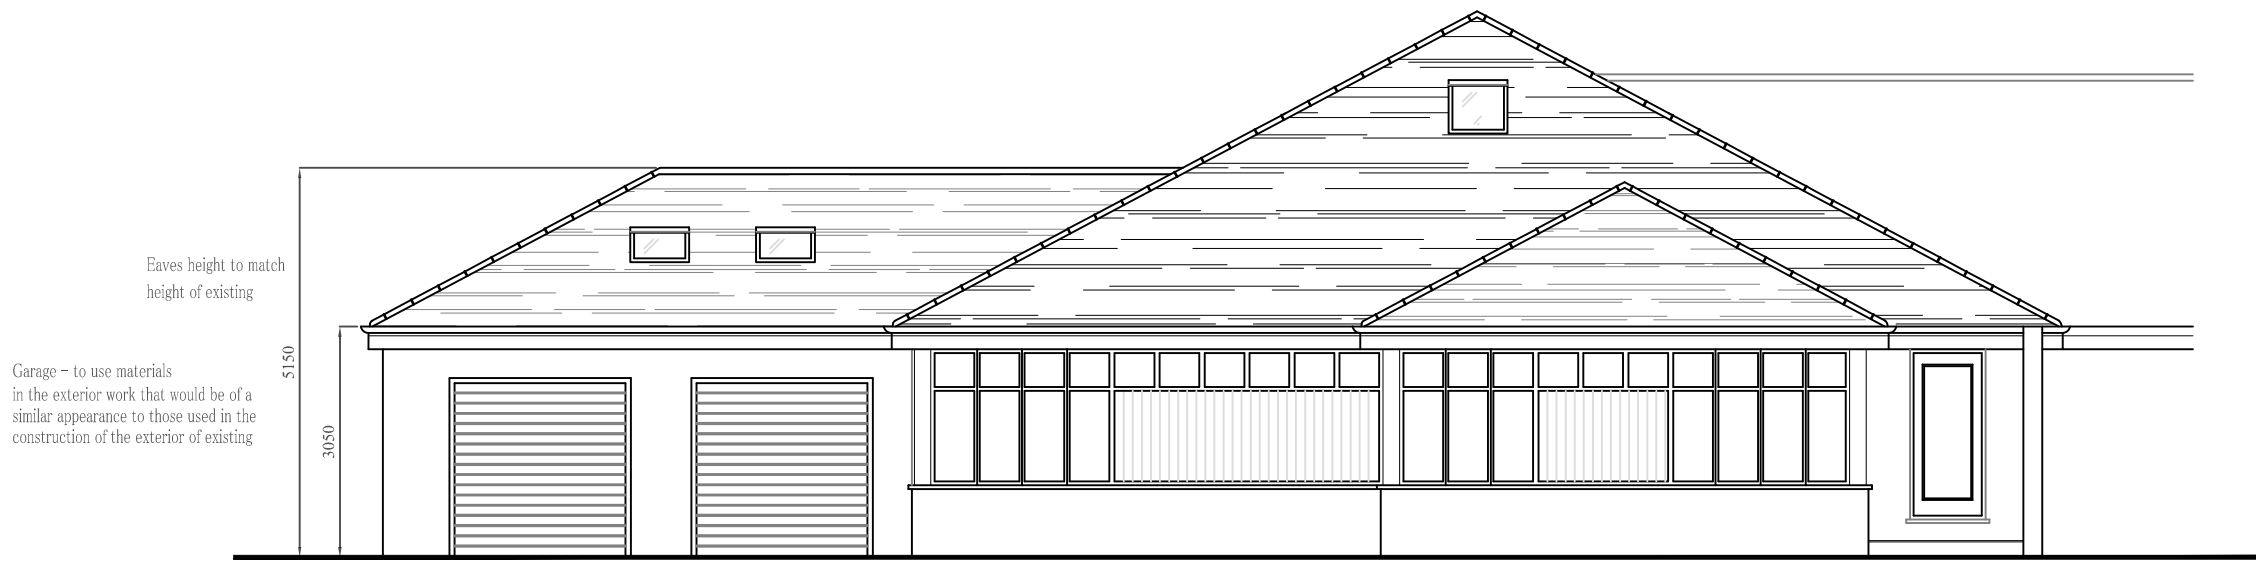


PROPOSED
FRONT ELEVATION

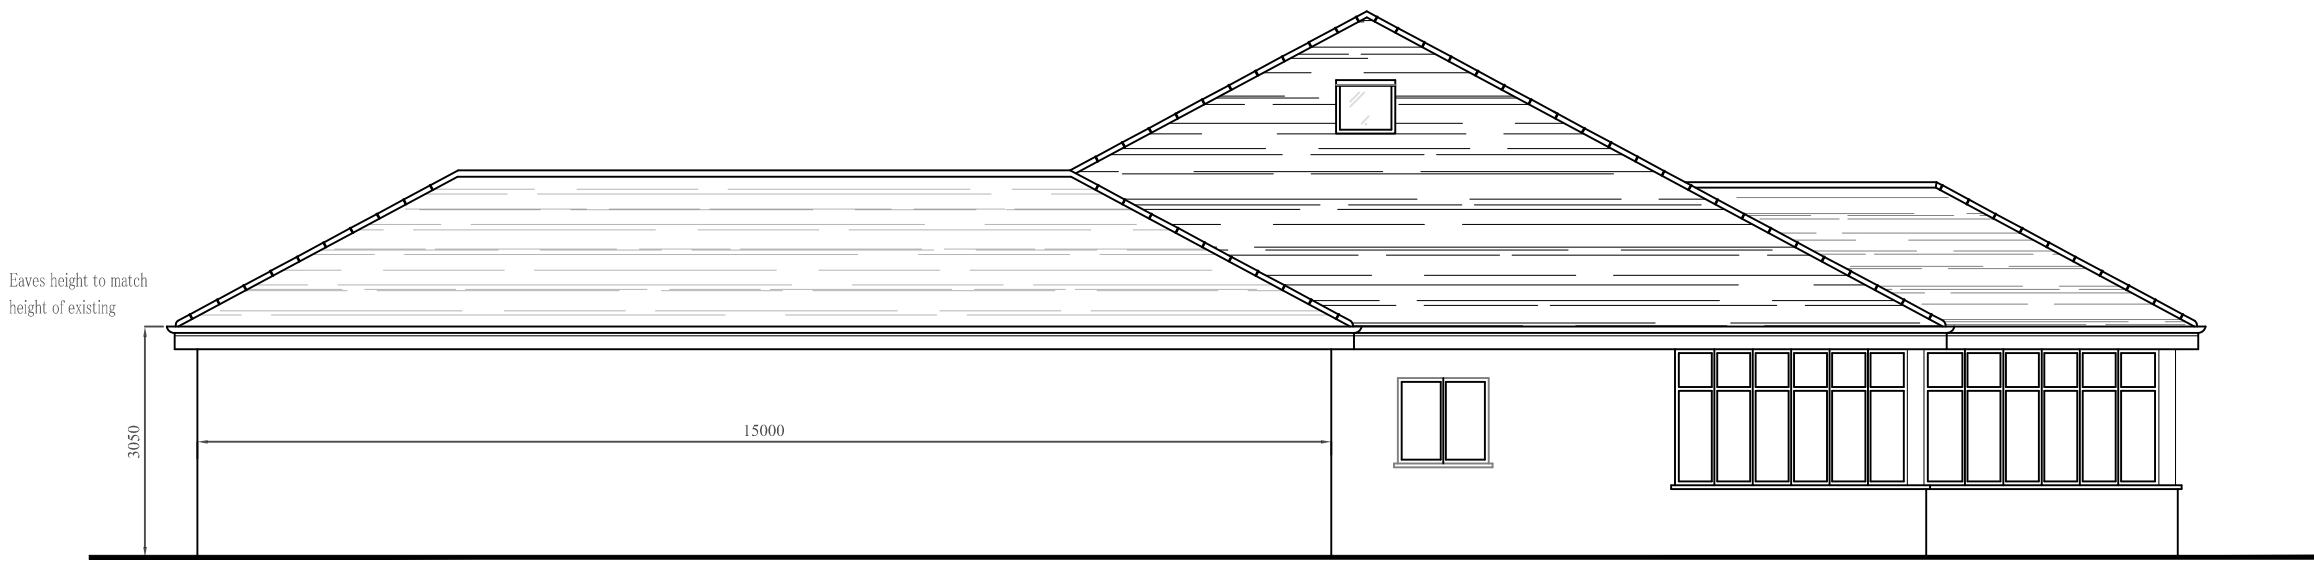


PROPOSED
SIDE ELEVATION (WEST)



PROPOSED
REAR ELEVATION

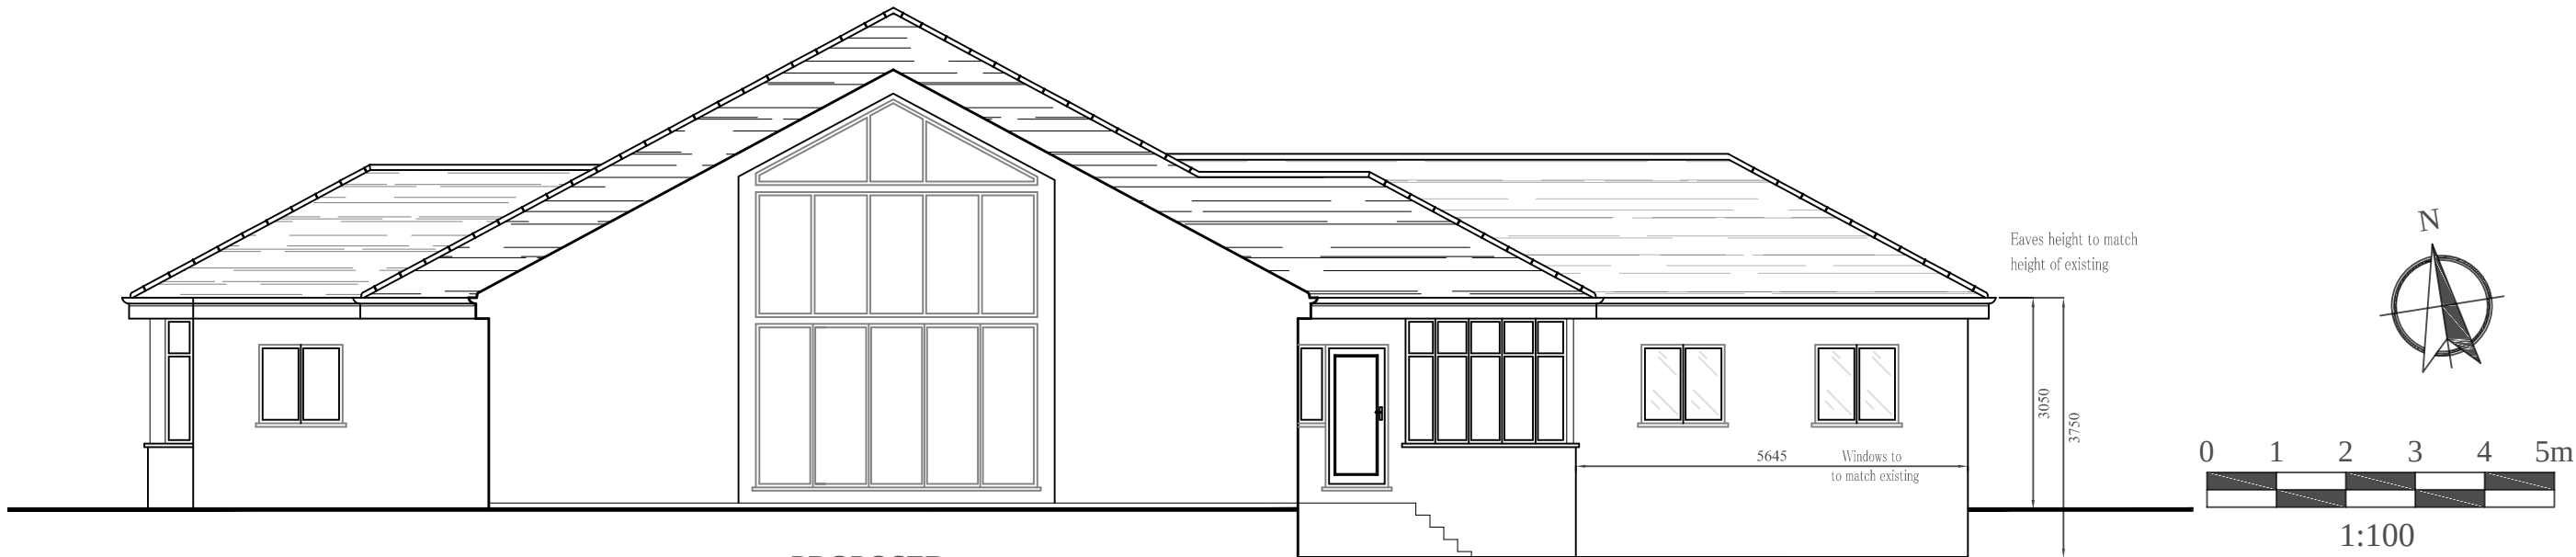

PROPOSED
SIDE ELEVATION (EAST)

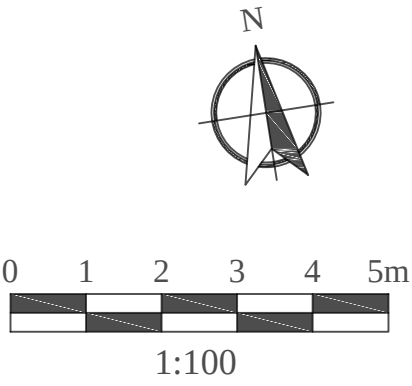

G B SERVICES GB SERVICES 33 Churchfields West Molesey Surrey KT8 1PU Telephone: 020 8783 1703 Facsimile: 020 8783 1703 E-Mail: graham803@btinternet.com The copyright in this document and design is confidential to and the property of G B Services	Status PLANNING ISSUE	Rev. 	Date 	Detail
	Client MR M BROOME	DRAWING Title PROPOSED FLOOR PLANS AND ELEVATIONS		
	Project Title THE GLASSHOUSE, WHITEMANS GREEN, CUCKFIELD, WEST SUSSEX. RH17 5HX	Scale 1:100 @ A1	Date 12/03/25	Drawn OB
		DRAWING No. 2 - 220	Rev. 	