



This drawing is to be used for planning purposes only.
Not for construction.

This drawing is the property of Richard Parr Associates.
Copyright is reserved by them and the drawing is issued
on the condition that it is not copied, reproduced,
retained or disclosed to any unauthorised person, either
wholly or in part without written consent.

© Copyright Richard Parr Associates

Checked by
JM JM

Drawn by
FL FL

Date
18.06.25
18.12.25

Description
Planning Issue
Amendments to Planning P01
Rev
P01
P02

Job No

335

Project

Sunte House

Title

Proposed Garage Elevations

Drg No

335-GA-DR-00-200

Scale

1:50 @ A1 ; 1:100 @ A3

Date of First Issue


18.06.25

Rev

P02

Status

Planning

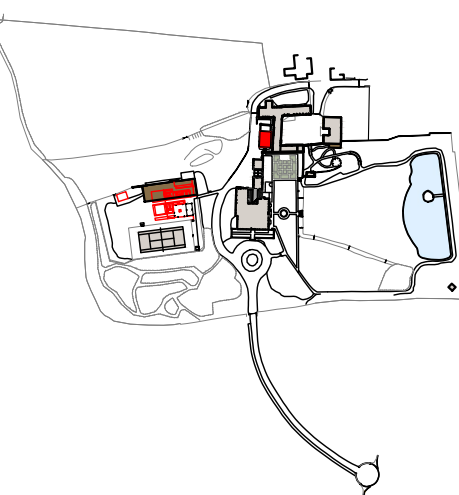


**RICHARD PARR
ASSOCIATES**

studio@richardparr.com
+44 (0)1453 860200
richardparr.com
@richardparrassociates

+ COUNTRY
Easter Park
Nympsfield, Stonehouse
Gloucestershire GL10 3UL


TOWN
The People's Hall
Studio 5, 2 Olaf Street
London W11 4BE

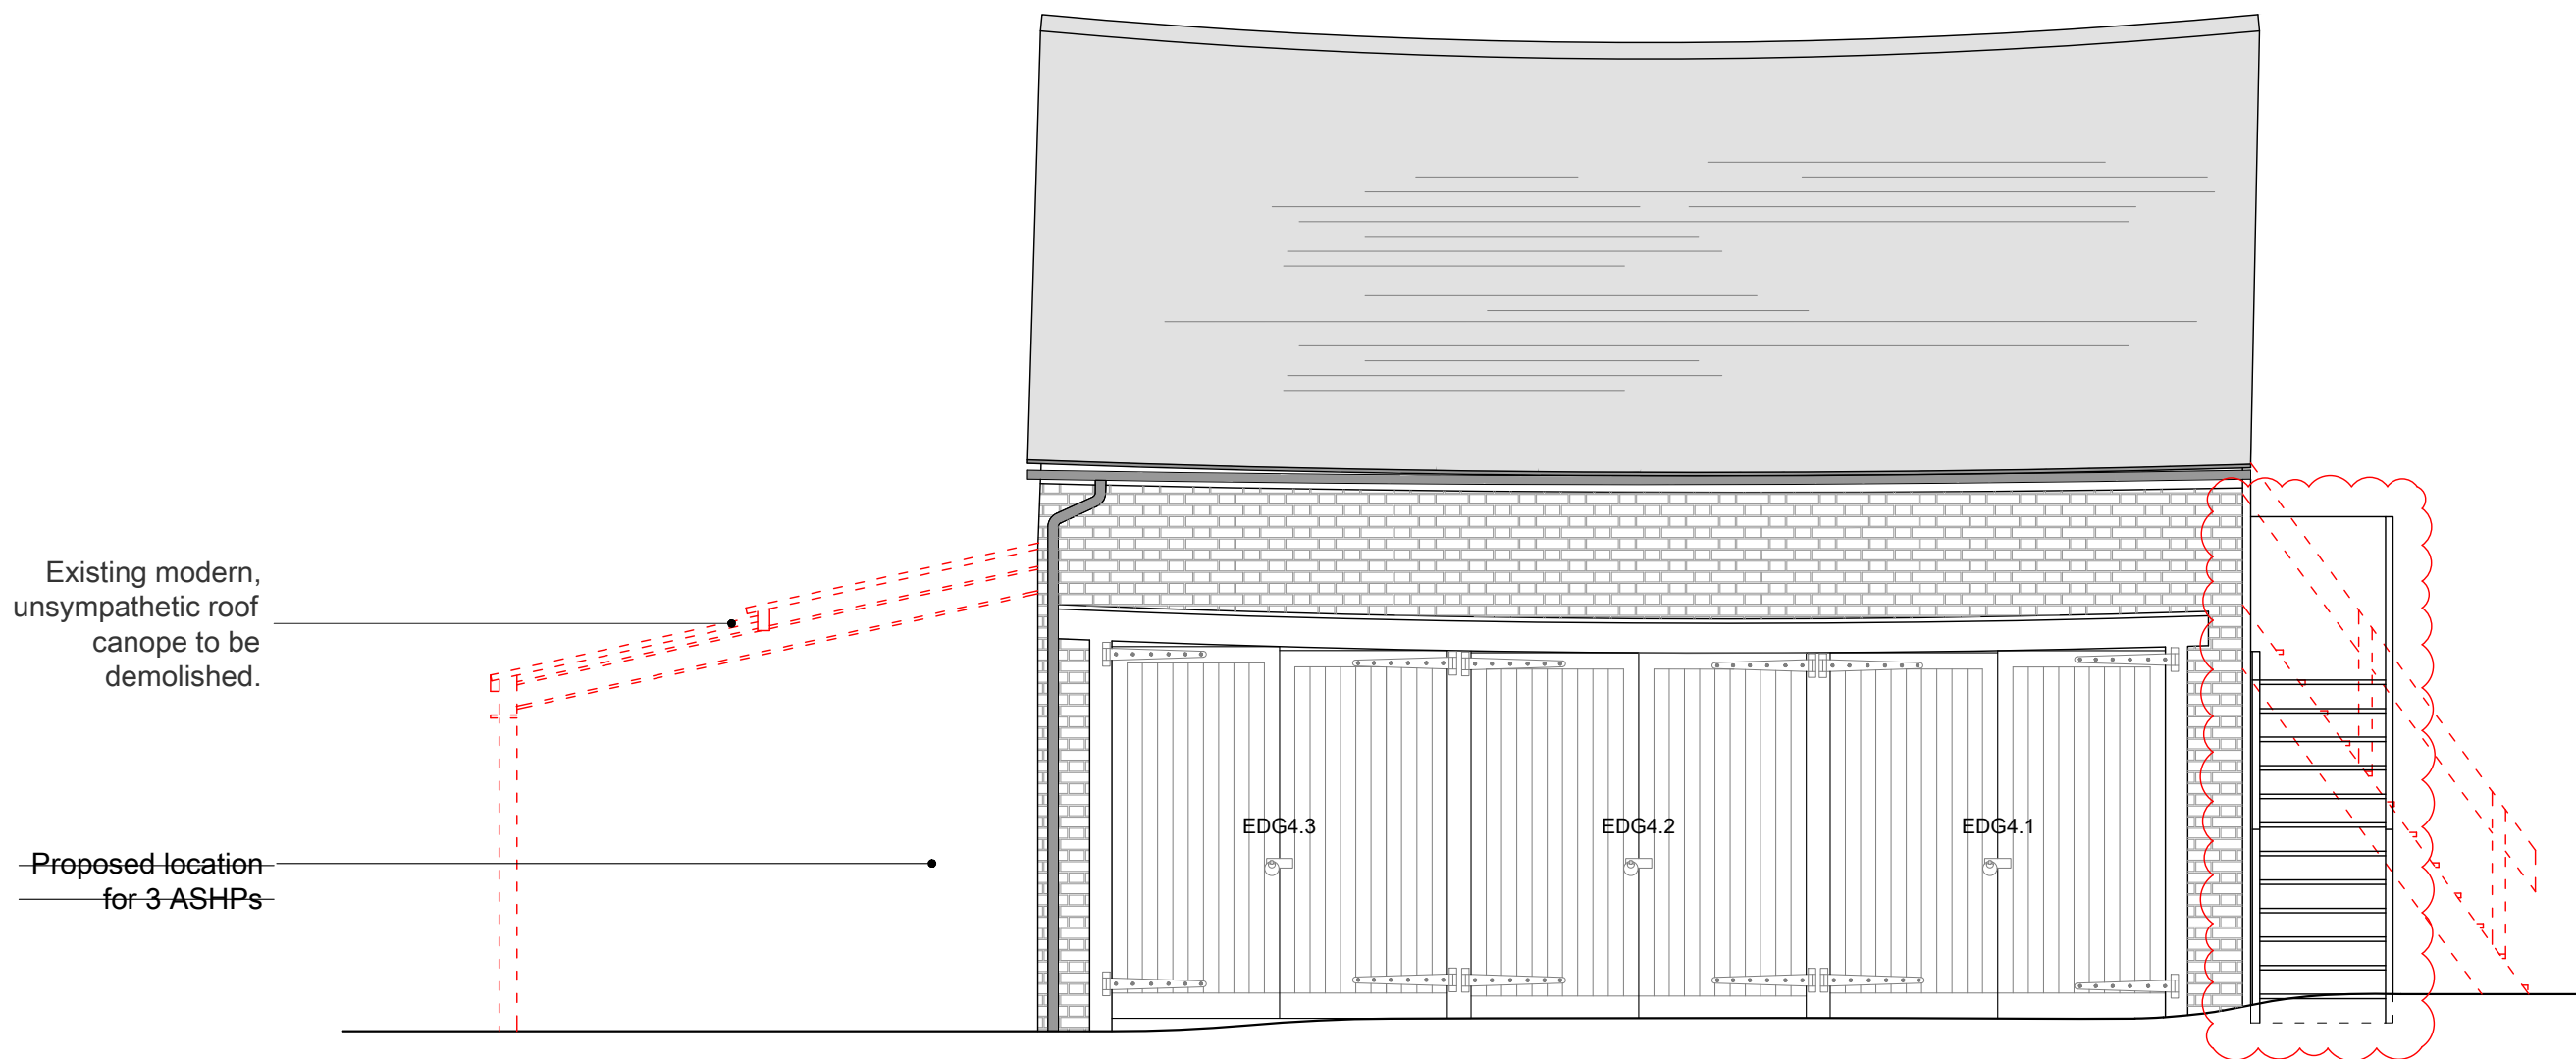


01 Garage Proposed West Elevation
1:50 @ A1; 1:100 @ A3



02 Garage Proposed North Elevation
1:50 @ A1; 1:100 @ A3

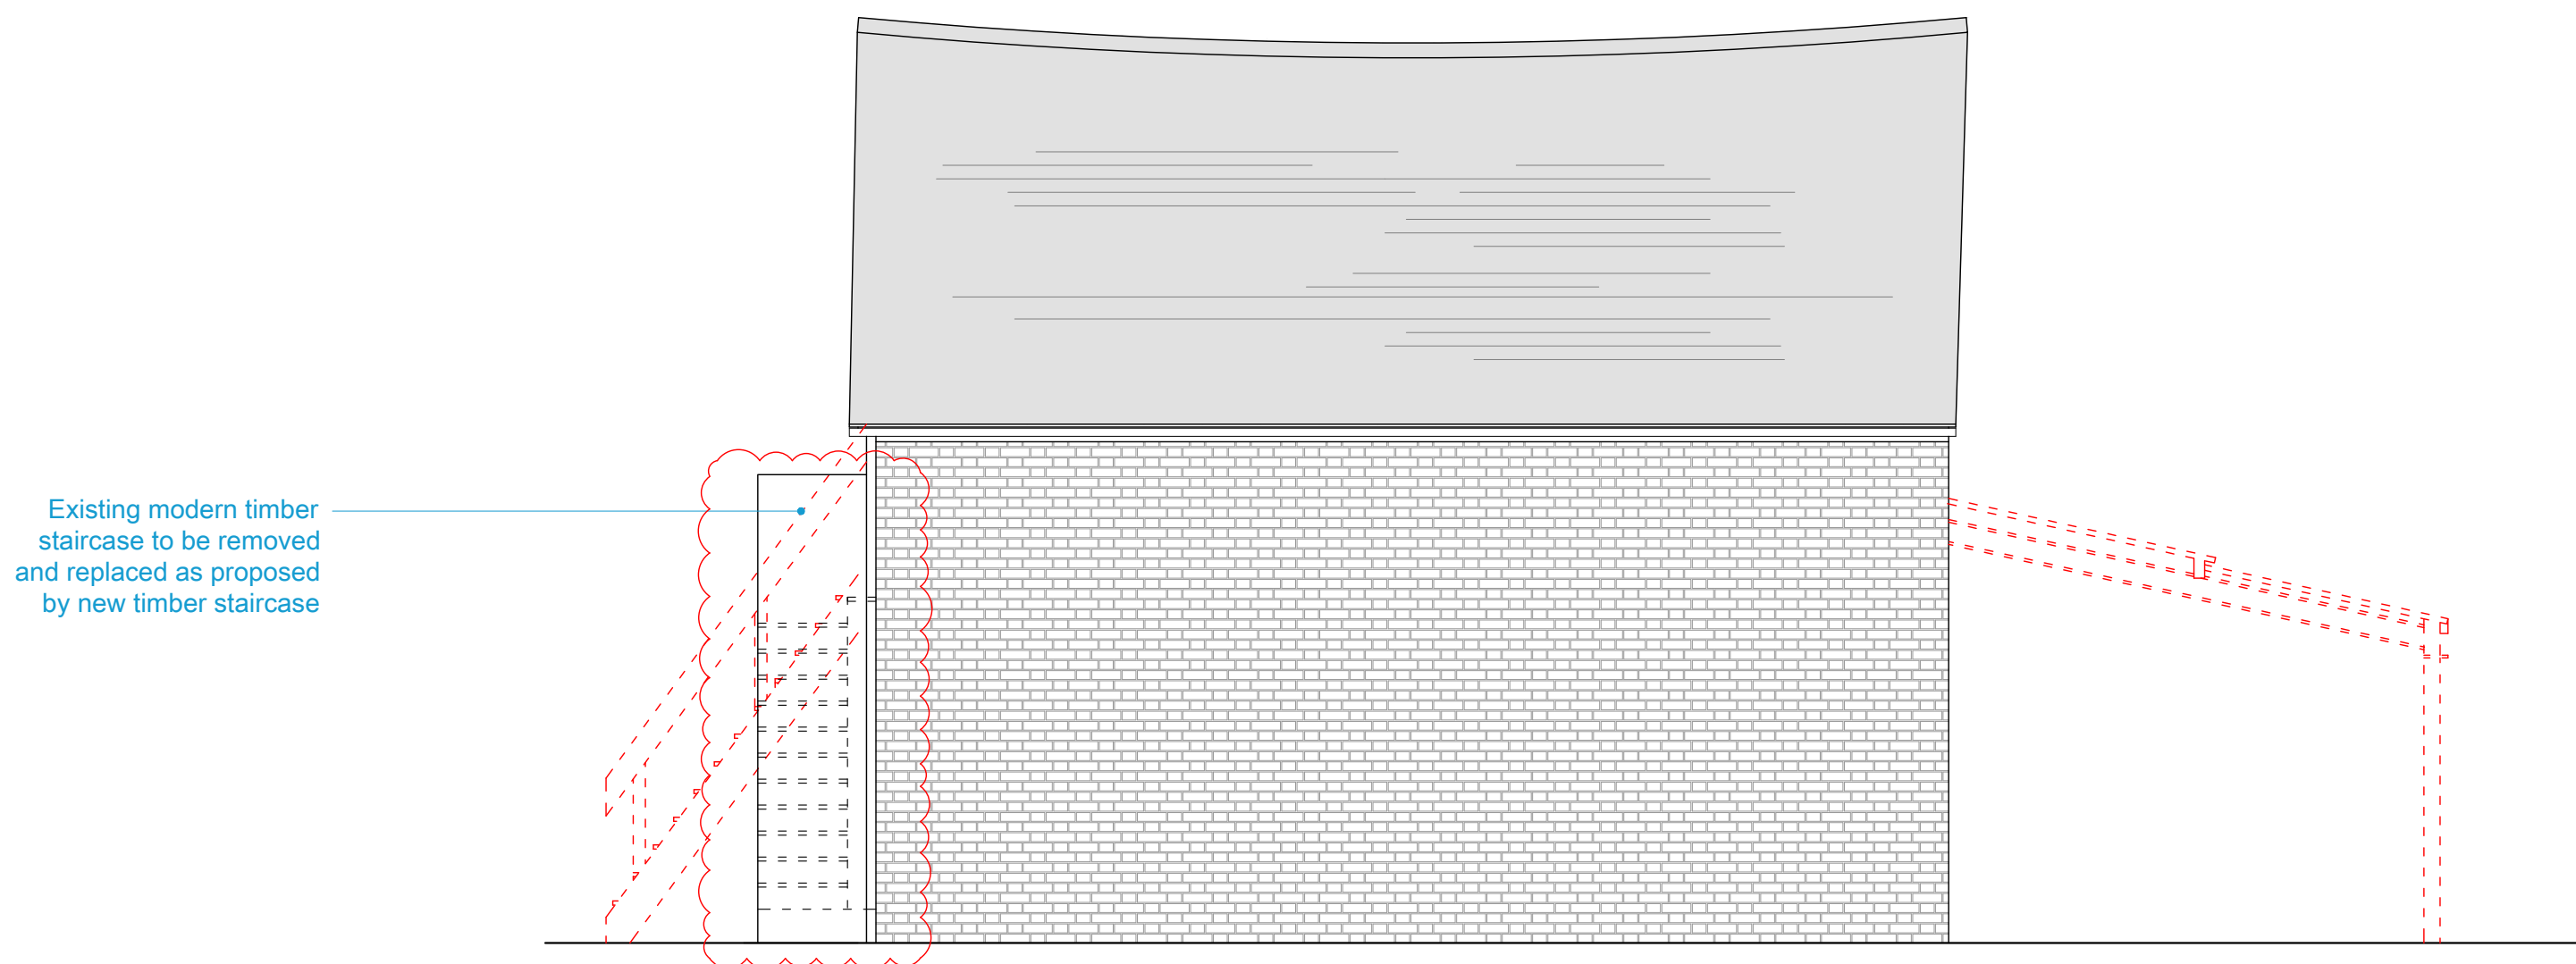

03 Garage Proposed East Elevation
1:50 @ A1; 1:100 @ A3

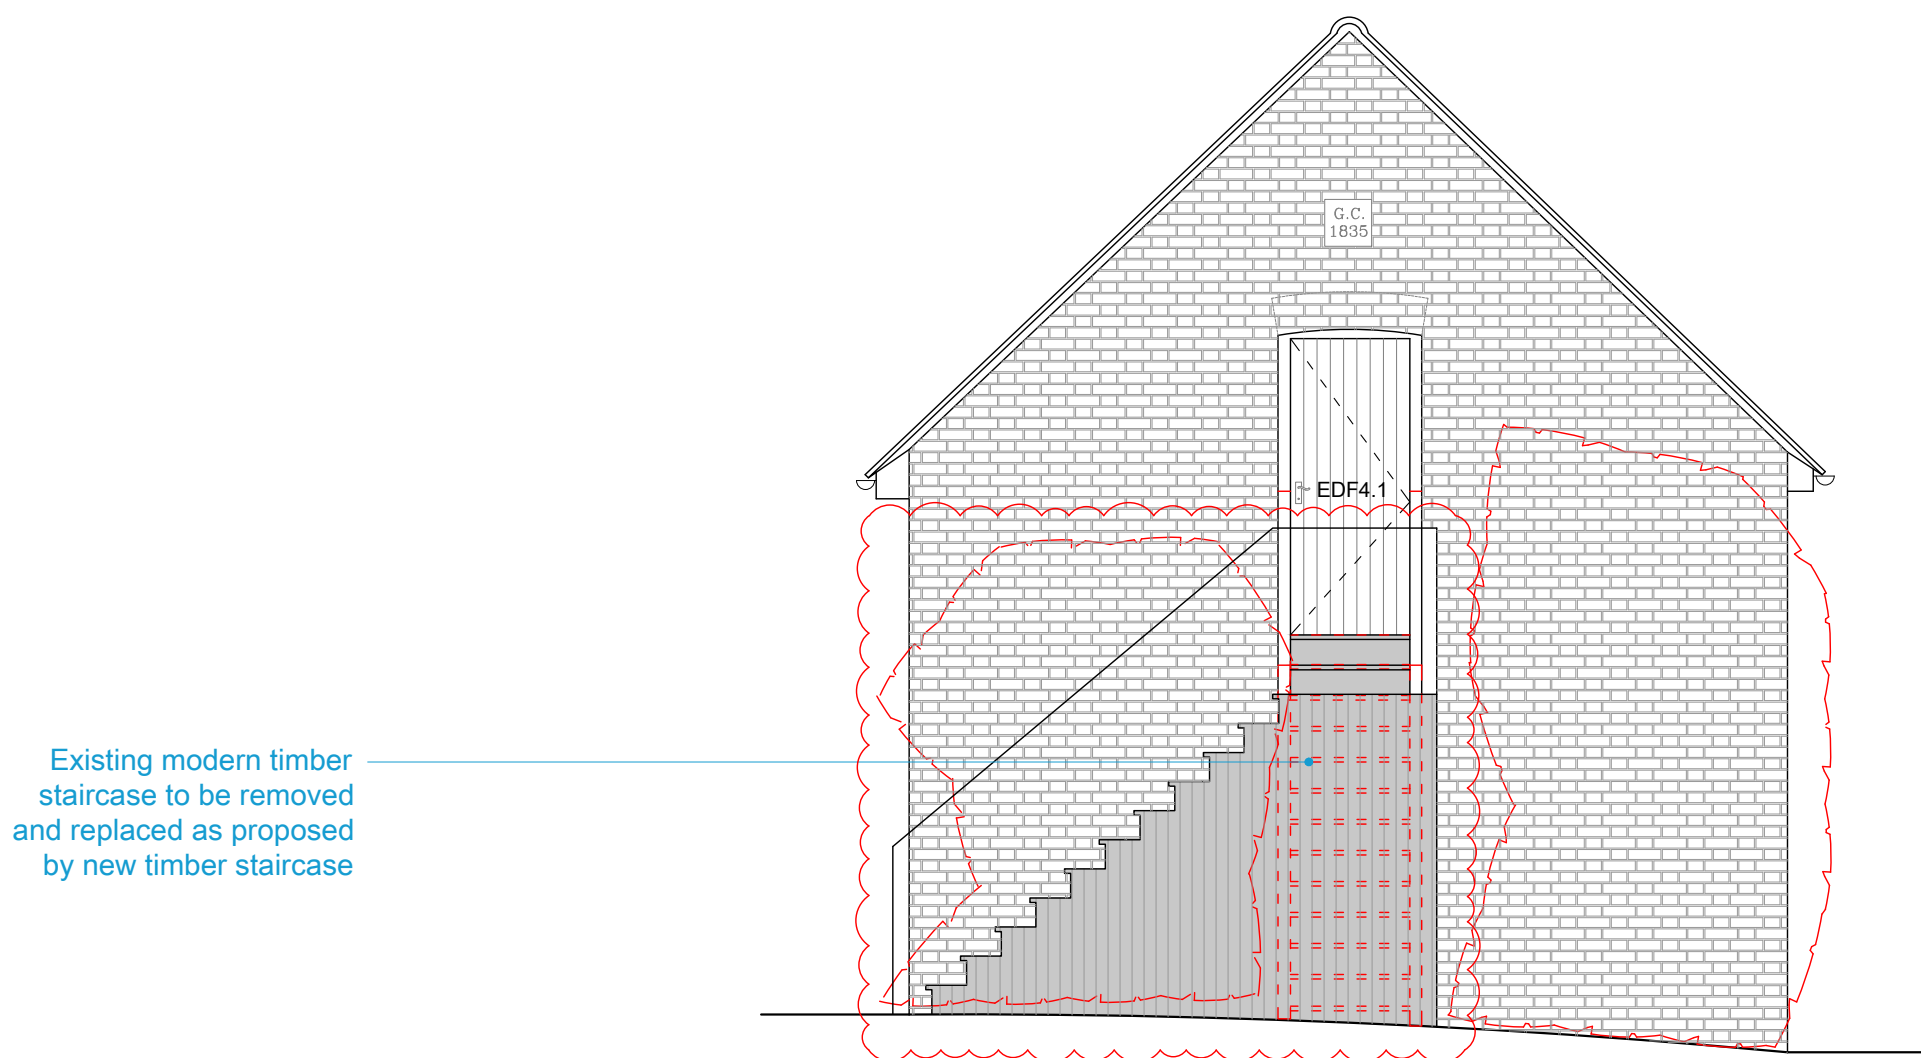

04 Garage Proposed South Elevation
1:50 @ A1; 1:100 @ A3



Revision Bubble

• Variations to DM/25/1705, 1706

• Omissions to DM/25/1705, 1706

BL Beam Level
CL Ceiling Level
FL Floor Level
DP Down Pipe
HWC Hot Water Cylinder
SVP Soil Vent Pipe
RWP Rain Water Pipe
RWO Rain Water Outlet

Proposed Walls
Existing Walls
Demolition

0 4 6 8 10 M