



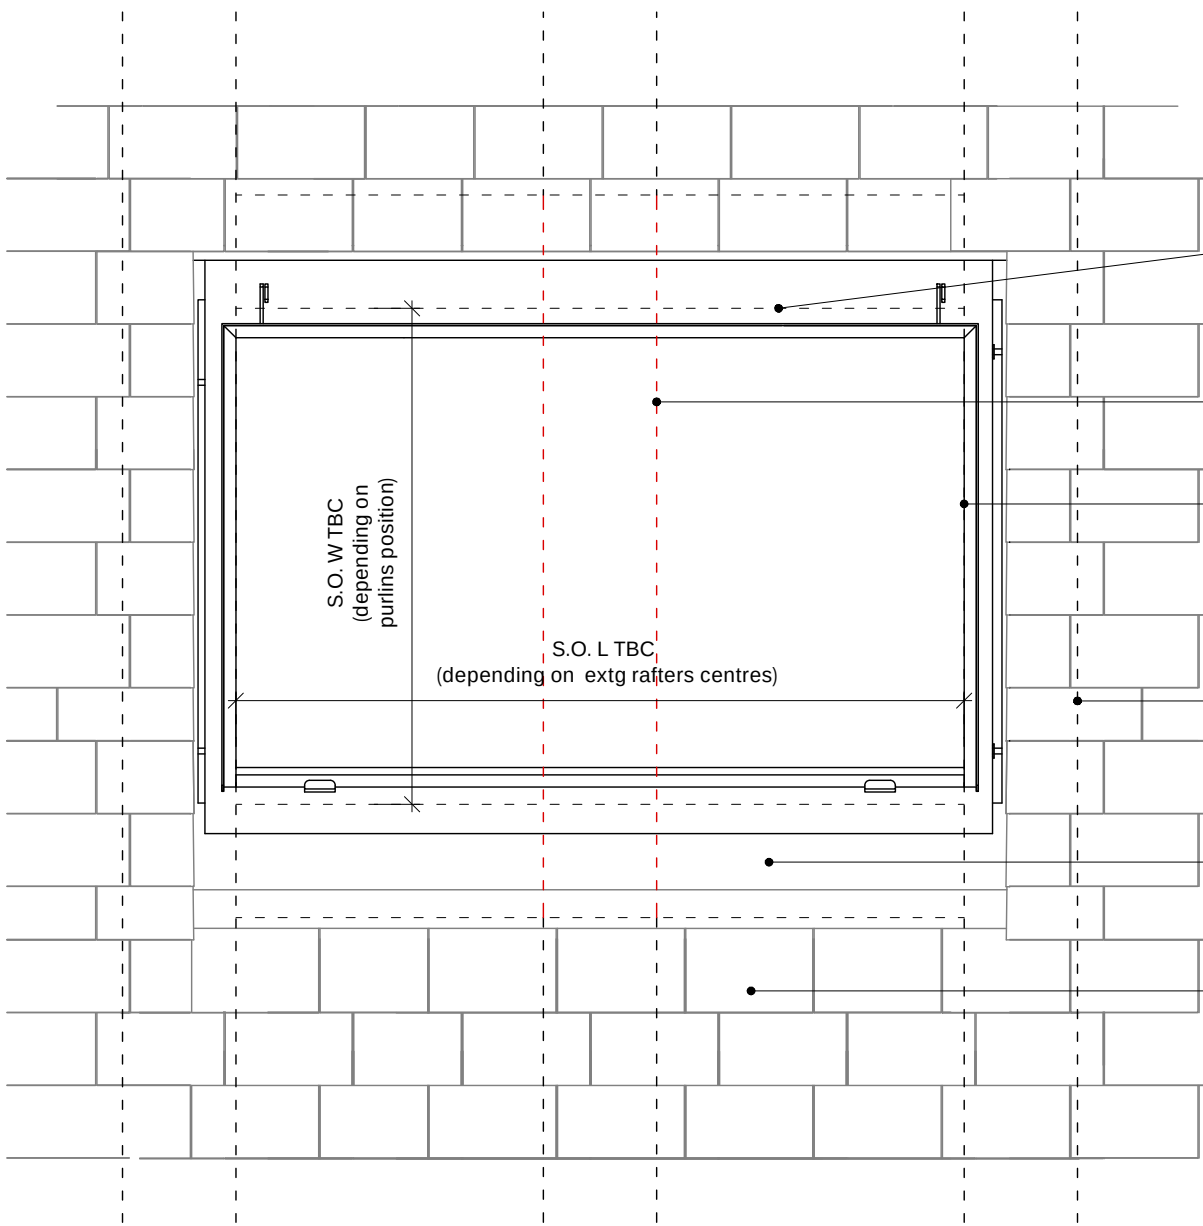

- New trimmers fixed to existing rafters to form new Rooflight Structural Opening
- Cut rafter locally to form new Rooflight Structural opening. Cut section shown red, dashed
- New Rooflight Structural Opening to be formed between two existing rafters. Rooflight dimension and final position depending on existing roof structure
- Retain existing rafters. Any structural reinforcement to be assessed after ceiling lining strip out and roof structural inspection
- Code 4 lead flashing
- Extg roof tiles reinstated in original location

Typical Window - Proposed Elevation
Scale 1:10

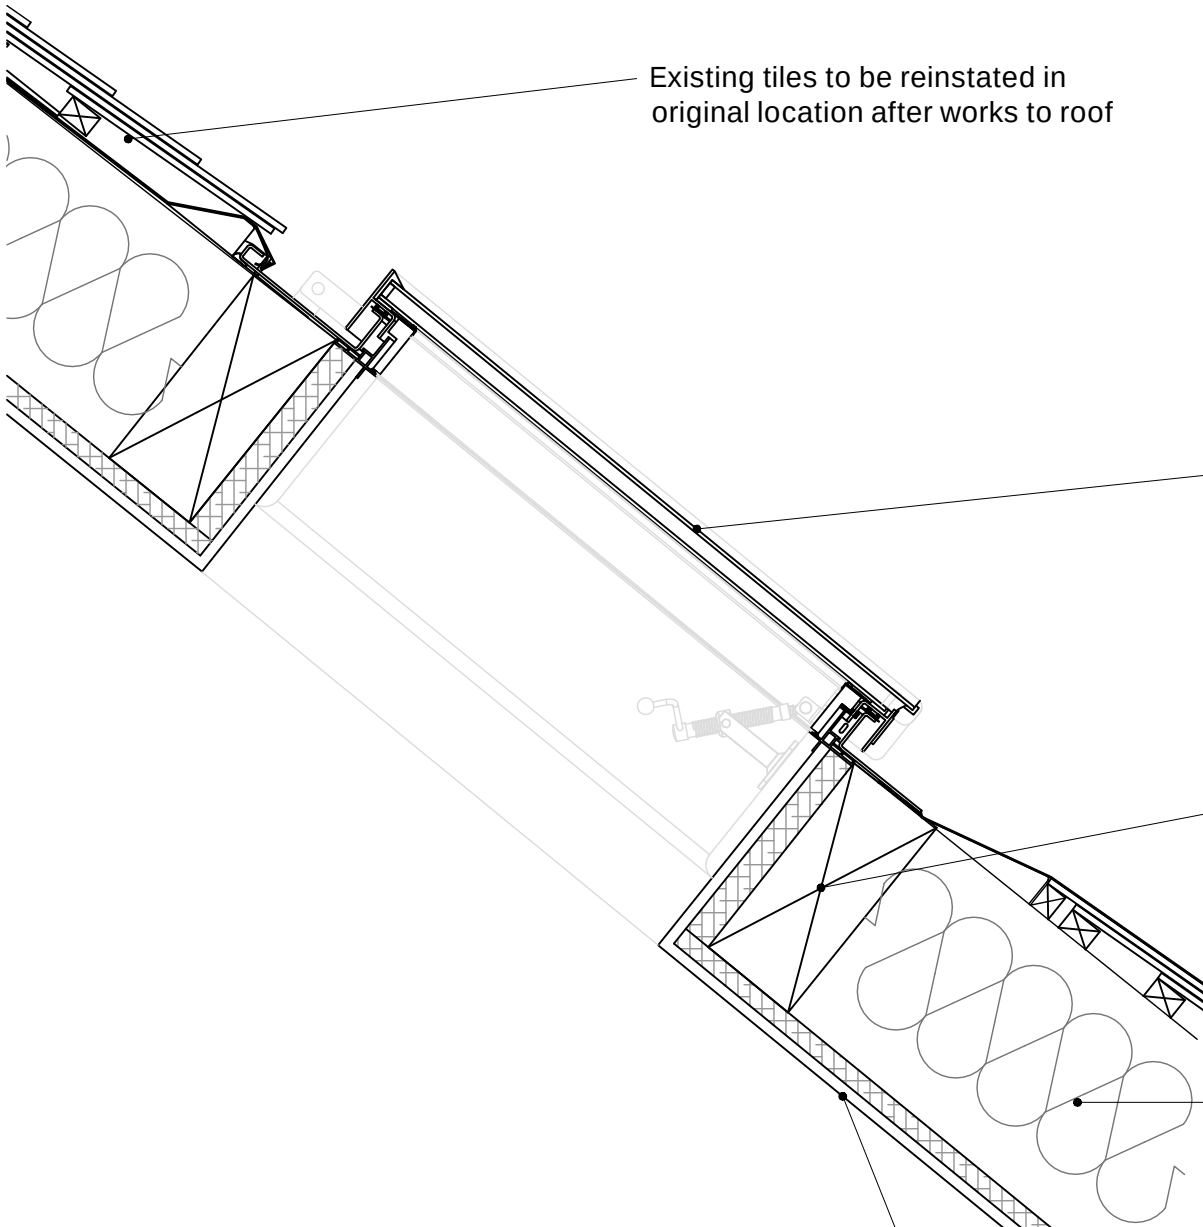

Description
Rooflight Type: Conservation Rooflight.
Rooflight dims: Bespoke sizes (see plan)
Available from: the Rooflight Company.
Finish: powder-coated aluminium; clear glass
Double Glazing: 25mm stepped glazing edge for single glazed appearance

- New Conservation Rooflight. Bespoke dimensions TBC
- New trimmers fixed to existing rafters to form new Rooflight Structural Opening
- Retain existing rafter + new breathable insulation between rafters

Typical Window - Proposed Sections
Scale 1:10




Sunte House - Roof Space

New Rooflight Structural Openings to be formed between existing rafters. Final positions to be confirmed following removal of modern linings and inspection of the existing roof structure. Refer to Structural Engineer's Initial Structural Assessment for new structural opening details

The existing timber rafter are concealed behind modern lining. The final position and dimension of the new rooflights will be determined once the existing roof structure is uncovered for inspection



WR01.6; WR01.7 - Sunte House North Elevation
Scale 1:50

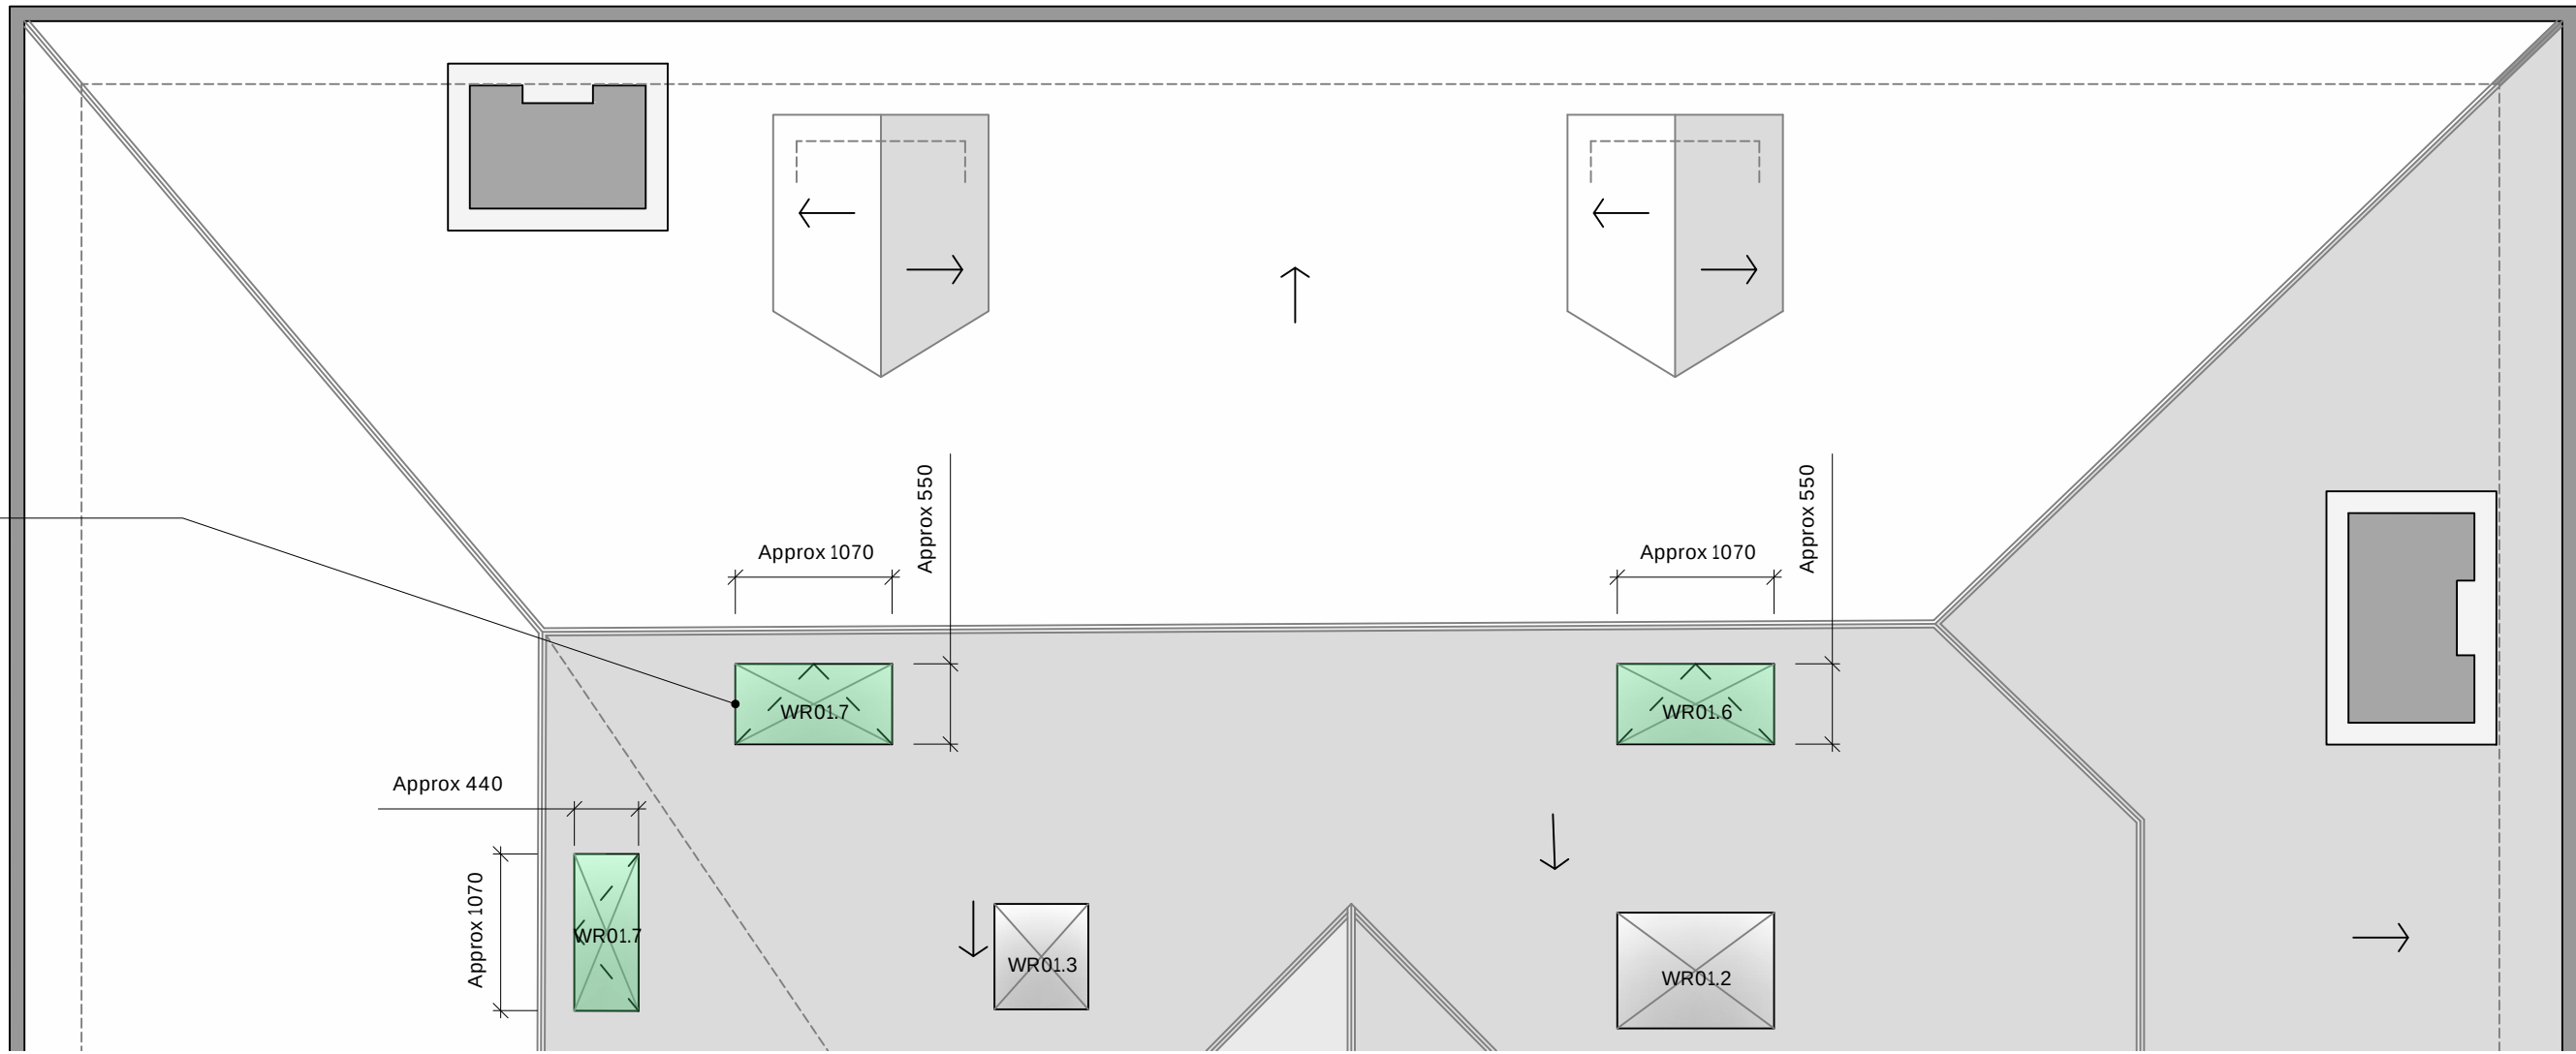


WR01.6; WR01.7; WR01.8 - Sunte House Roof Plan
Scale 1:50

ROOFLIGHTS (Refer to 335-MH-DR-00-31-203)

RFL TYPE 02
Conservation Rooflight
(new rooflight)

Revision Cloud

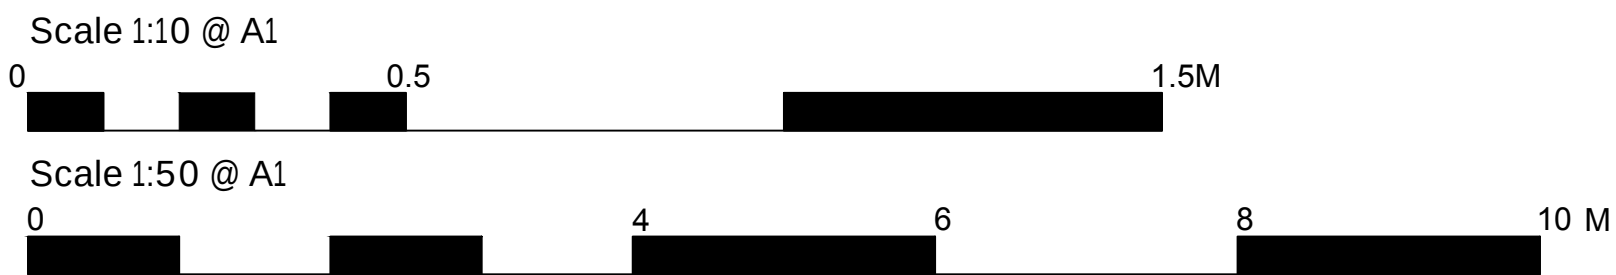

This drawing is to be used for planning purposes only. Not for construction.

This drawing is the property of Richard Parr Associates. Copyright is reserved by them and the drawing is issued on the condition that it is not copied, reproduced, retained or disclosed to any unauthorised person, either wholly or in part without written consent.

© Copyright Richard Parr Associates

Checked by
JM
JM
Drawn by
FL
MP
Date
16.07.25
18.12.25

Description
Planning
Planning
Rev
P02

Job No

335

Project

Sunte House

Title

Sunte House
Typical Rooflight Details

Drg No

MH-DR-00-601

Scale

as shown@A1

Date of First Issue

18.06.25

Rev

P02

Status

Planning

**RICHARD PARR
ASSOCIATES**

info@richardparr.com
+44 (0)1453 860200
richardparr.com
@richardparrassociates

+ COUNTRY
Easter Park
Nympsfield, Stonehouse
Gloucestershire GL10 3UL

TOWN
The People's Hall
Studio 5, 2 Olaf Street
London W11 4BE