


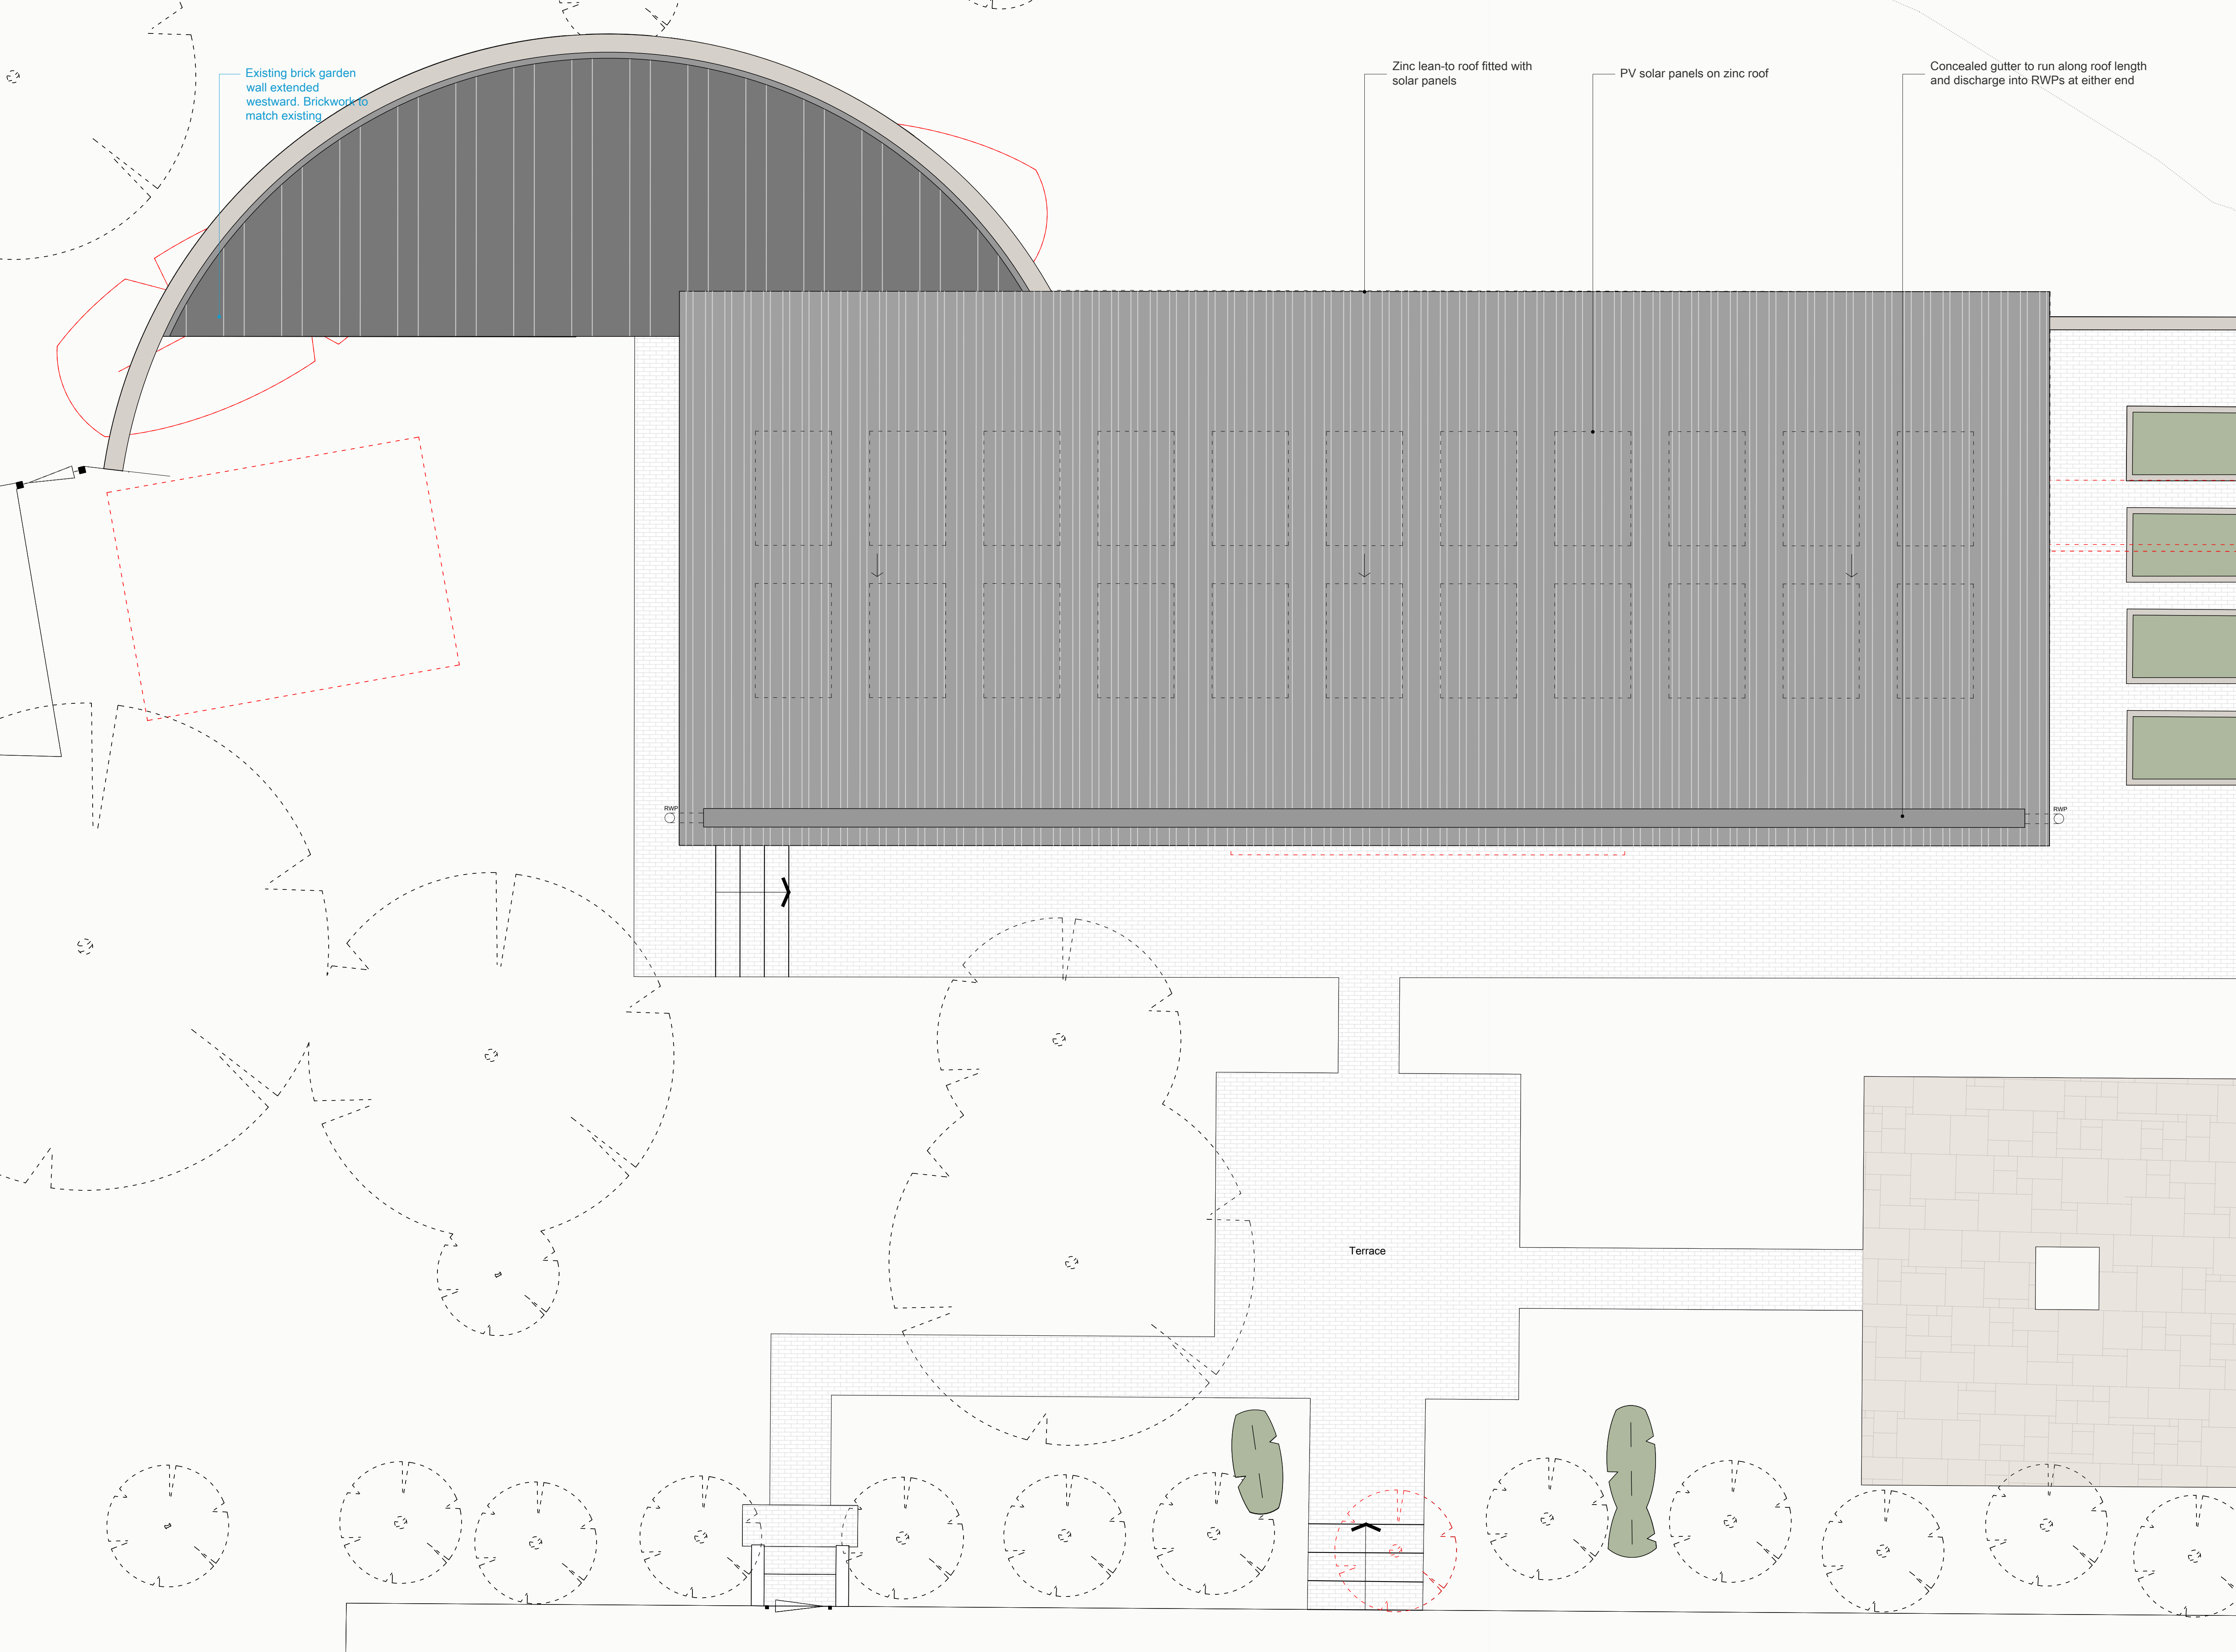

This drawing is to be used for planning purposes only.
Not for construction.

This drawing is the property of Richard Parr Associates.
Copyright is reserved by them and the drawing is issued
on the condition that it is not copied, reproduced,
retained or disclosed to any unauthorised person, either
wholly or in part without written consent.

© Copyright Richard Parr Associates

Checked by
JM JM

Drawn by
FL FL

Date
18.06.25
18.12.25

Description
Planning Issue
Amendments for Planning P01

Rev
P01
P02

Job No

335

Project

Sunte House

Title

Pool House Proposed Roof Plan

Drg No

335_PH_DR_00_101

Scale

1:50 @ A1; 1:100 @ A3

Date of First Issue


18.06.25

Rev

P02

Status

Planning

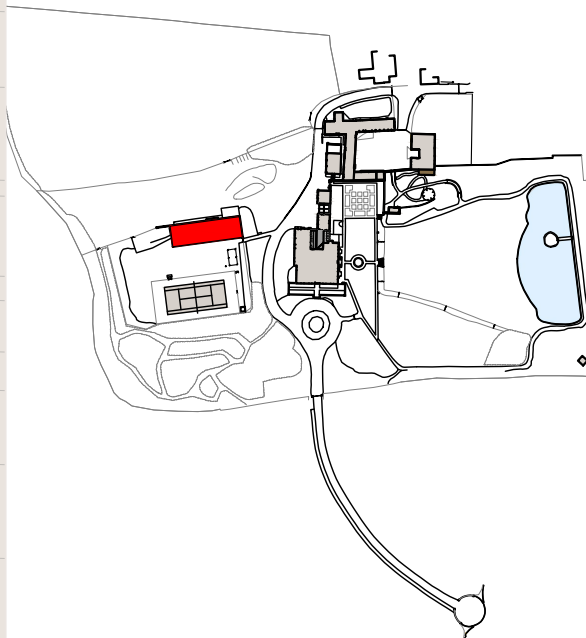

**RICHARD PARR
ASSOCIATES**

info@richardparr.com
+44 (0)1453 860200
richardparr.com
@richardparrassociates

COUNTRY
Easter Park
Nympsfield, Stonehouse
Gloucestershire GL10 3UL

TOWN
Studio 126
Great Western Studios
65 Alfred Road
London W2 9EU



Revision Bubble

Variations to DM/25/1705, 1706

Omissions to DM/25/1705, 1706

BL Beam Level
CL Ceiling Level
FL Floor Level
DP Down Pipe
HWC Hot Water Cylinder
SVP Soil Vent Pipe
RWP Rain Water Pipe
RWO Rain Water Outlet




Proposed Walls



Existing Walls



Demolition

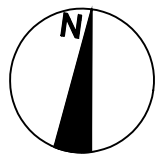

01 **Pool House Proposed Roof Plan**
1:50 @ A1; 1:100 @ A3

0 4 6 8 10 M