



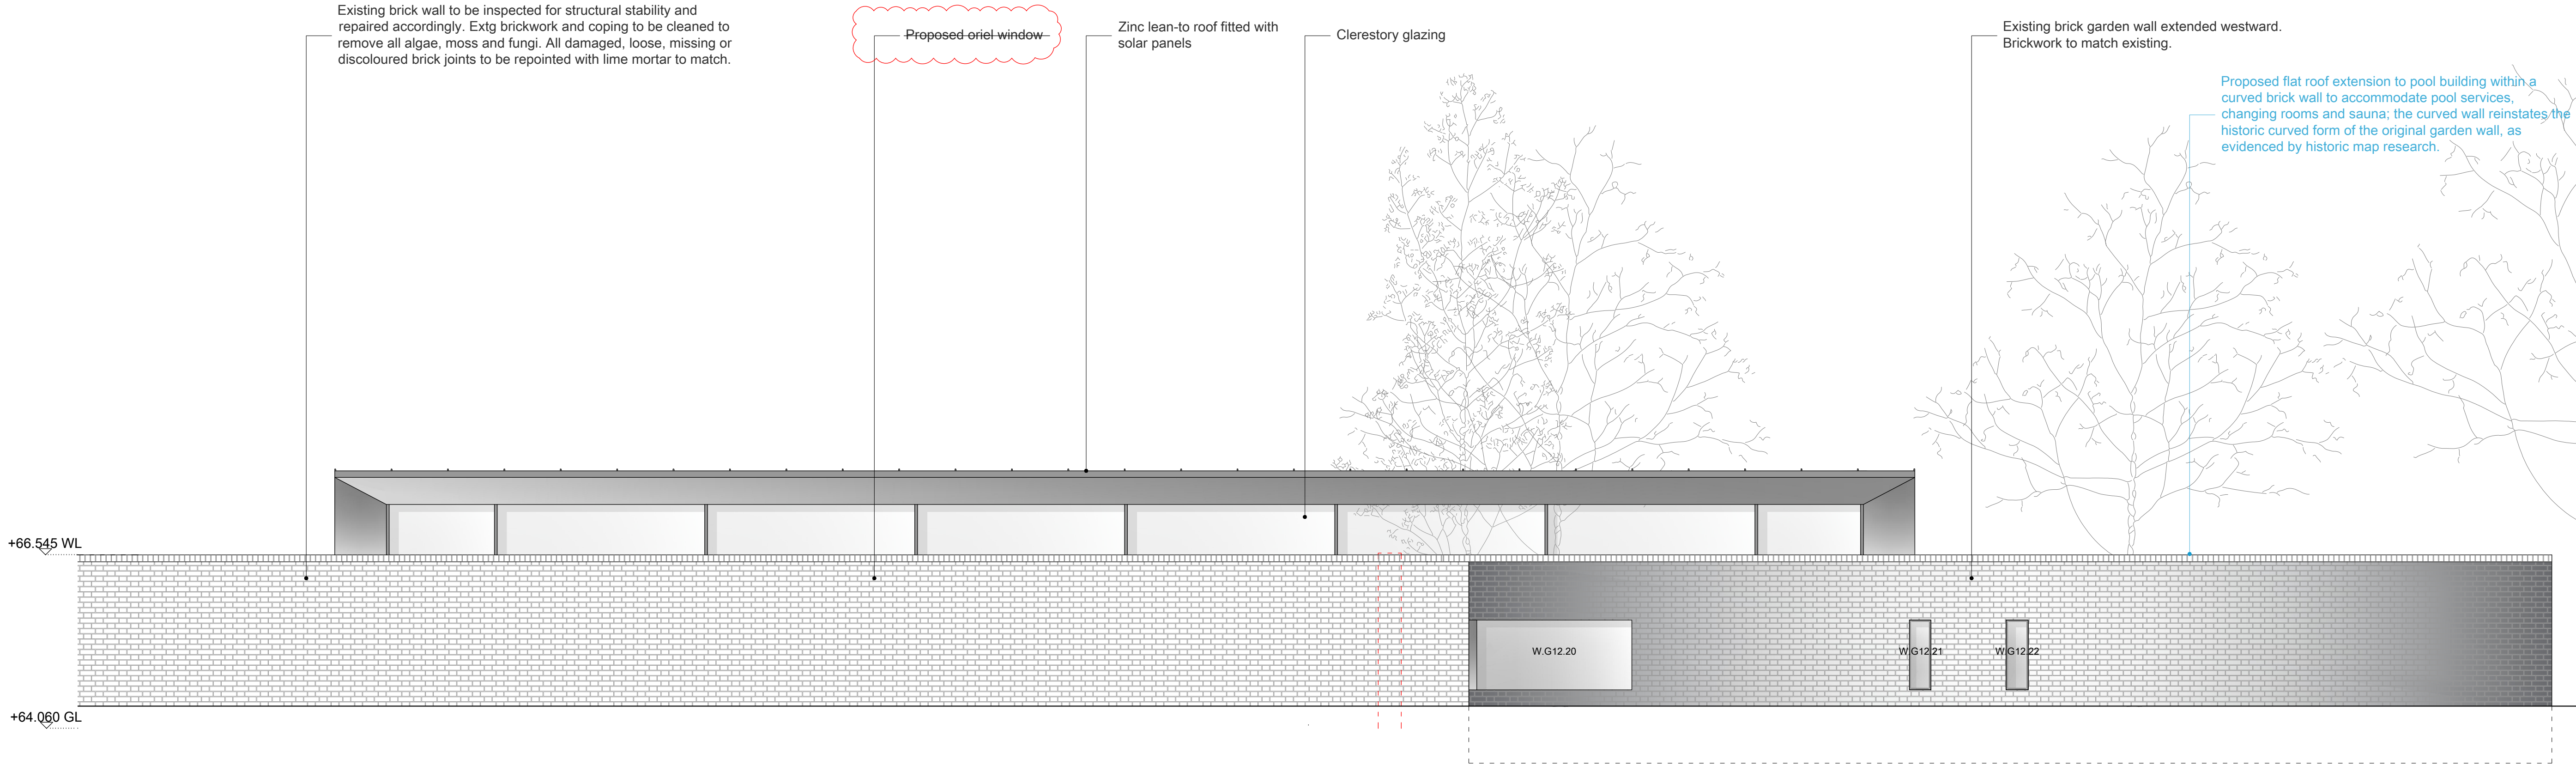

01 Proposed North Elevation
1:50 @ A1 ; 1:100 @ A3

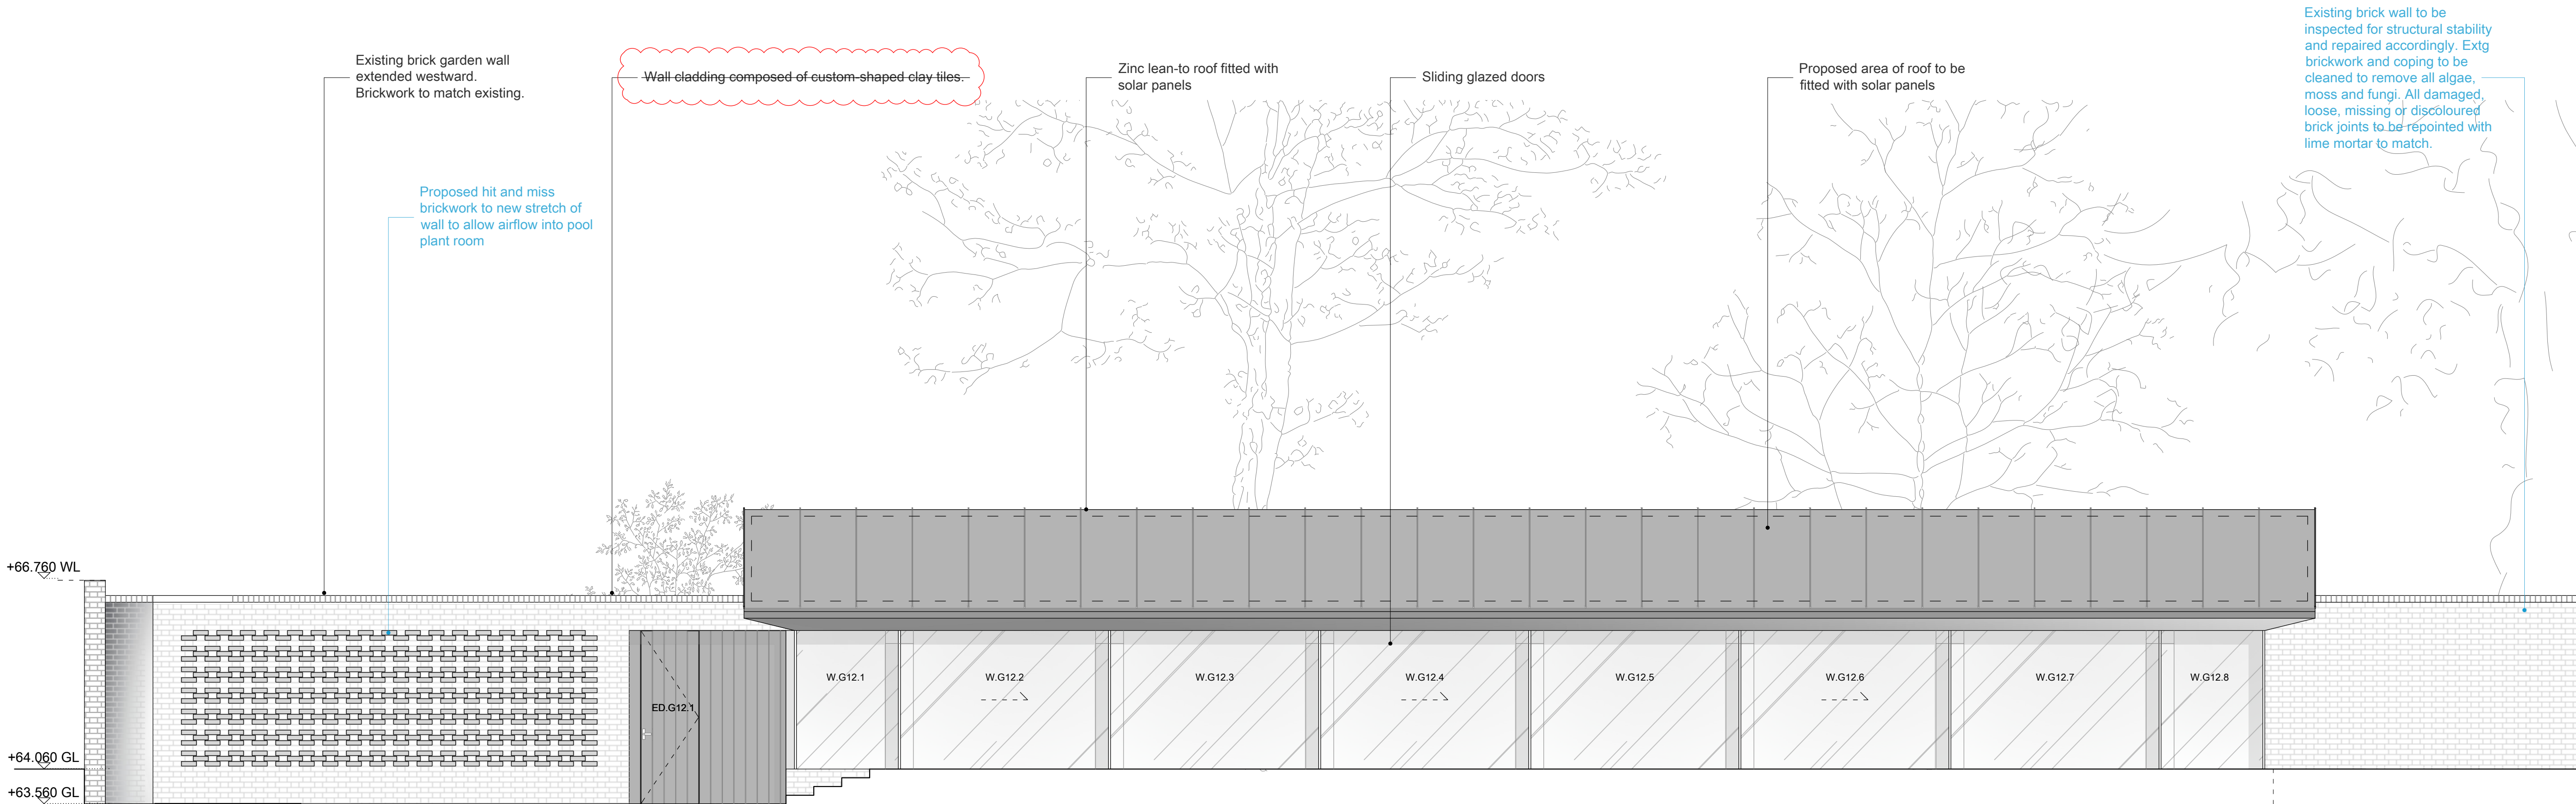

02 Proposed South Elevation
1:50 @ A1 ; 1:100 @ A3

Revision Bubble

Variations to DM/25/1705, 1706


Omissions to DM/25/1705, 1706

BL Beam Level
CL Ceiling Level
FL Floor Level
DP Down Pipe
HWC Hot Water Cylinder
SVP Soil Vent Pipe
RWP Rain Water Pipe
RWO Rain Water Outlet

Proposed Walls

Existing Walls

Demolition

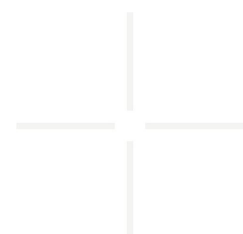

This drawing is to be used for planning purposes only.
Not for construction.

This drawing is the property of Richard Parr Associates.
Copyright is reserved by them and the drawing is issued
on the condition that it is not copied, reproduced,
retained or disclosed to any unauthorised person, either
wholly or in part without written consent.

© Copyright Richard Parr Associates

Checked by

JM

JM

Drawn by

FL

FL

Date

18.06.25

18.06.25

Description

Planning Issue

Amendments to Planning PO1

Rev

PO1

PO2

Job No

335

Project

Sunte House

Title

Pool House Proposed North

& South Elevations

Drg No

335_PH_DR_00_200

Scale

1:50 @ A1 ; 1:100 @ A3

Date of First Issue


18.06.25

Rev

PO2

Status

Planning

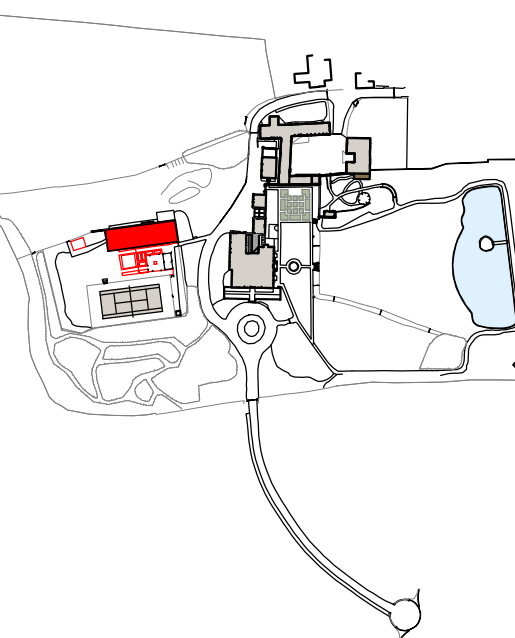

**RICHARD PARR
ASSOCIATES**

studio@richardparr.com
+44 (0)1453 860200
richardparr.com
@richardparrassociates

+ COUNTRY
Easter Park
Nympsfield, Stonehouse
Gloucestershire GL10 3UL

TOWN
The People's Hall
Studio 5, 2 Olaf Street
London W11 4BE