


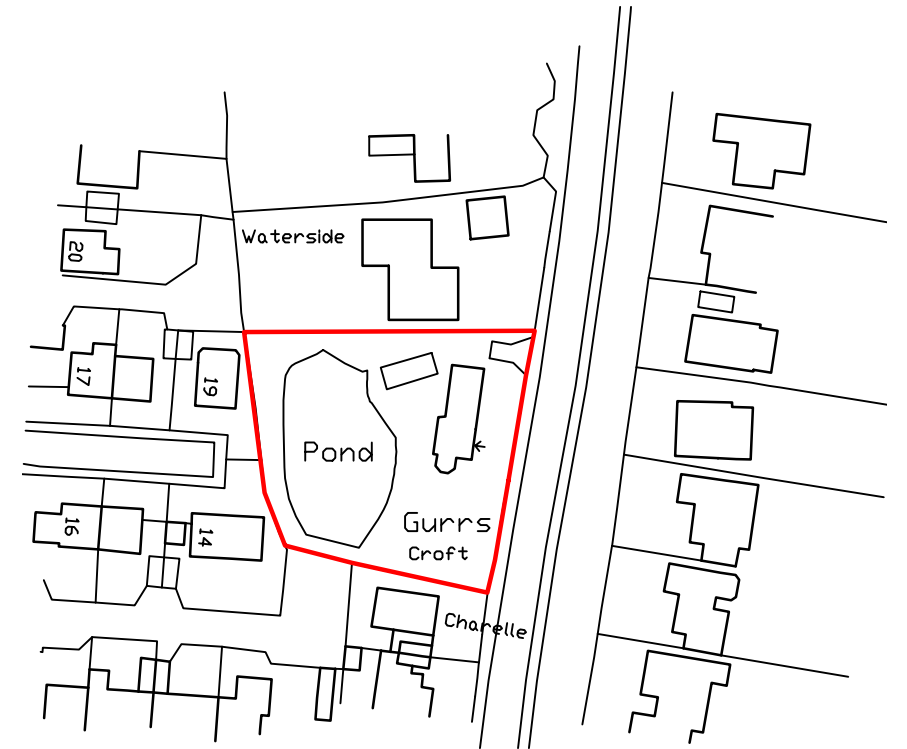

Block Plan @ 1:500

0 10 25m


Scale 1:500



Location Plan @ 1:1250

0 10 20 30 50m

Scale 1:1250

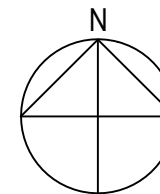

| Rev                                                  | Description | Date           |
|------------------------------------------------------|-------------|----------------|
|                                                      |             |                |
| Job Reference                                        |             | Client         |
| Alterations<br>'Gurrs Croft' Ockley Lane<br>Hassocks |             | Mr Kottler     |
| Drawing Title                                        |             | Drawing No Rev |
| Site Plans                                           |             | ADC 1702 / LP  |
| Date                                                 | Scale       | Dwg Size       |
| 12.04.26                                             | 1:1250/500  | A3             |
| Plot Style                                           | Drawn       | Checked        |
| ADCgreyscale                                         | ZD          | AD             |

All dimensions to be checked on site and do not scale from this drawing. This drawing should be approved by Local Authority Building Control or other appropriate checking authority prior to commencement of work. This drawing should not be reproduced without the prior consent of the author

**ADC** Alistair Dodd  
Consulting

Architectural Services

Citibase Brighton . 95 Ditchling Road  
Brighton . East Sussex . BN1 4ST  
Tel: 01273 558330  
Email: info@adcbrighton.co.uk  
www.adcbrighton.com