



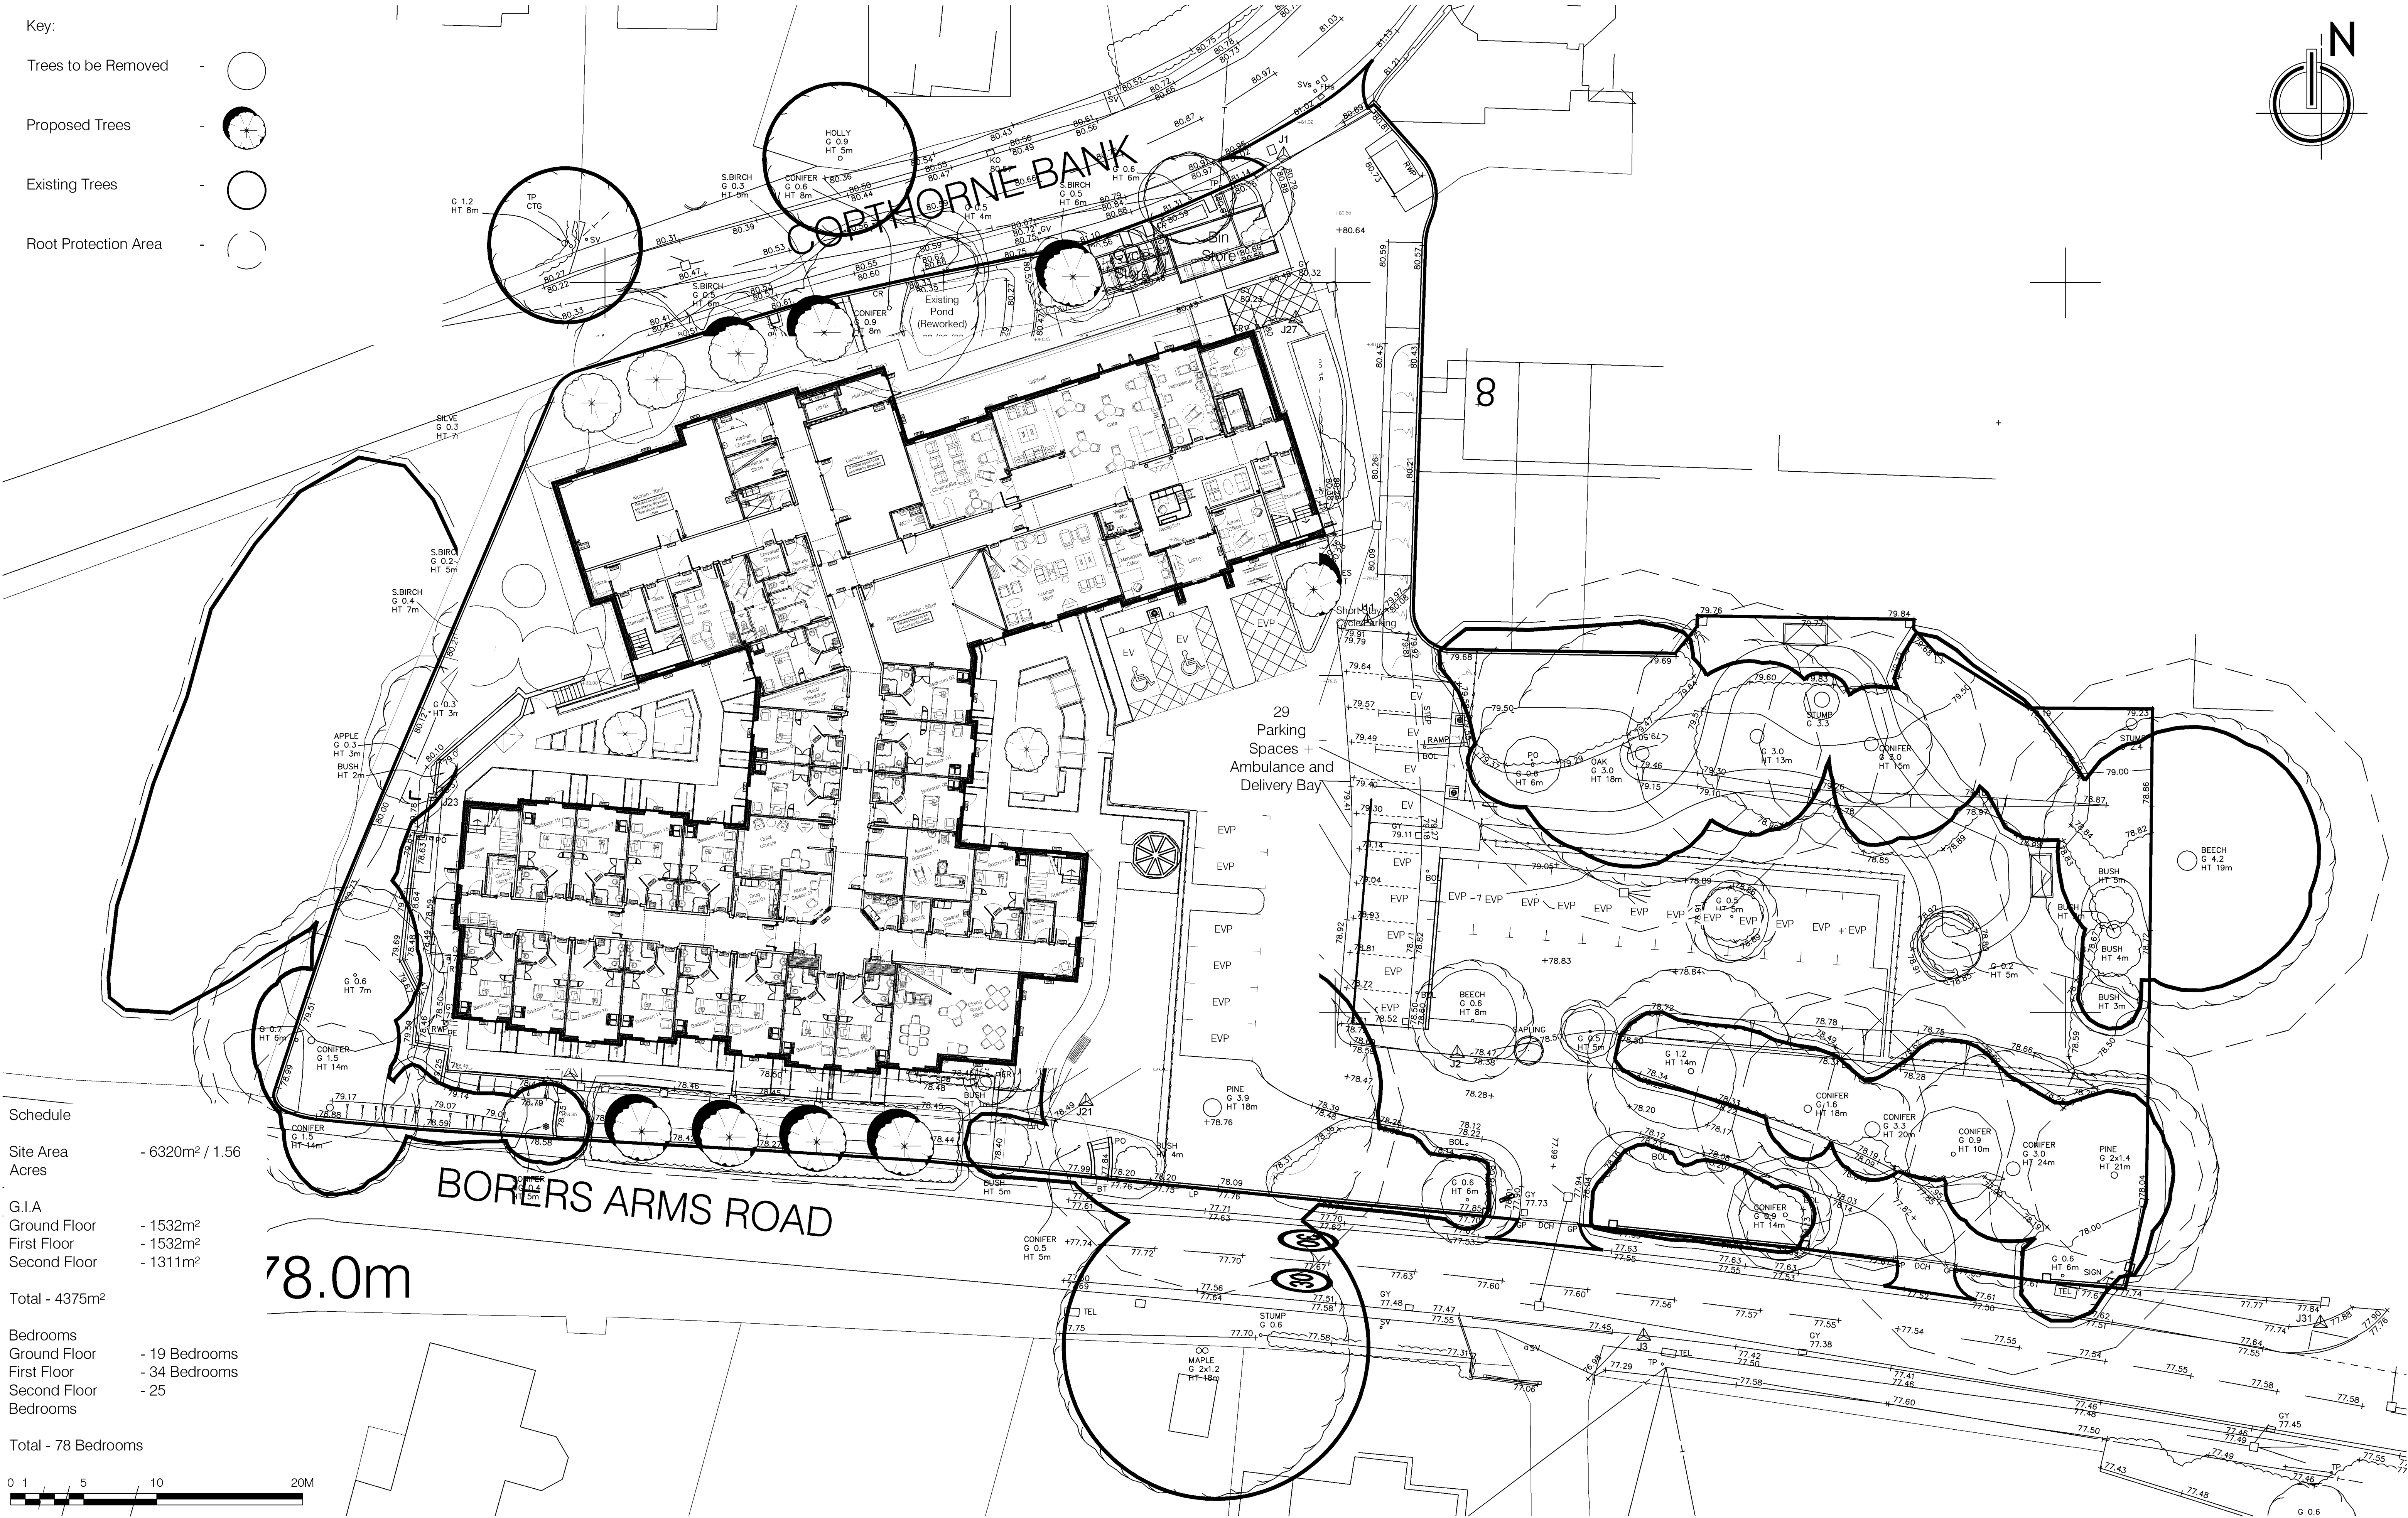

Schedule	
Site Area	- 6320m ² / 1.56 Acres
G.I.A	
Ground Floor	- 1532m ²
First Floor	- 1532m ²
Second Floor	- 1311m ²
Total	- 4375m ²
Bedrooms	
Ground Floor	- 19 Bedrooms
First Floor	- 34 Bedrooms
Second Floor	- 25 Bedrooms
Total	- 78 Bedrooms

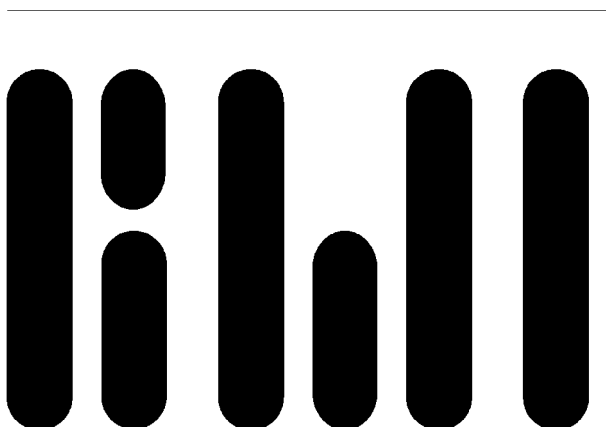

This drawing is covered by copyright which remains with KWL Architects Ltd. and must not be reproduced in any form without their express permission. This drawing should not be scaled for construction purposes, use figured dimensions only.

Revision	Date	Description
Rev A	05.03.25	Entrance road updated, car park layout updated

Drawn
MA

Client	CARE UK
Project	PROPOSED CARE HOME, FRANCIS COURT, CRAWLEY
Drawing	PROPOSED SITE PLAN
Scale	1:200 @ A1
Date	16.09.2024
Drawn	JW
Checked	MA
Job No.	5289
Dwg No.	AL01
Revision	A
Status	CONSTRUCTION

KWL Architects

Poplar House Hazell Drive
Newport S.Wales NP108FY
T. +44 (0)1633 81 71 71
www.kwlarchitects.co.uk