



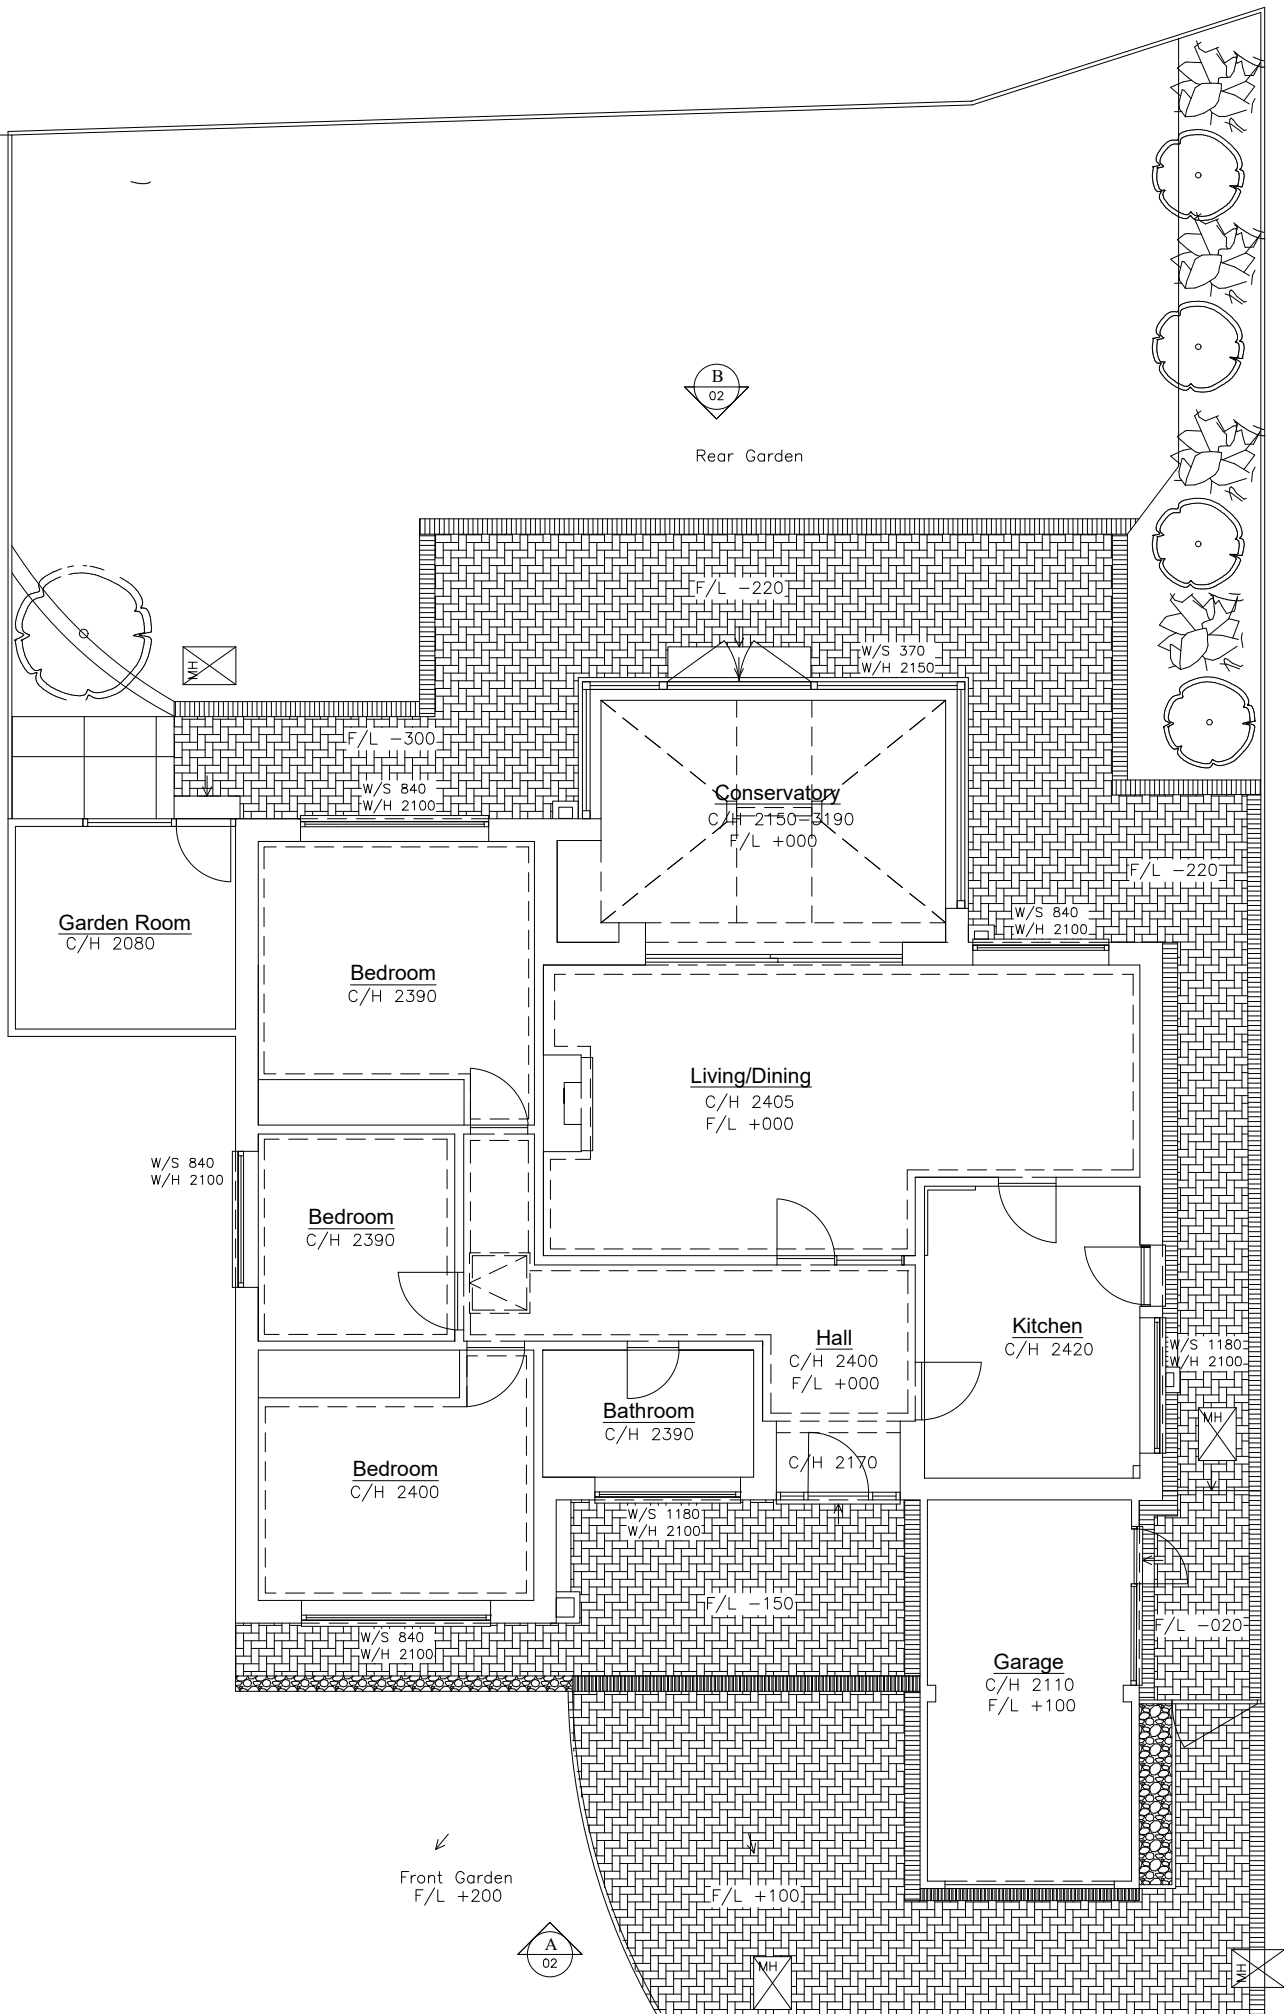

Existing Ground Floor Plan

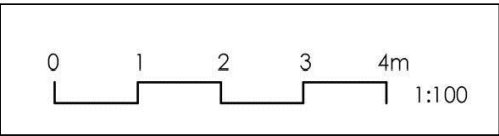

PLANNING DRAWING



SARAH BREEZE RIBA

Client Paul & Karen Cooper

Project 10 Sergison Close
Haywards Heath
West Sussex
RH16 1HU

Title Existing Ground Floor Plan

Drawn by SB Checked by PC&KC

Scale A3 @ 1:100 Date 29/10/24

Project no.	Dwg. no.	Revision	Prelim.
BA191	00	--	