





Existing Roof Plan

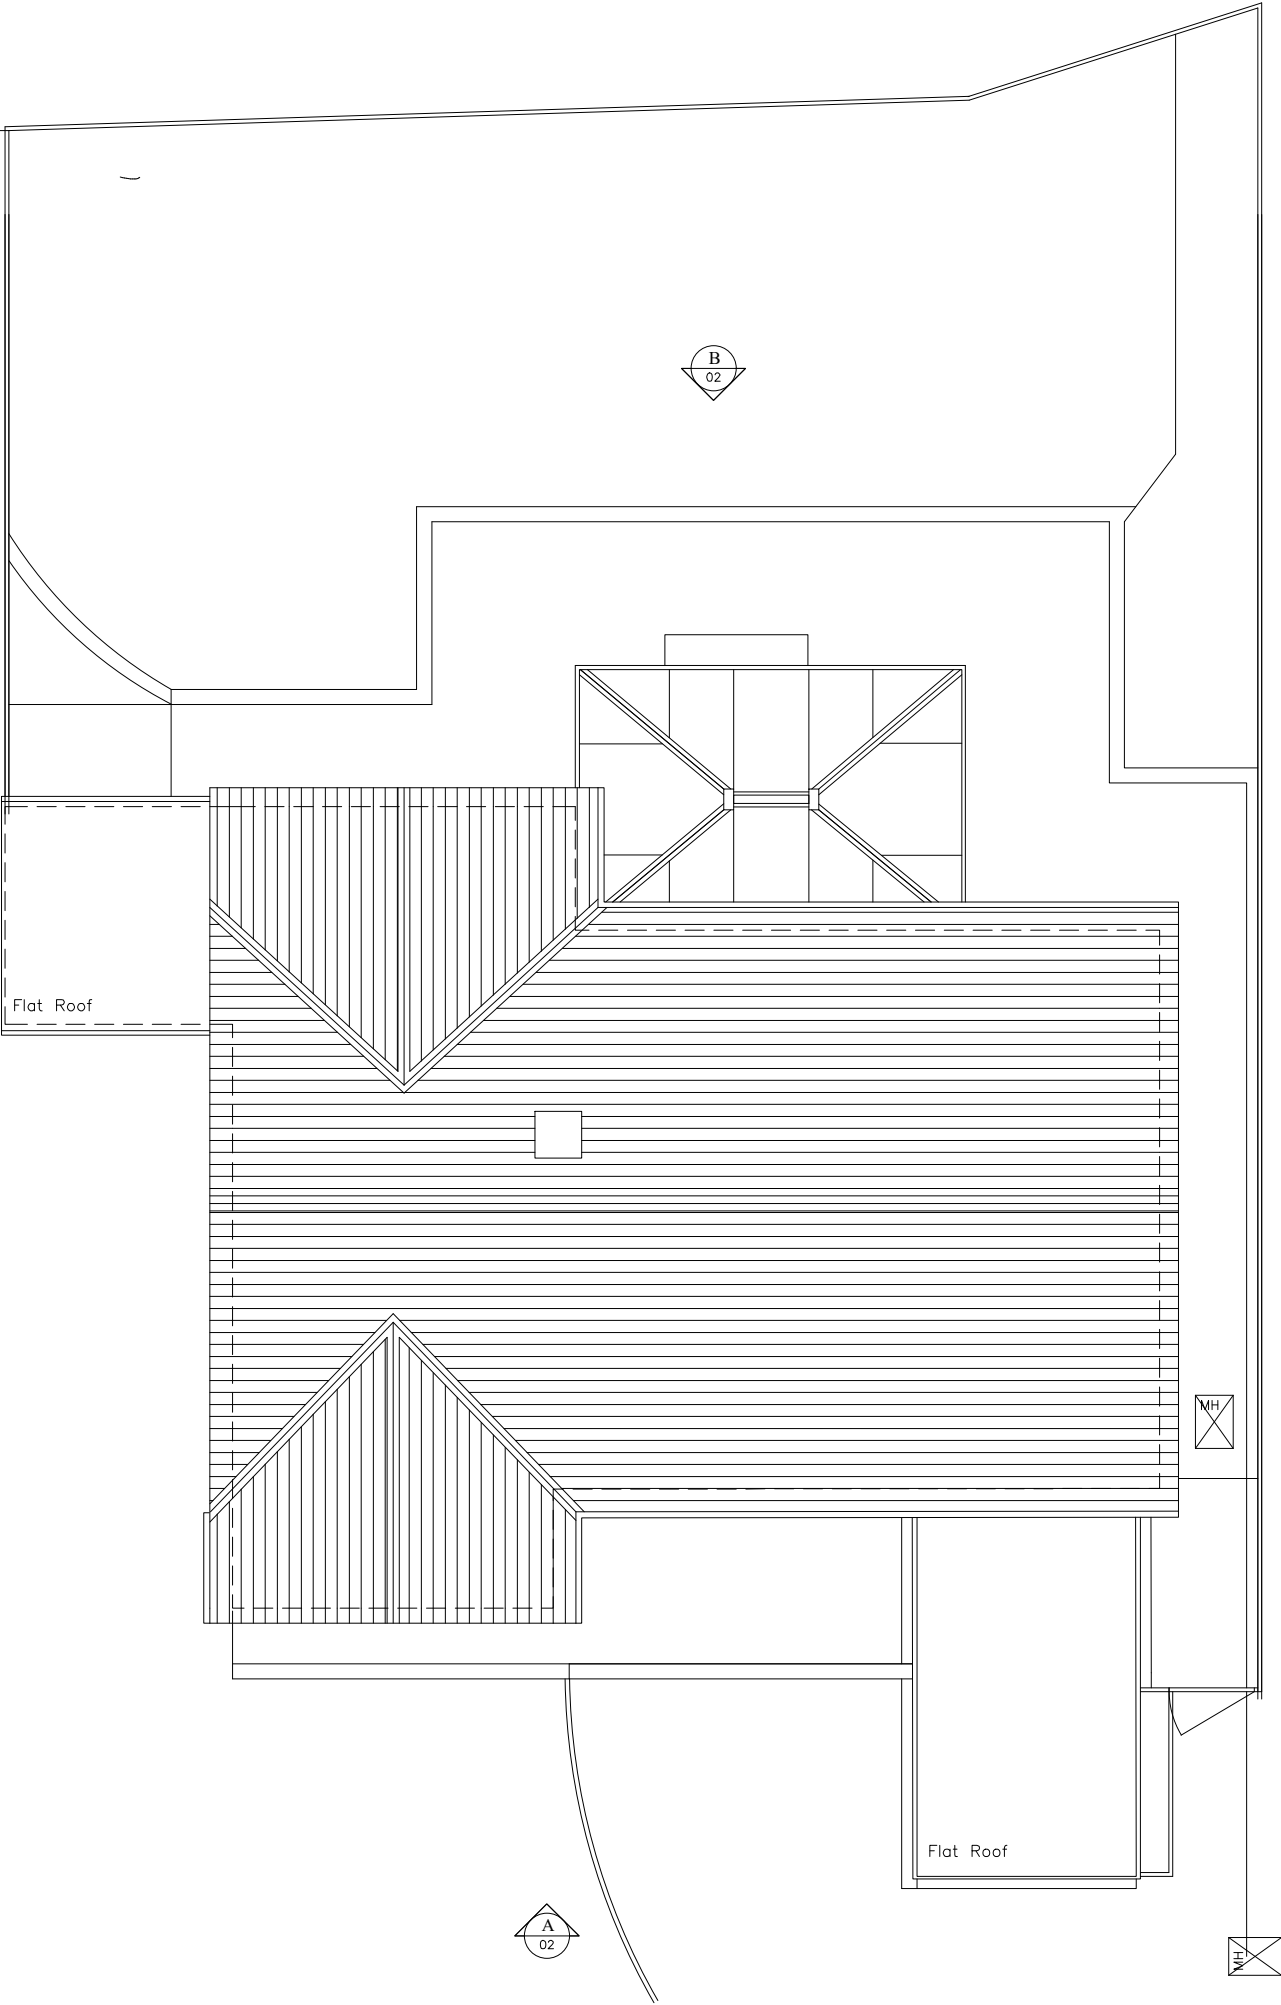

PLANNING DRAWING

 

SARAH BREEZE RIBA

Client Paul & Karen Cooper

Project 10 Sergison Close
Haywards Heath
West Sussex
RH16 1HU

Title Existing Roof Plan

Drawn by SB	Checked by PC&KC
-------------	------------------

Scale A3 @ 1:100	Date 29/10/24
------------------	---------------

Project no.	Dwg. no.	Revision	Prelim.
BA191	01	--	