


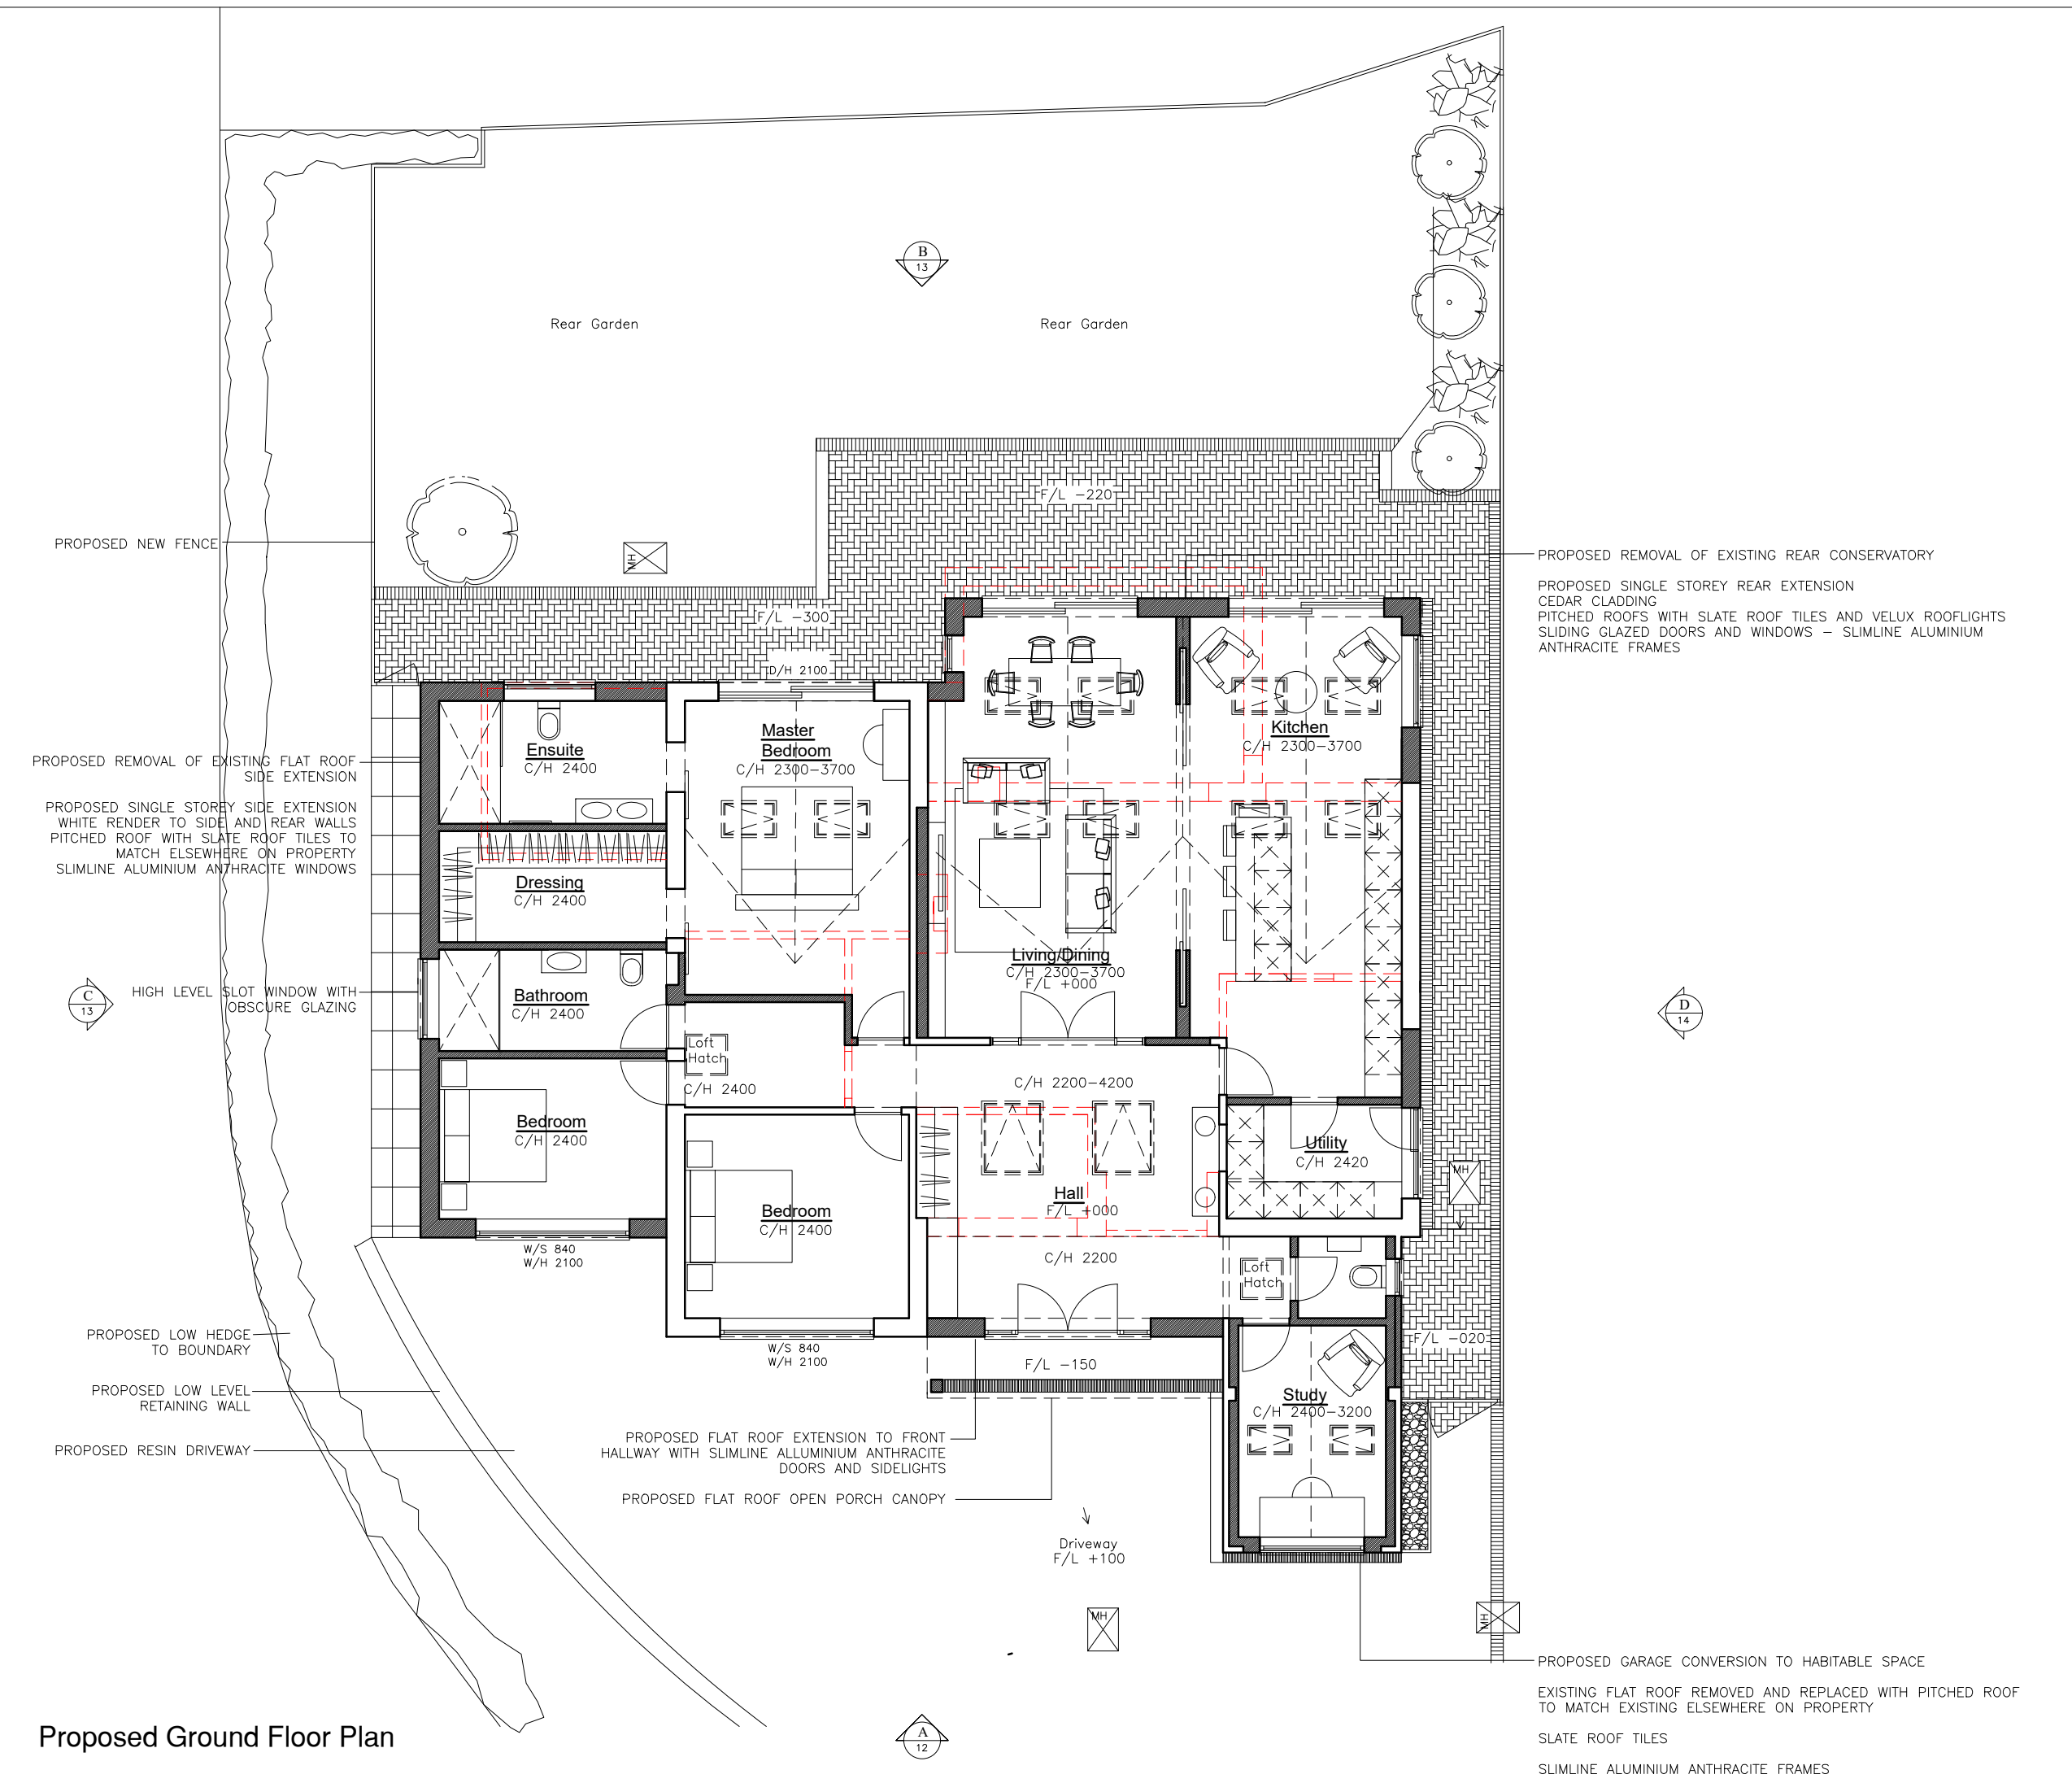

N

PROPOSED DEMOLITION

PROPOSED NEW INTERNAL & EXTERNAL WALLS

PLANNING DRAWING

01234m

1:100

SARAH BREEZE RIBA

Client

Paul & Karen Cooper

Project

10 Sergison Close  
Haywards Heath  
West Sussex  
RH16 1HU

Title

Proposed Ground Floor Plan

Drawn by

SB

Checked by

PC&KC

Scale

A3 @ 1:100

Date

06/11/24

Project no.

Dwg. no.

Revision

Prelim.

BA191

10

--