



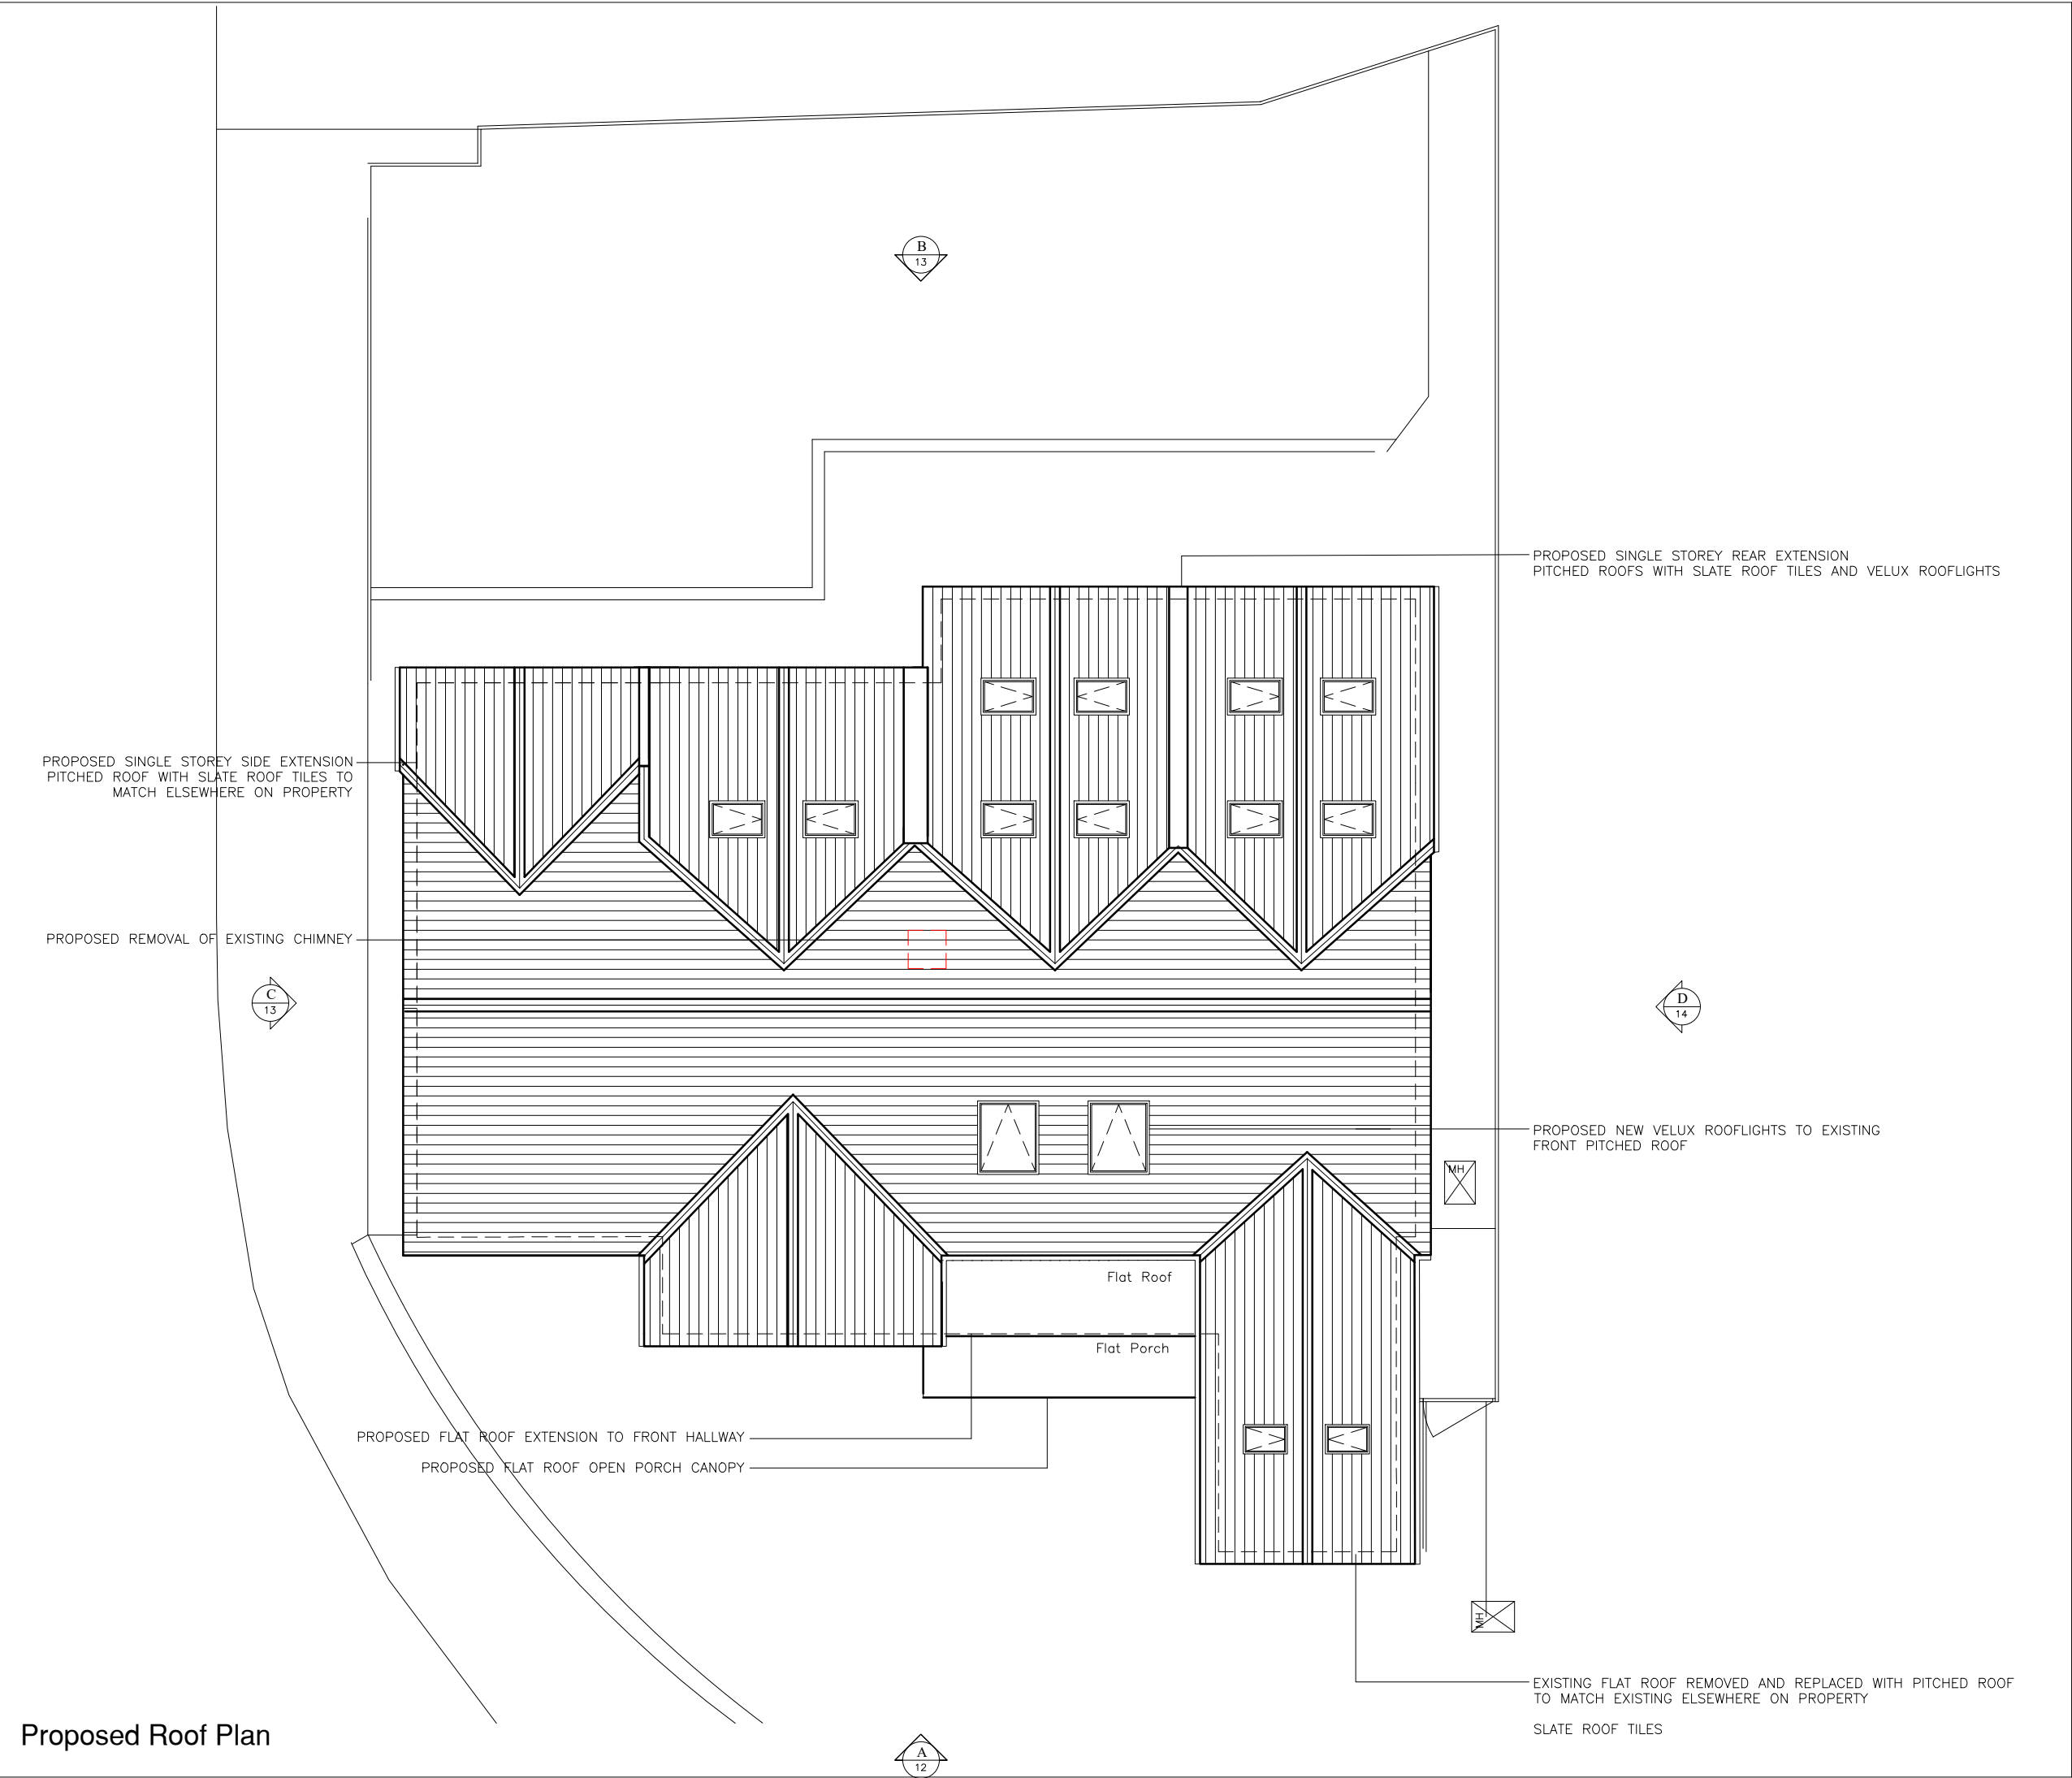

PLANNING DRAWING

 

SARAH BREEZE RIBA

Client Paul & Karen Cooper

Project 10 Sergison Close
Haywards Heath
West Sussex
RH16 1HU

Title Proposed Roof Plan

Drawn by	SB	Checked by	PC&KC
Scale	A3 @ 1:100	Date	06/11/24

Project no.	Dwg. no.	Revision	Prelim.
BA191	11	--	