


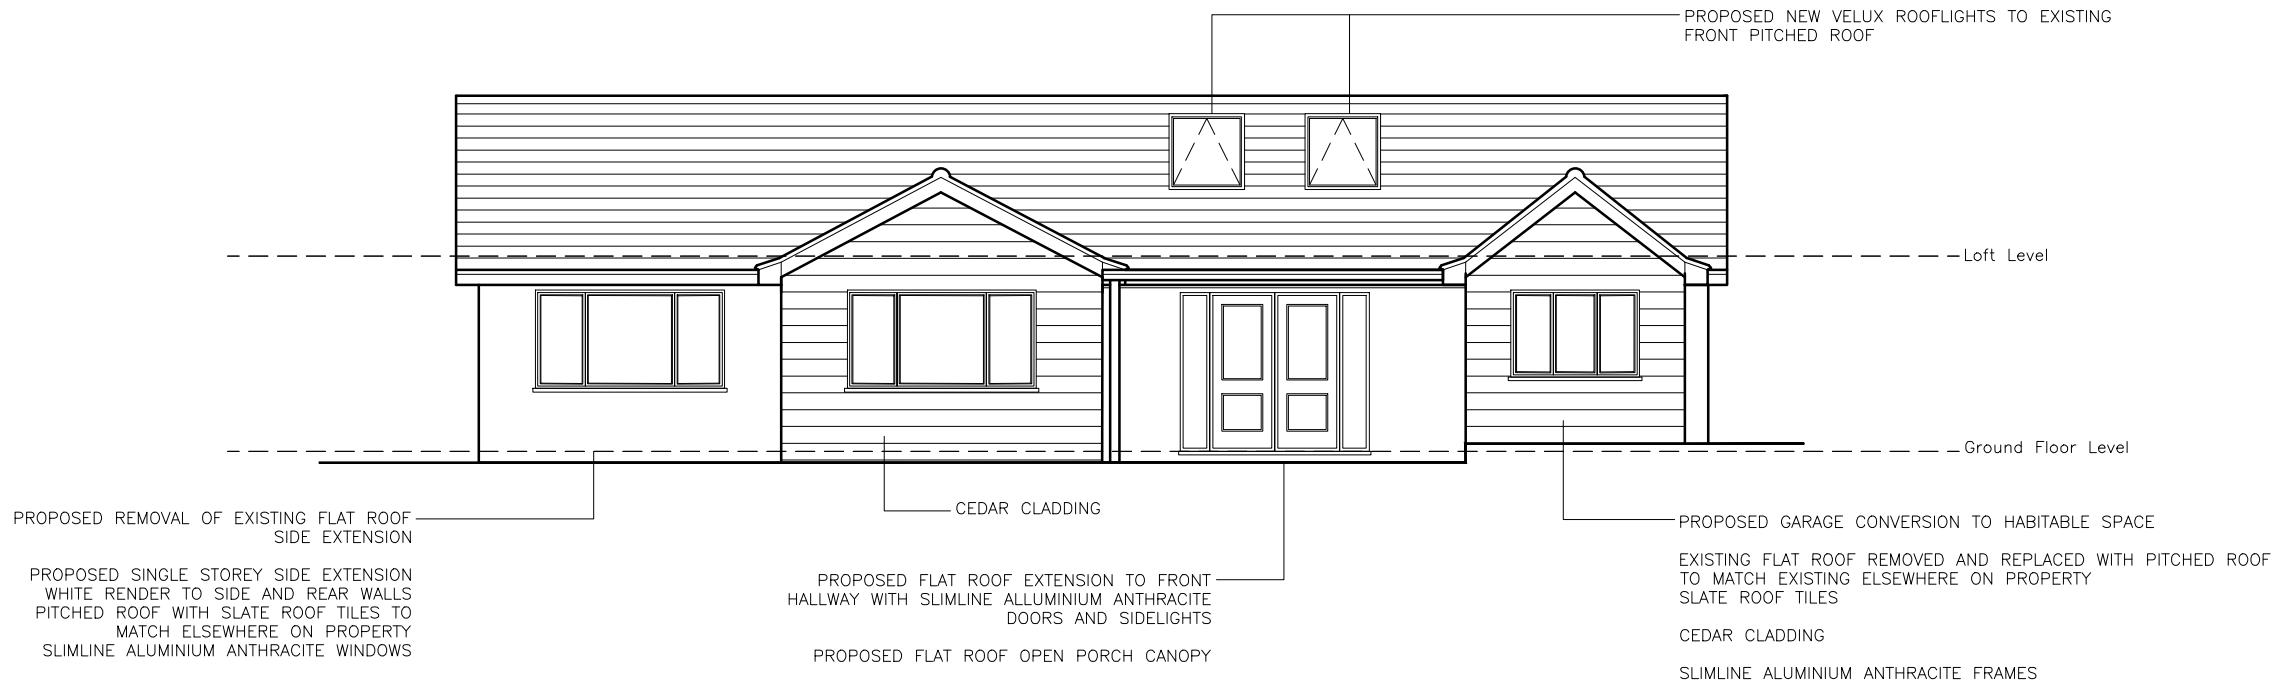


A) Proposed Front Elevation



B) Proposed Rear Elevation

PLANNING DRAWING

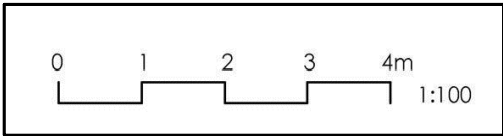

SARAH BREEZE RIBA

Client  
Paul & Karen Cooper

Project  
10 Sergison Close  
Haywards Heath  
West Sussex  
RH16 1HU

Title  
Proposed Front & Rear Elevations

|             |            |            |          |
|-------------|------------|------------|----------|
| Drawn by    | SB         | Checked by | PC&KC    |
| Scale       | A3 @ 1:100 | Date       | 06/11/24 |
| Project no. | Dwg. no.   | Revision   | Prelim.  |
| BA191       | 12         | --         |          |