
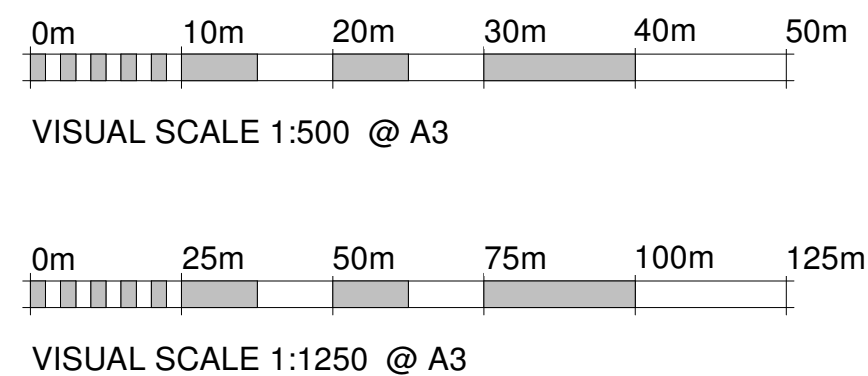


1 SITE PLAN
1 : 500

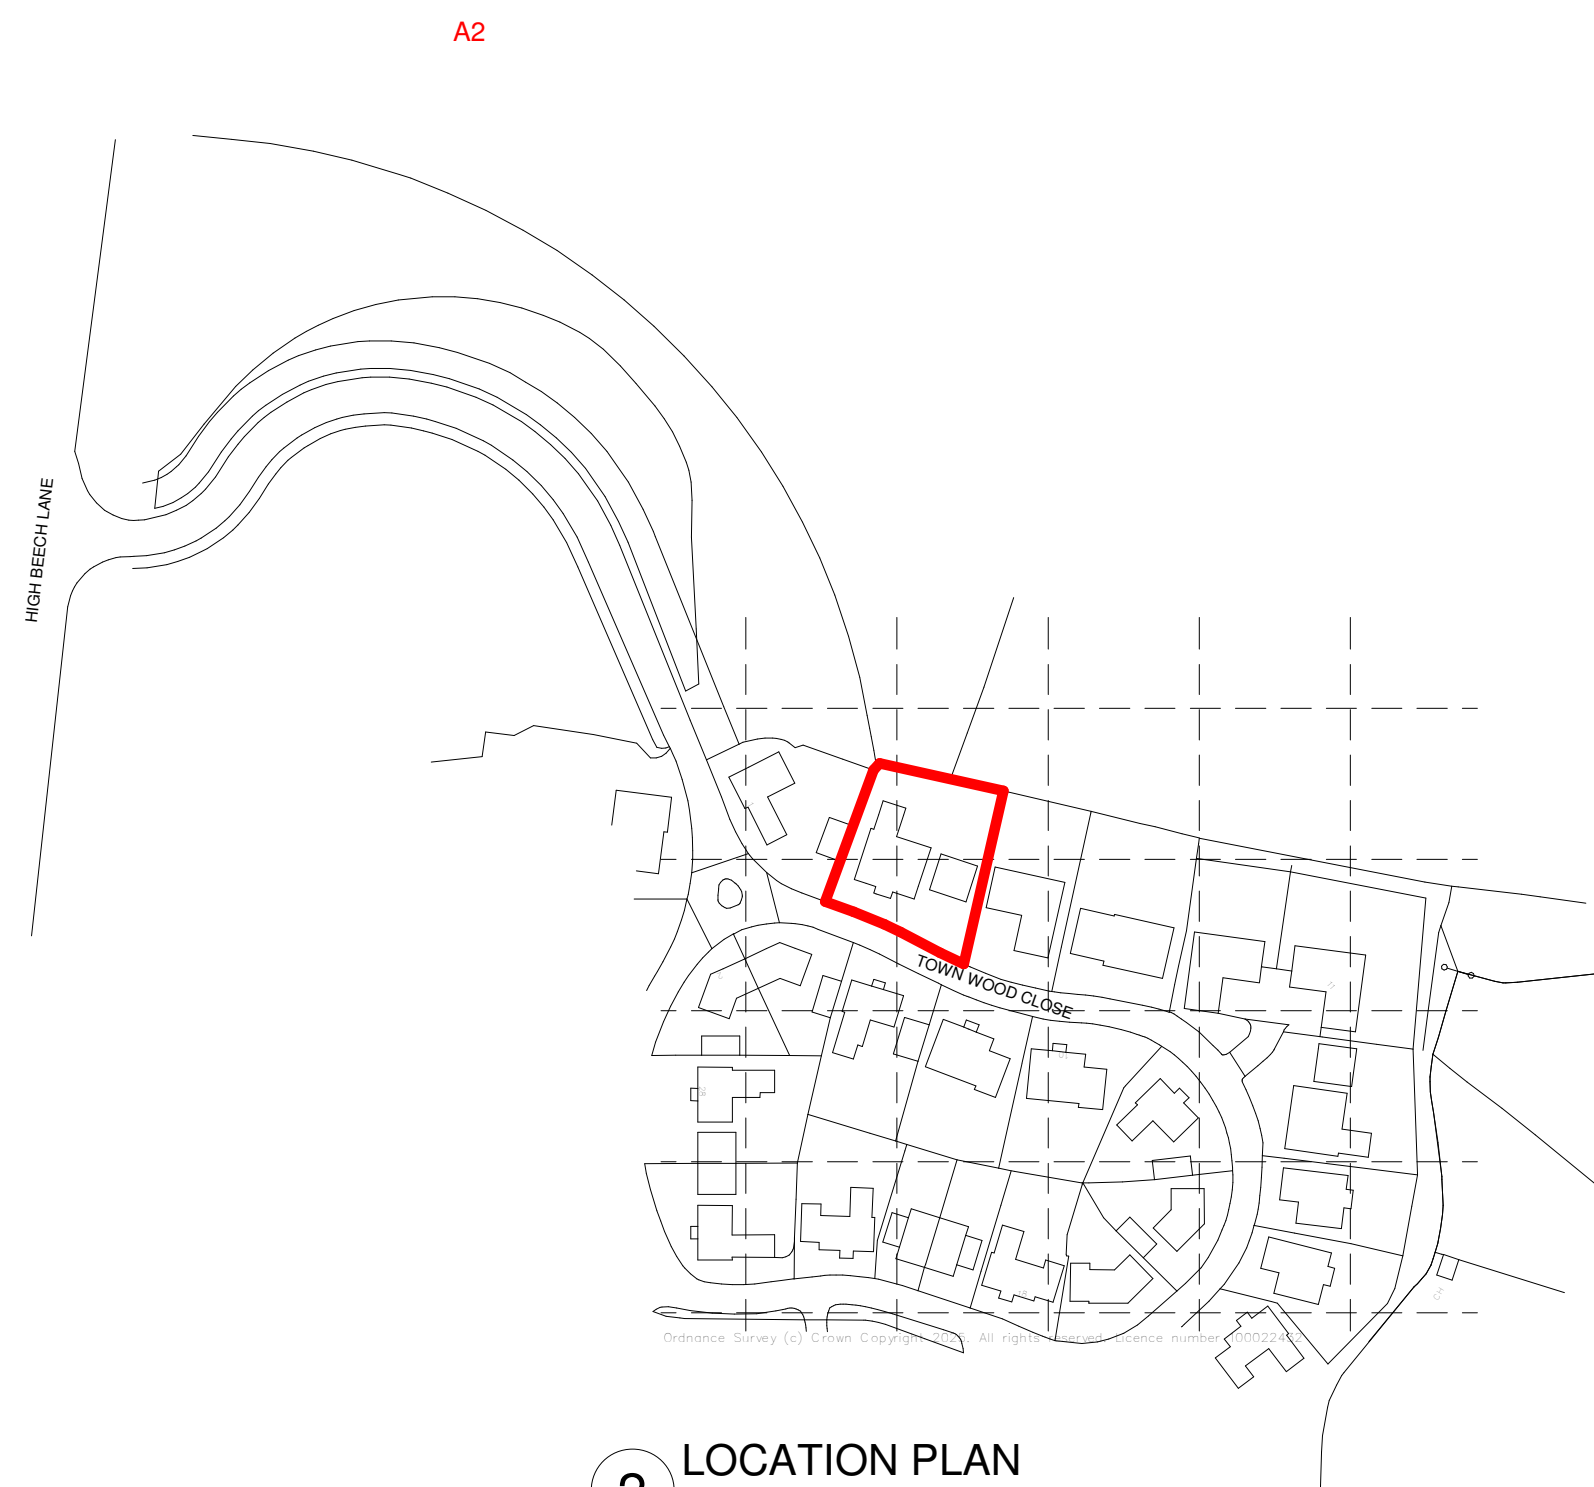

2 LOCATION PLAN

[illegible]

4 Union Place | Worthing | BN11 1LG
info@kronadesign.co.uk
kronadesign.co.uk
01903 256150

	PROJECT
--	---------

Garage Conversion & Side Extension

ADDRESS

3 Town Wood Close
Lindfield
Haywards Heath

	TITLE
--	-------

TITLE Site Plan & Location Plan

CLIENT

Redbridge Events Ltd.

DRAWN JLB	STATUS Design	DATE 27/06/25
--------------	------------------	------------------

SCALE (@ A2)	PROJECT NUMBER
As indicated	KD.1718

DRAWING NUMBER	REV
A.001	

© KRONA DESIGN