


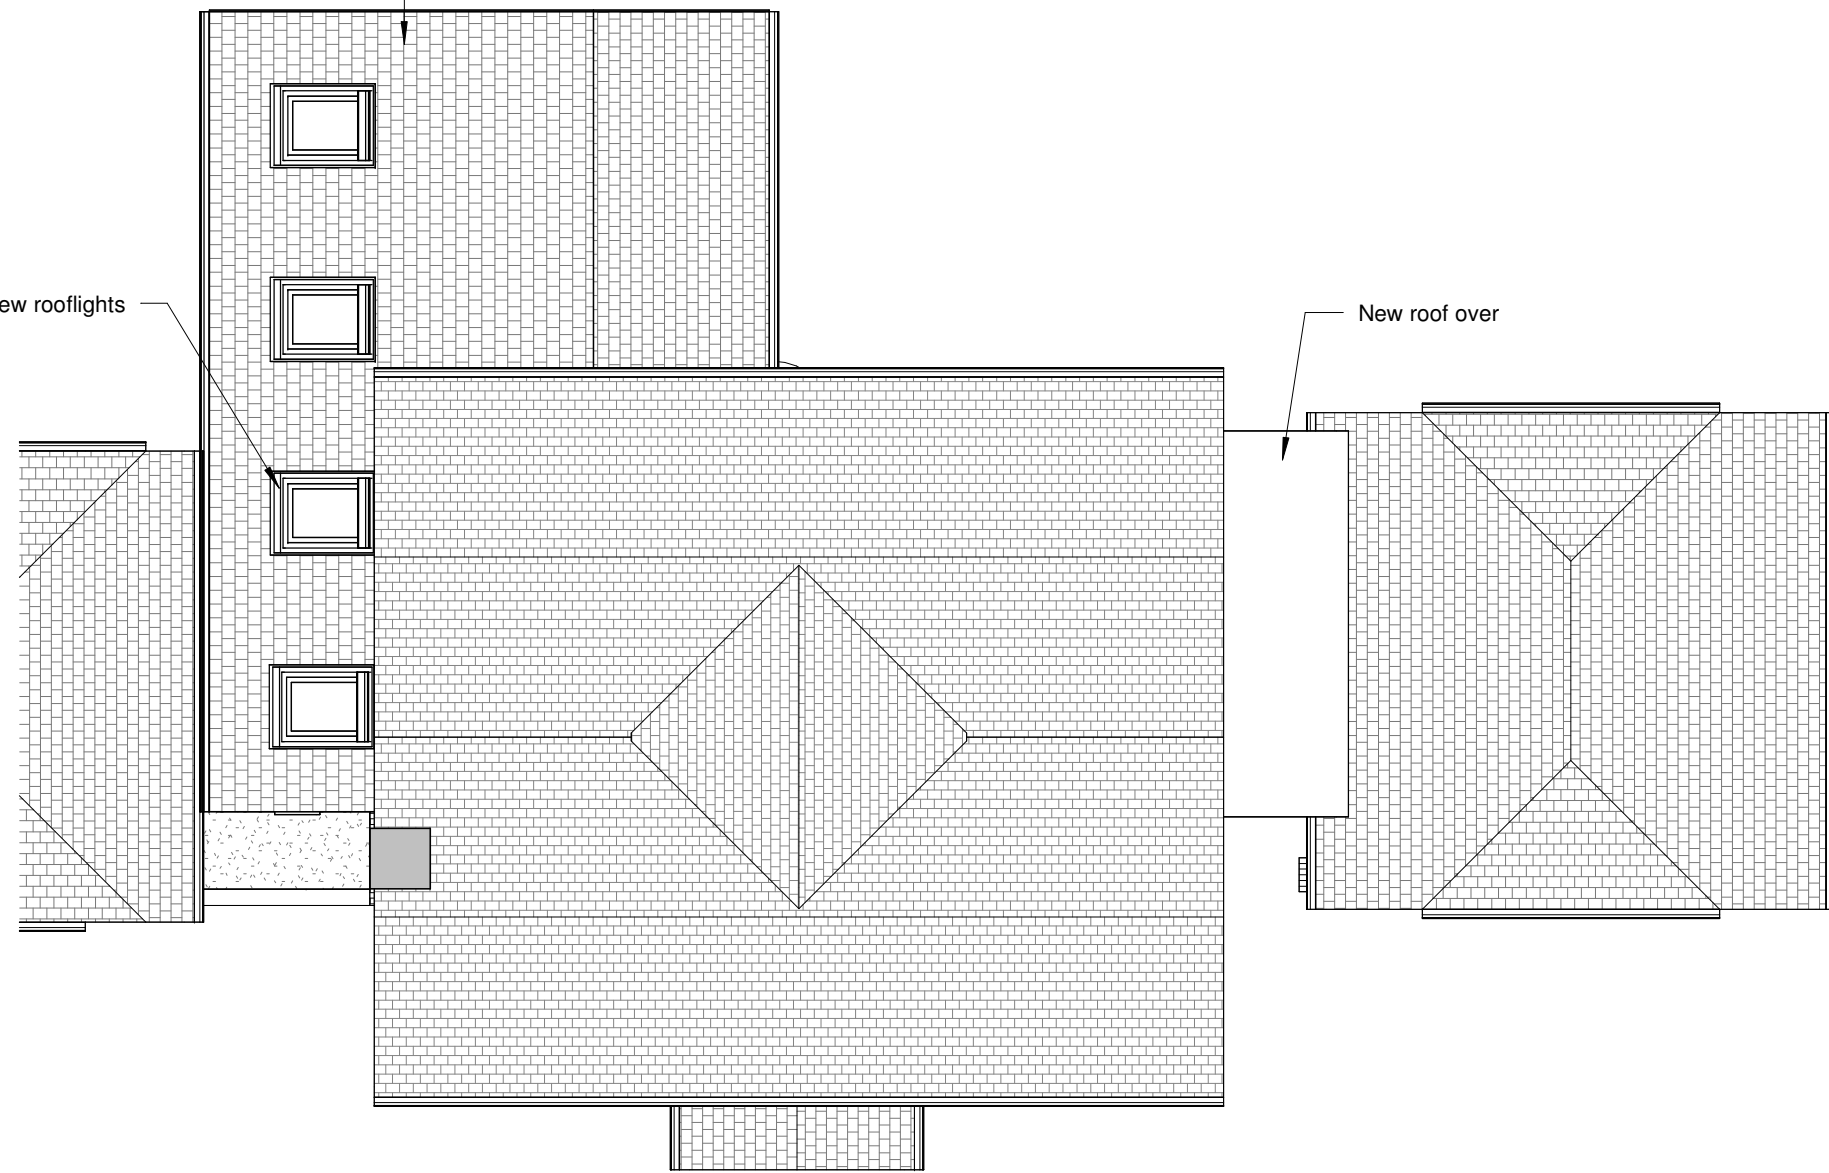

The ground floor plan shows a building with the following rooms and features:

- FAMILY:** Located at the top left, featuring a 'New opening' and a 'New opening'.
- KITCHEN / DINING:** Located in the center, containing a kitchen area with a sink and stove, and a dining area.
- LIVING:** Located at the bottom left, featuring a large open space.
- STUDY:** Located at the bottom center, containing a desk and chair.
- OFFICE:** Located on the right side, containing a desk and chair.

Annotations and markers include:

- 'IC relocated' pointing to a circle in the FAMILY room.
- 'Planter to be removed and boundary retained' pointing to a dashed line in the FAMILY room.
- 'Rooflights over' pointing to a dashed line in the LIVING room.
- 'New opening' pointing to a new opening in the FAMILY room.
- Area markers: A.201 (top center), A.301 (top left, top center, bottom center), A.102 (top right), and A.201 (bottom center).
- Scale: 1 : 100.

[illegible]

4 Union Place | Worthing | BN11 1LG
info@kronadesign.co.uk
kronadesign.co.uk
01903 256150

PROJECT

Garage Conversion
& Side Extension

ADDRESS

3 Town Wood Close
Lindfield
Haywards Heath

TITLE

TITLE	PROPOSED PLANS

CLIENT

Redbridge Events Ltd.

DRAWN JLB	STATUS Design	DATE 07/07/25
SCALE (@ A2) 1 : 100	PROJECT NUMBER KD.1718	
DRAWING NUMBER A.101		REV A

© KRONA DESIGN