

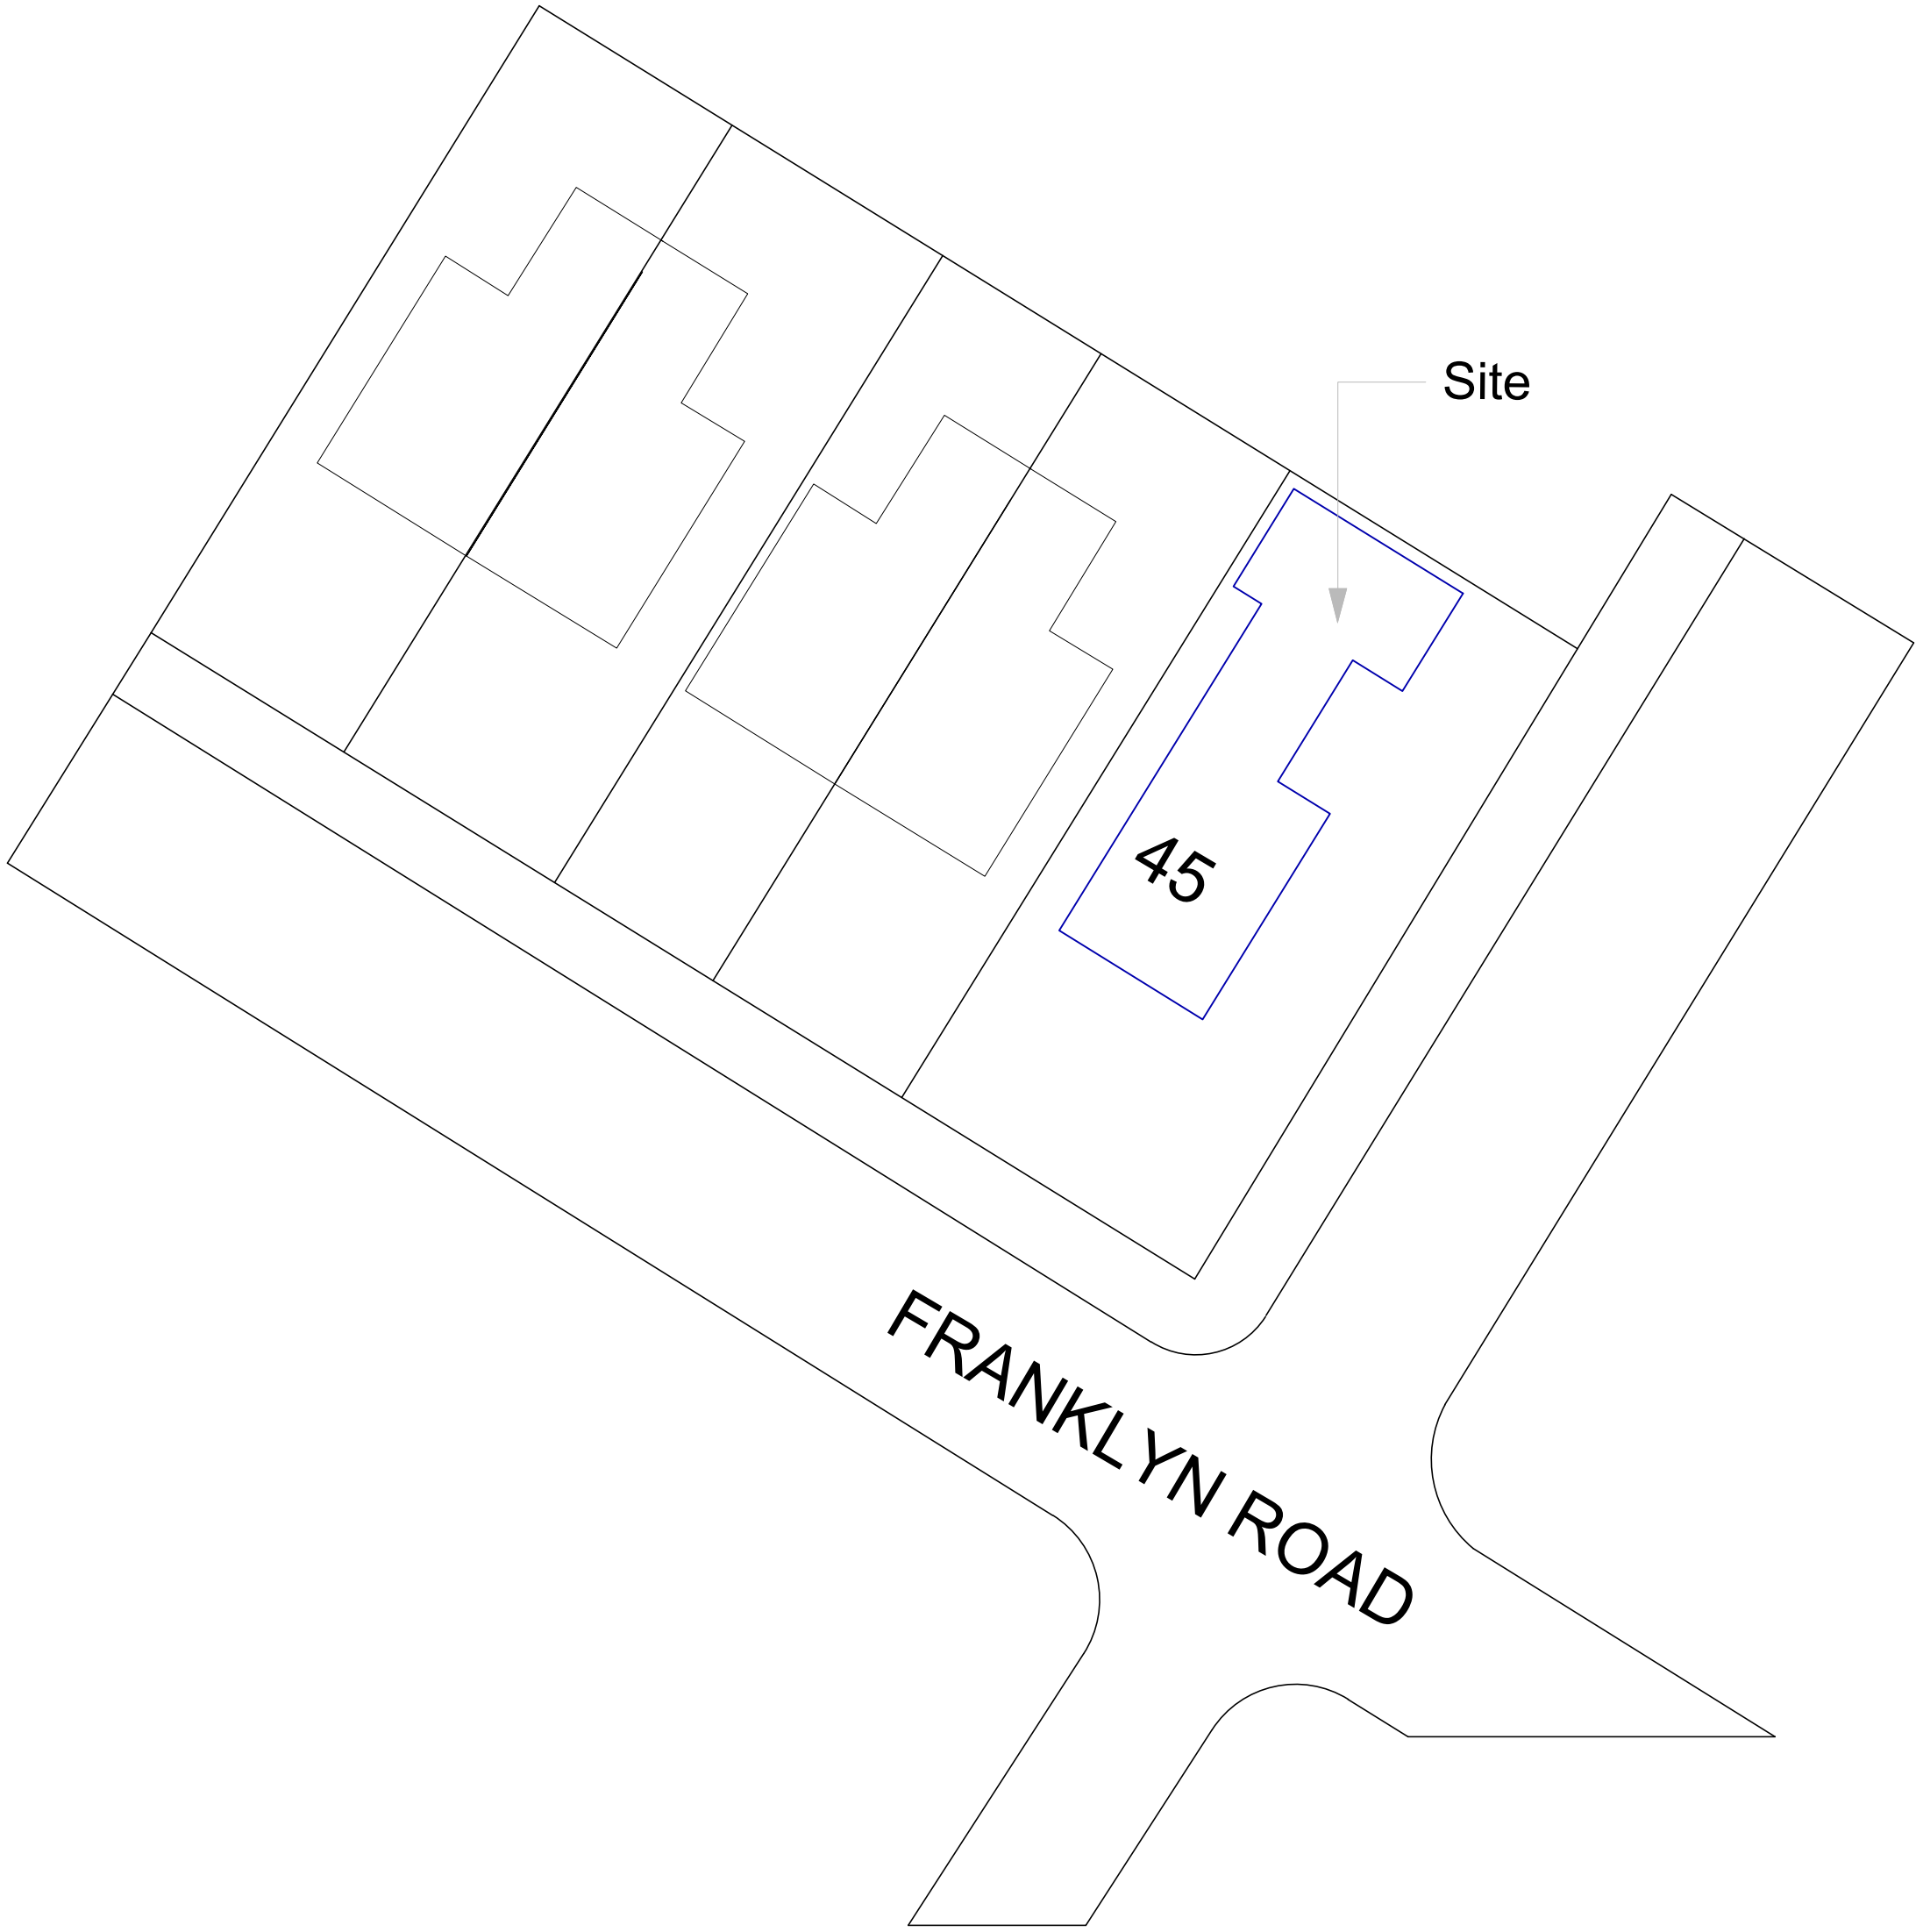


EXISTING SITE PLAN

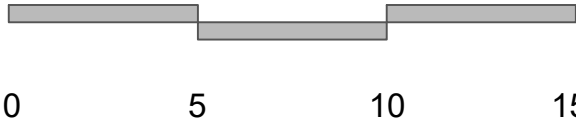

PROPOSED SITE PLAN

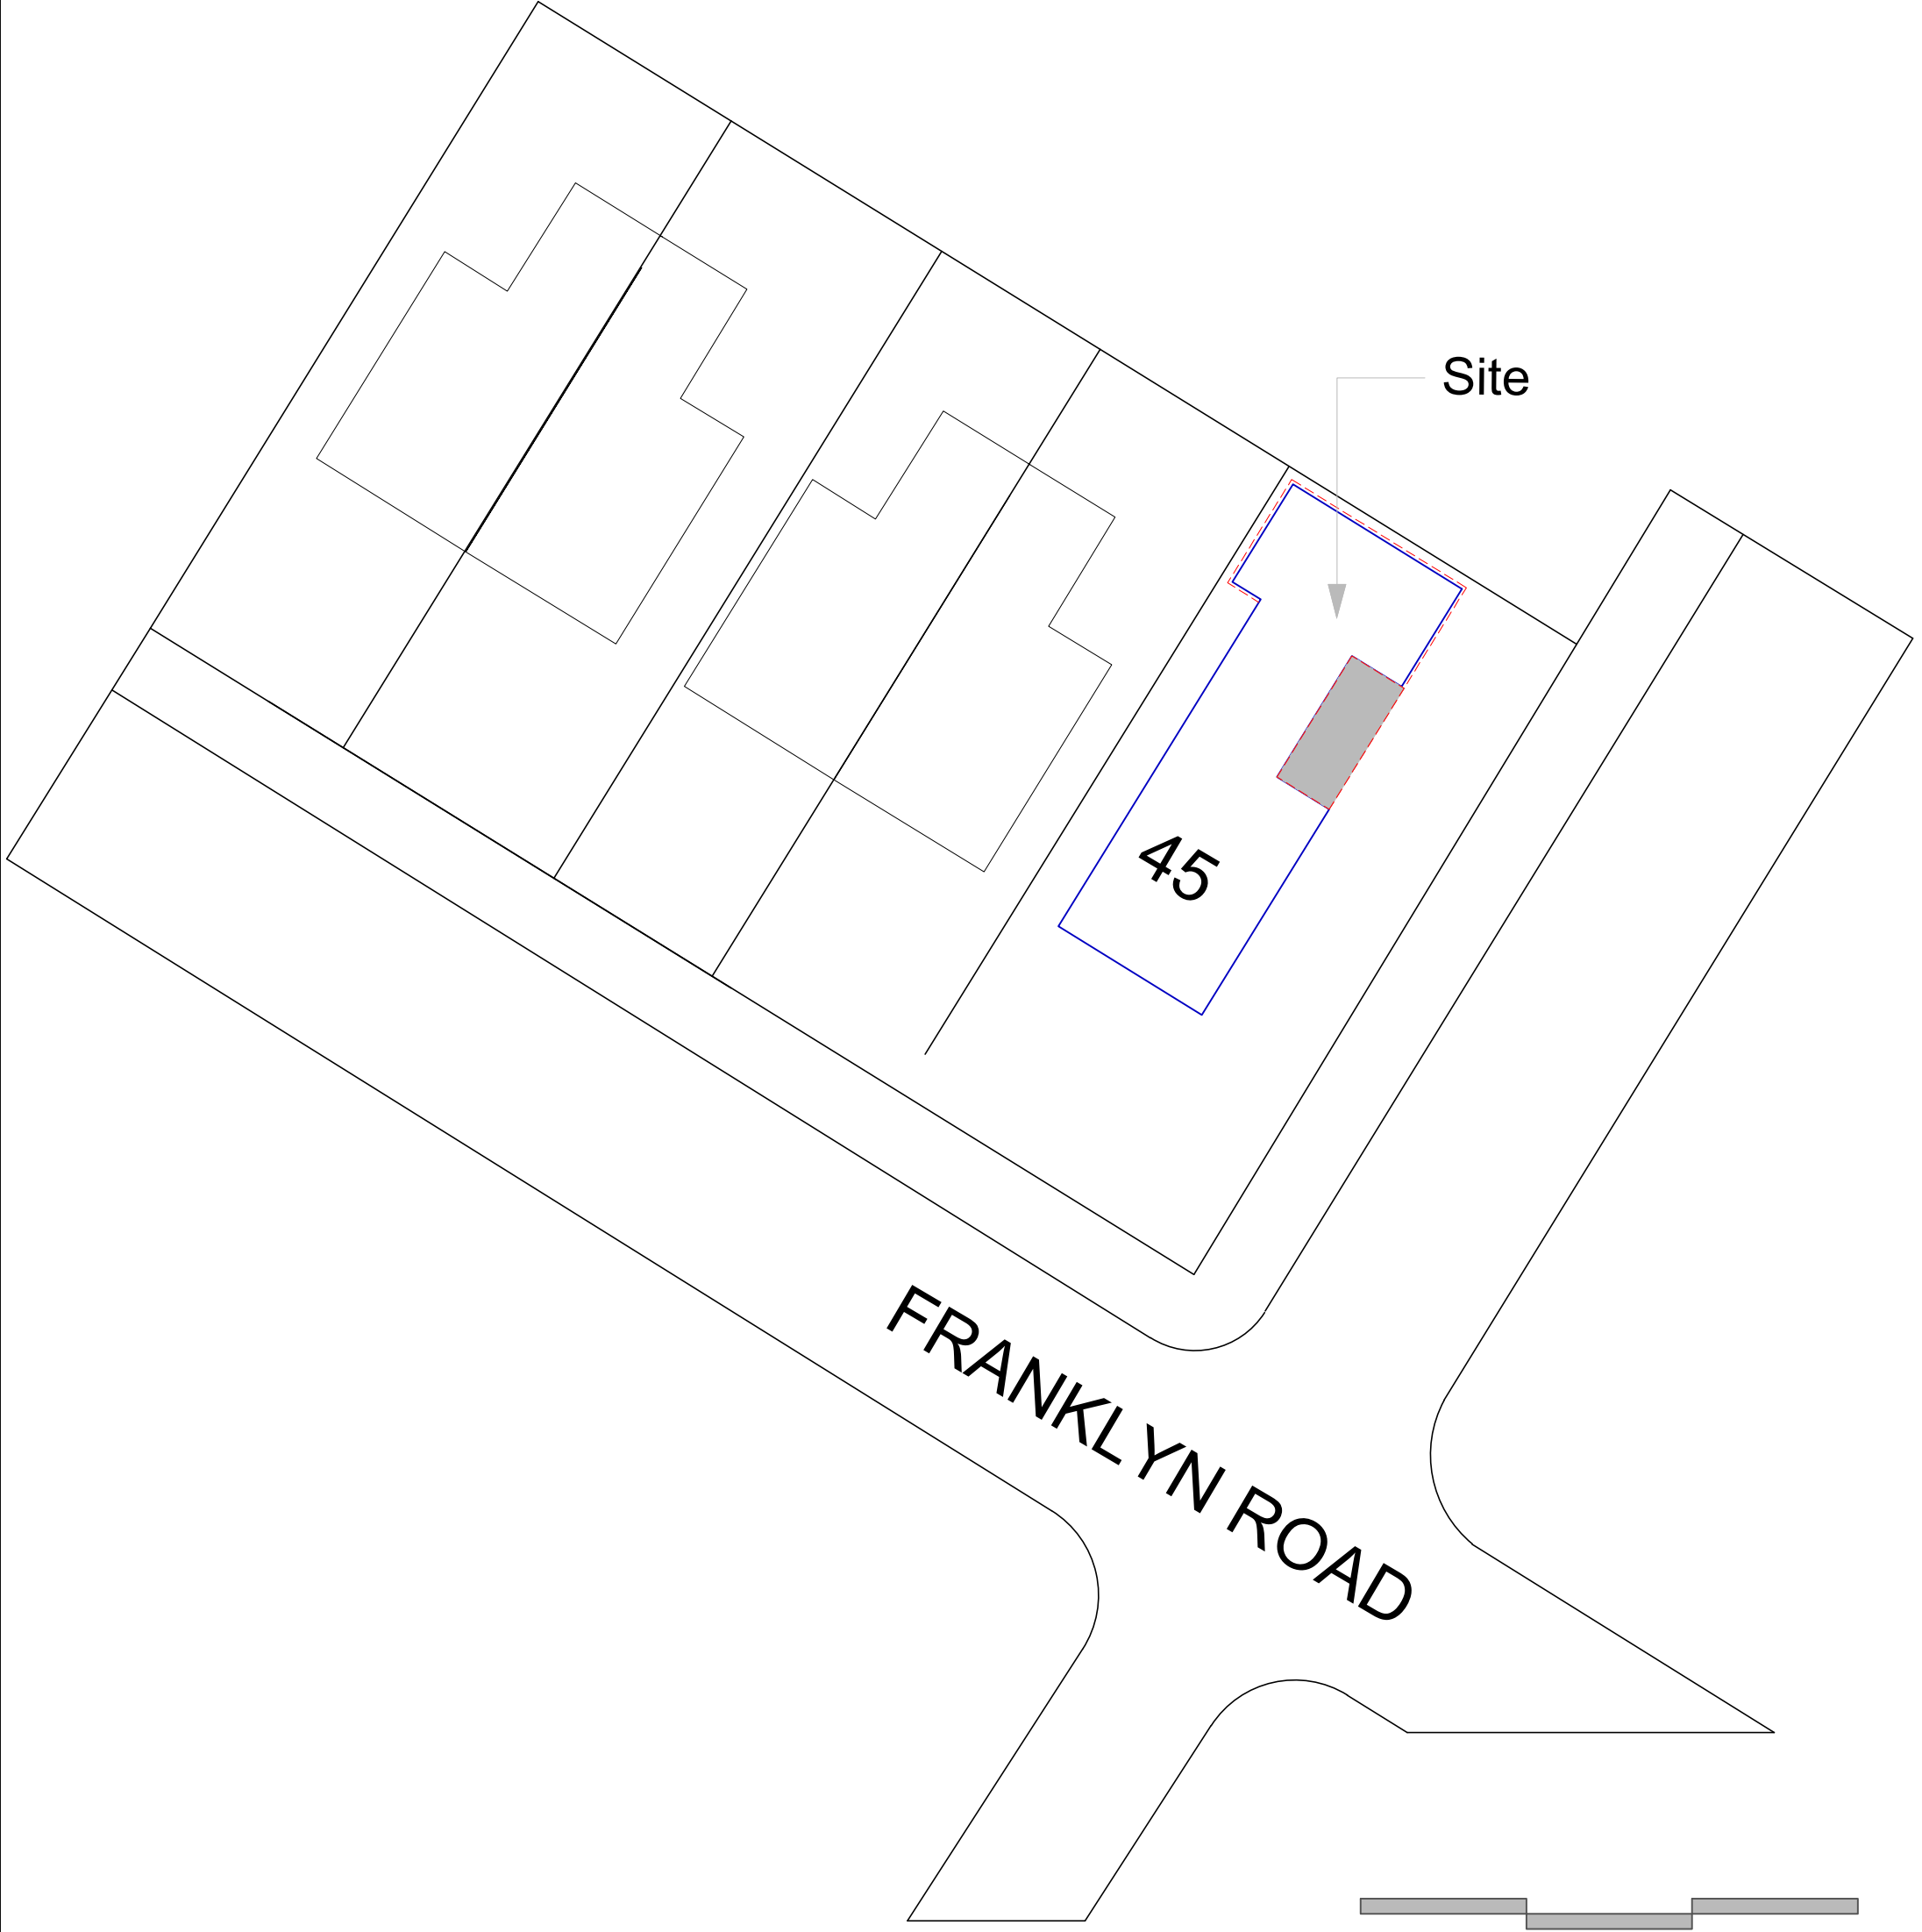

GENERAL NOTES:

- ALL MEASUREMENTS TO BE CHECKED ON SITE & NOT BE SCALED FROM THIS DRAWING.
- ALL WORKS TO MEET LOCAL AUTHORITY'S SET STANDARDS.
- THE CONTRACTOR IS RESPONSIBLE FOR THE VERIFICATION OF ALL DIMENSIONS ON SITE AND SHALL INFORM THE CONTRACT ADMINISTRATOR OF ANY DISCREPANCIES.
- DO NOT SCALE FROM THIS DRAWING. USE FIGURE DIMENSIONS ONLY.
- ALL FURNITURE SHOWN IN DRAWINGS IS FOR ILLUSTRATION PURPOSES ONLY.

REVISIONS	
R1	
R2	
R3	
R4	
R5	

PAGE NO :
03

DRAWN BY: ZEHRA	CHECKED BY: ZANEENA	PROJECT NO. 045FLN
DIMENSION: MM	SCALE: 1:200	DWG NO: FLN/DWG/003
DATE: 04-09-2024	DATE OF ISSUE: 26-11-2024	ARCHITECTS SIGN:
DWG NAME EXISTING & PROPOSED SITE PLANS		

NORTH

TITLE: **EXISTING & PROPOSED DRAWINGS**

www.zahndesigns.com

PROJECT:
FRANKLYN RESIDENCE