



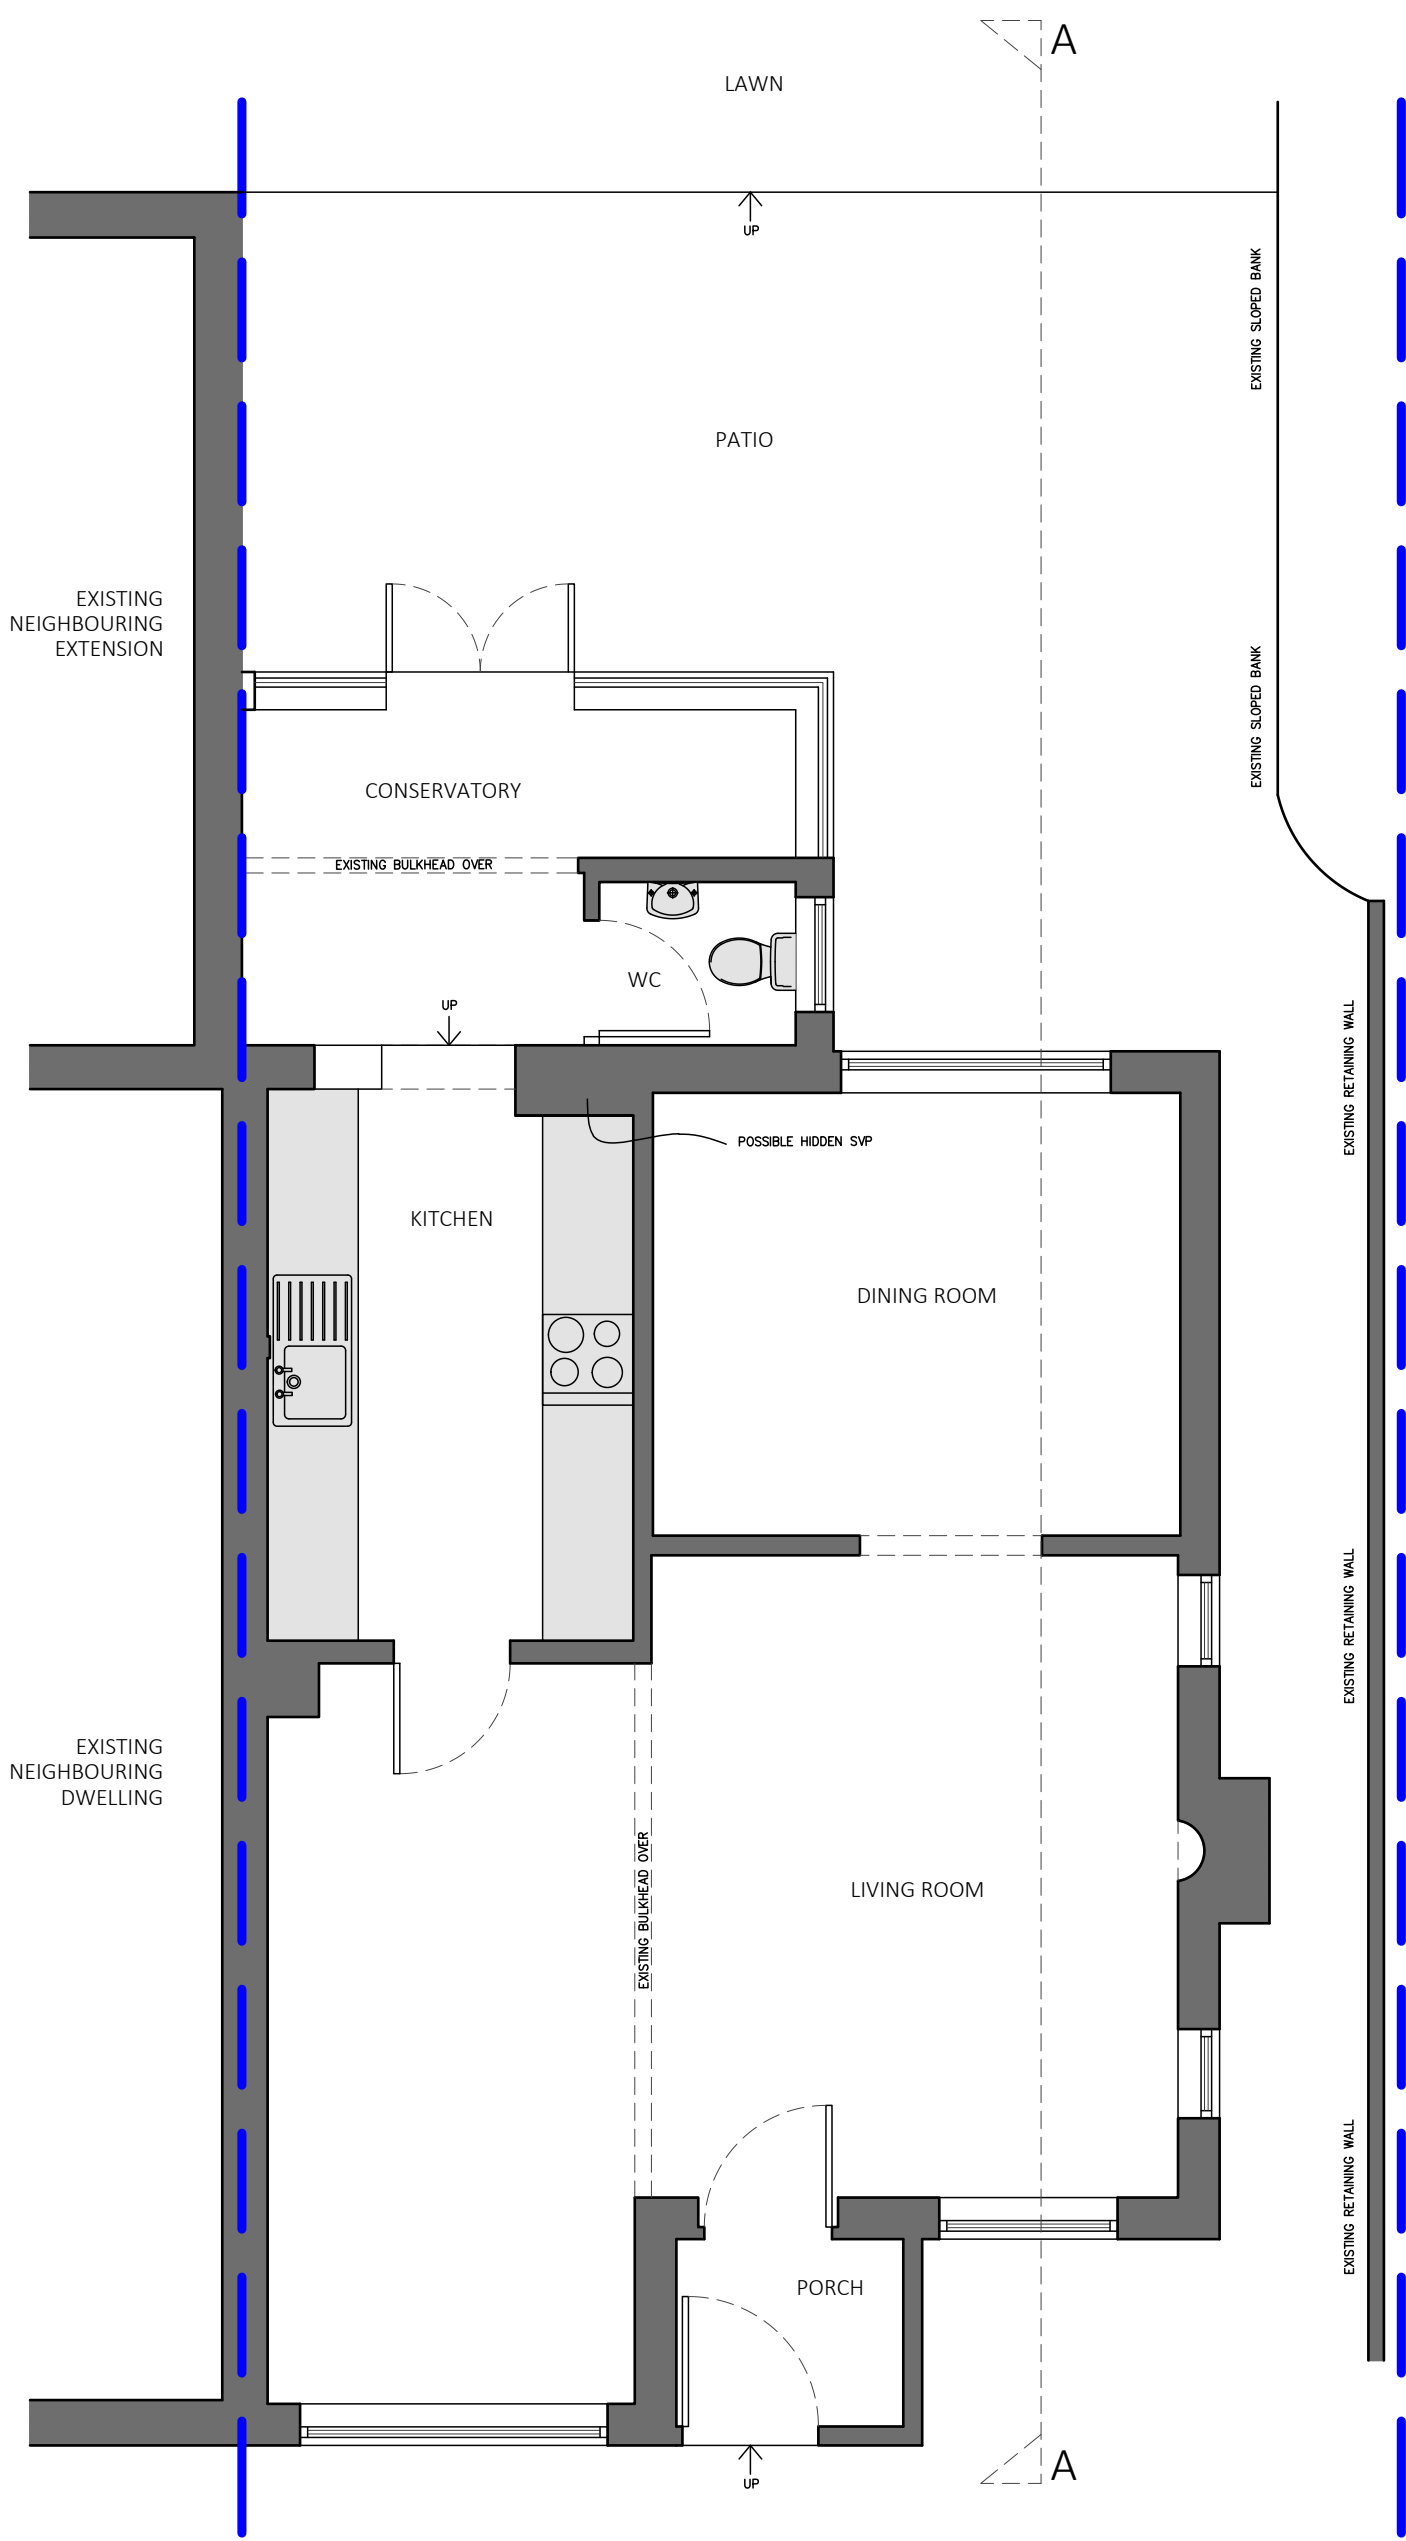


EXISTING GROUND FLOOR PLAN - 1:50@A1

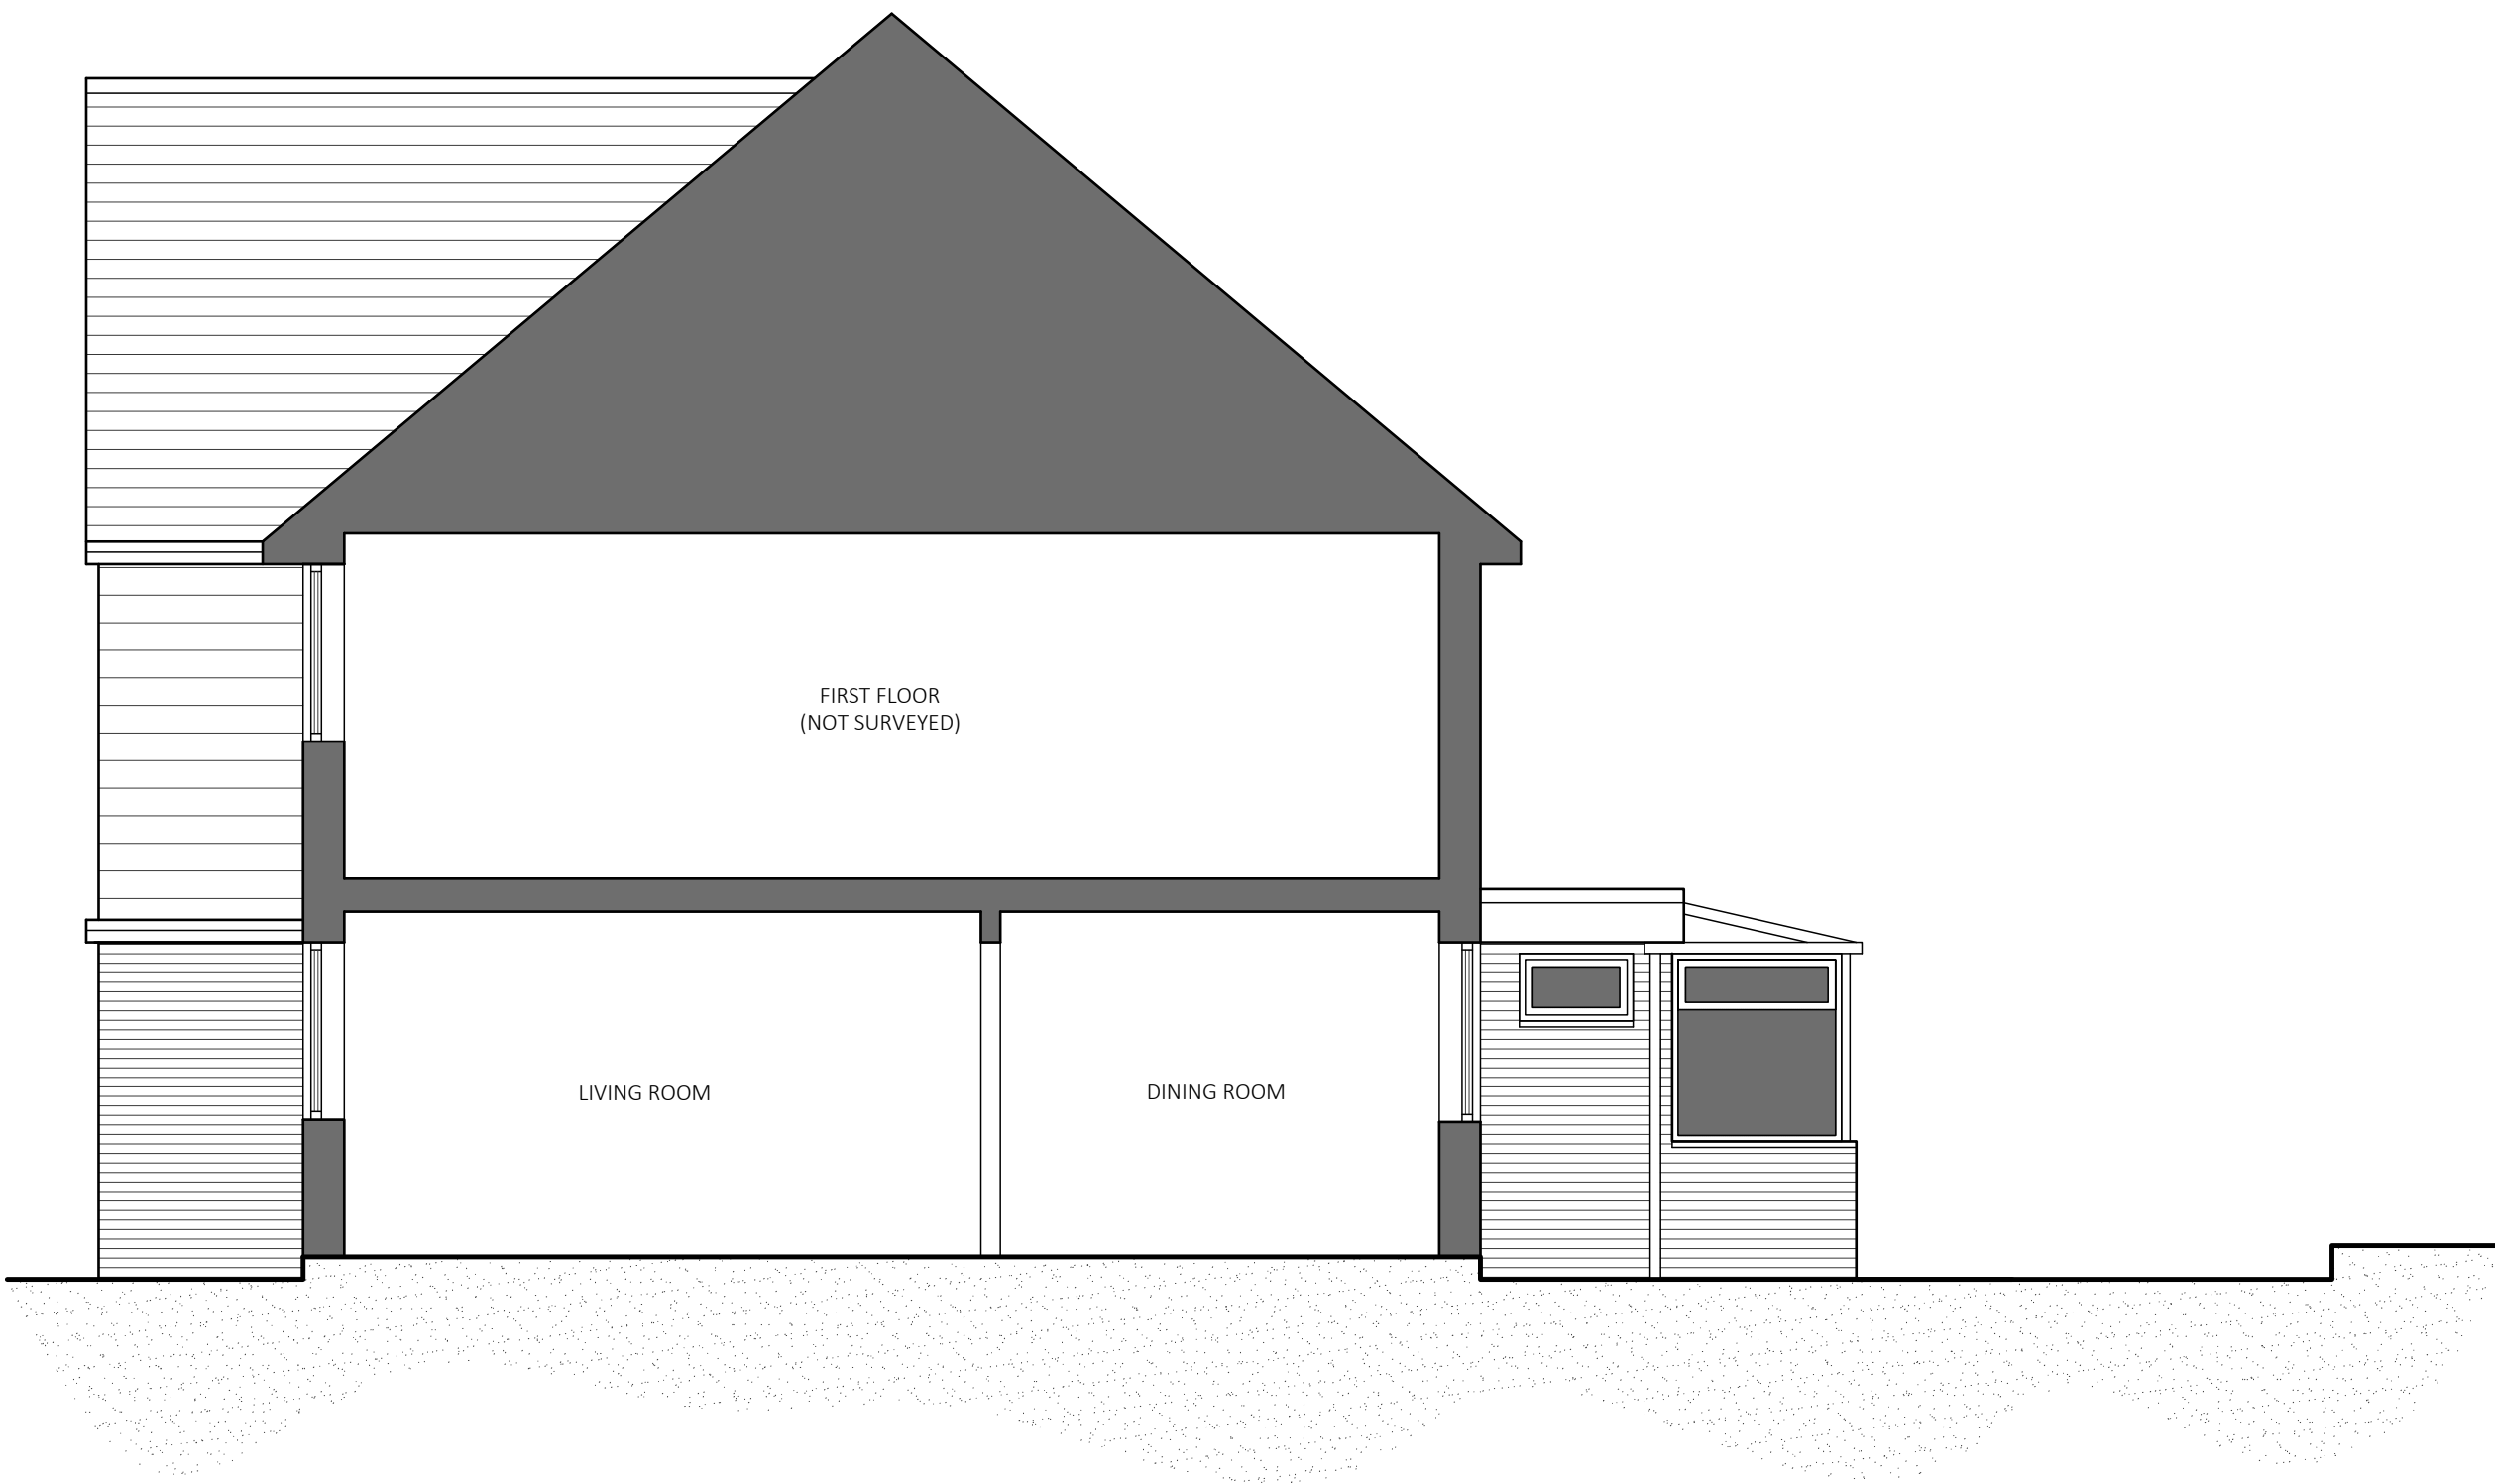


EXISTING SECTION A-A - 1:50@A1




EXISTING SIDE ELEVATION - 1:100@A1

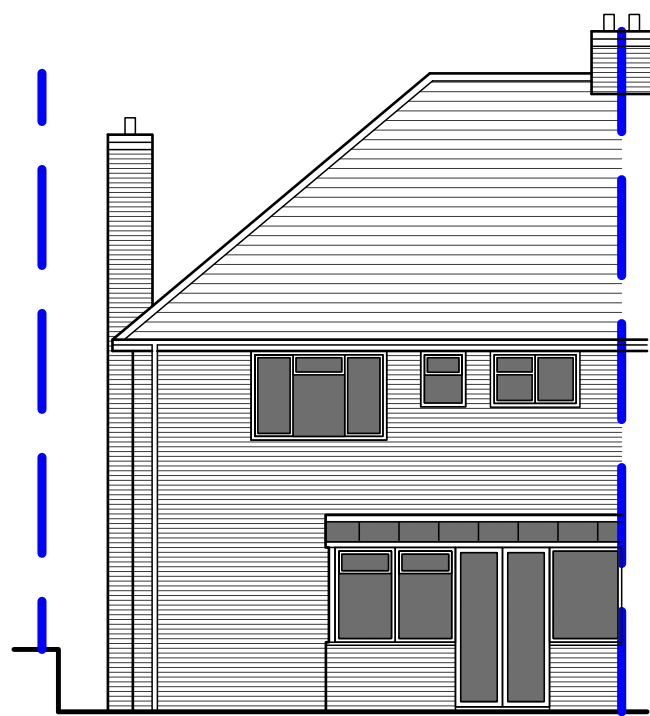

EXISTING REAR ELEVATION - 1:100@A1

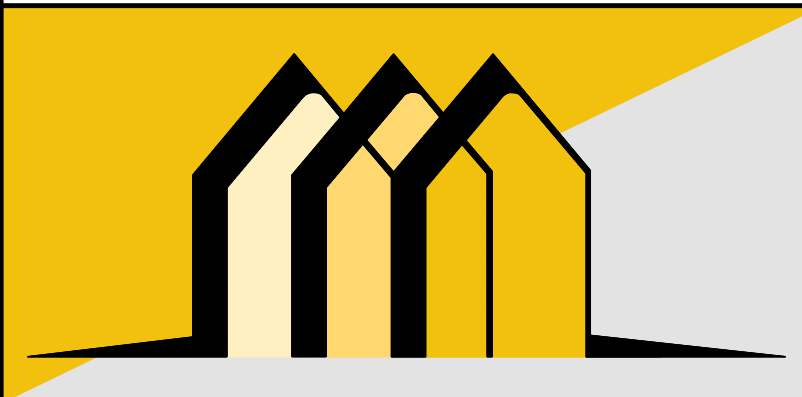

CONTACT INFO
E: Scott@EllisdonArchitecturalAssociates.co.uk
W: WWW.EllisdonArchitecturalAssociates.co.uk
T: 01293 400310
M: 07828 189525

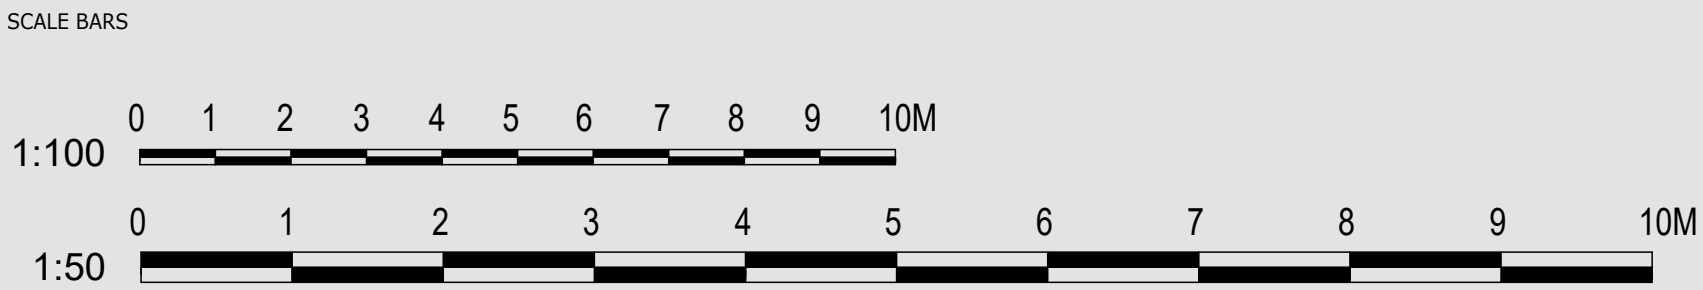

REVISION	DESCRIPTION
0	FIRST ISSUE
A	CUSTOMER MODS

STATUS:

PLANNING

STRICTLY NOT FOR CONSTRUCTION

CLIENT:	MR HOLIDAY	SITE ADDRESS:
JOB REF:	281	THORNHILL HAMSEY ROAD SHARPTHORNE RH19 4PA
DRG. NO:	01	
DRG. TITLE:	EXISTING FLOOR PLANS	
DATE:	JULY 2020	
SCALE:	1:50@A1	