




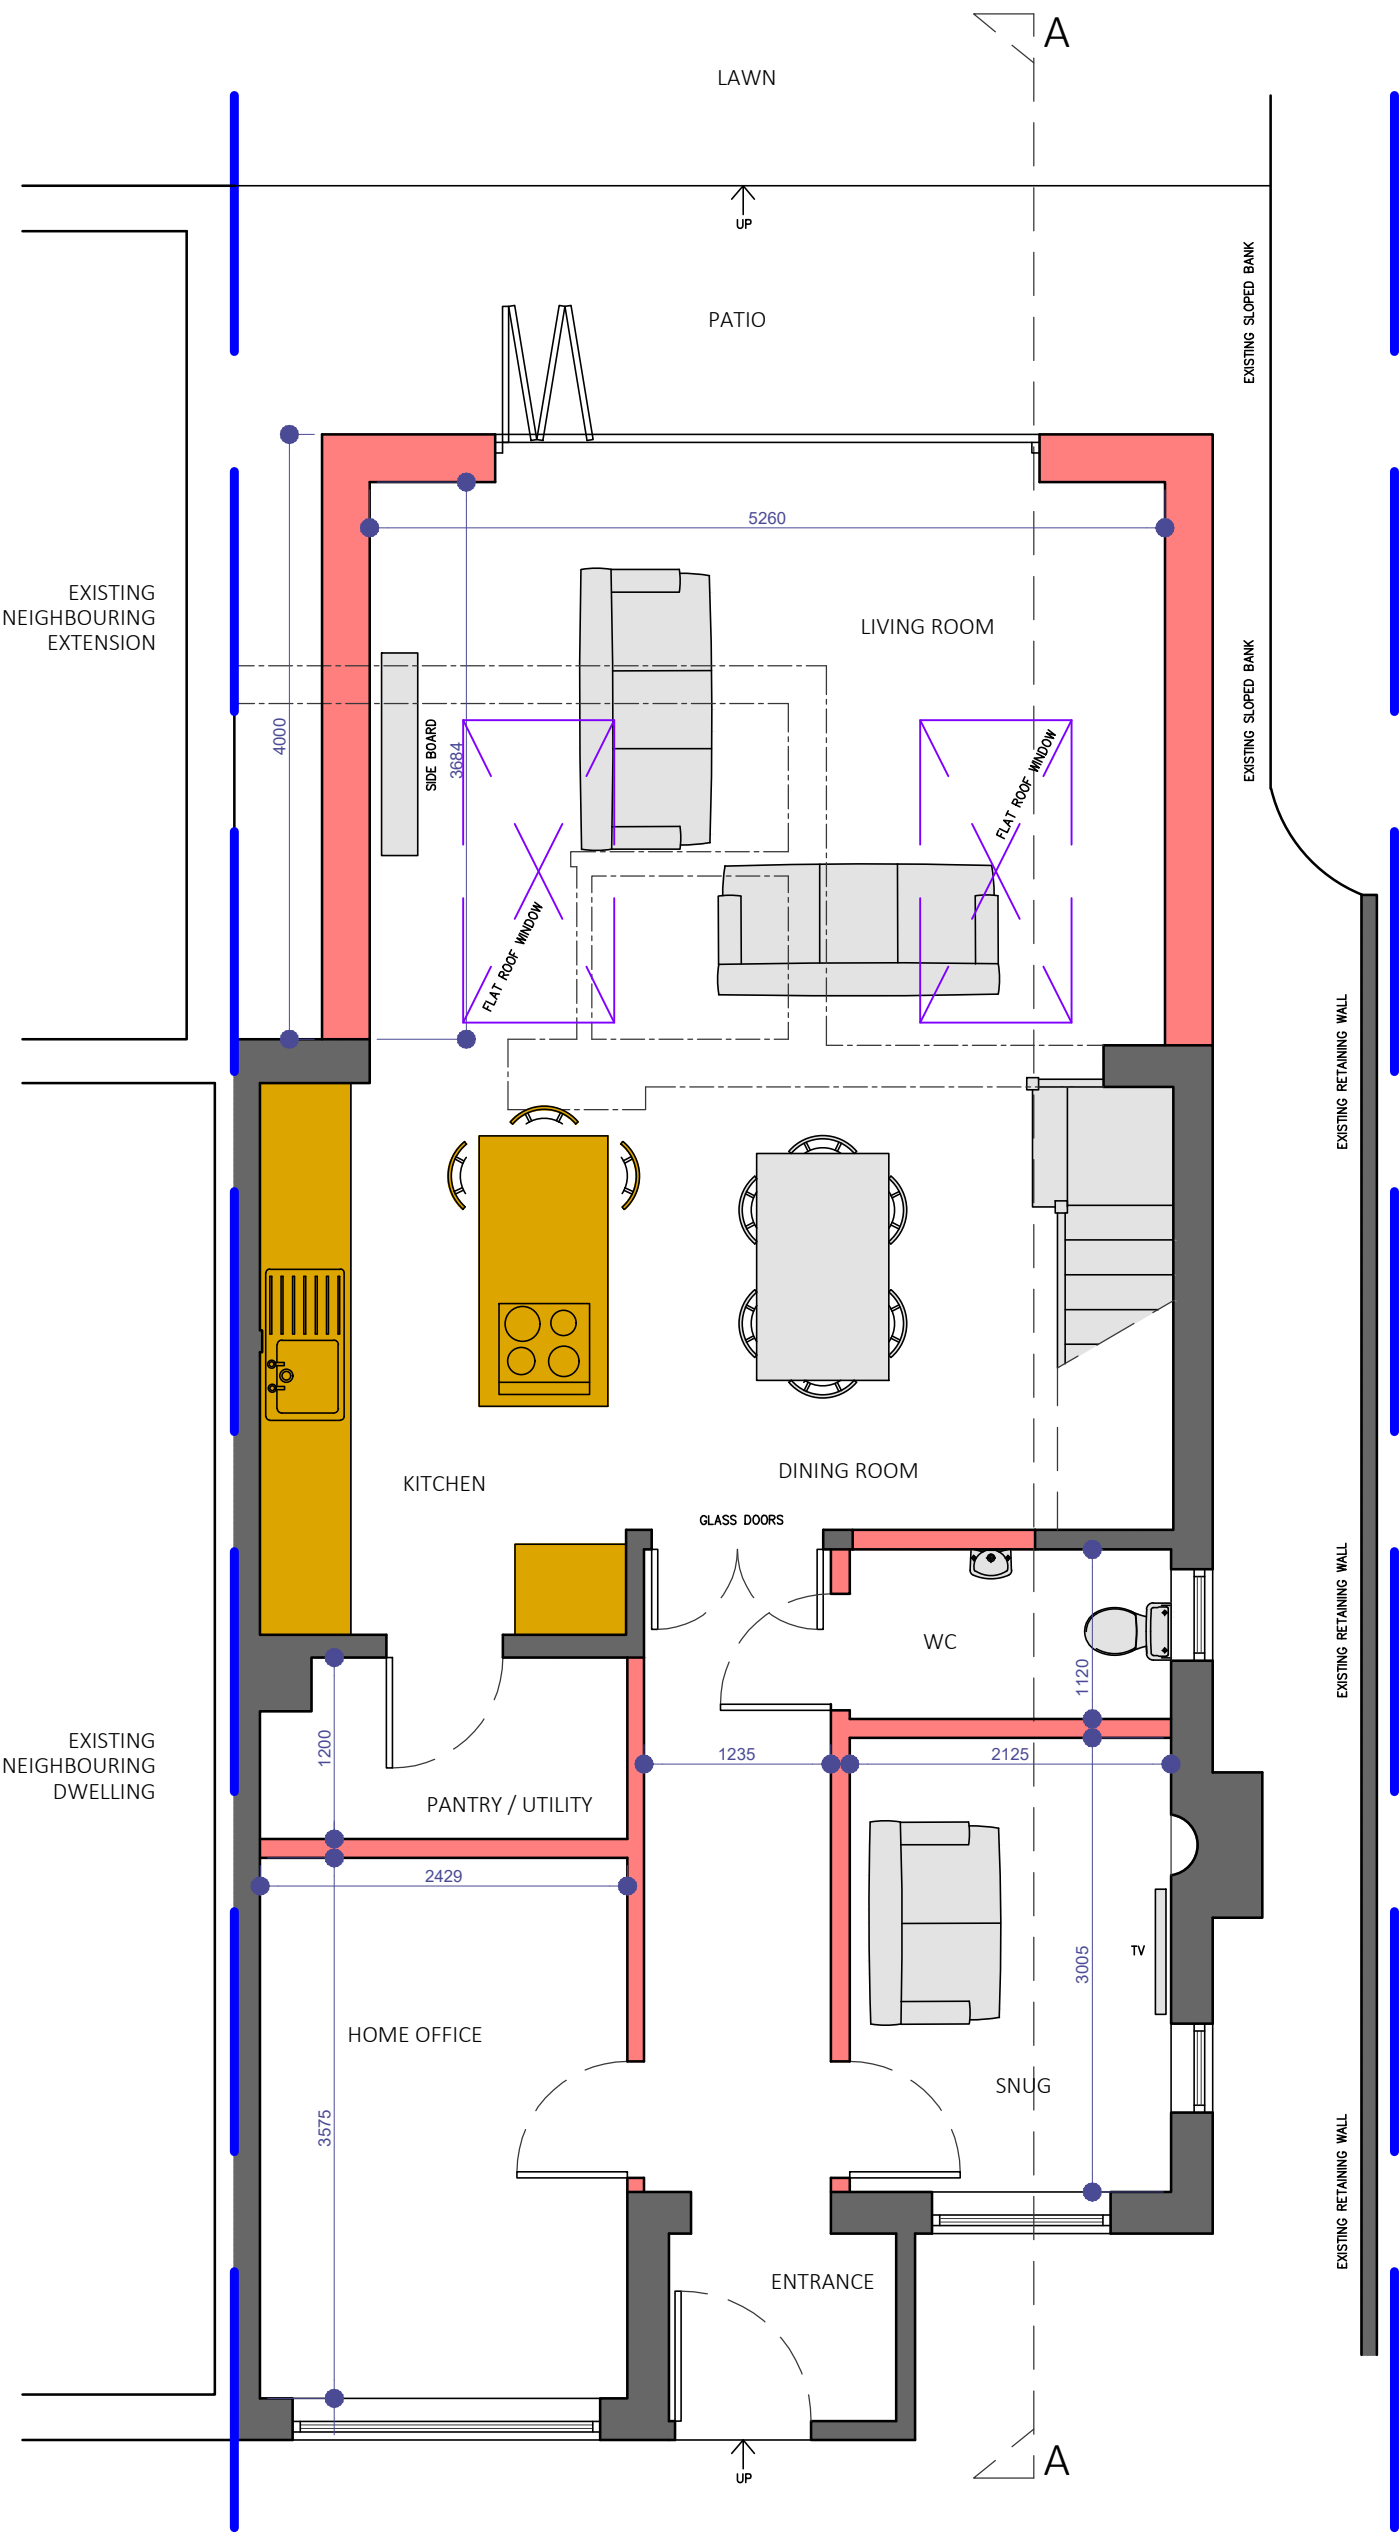


PROPOSED GROUND FLOOR PLAN - 1:50@A1

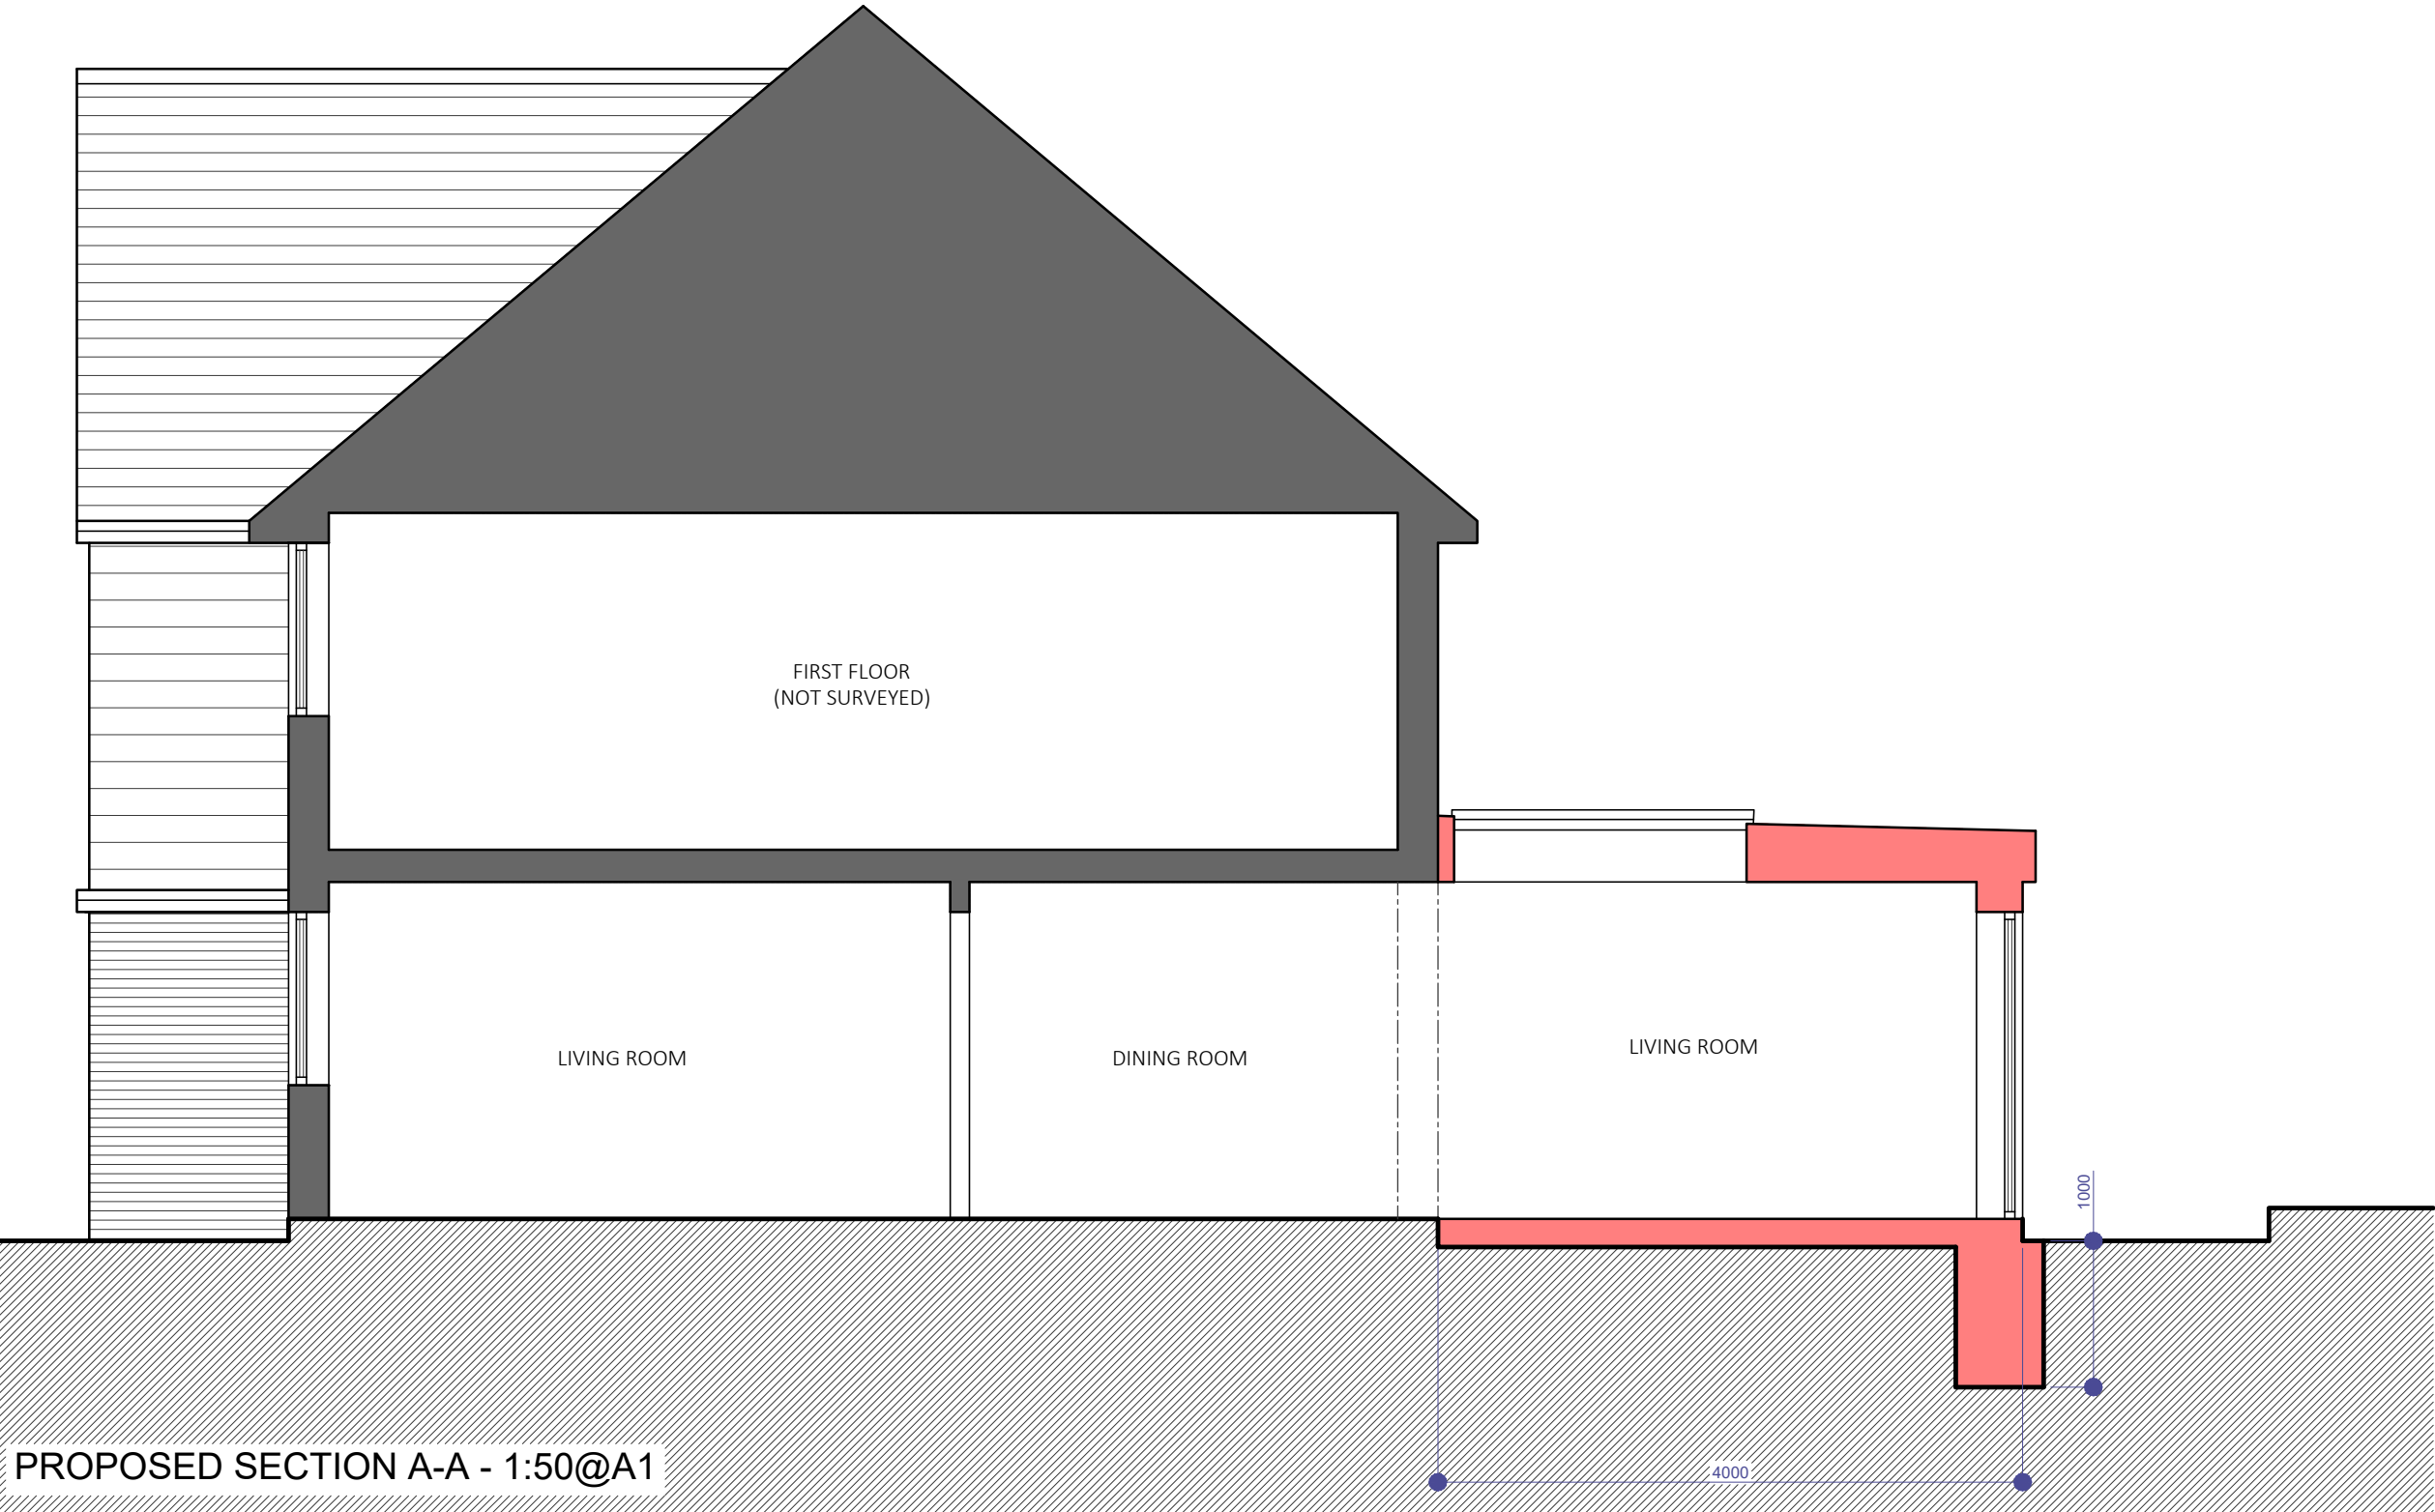


PROPOSED SECTION A-A - 1:50@A1

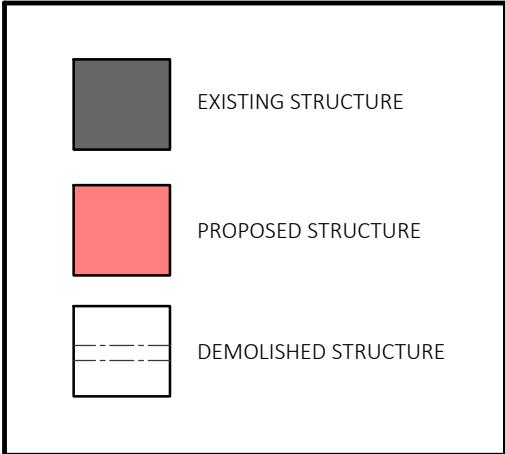

PROPOSED SIDE ELEVATION - 1:100@A1

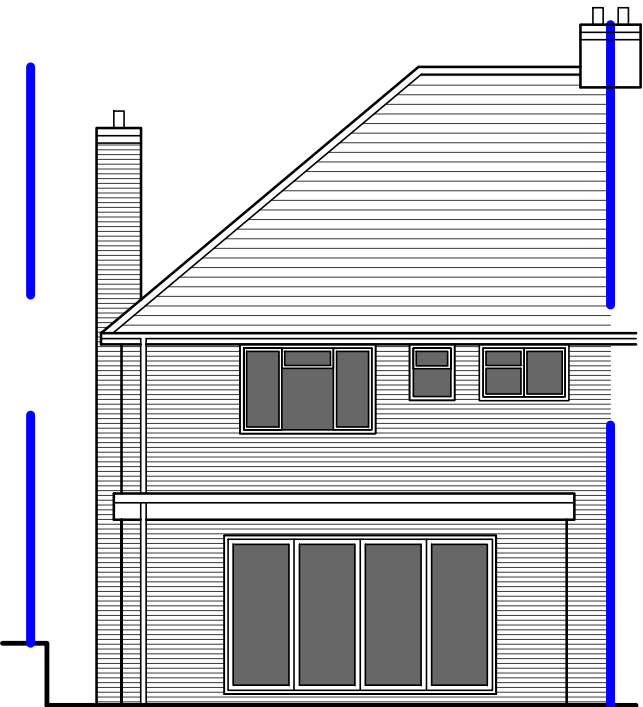


PROPOSED REAR ELEVATION - 1:100@A1

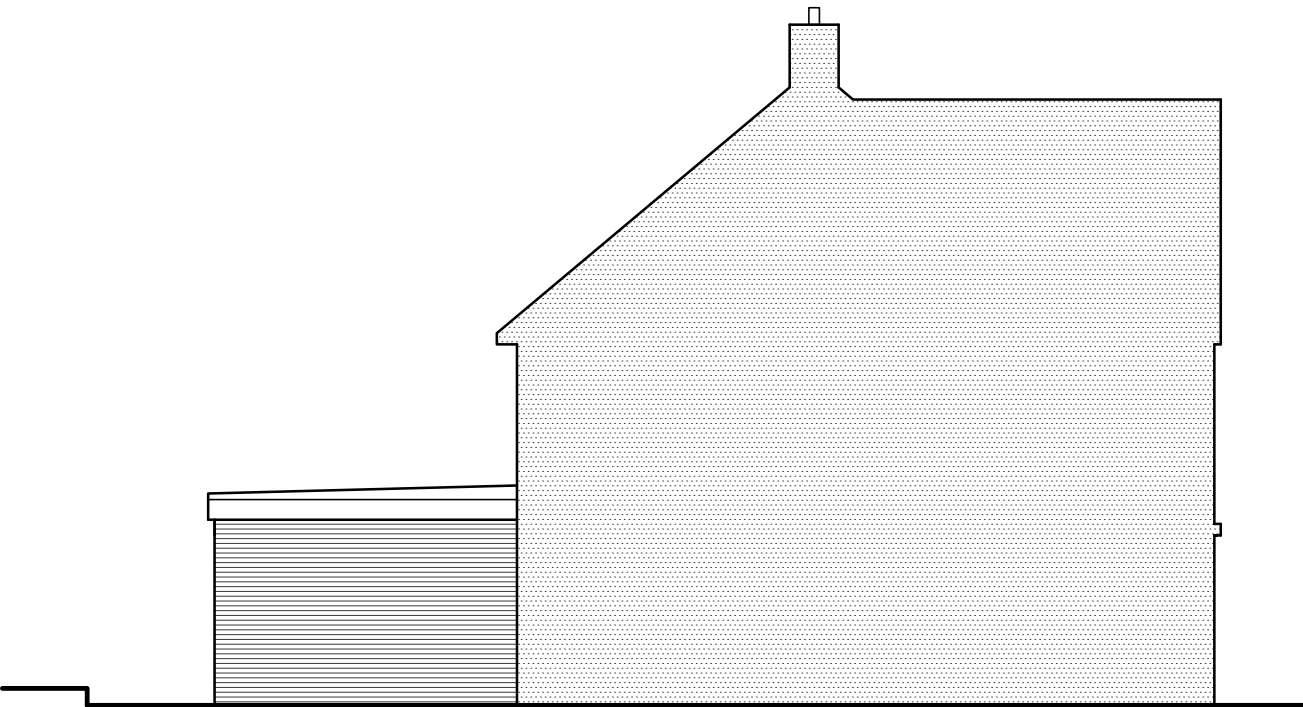

PROPOSED PART SIDE ELEVATION - 1:100@A1


RESUBMISSION OF DM/20/2620

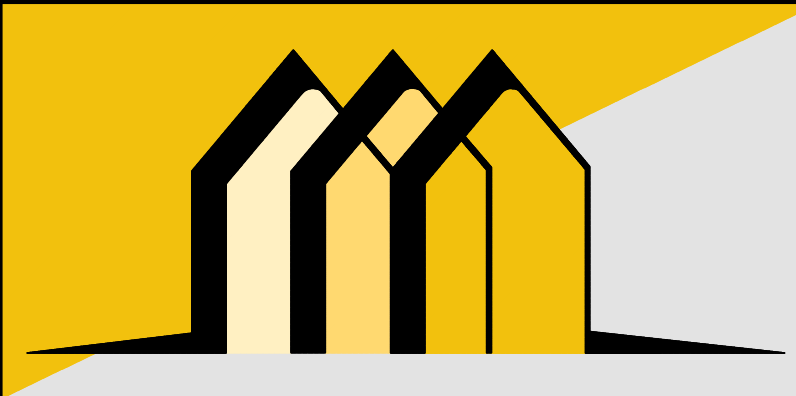

CONTACT INFO

E: Scott@EllisdonArchitecturalAssociates.co.uk
W: WWW.EllisdonArchitecturalAssociates.co.uk
M: 07828 189525

SCALE BARS

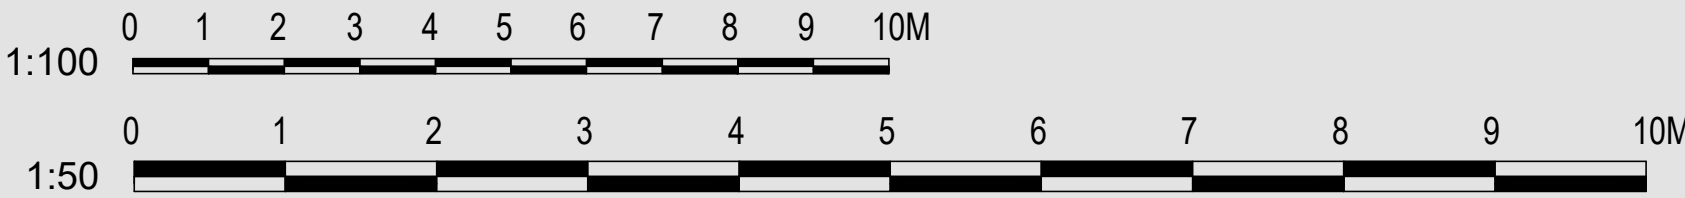

REVISION	DESCRIPTION
0	FIRST ISSUE
A	CUSTOMER MODS

STATUS:
PLANNING
STRICTLY NOT FOR CONSTRUCTION

CLIENT:	MR HOLIDAY	SITE ADDRESS:
JOB REF:	281	
DRG. NO:	02	
DRG. TITLE:	PROPOSED FLOOR PLANS	
DATE:	JULY 2020	
SCALE:	1:50@A1	

THORNHILL
HAMSEY ROAD
SHARPTHORNE
RH19 4PA