



Hatchlands
Dropped Kerb
Pavement

Existing Materials - Dwelling.


- Roof - Dark, plain tiles and associated fittings.
Eaves - Dark brown Upvc, enclosed.
Guttering - Black, half round section, Upvc gutters and downpipes.
Walls - General - Local multi stock detailed brickwork.
East Elevation, First Floor - Plain vertical tile hanging and colour washed render to projecting gable.
Joinery - Windows - White, high performance, Upvc, casement.
Joinery - Doors - White high performance, composite, Upvc.
Garden Room - Dwarf walls - Local multi stock detailed brickwork.
Structure White, high performance, Upvc with double glazing.
Garage Apron - Black tarmac with soldier brick edging.

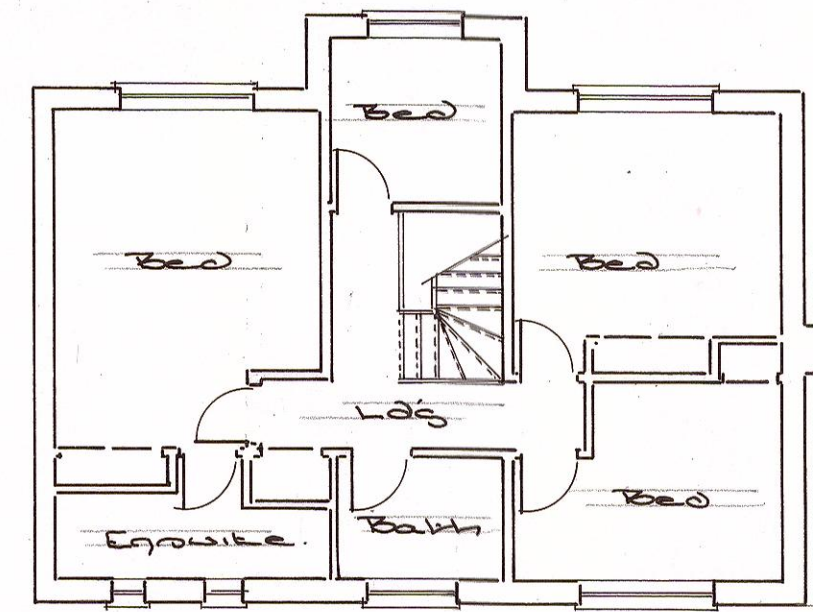

Existing First Floor Plan
Scale - 1:100

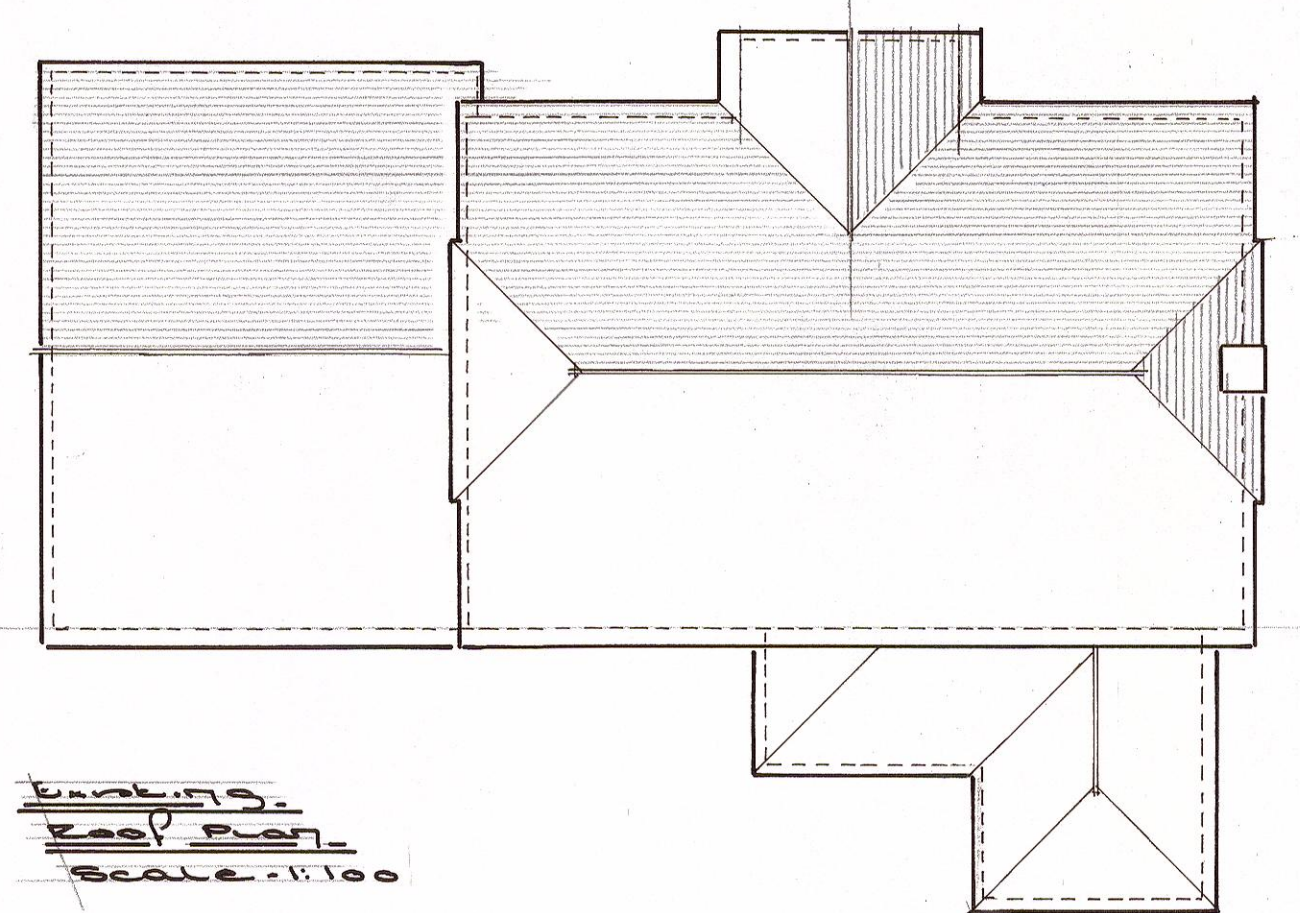

Existing Roof Plan
Scale - 1:100

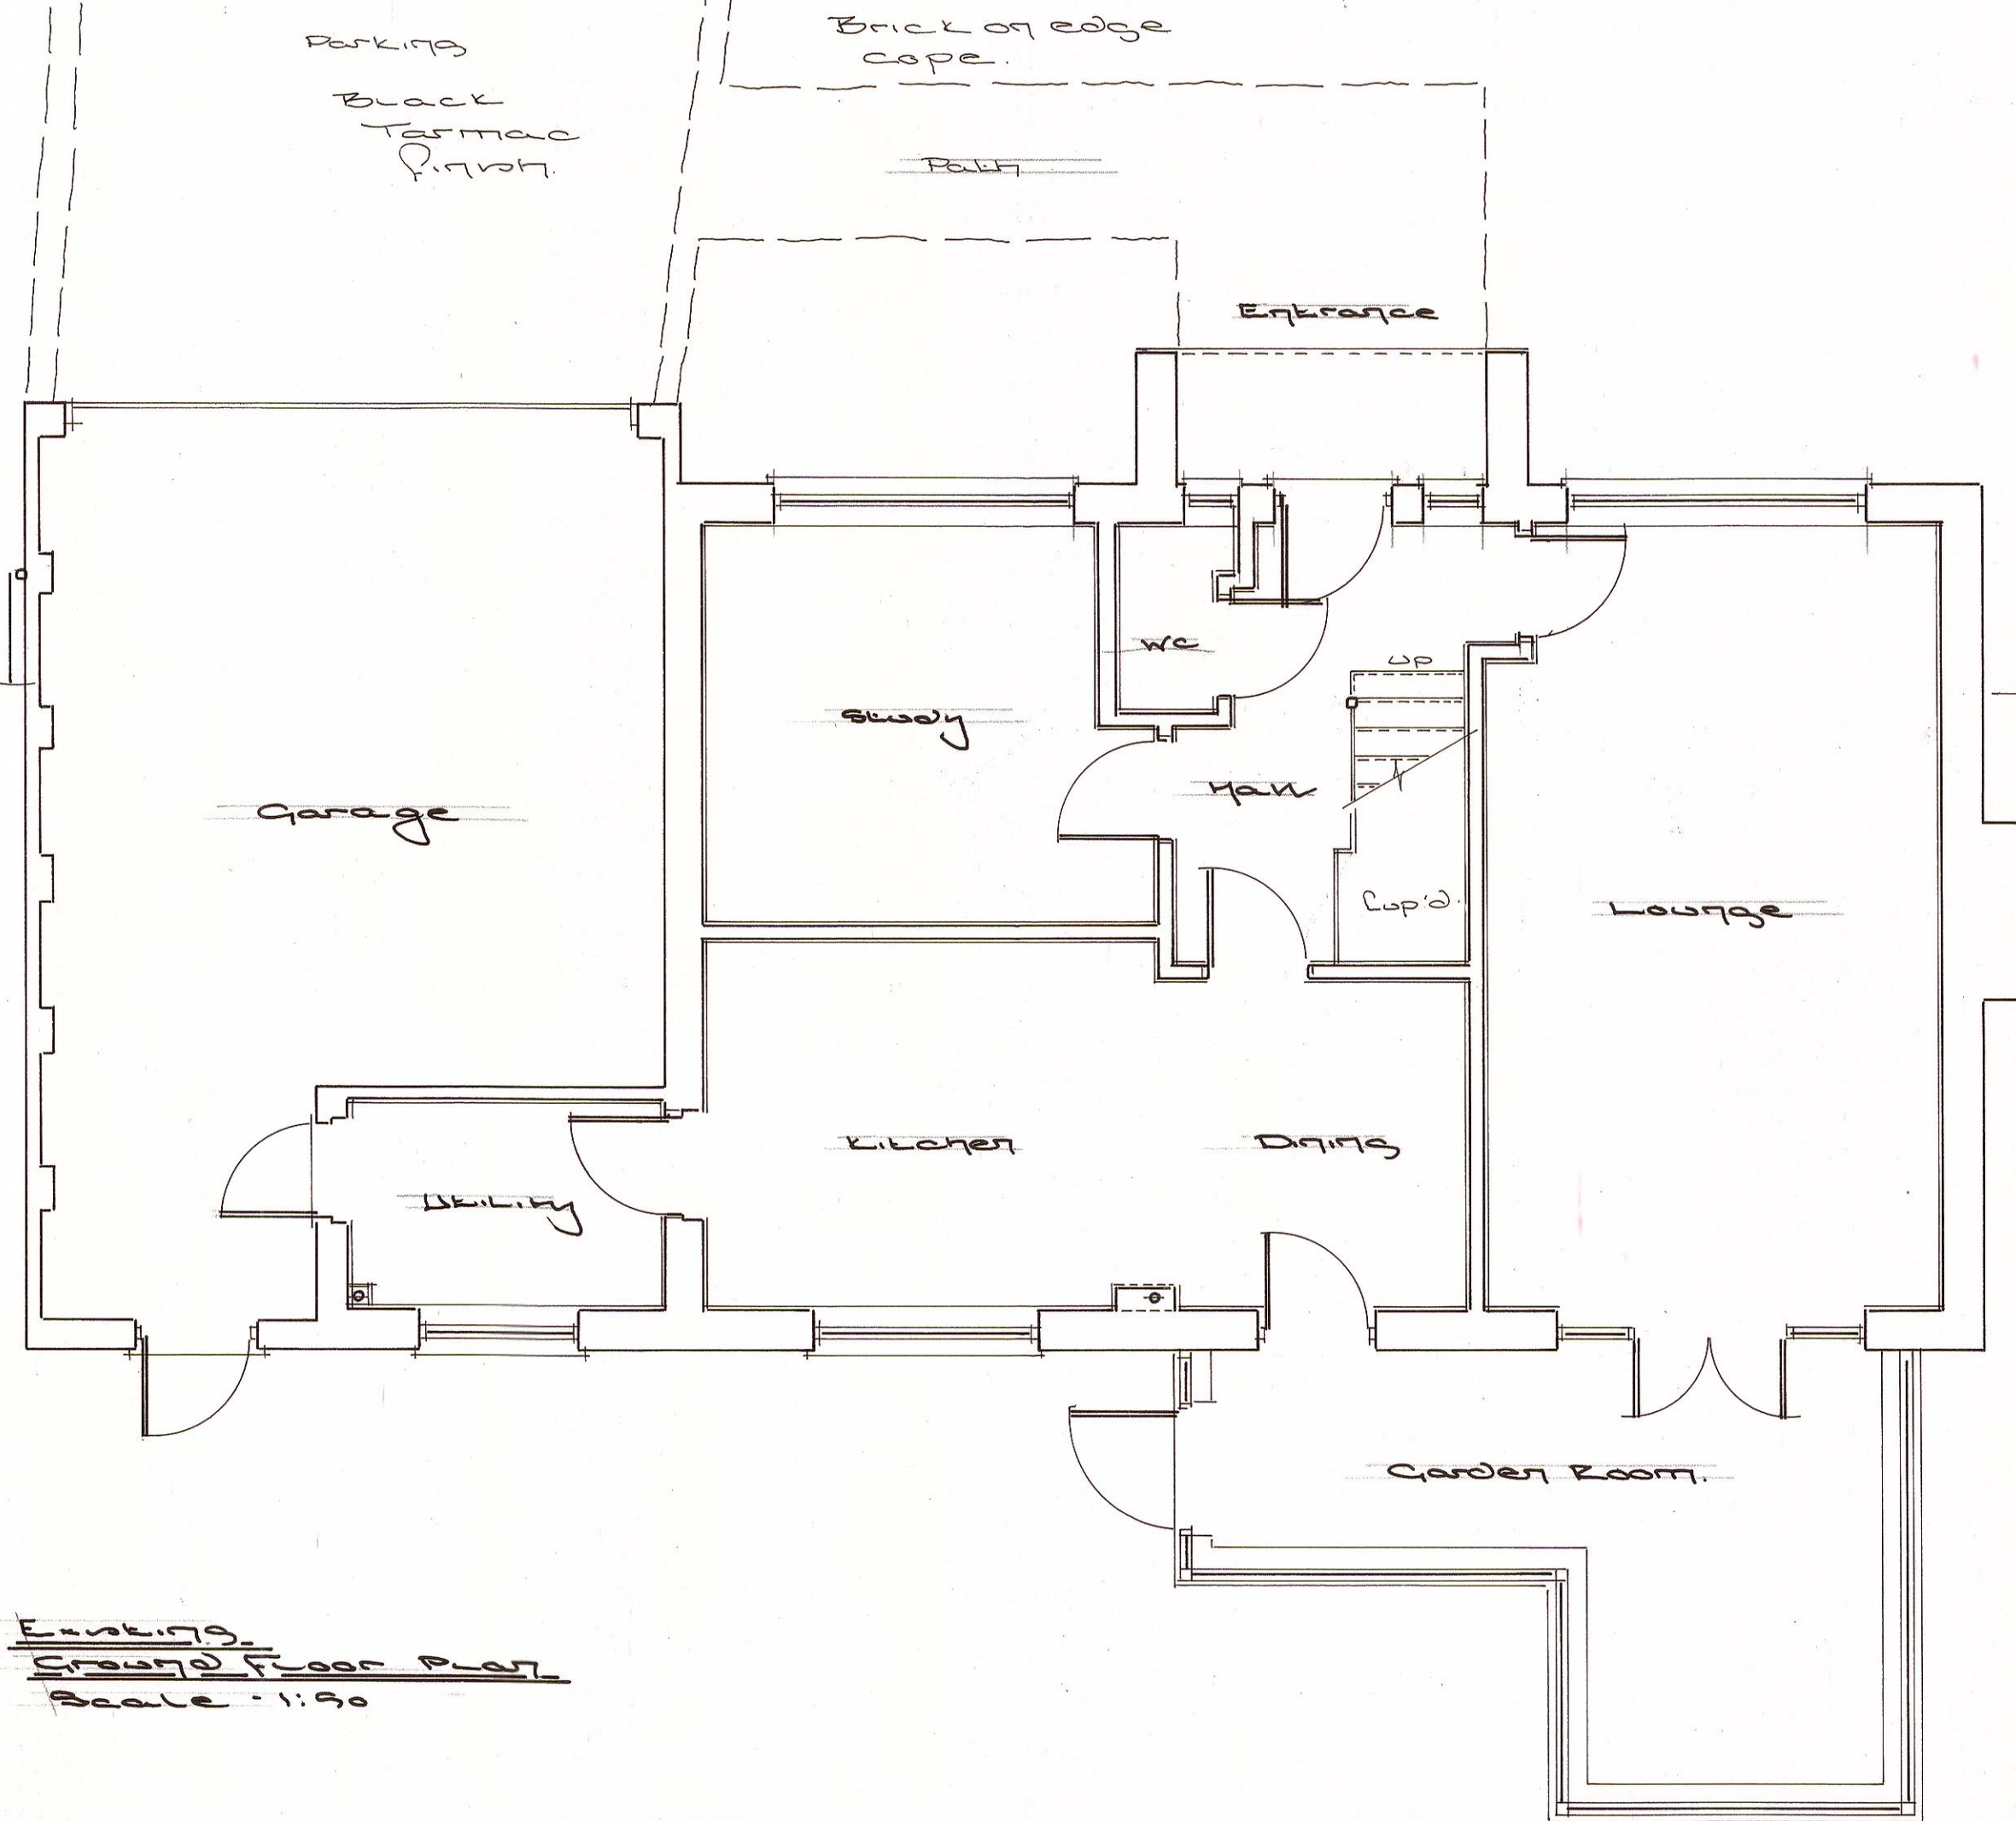

Existing Ground Floor Plan
Scale - 1:100




Location Plan
Scale - 1:1250

The Site
Berkley
2, Hatchlands
Cuckfield
West Sussex
RH17 5LS

Proposed
Garage
Conversion


Existing
Garage

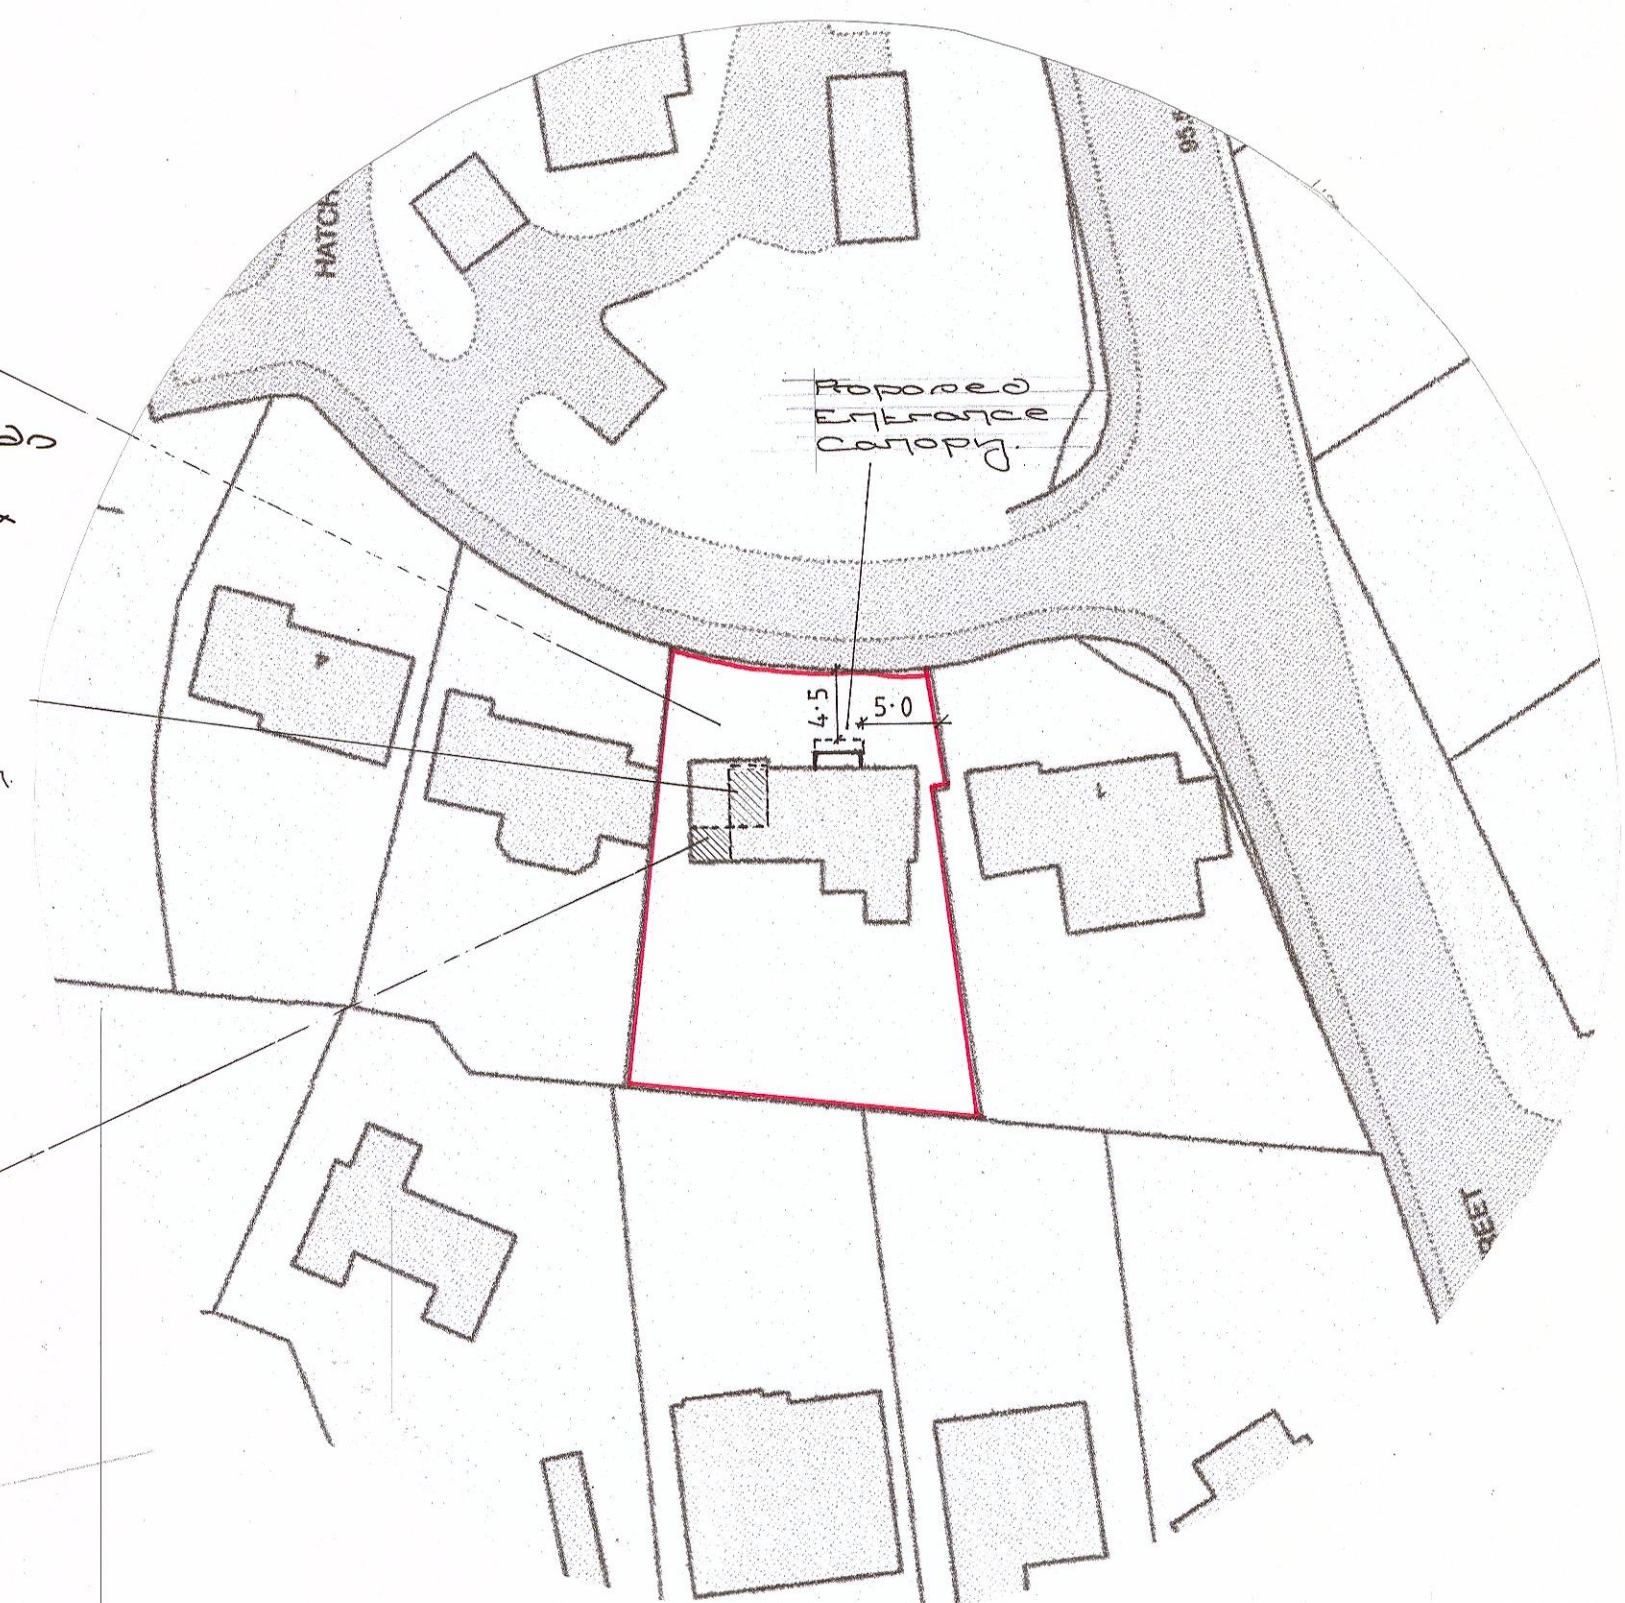

Block Plan
Scale - 1:1000




Existing East Elevation
Scale - 1:100

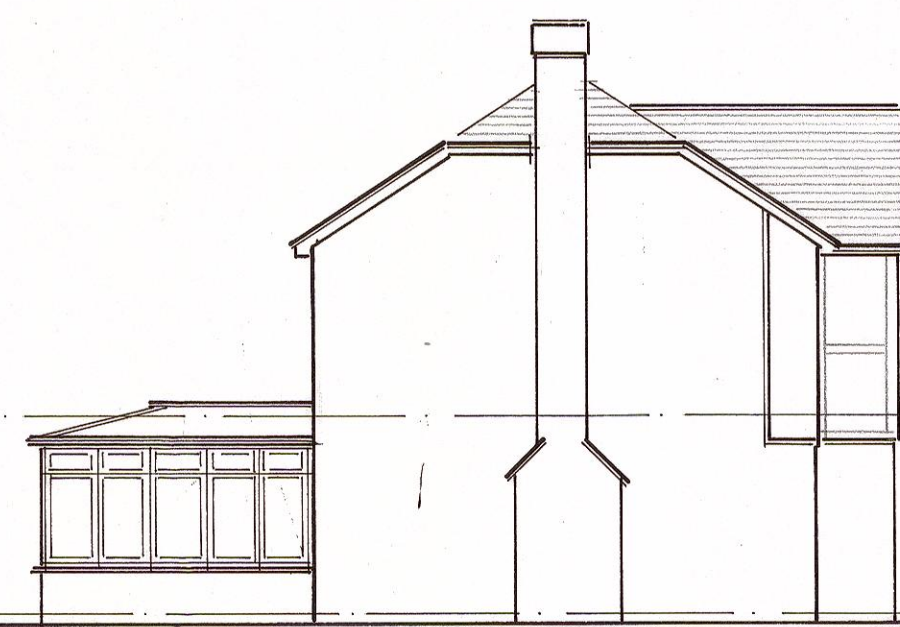


Existing South Elevation
Scale - 1:100




Existing West Elevation
Scale - 1:100

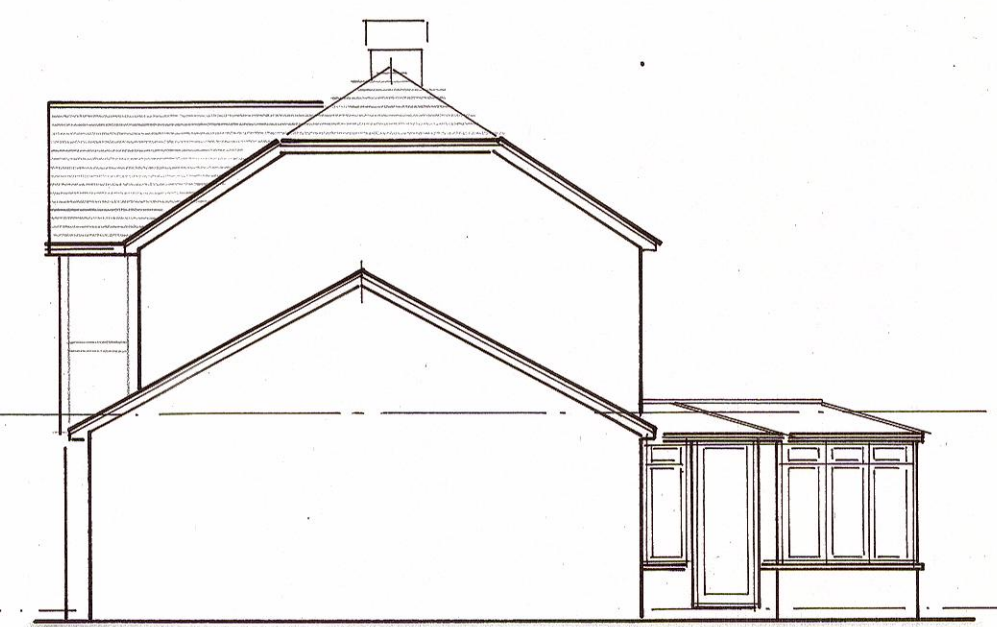


Existing North Elevation
Scale - 1:100

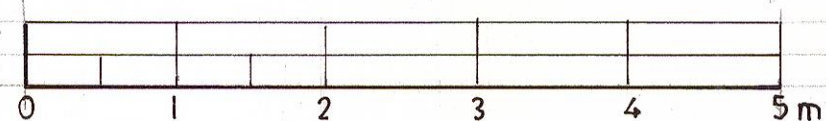


Scale - 1:100

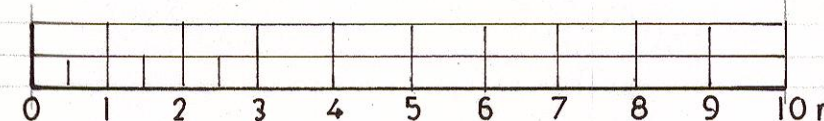

Scale - 1:100

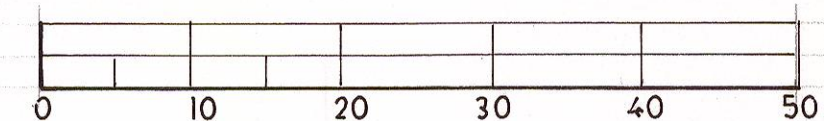

Scale - 1:100

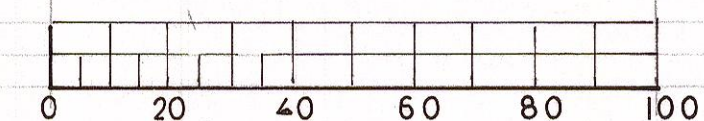

Scale - 1:100

Proposed Entrance Canopy, Garage Conversion and Internal Alterations at:
2, Hatchlands, Cuckfield, West Sussex. RH17 5LS
Title: Existing Ground, First Floor, Roof, Location and Block Plans & Elevations.
Client: Mr & Mrs Hough.
Date: January 2024
Scales: 1:100 & 1:50, 1:500 & 1:1250 @ A1
Drawing No: 2024/ 326/ 004
Drawn: ST