

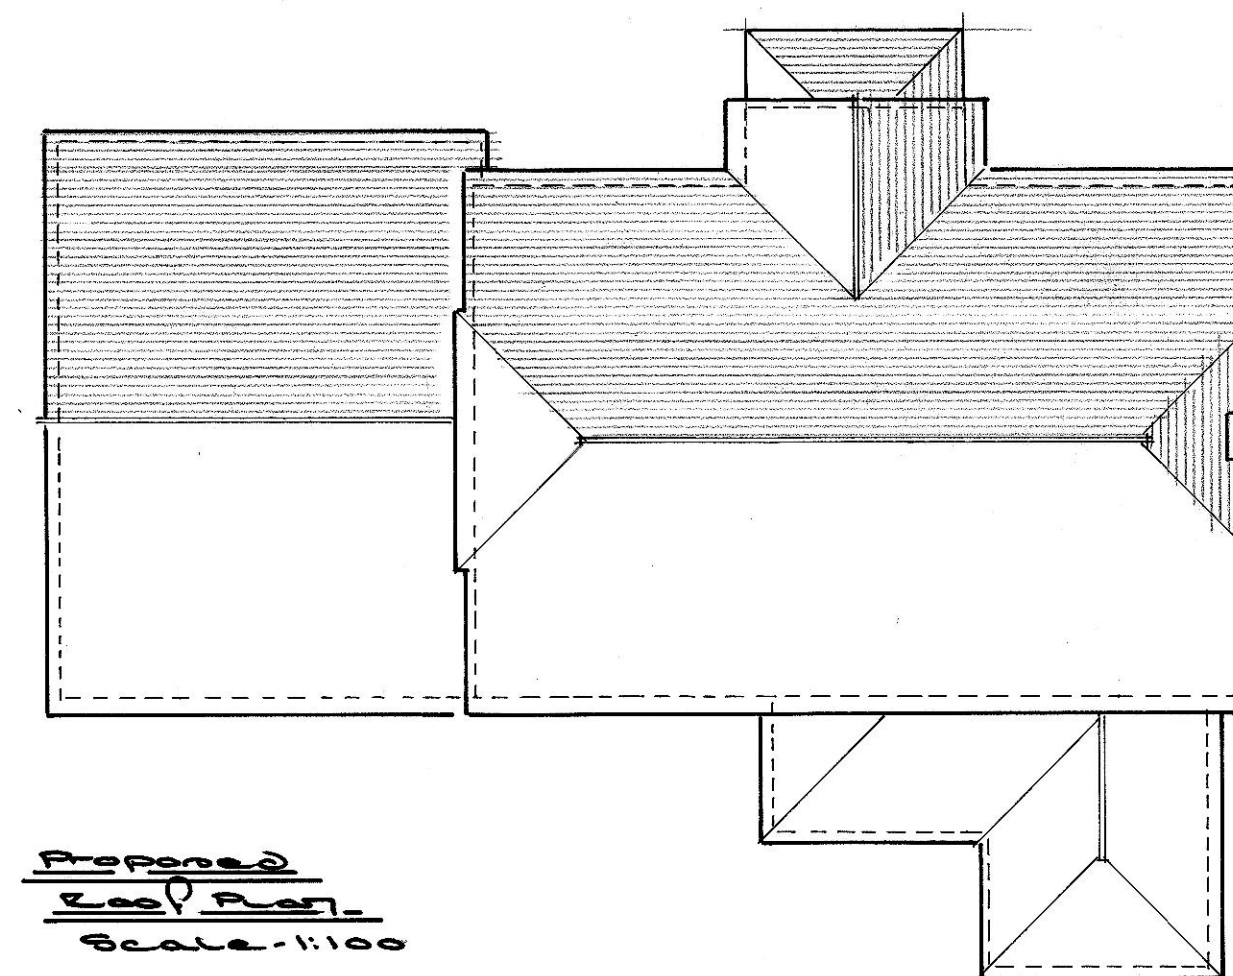
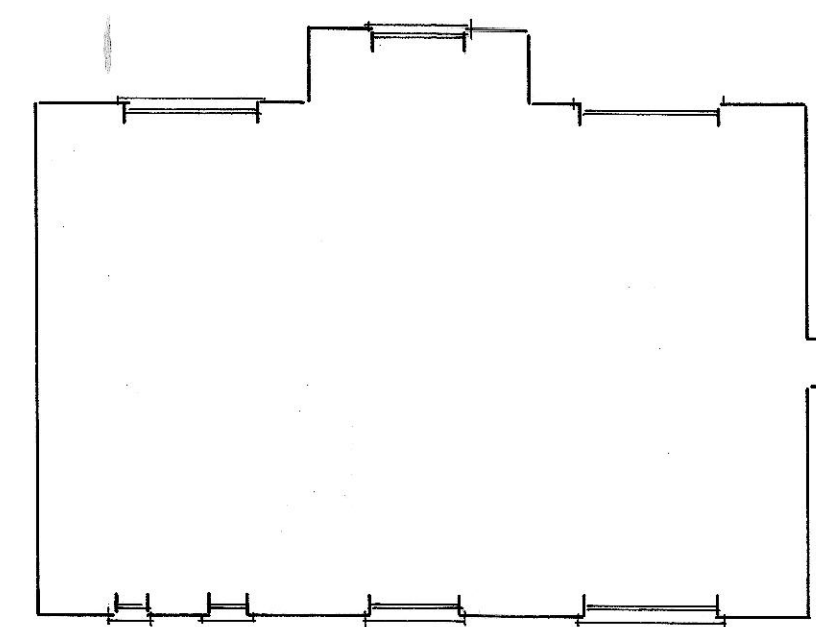
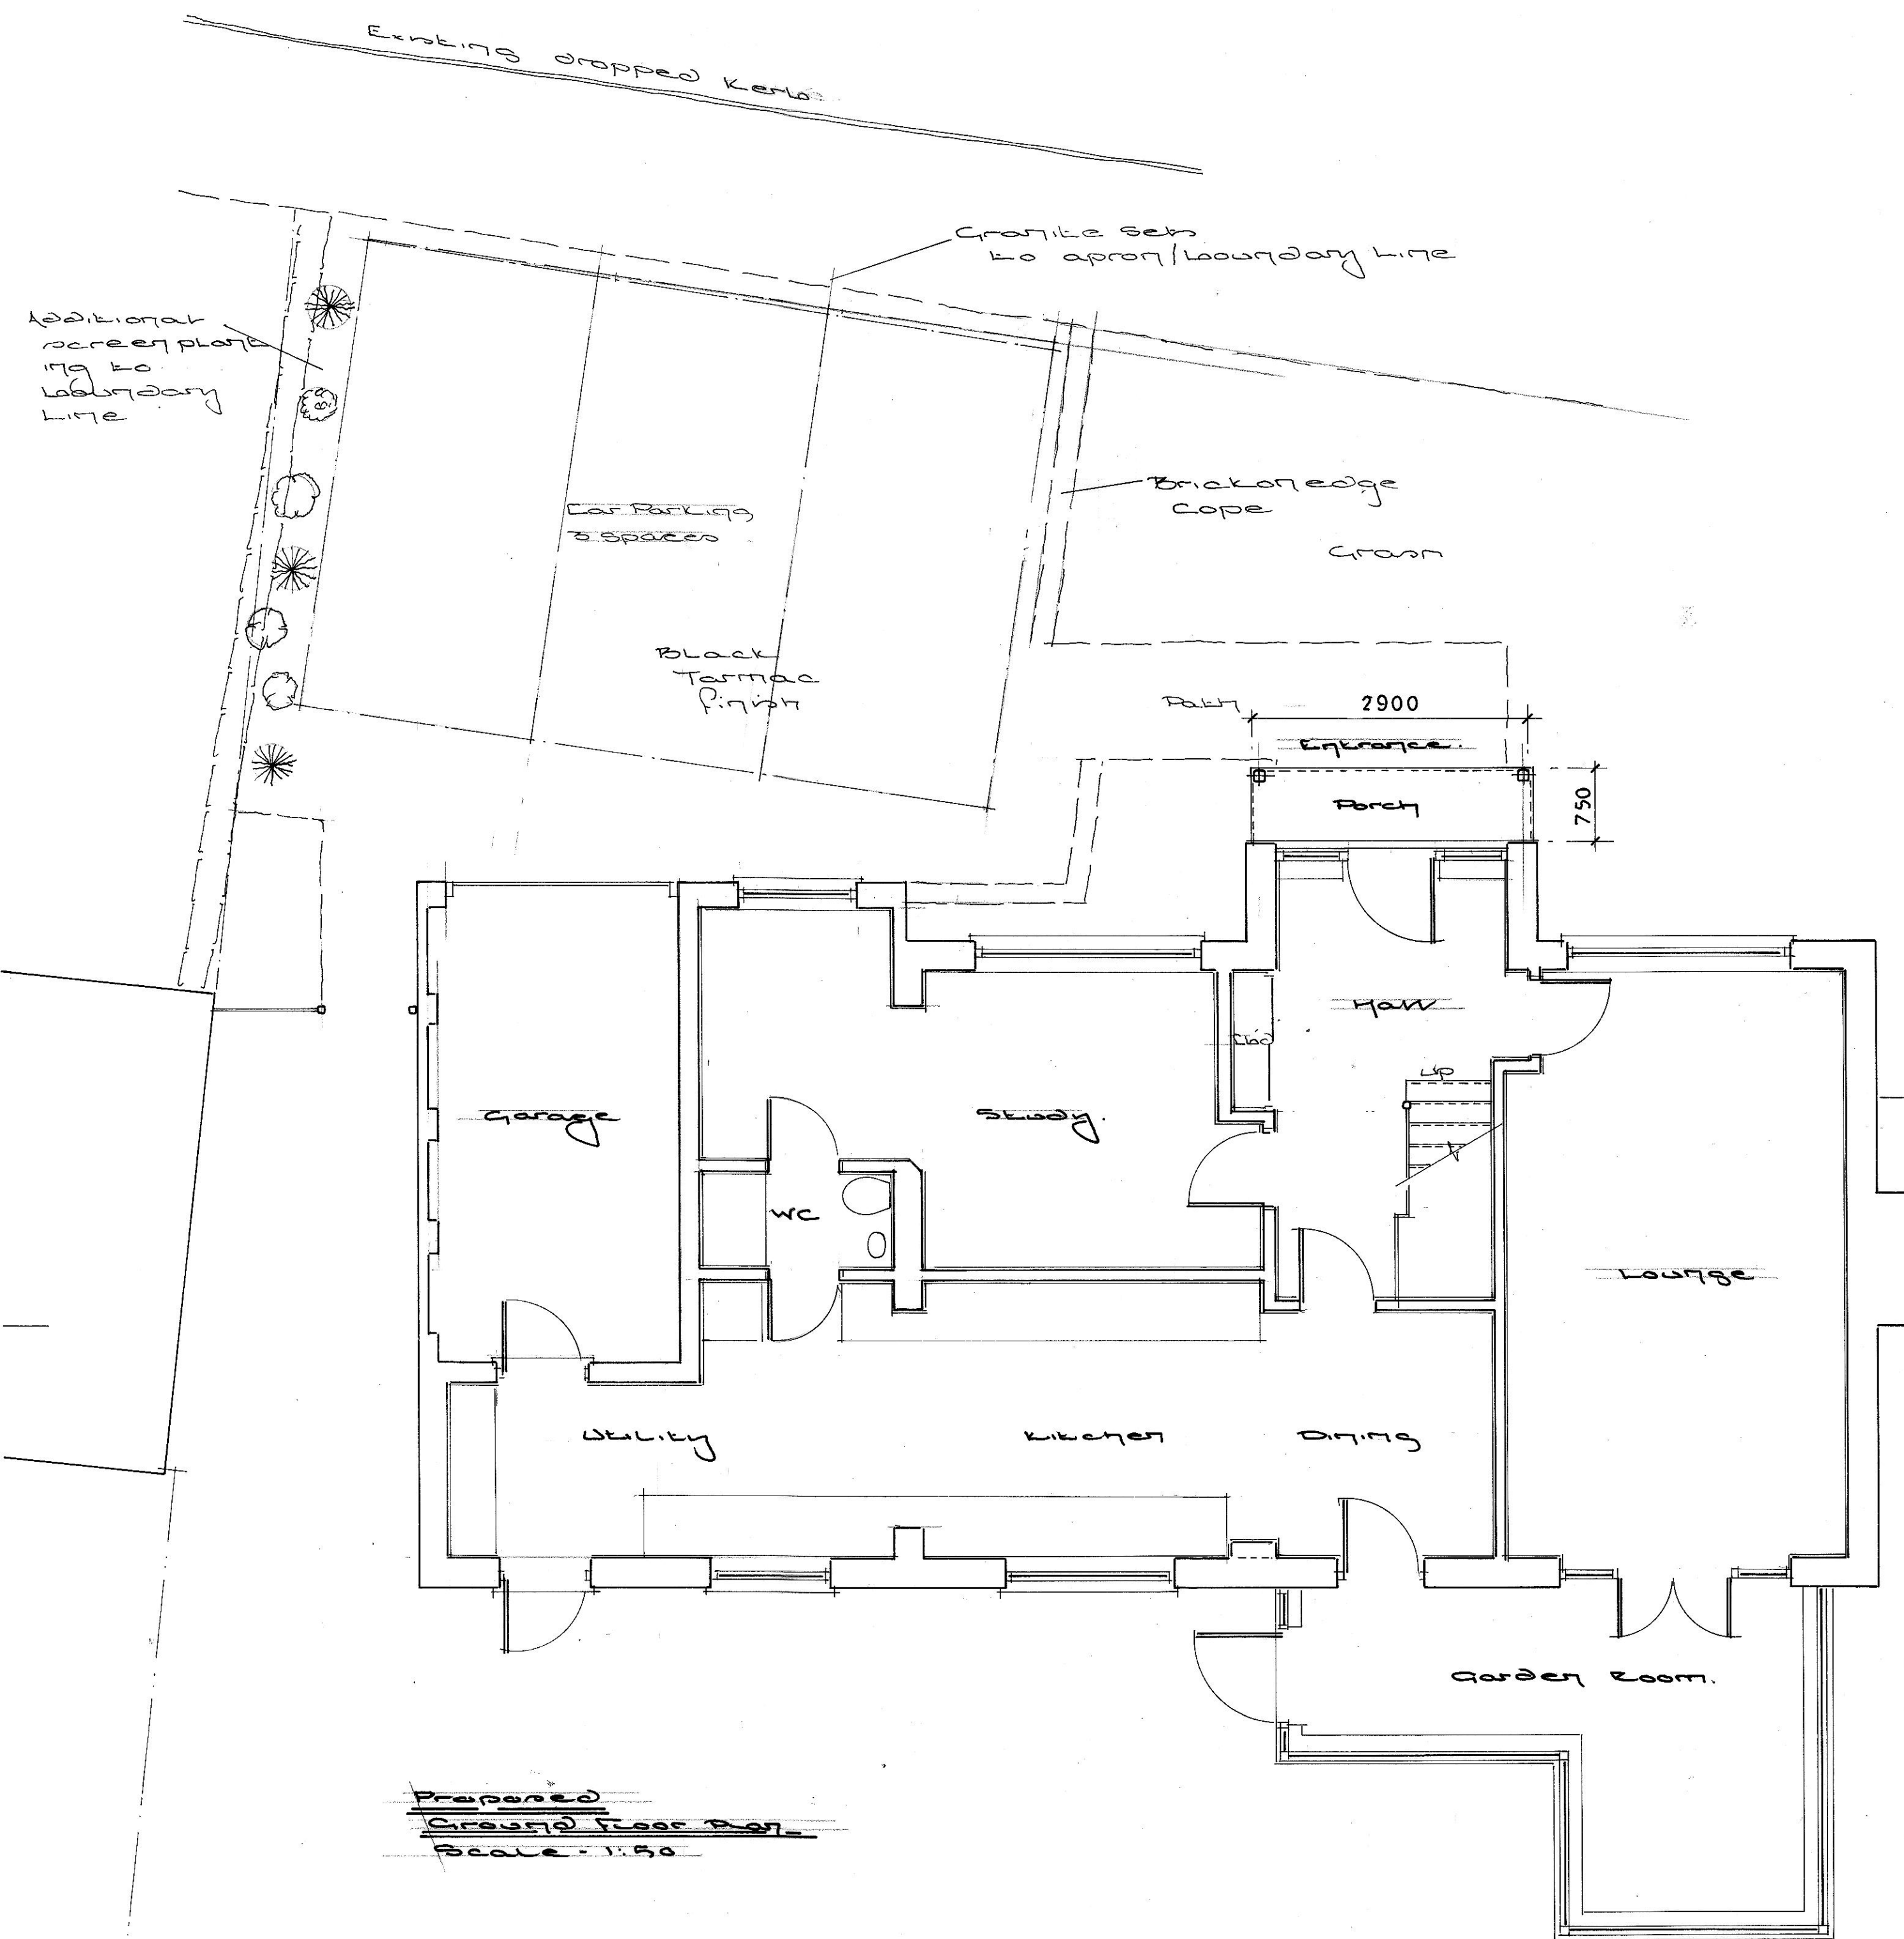
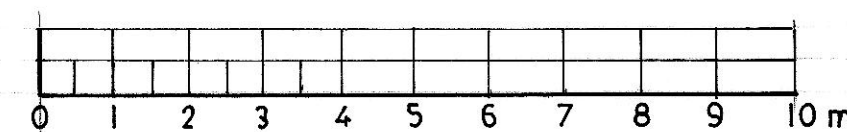


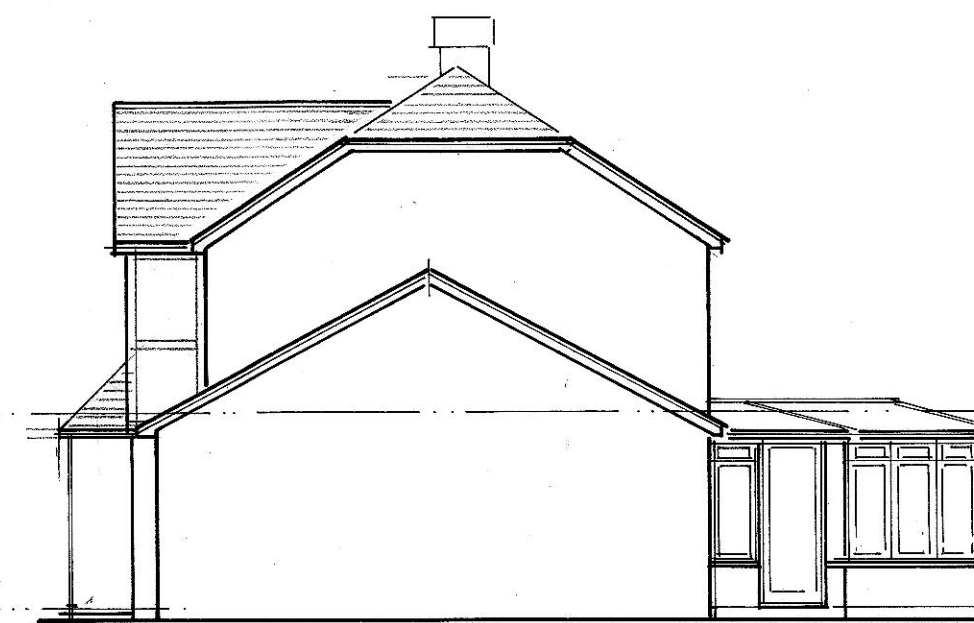

Proposed Materials - Entrance Canopy and Alterations.

- Roof - Dark, plain tiles and associated fittings.
- Eaves - Dark brown Upvc, enclosed.
- Guttering - Black, half round section, Upvc gutters and downpipes.
- Walls - General - Local multi stock detailed infill brickwork.
- Joinery - Windows - White, high performance, Upvc, casement.
- Joinery - Doors - White high performance, composite, Upvc.
- Joinery - Canopy Structure - European Oak posts, beams and bracing.
- Garage Apron - Black tarmac with soldier brick edging.

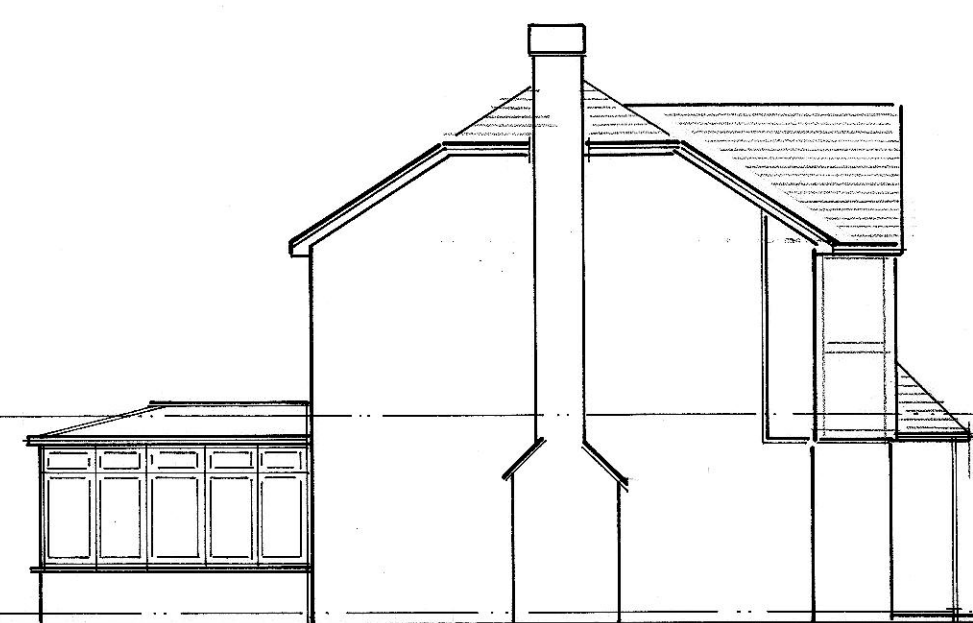

Proposed Entrance Canopy, Garage Conversion and Internal Alterations at:
2. Hatchlands, Cuckfield, West Sussex. RH17 5LS
 Title: Proposed Ground, First Floor, Roof Plans & Elevations.
 Client: Mr & Mrs Hough.
 Date: January 2024
 Scales: 1: 100 & 1: 50 @ A1
 Drawing No: 2024/ 326/ 005
 Drawn: ST