


The copyright of this drawing is vested with Corstorphine + Wright Ltd and must not be copied or reproduced without the consent of the company.

Figured dimensions only to be taken from this drawing. DO NOT SCALE.
All contractors must visit the site and be responsible for checking all setting out dimensions and notifying the architect of any discrepancies prior to any manufacture or construction work.

NOTES:

Key:

PLANNING APPLICATION
BOUNDARY

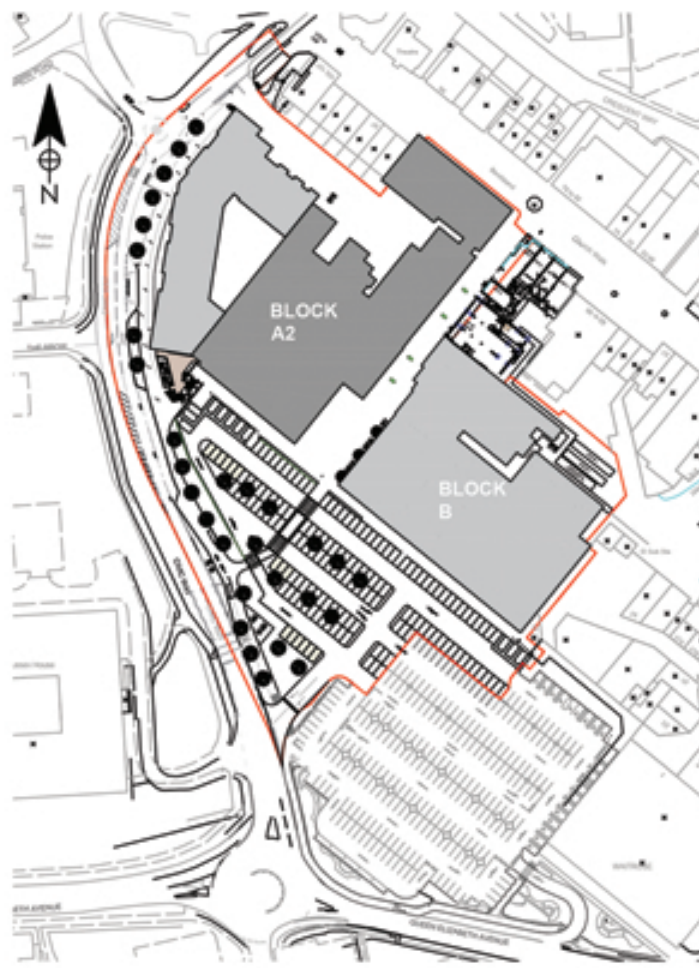

KEY PLAN 1:2500

KEY

- | | |
|--------|--------|
| A1 USE | B1 USE |
| A3 USE | C1 USE |
| A4 USE | C3 USE |
| A5 USE | |
| D1 USE | |
| D2 USE | |

PLANNING

P05	09.06.22	Units 15 extended into 14	PHT
P04	31.05.20	amended block B unit split	PHT
P03	08.01.20	additional cycle stands, EV spaces, raised table crossings, shared footpath	PHT
P02	03.12.19	Amended layouts	PHT
P01	18.11.19	22 additional cycle space provision for leisure / retail	PHT
REV	DATE	NOTES	CHK

Client
NEW RIVER

Project
THE MARTLETS
BURGESS HILL


Drawing Title
PROPOSED
SITE PLAN- LEVEL 01

Drawn	Checked	Paper Size	Scale	Date
PHT	PT	A1	1:500	15.05.19
Project No.	Drawing No.	Revision		
19017	0311	P05		

**CORSTORPHINE
+ WRIGHT
ARCHITECTS**

Warwick
London
Birmingham
Manchester
Newcastle
Canterbury
Dublin

Brook Hall Brook Street Warwick CV34 4BL
Tel. 01926 658444 www.corstorphine-wright.com

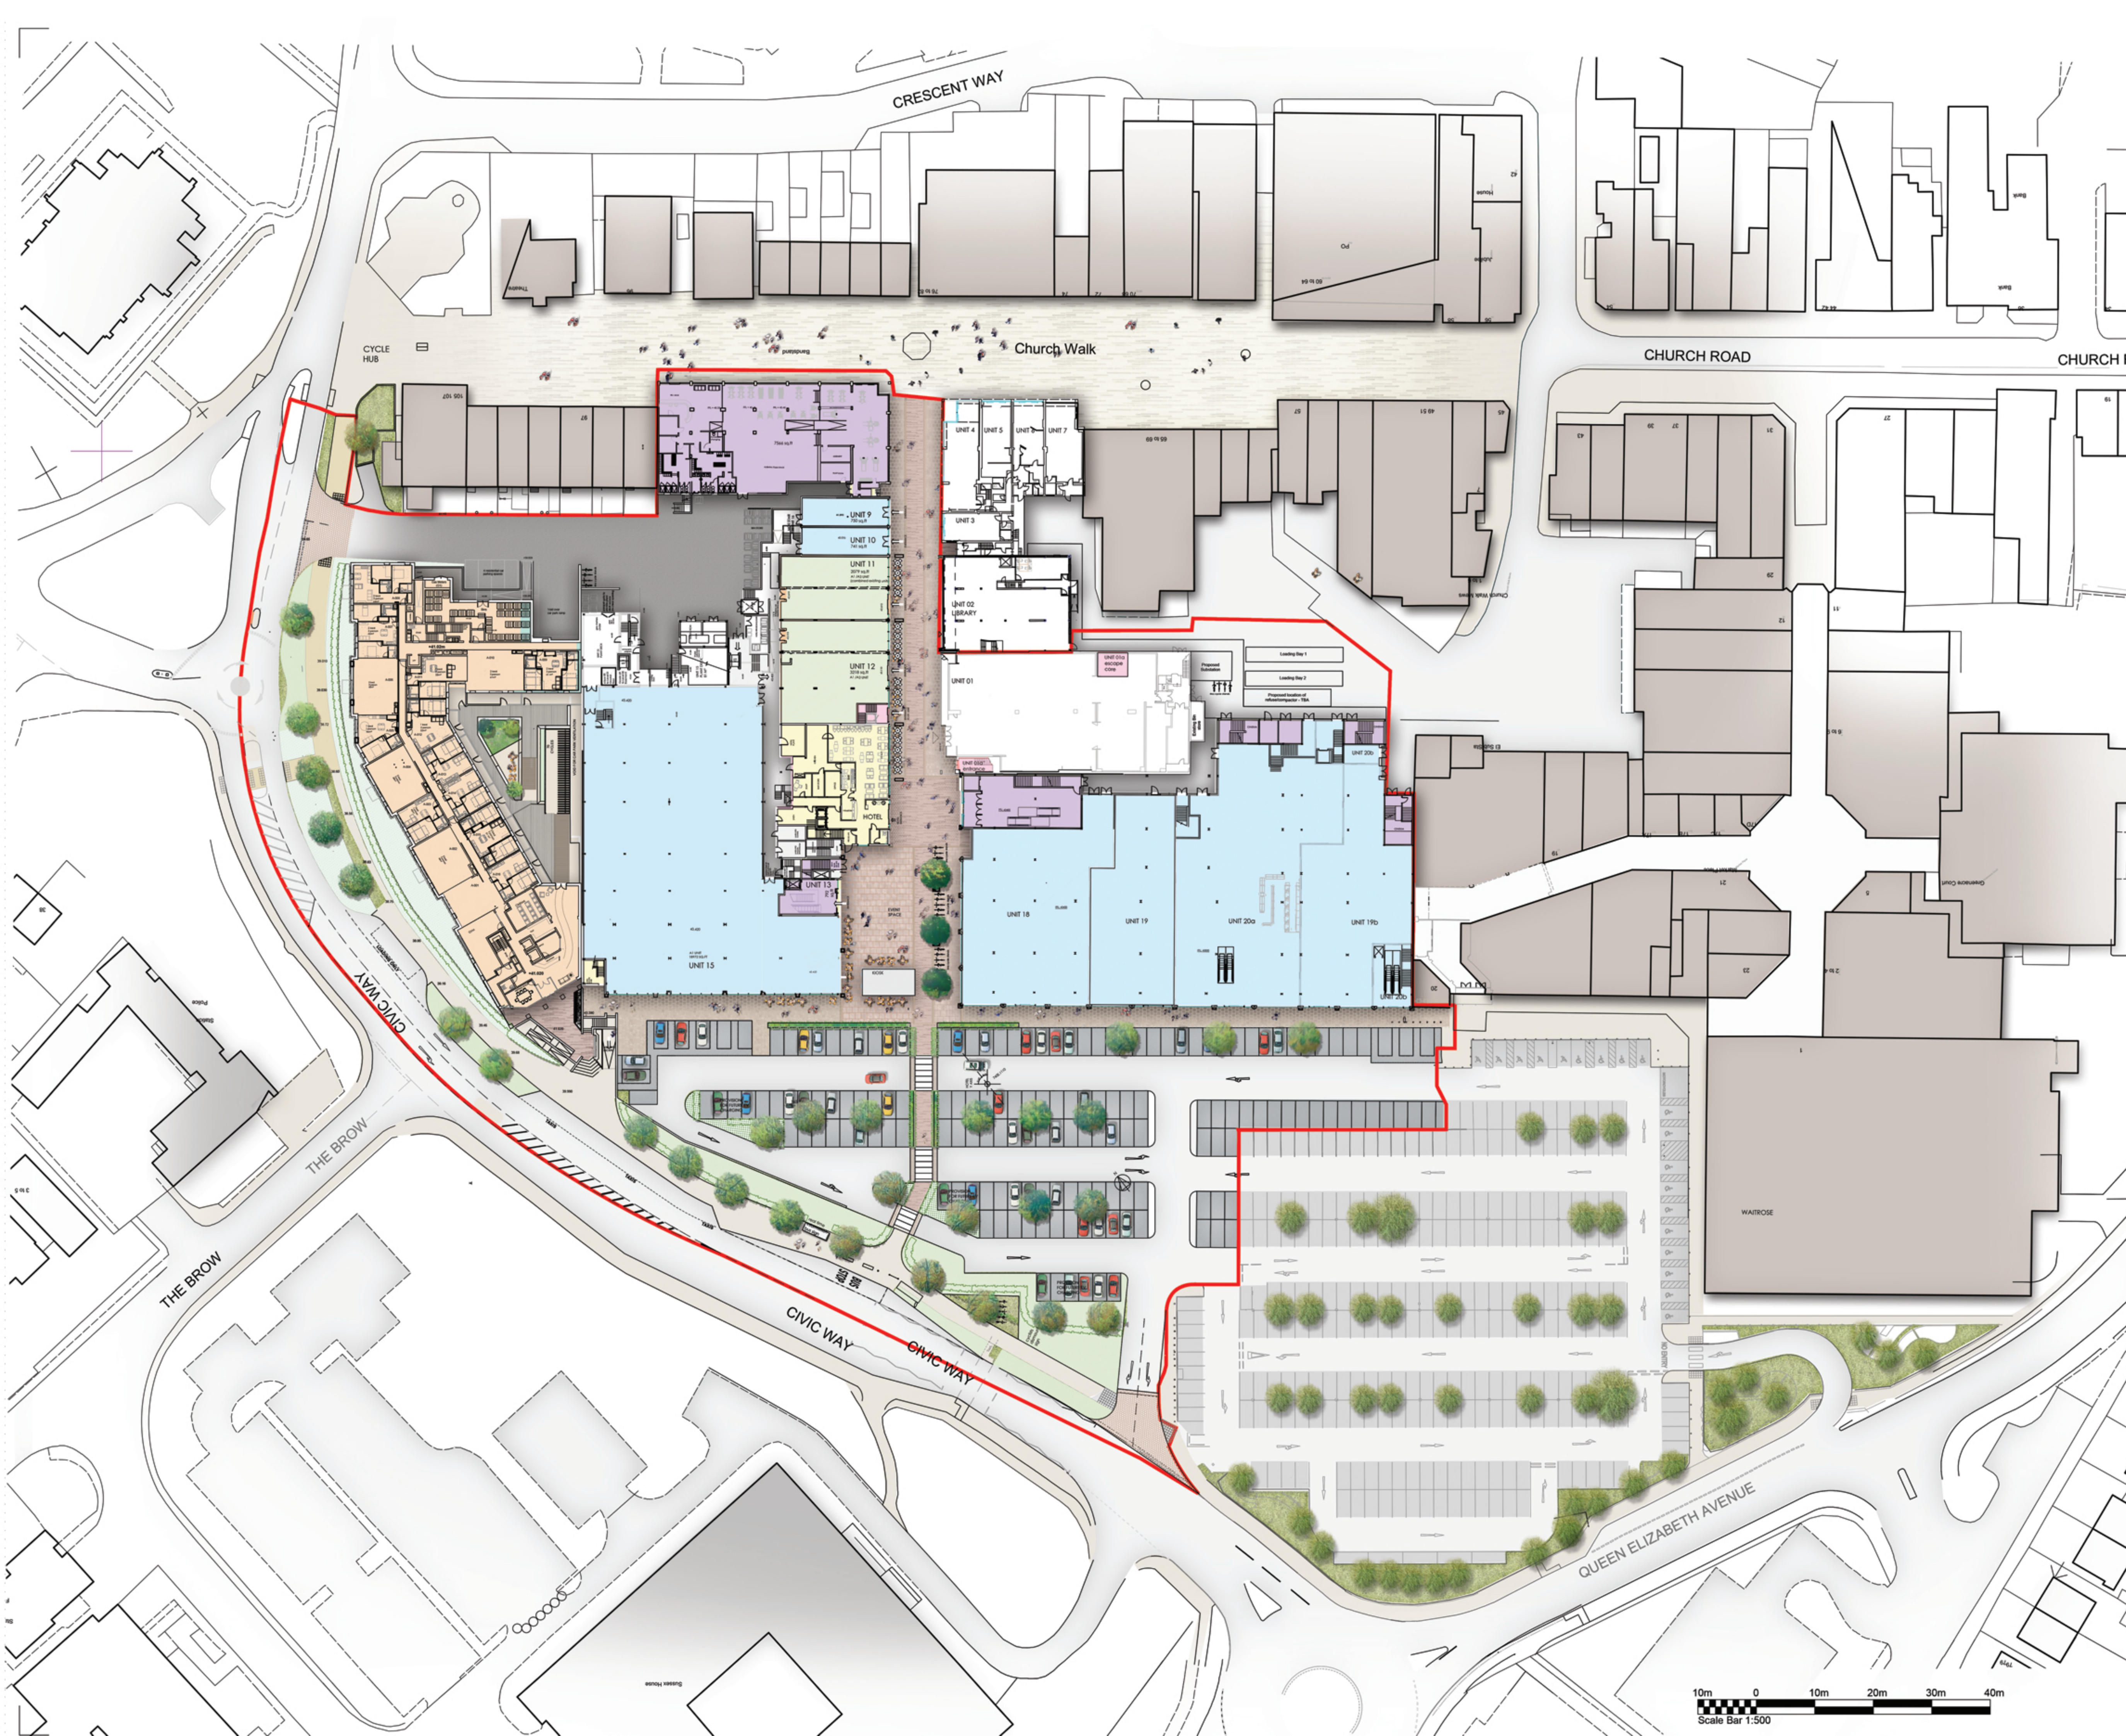

10m 0 10m 20m 30m 40m
Scale Bar 1:500