


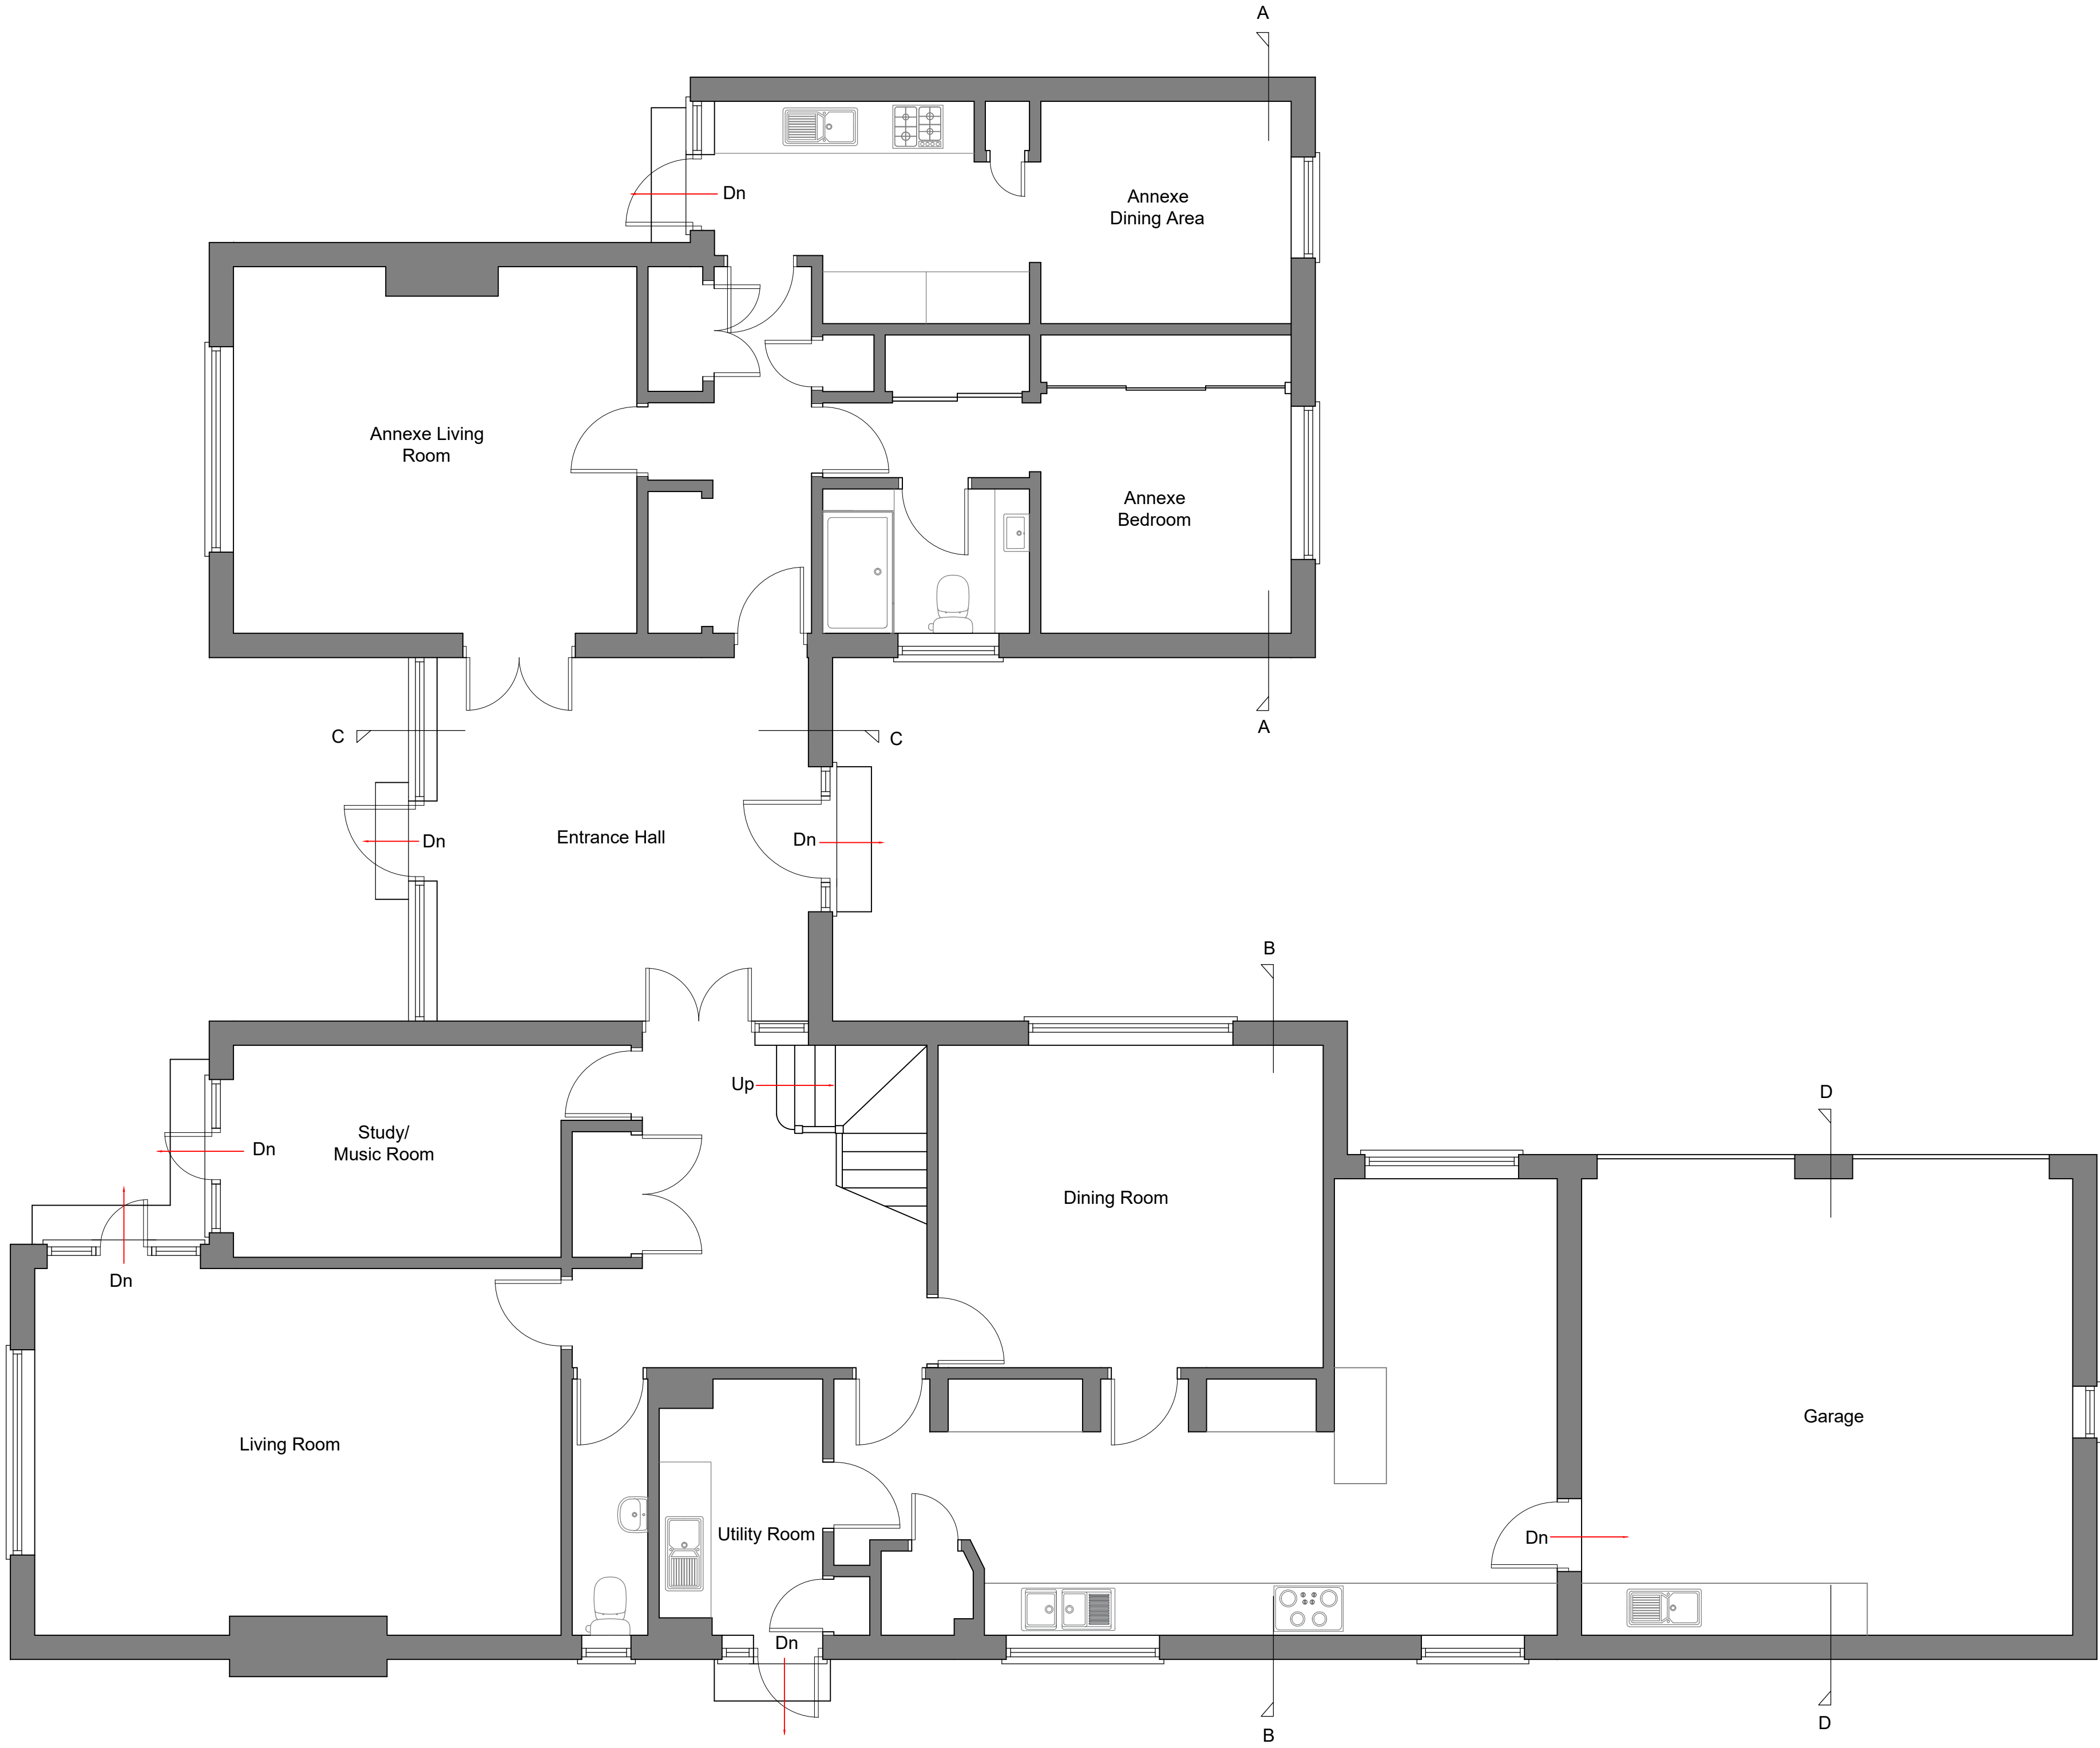

EXISTING GROUND FLOOR PLAN - Scale 1:50



Notes:

DO NOT SCALE FROM THIS DRAWING. Use figured dimensions only.

This drawing must be read in conjunction with all other related drawings and documentation. Any discrepancy in either must be reported immediately to JB.

It is the contractor's responsibility to check all dimensions on site, any discrepancy to be reported immediately to JB.

Details are representative only, size and final setting out to be verified on site, and subject to confirmation by relevant specialist subcontractor.

Full original record copies of issued drawings are kept at JB.

Drawing Status
PLANNING ISSUE

Rev	Description	By	Date
P1	PRELIMINARY ISSUE	JB	03.03.24

Client JENNIFER & RICHARD CHING			
Project Title 24 OLD WICKHAM LANE, HAYWARDS HEATH			
Drawing Title EXISTING GROUND FLOOR			
Scale at A1 1: 50	Drawn JJB	Checked HJB	Revision Date 03.03.24
Drawing Number Project Originator Zone - - -XXX			Project Ref No.
xx Level	- xx Type	- xx Role	- 0201 Number
Revision 1			