



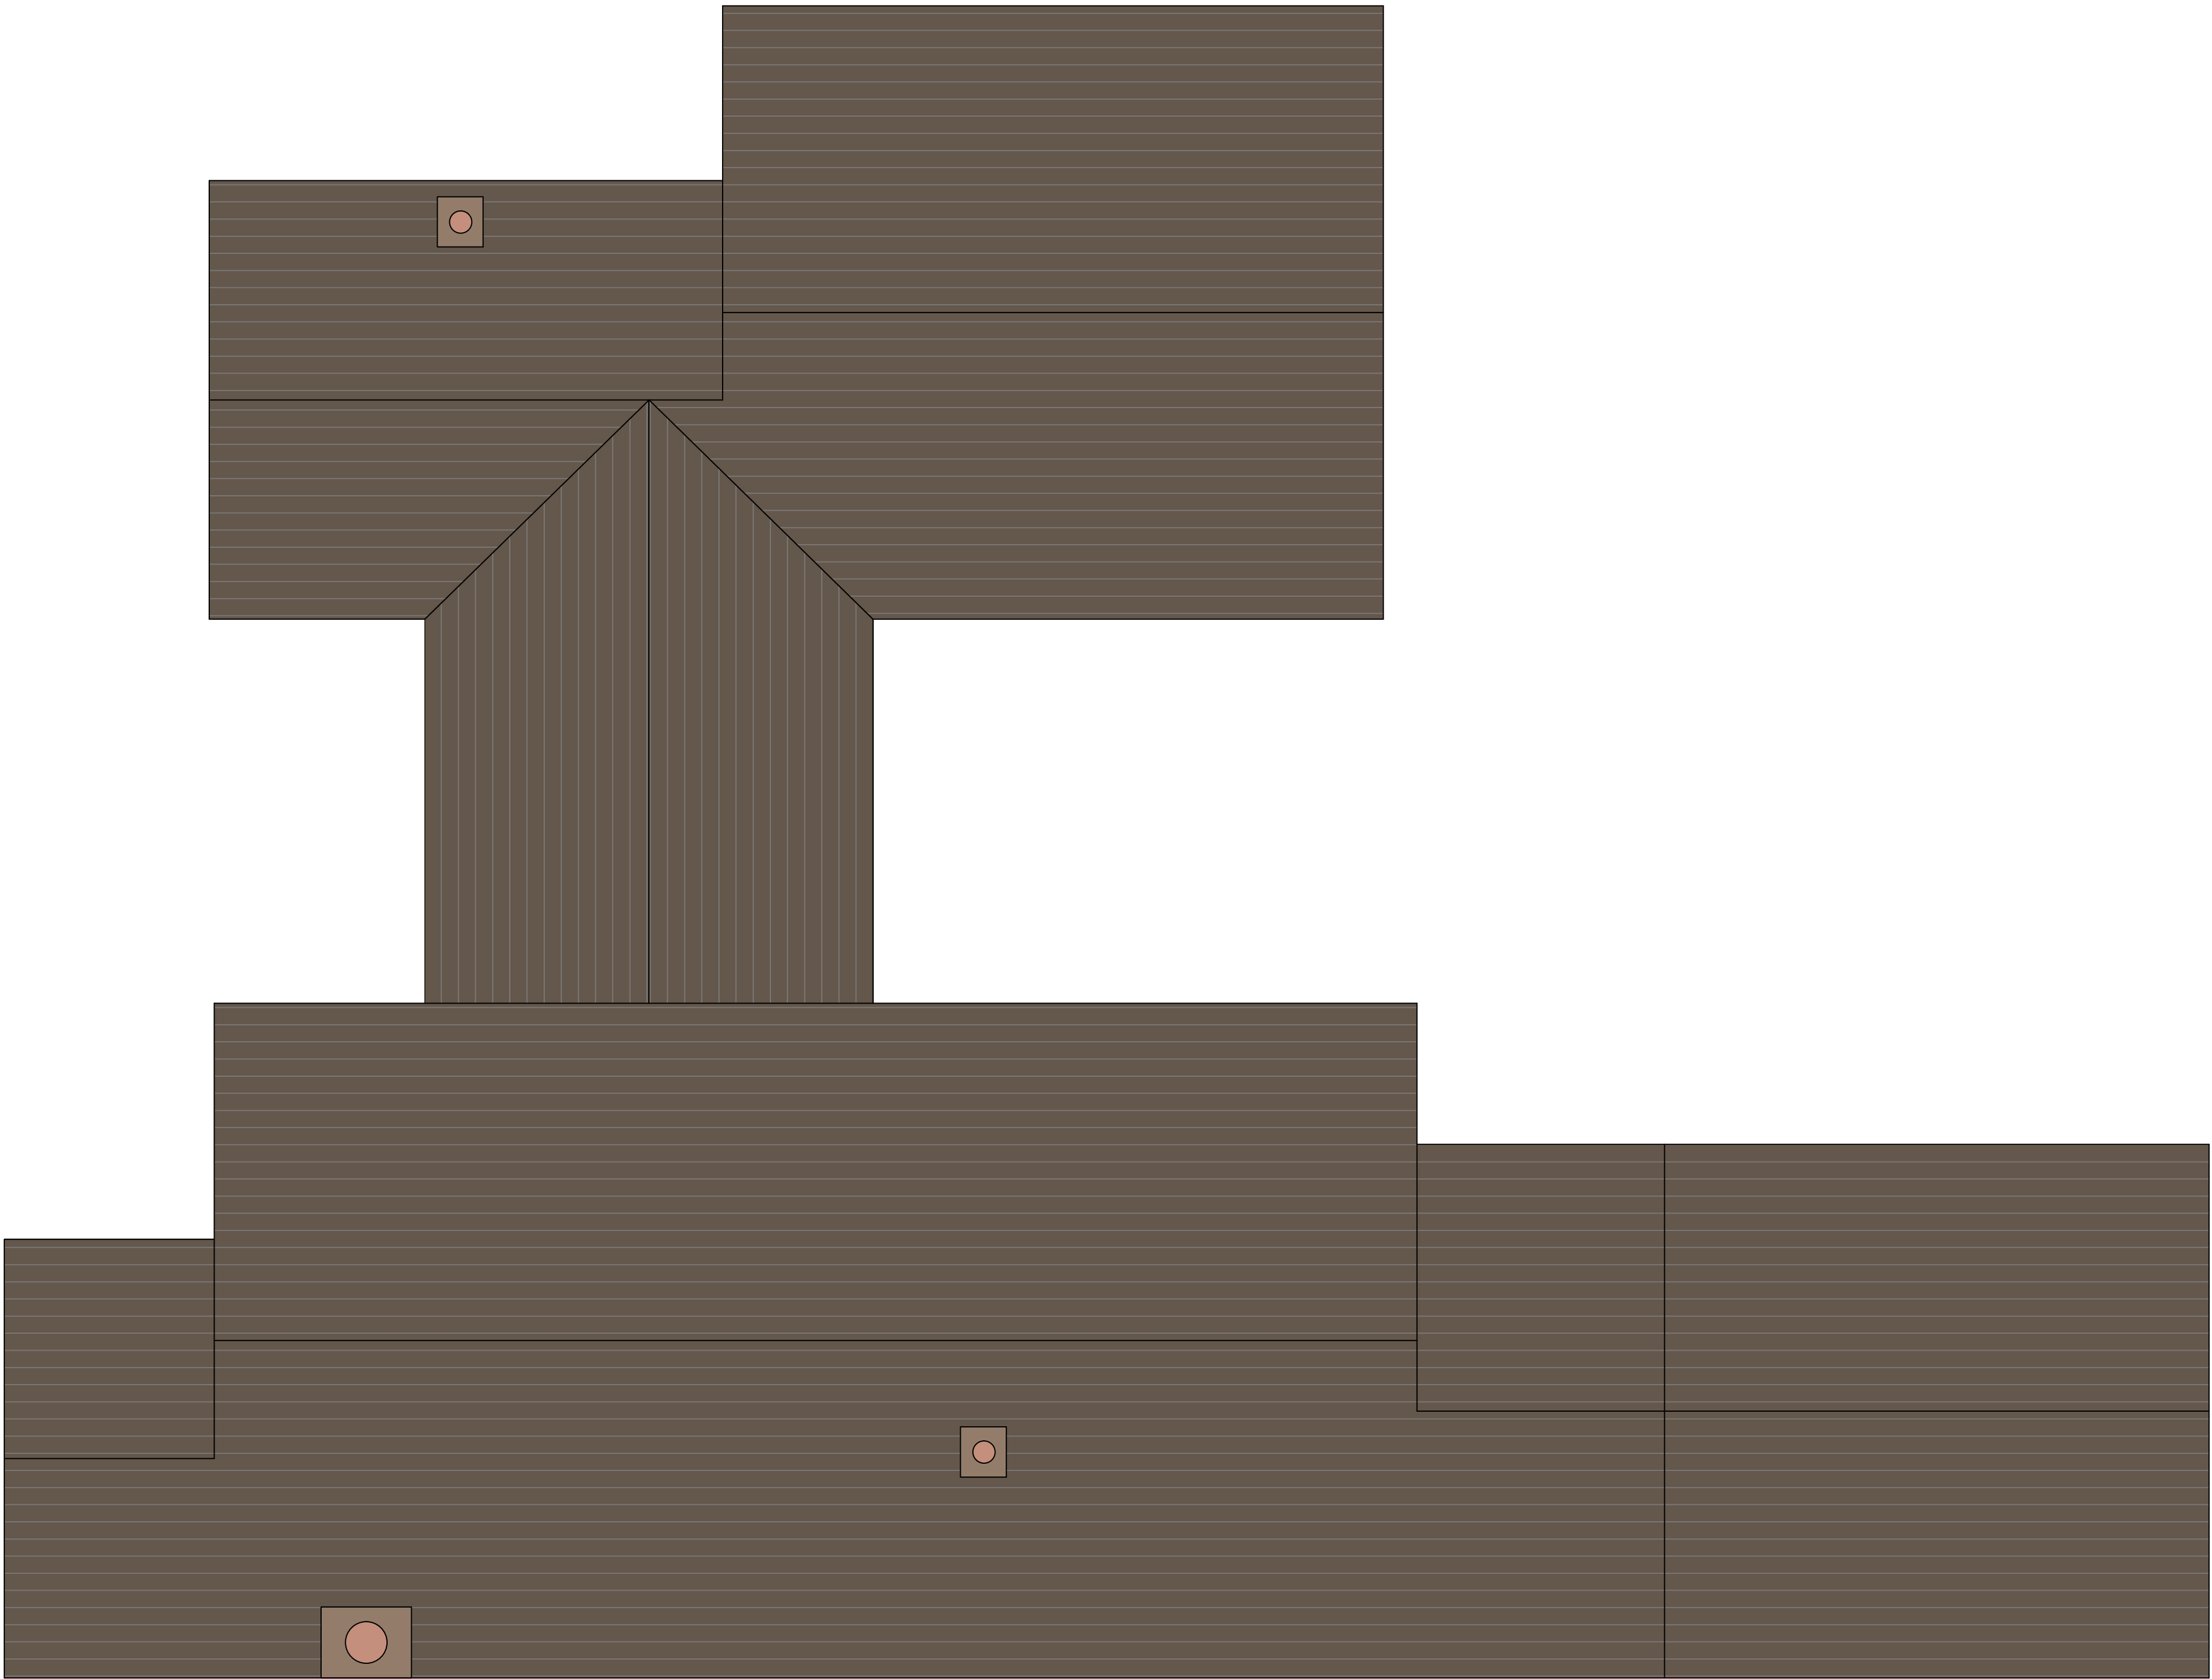

EXISTING ROOF PLAN - Scale 1:50

 

Notes:

DO NOT SCALE FROM THIS DRAWING. Use figured dimensions only.

This drawing must be read in conjunction with all other related drawings and documentation. Any discrepancy in either must be reported immediately to JB.

It is the contractor's responsibility to check all dimensions on site, any discrepancy to be reported immediately to JB.

Details are representative only, size and final setting out to be verified on site, and subject to confirmation by relevant specialist subcontractor.

Full original record copies of issued drawings are kept at JB.

Drawing Status

PLANNING ISSUE

Rev	Description	By	Date
P1	PRELIMINARY ISSUE	JB	03.03.24

Client

JENNIFER & RICHARD CHING

Project Title

24 OLD WICKHAM LANE, HAYWARDS HEATH

Drawing Title

EXISTING ROOF PLAN

Scale at A1

1: 50

Drawn

JB

Checked

HJB

Revision Date

03.03.24

Drawing Number

Project

Originator

Zone

—

—XXX

xx

— xx

— 0204

Level

Type

Role

Number

Project Ref No.

Revision

1