


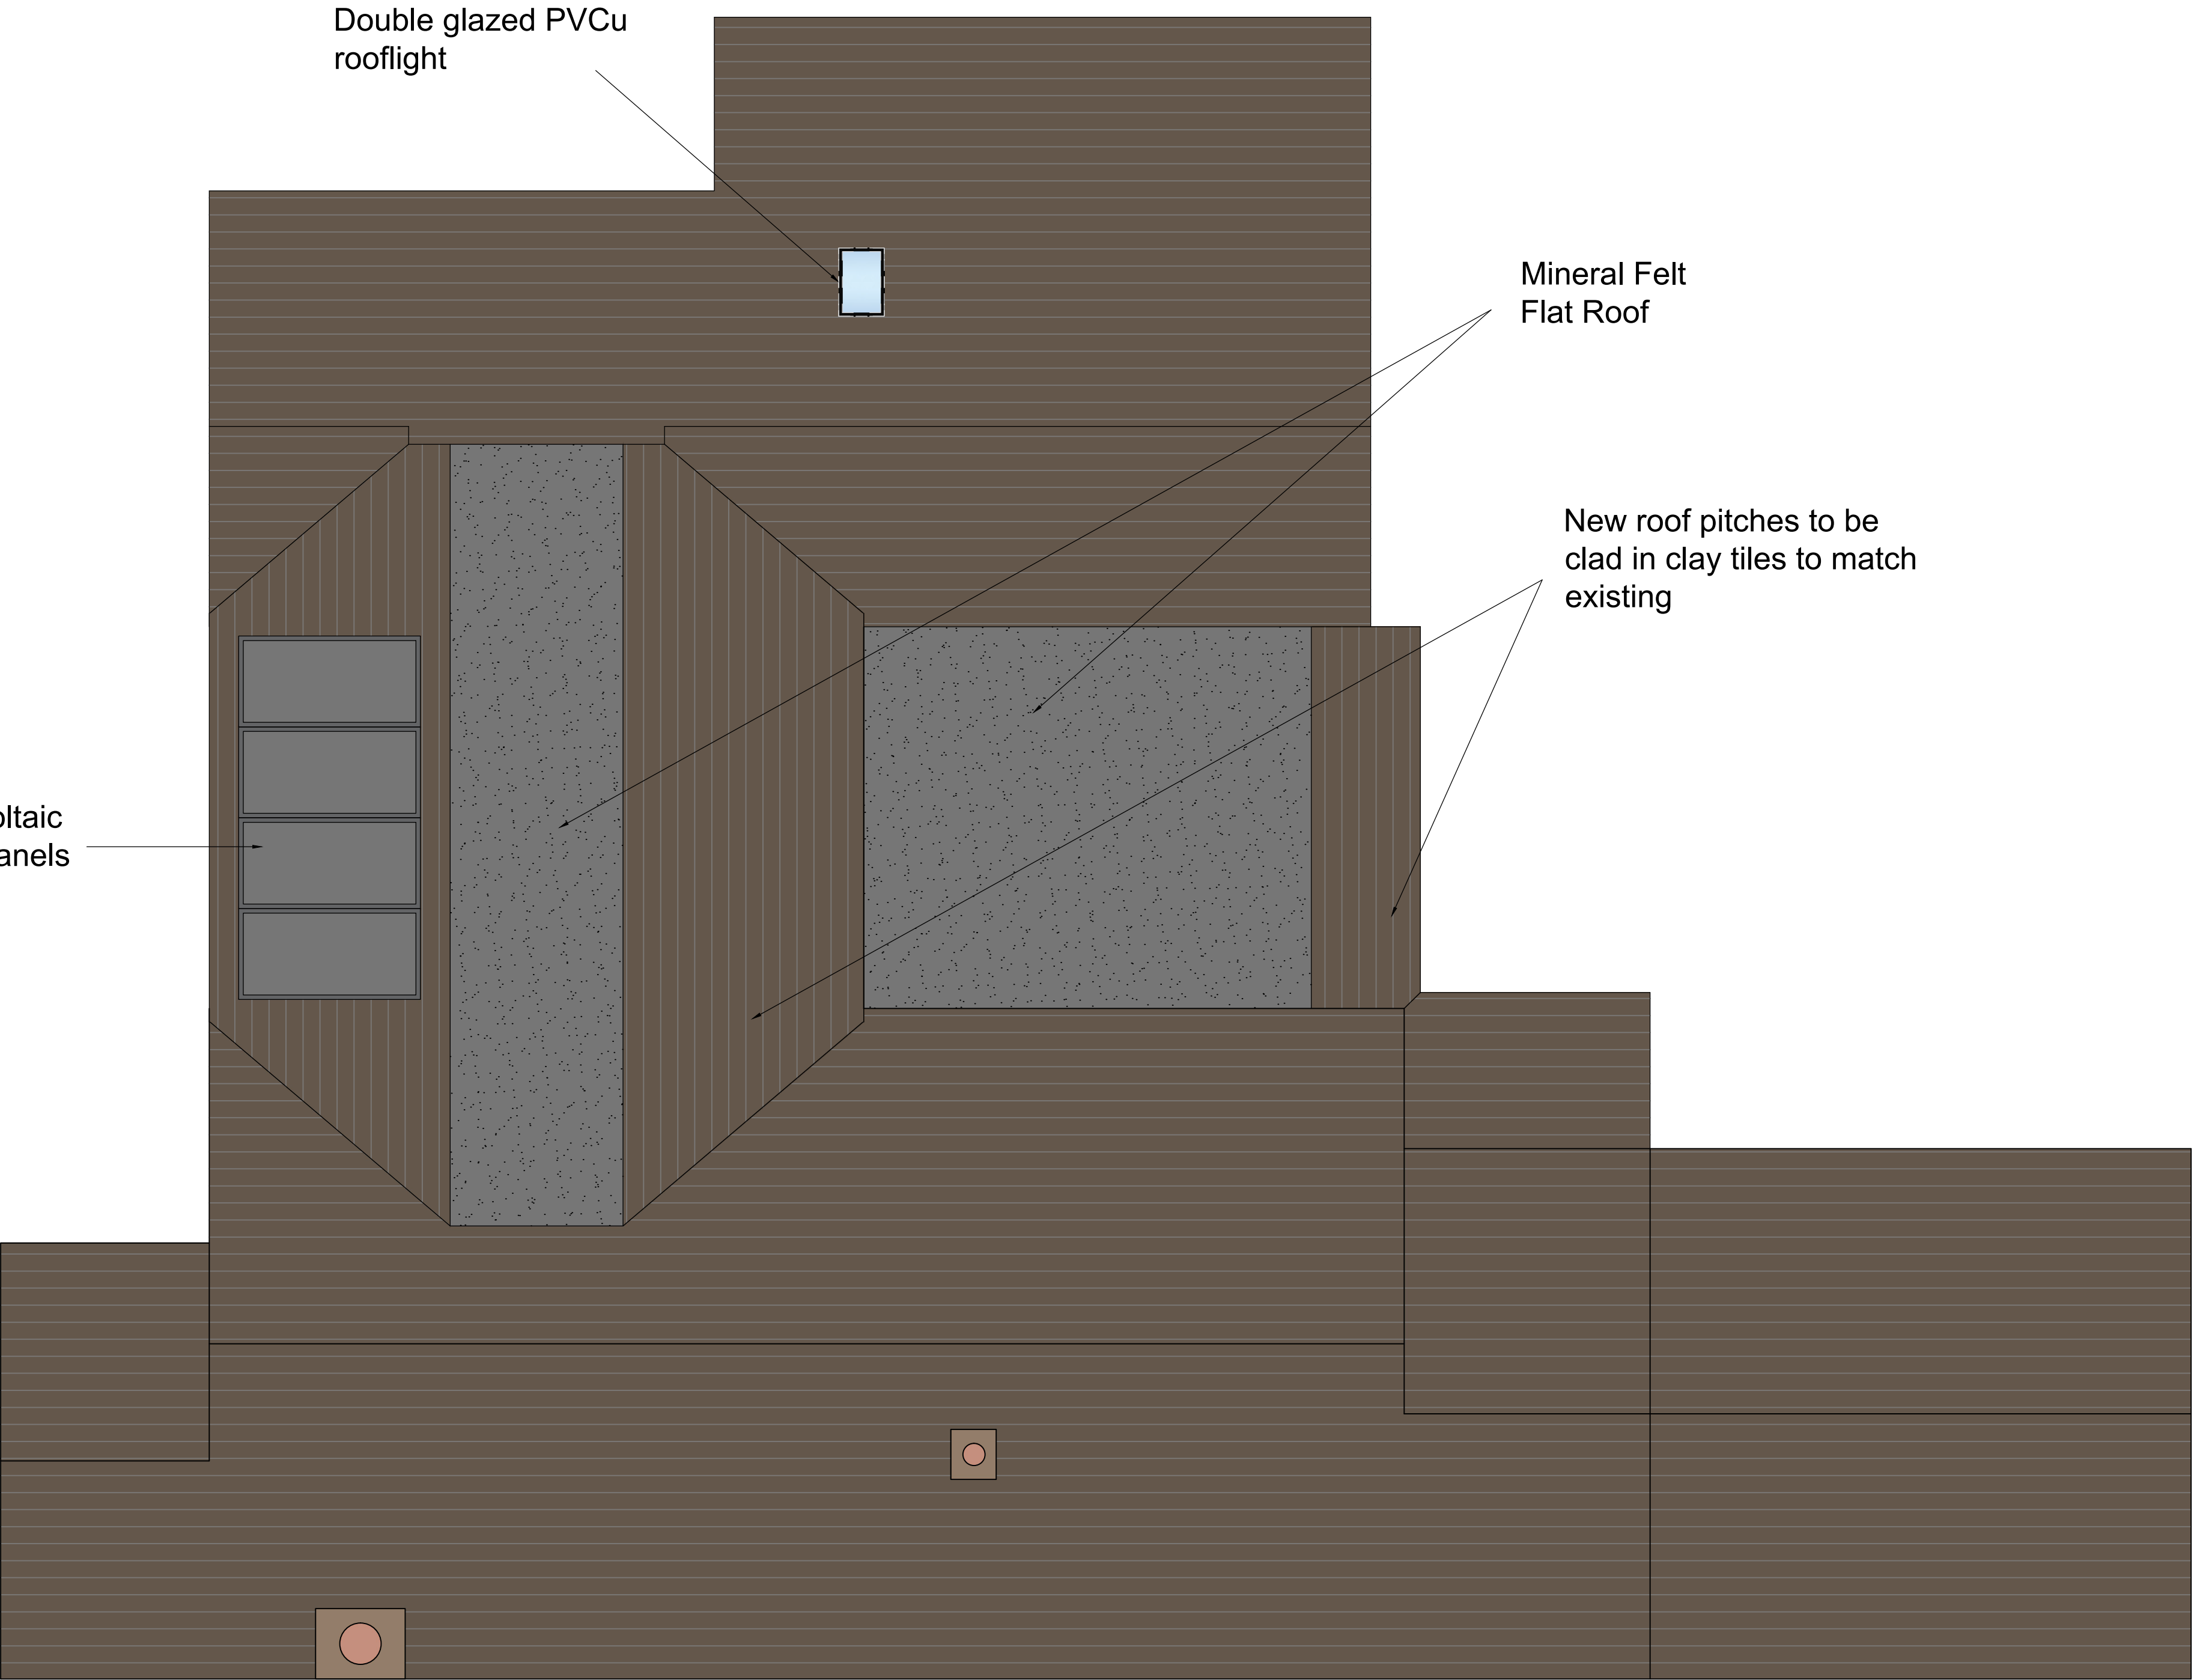

PROPOSED ROOF PLAN - Scale 1:50



**Notes:**

DO NOT SCALE FROM THIS DRAWING. Use figured dimensions only.

This drawing must be read in conjunction with all other related drawings and documentation. Any discrepancy in either must be reported immediately to JB.

It is the contractor's responsibility to check all dimensions on site, any discrepancy to be reported immediately to JB.

Details are representative only, size and final setting out to be verified on site, and subject to confirmation by relevant specialist subcontractor.

Full original record copies of issued drawings are kept at JB.

| Drawing Status |                   |     |          | Client                              |            |         |                 |
|----------------|-------------------|-----|----------|-------------------------------------|------------|---------|-----------------|
| PLANNING ISSUE |                   |     |          | JENNIFER & RICHARD CHING            |            |         |                 |
| Rev            | Description       | By  | Date     | Project Title                       |            |         |                 |
| P1             | PRELIMINARY ISSUE | JJB | 16.03.24 | 24 OLD WICKHAM LANE, HAYWARDS HEATH |            |         |                 |
| PL1            | PLANNING ISSUE    | JJB | 04.04.25 | Drawing Title                       |            |         |                 |
|                |                   |     |          | PROPOSED ROOF PLAN                  |            |         |                 |
|                |                   |     |          | Scale at A1                         | Drawn      | Checked | Revision Date   |
|                |                   |     |          | 1: 50                               | JJB        | HJB     | 04.04.25        |
|                |                   |     |          | Drawing Number                      |            |         | Project Ref No. |
|                |                   |     |          | Project                             | Originator | Zone    |                 |
|                |                   |     |          | -                                   | -          | -XXX    |                 |
|                |                   |     |          | xx                                  | - xx       | - xx    |                 |
|                |                   |     |          | Level                               | Type       | Role    | Number          |
|                |                   |     |          |                                     |            |         | Revision        |
|                |                   |     |          |                                     |            |         | 10              |