


ALDI FOOD STORE:

Ground Floor

Proposed 2041m² (GEA)
Proposed 1940m² (GIA)
Overall Sales Area 1301m²

Circulation & Packing Area 73m²
Till Area 74m²
Net Retail Sales Area 1154m²

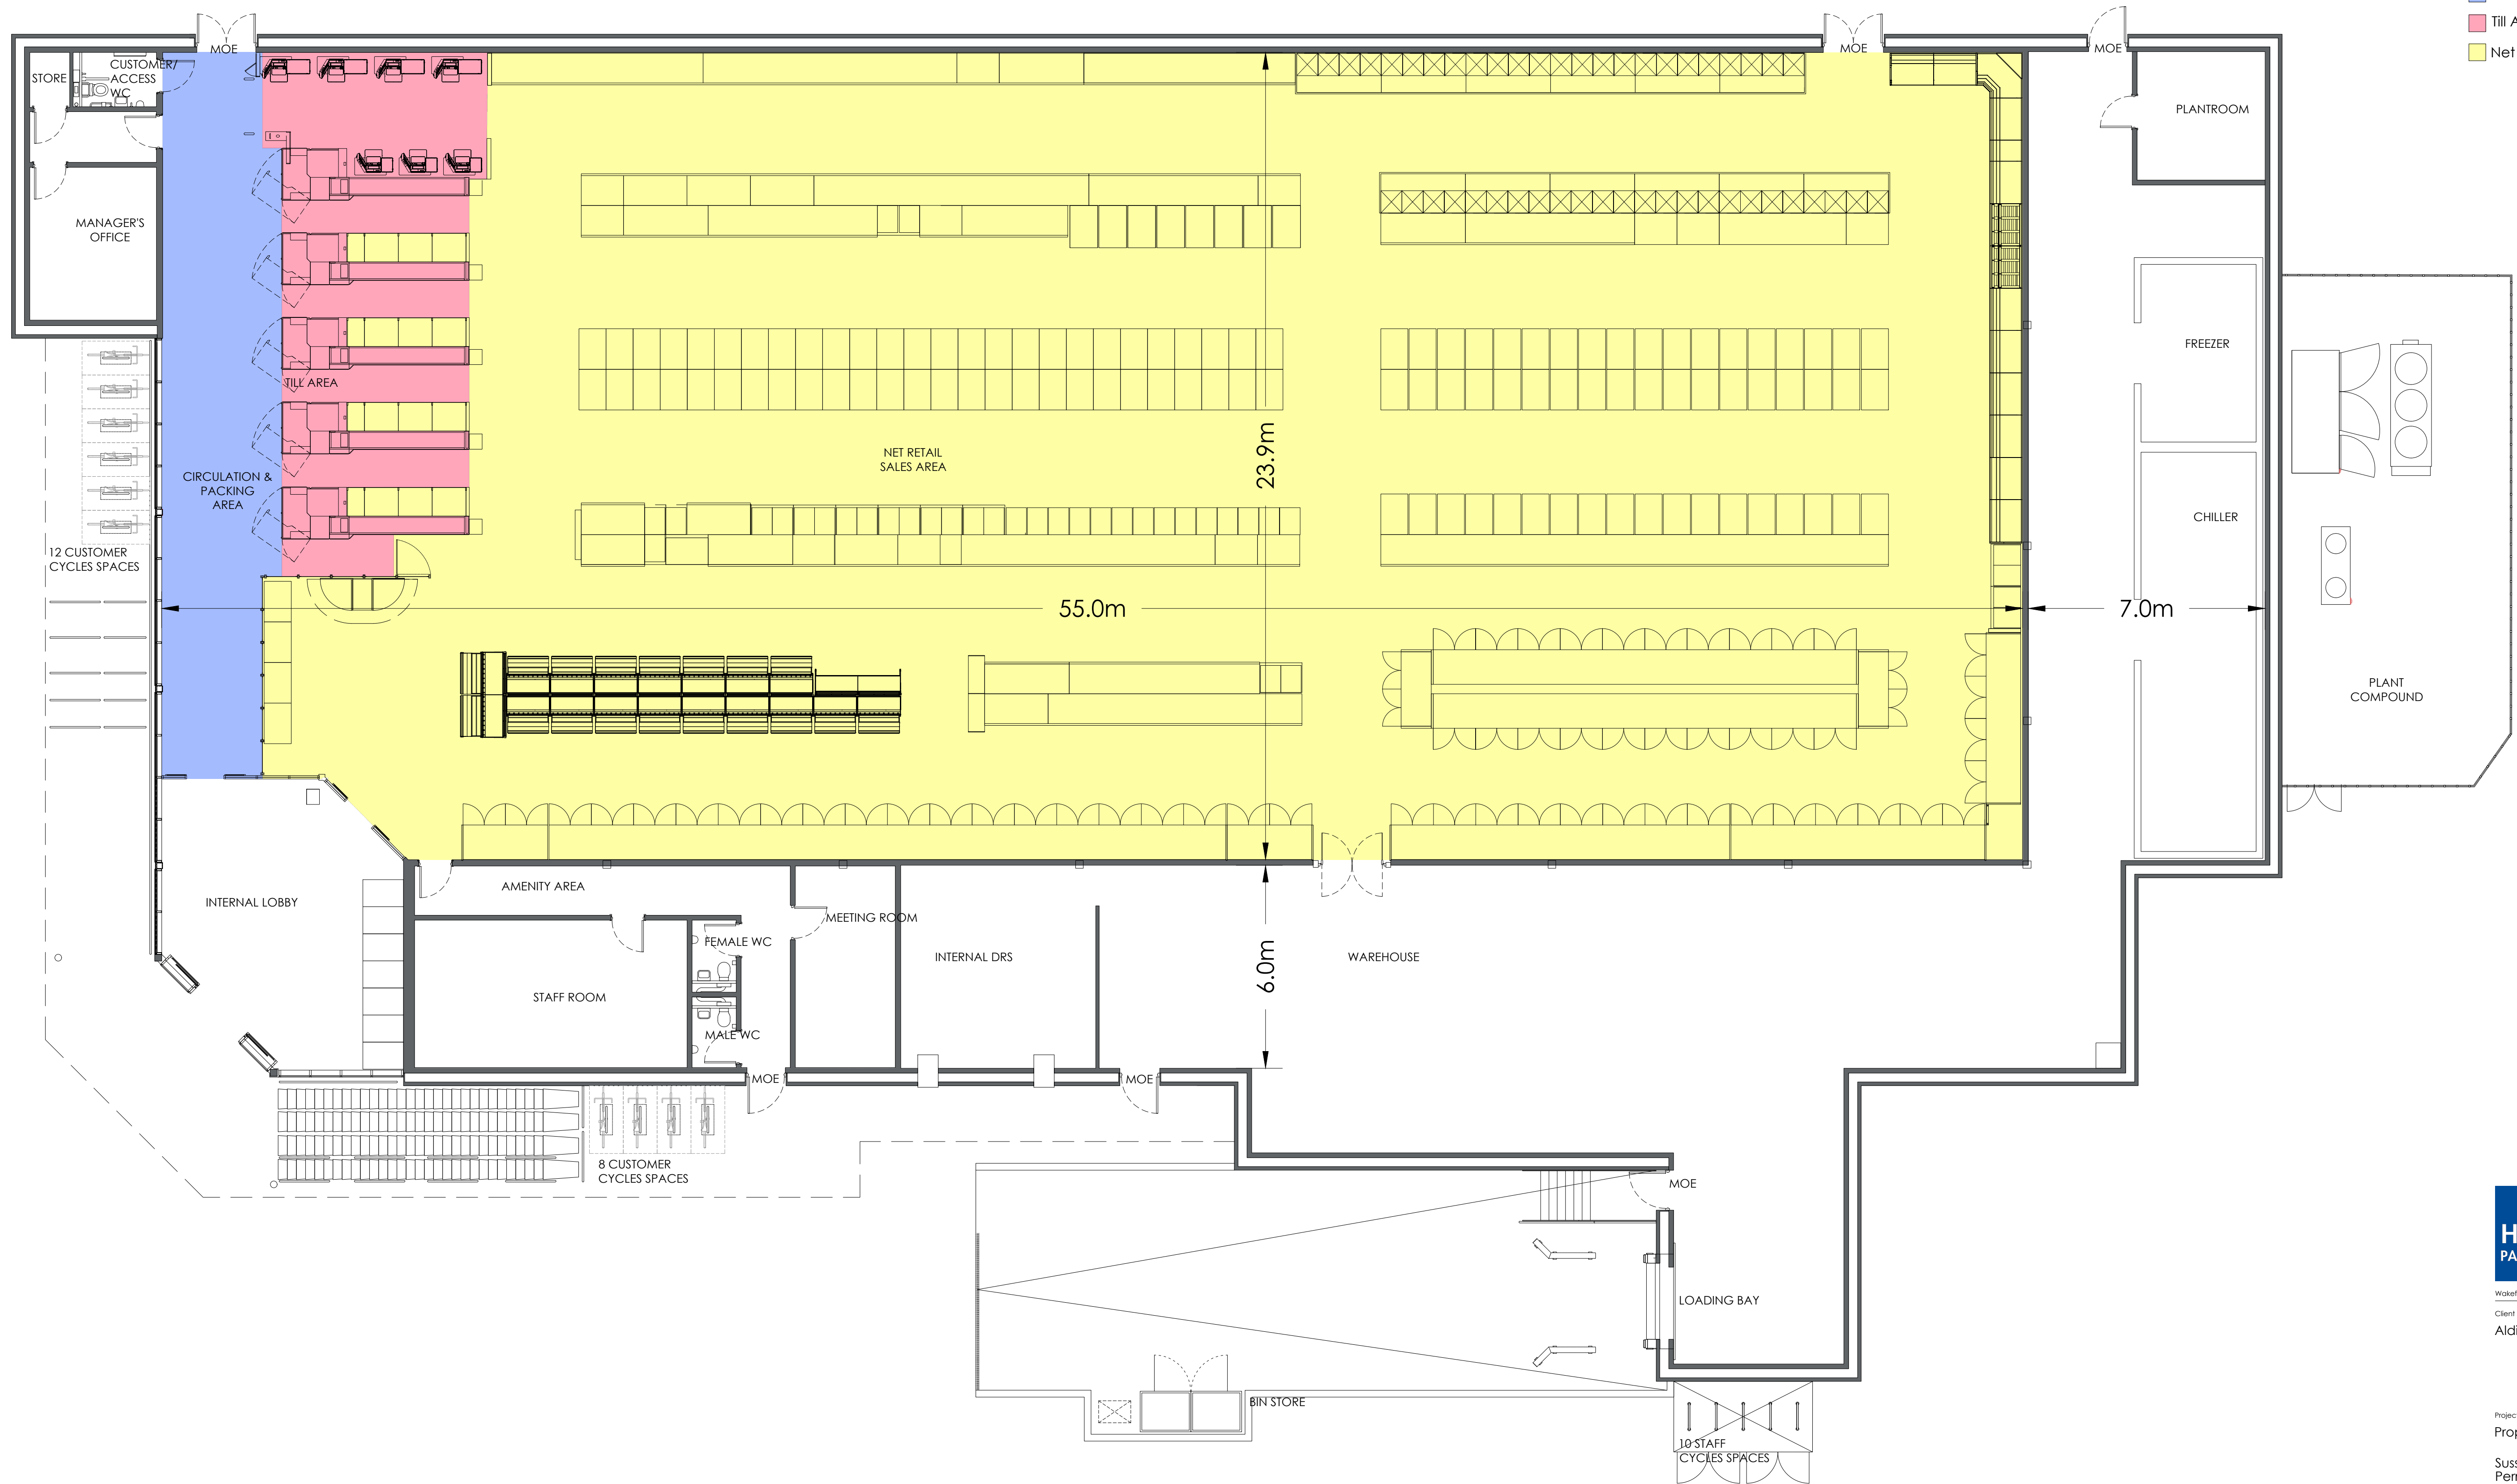

Architecture
Masterplanning
Interior Design

www.harrispartnership.com

Wakefield Manchester Milton Keynes Reading London Harrogate

Client

Aldi Stores Ltd



Project Title

Proposed Redevelopment

Sussex House
Perry Mount Road
Haywards Heath, RH16 1DN

Drawing Title

Proposed Ground Floor Plan

Drawn	Checked	Scale	BA1	BIM Status	Date
HWG	ERJ	1:100	NA		10/24

Drawing Status	Rev.	THP Project No
Planning	P01	19971

Project No.	Originator	Volume	Level	Type	Role	Number
19971	THPK	00	XX	DR	A	0122