



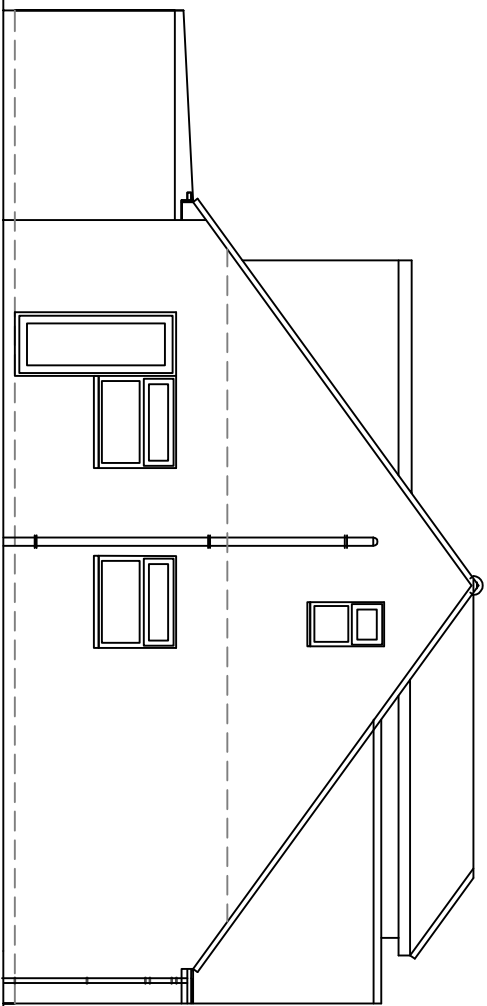

3 East Facing Side Elevation

1m 2m 3m 4m 5m 6m 7m 8m 9m 10m


1:100 Scale Bar

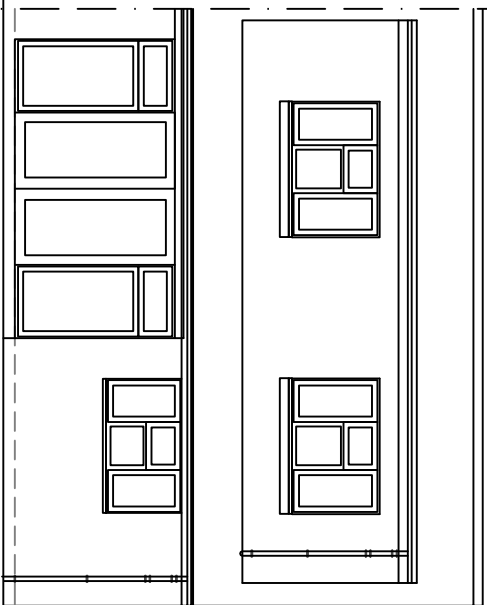

4 South Facing Rear Elevation

1m 2m 3m 4m 5m 6m 7m 8m 9m 10m

1:100 Scale Bar



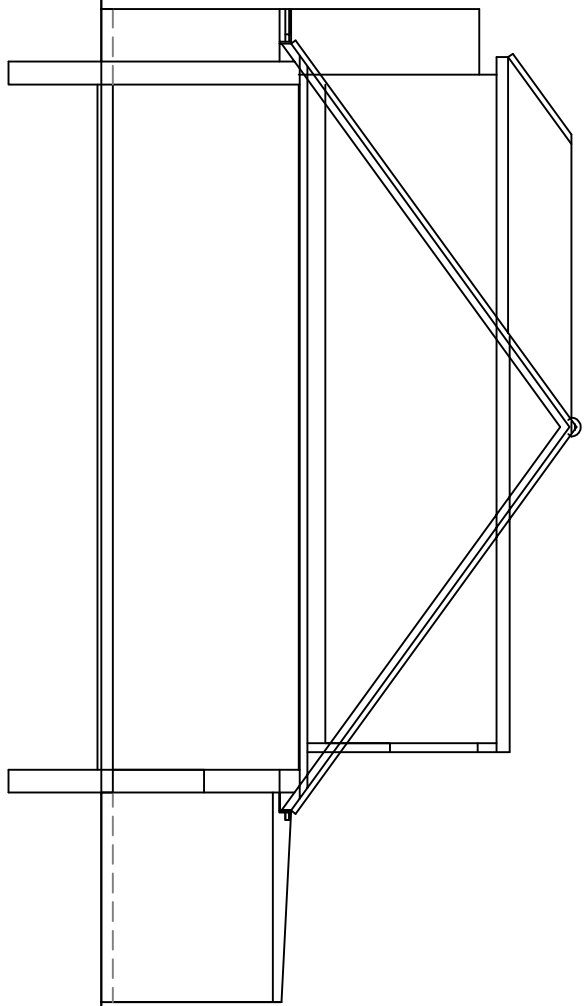


5 West Facing Side Elevation

1m 2m 3m 4m 5m 6m 7m 8m 9m 10m



1:100 Scale Bar

Rear Garden

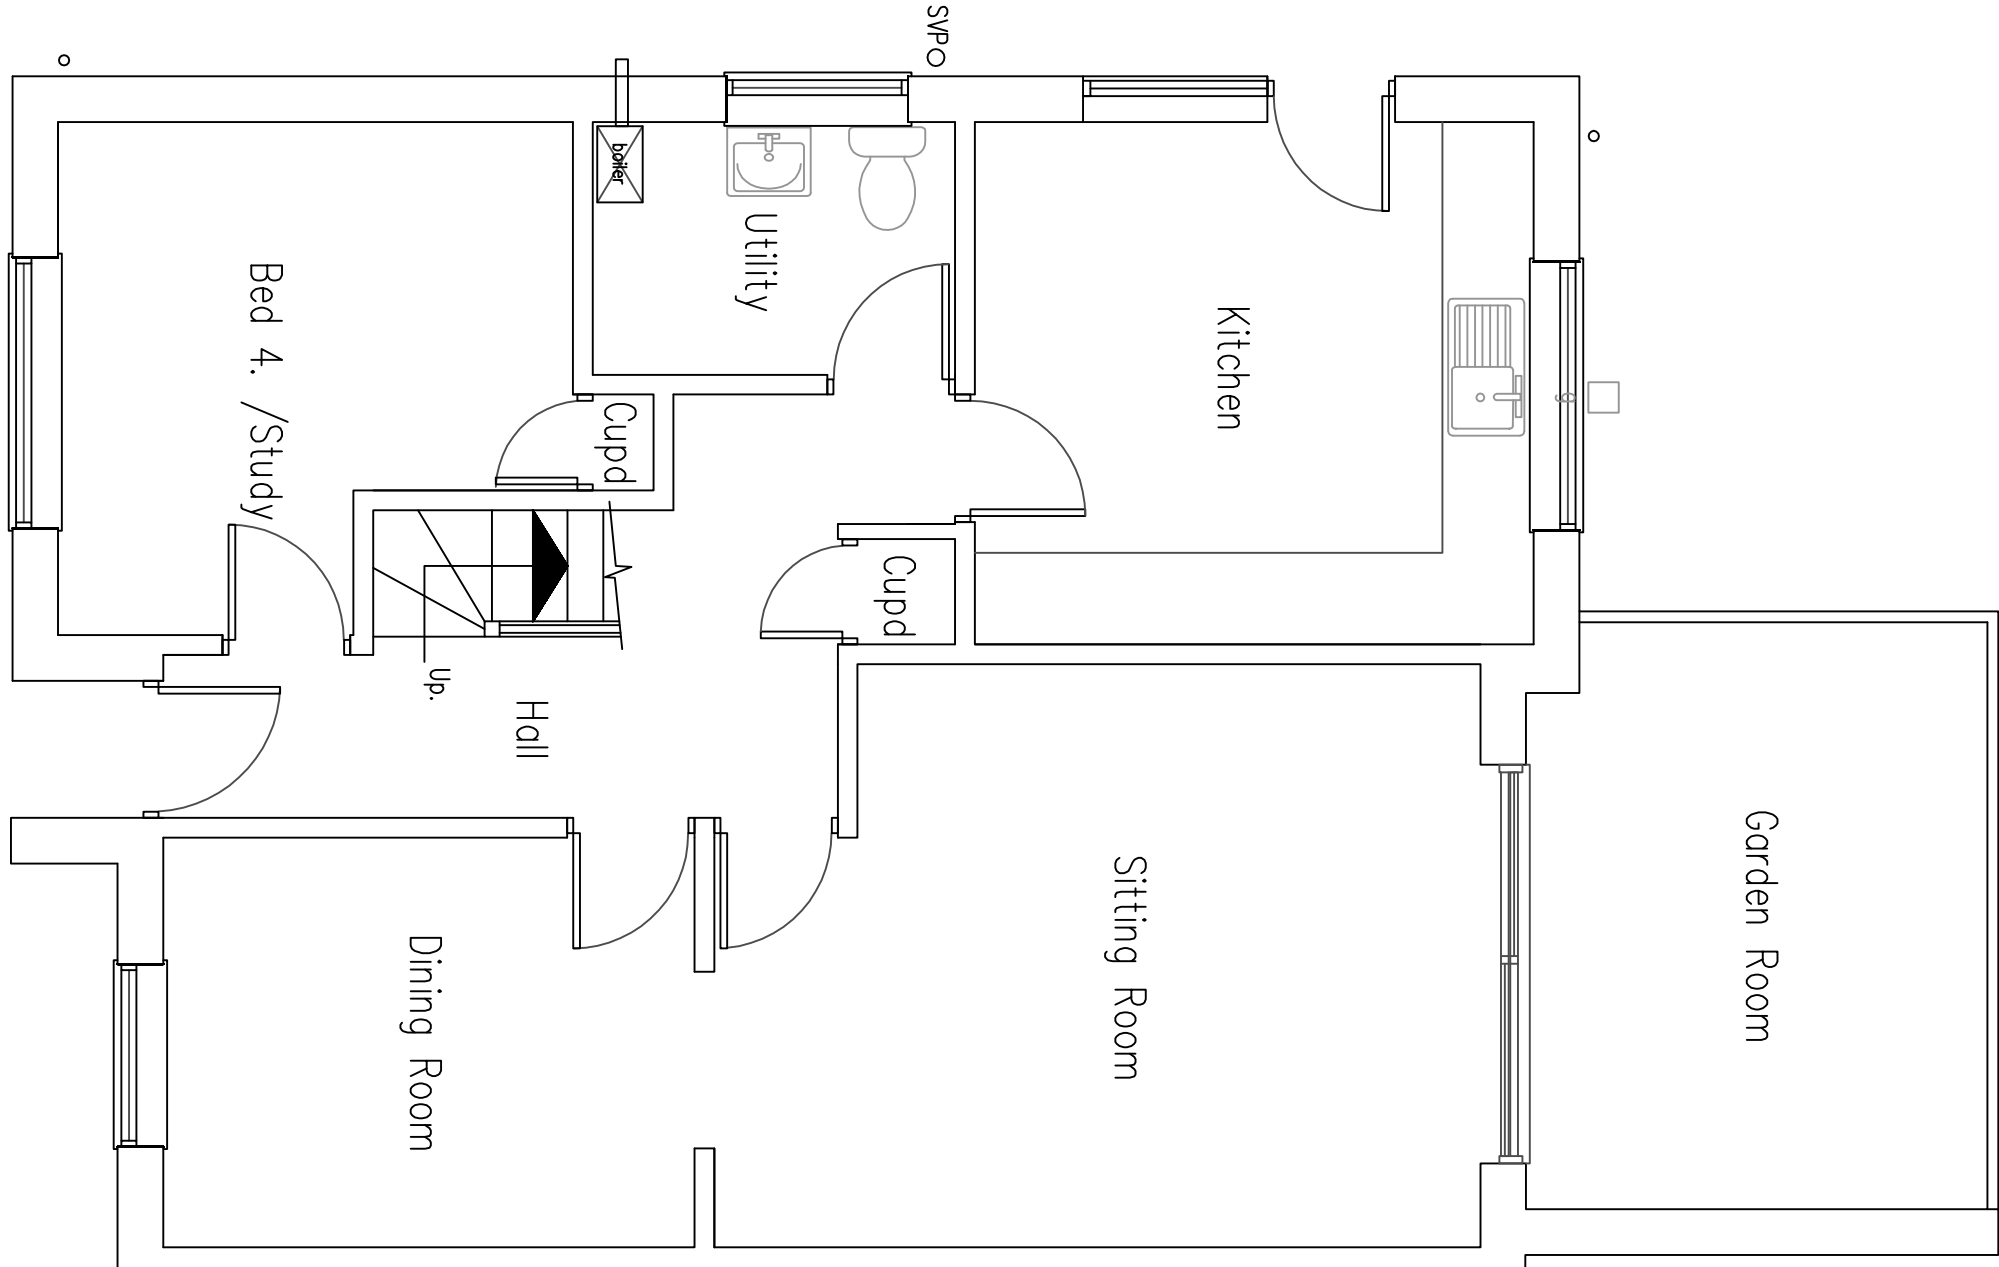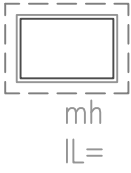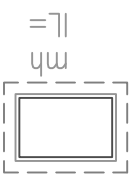


Drive

1 Ground Floor Plan

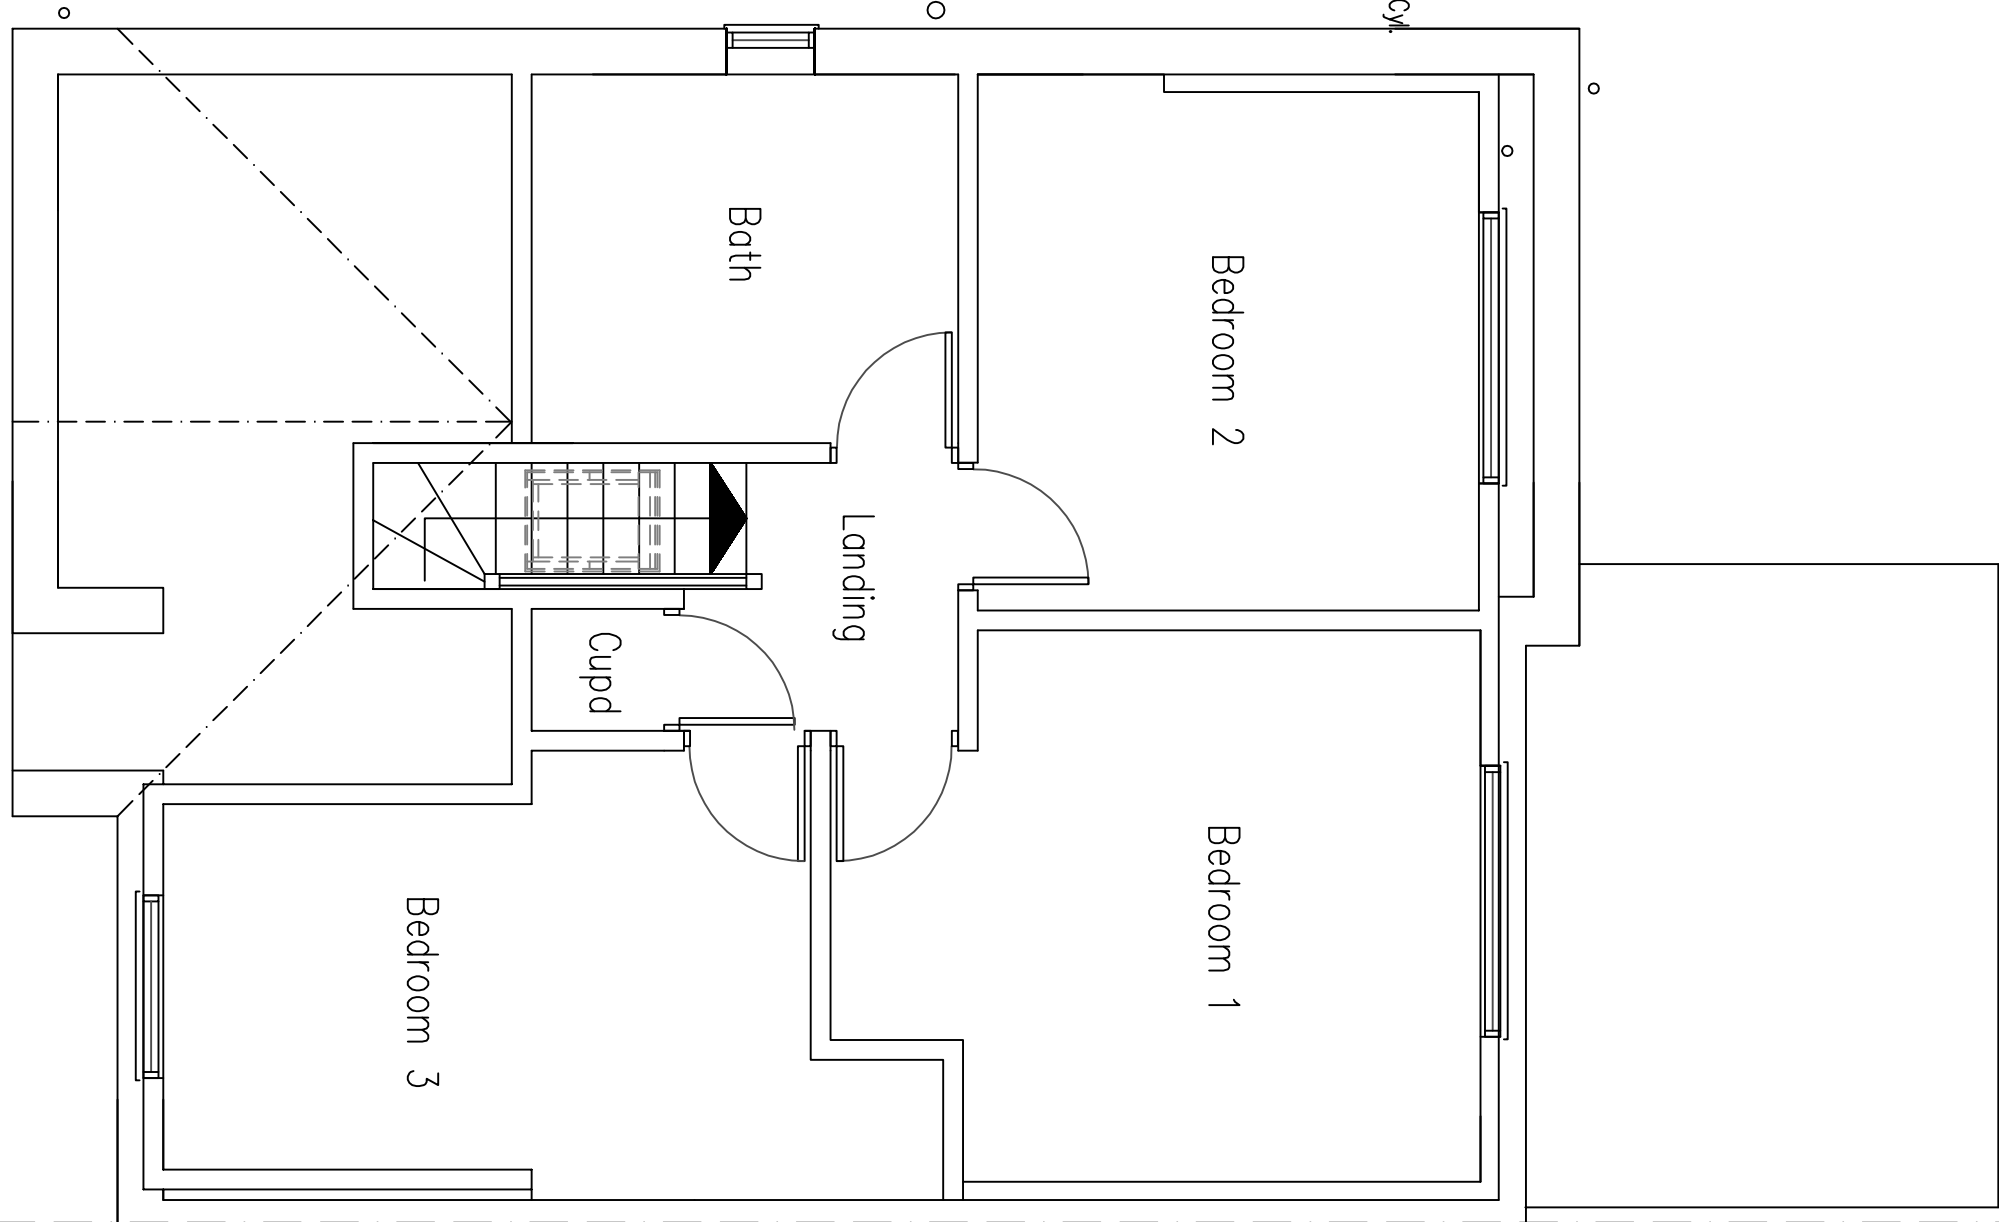 

2 First Floor Plan

 

DO NOT SCALE FROM THIS DRAWING EXCEPT FOR PLANNING
DRAWINGS TO BE READ IN CONJUNCTION WITH ALL OTHER
ARCHITECTS' & STRUCTURAL ENGINEERS' CONTRACT
DRAWINGS & SPECIFICATIONS.
ANY DISCREPANCIES MUST BE BROUGHT TO THE
ATTENTION OF THE ARCHITECT IMMEDIATELY.
THE CONTRACTOR MUST VERIFY ALL DIMENSIONS BY SITE
MEASUREMENT BEFORE ORDERING MATERIALS OR
SUBSTITUTE MATERIALS & PRODUCTS TO THOSE
NAMED WILL BE ACCEPTABLE IF PROVEN TO BE OF EQUAL
OR HIGHER PERFORMANCE AND NOT IN CONFLICT
WITH OTHER ELEMENTS.
FOUNDATIONS/FLOOR CONSTRUCTION DESIGNED BY
STRUCTURAL ENGINEER TO SUIT LOCAL
SOIL CONDITIONS. ALL TO BE APPROVED BY
BUILDING CONTROL.

Project:

Proposed
Rear extension
and Internal Alterations At:
12 St Georges Place
Hurstpierpoint
West Sussex
BN6 9QT

Drawing title:

Plans & Elevations As Existing

Client:

Zoltan & Laura Bryant

© Copyright of:

Architectural & Planning Services
7 Errington Rd
Shoreham By Sea
West Sussex
BN43 5NQ

BJW

01273 441009
07858689101
www.bjwarchitectural.co.uk
website: bjwarchitectural.co.uk

Scale:

1:50 1:100

Paper size

A1

Date:

14.01.2024

Drawn:

BJW

Dwg. No.

01

Rev'n

Note: All dimensions to be checked on site.