



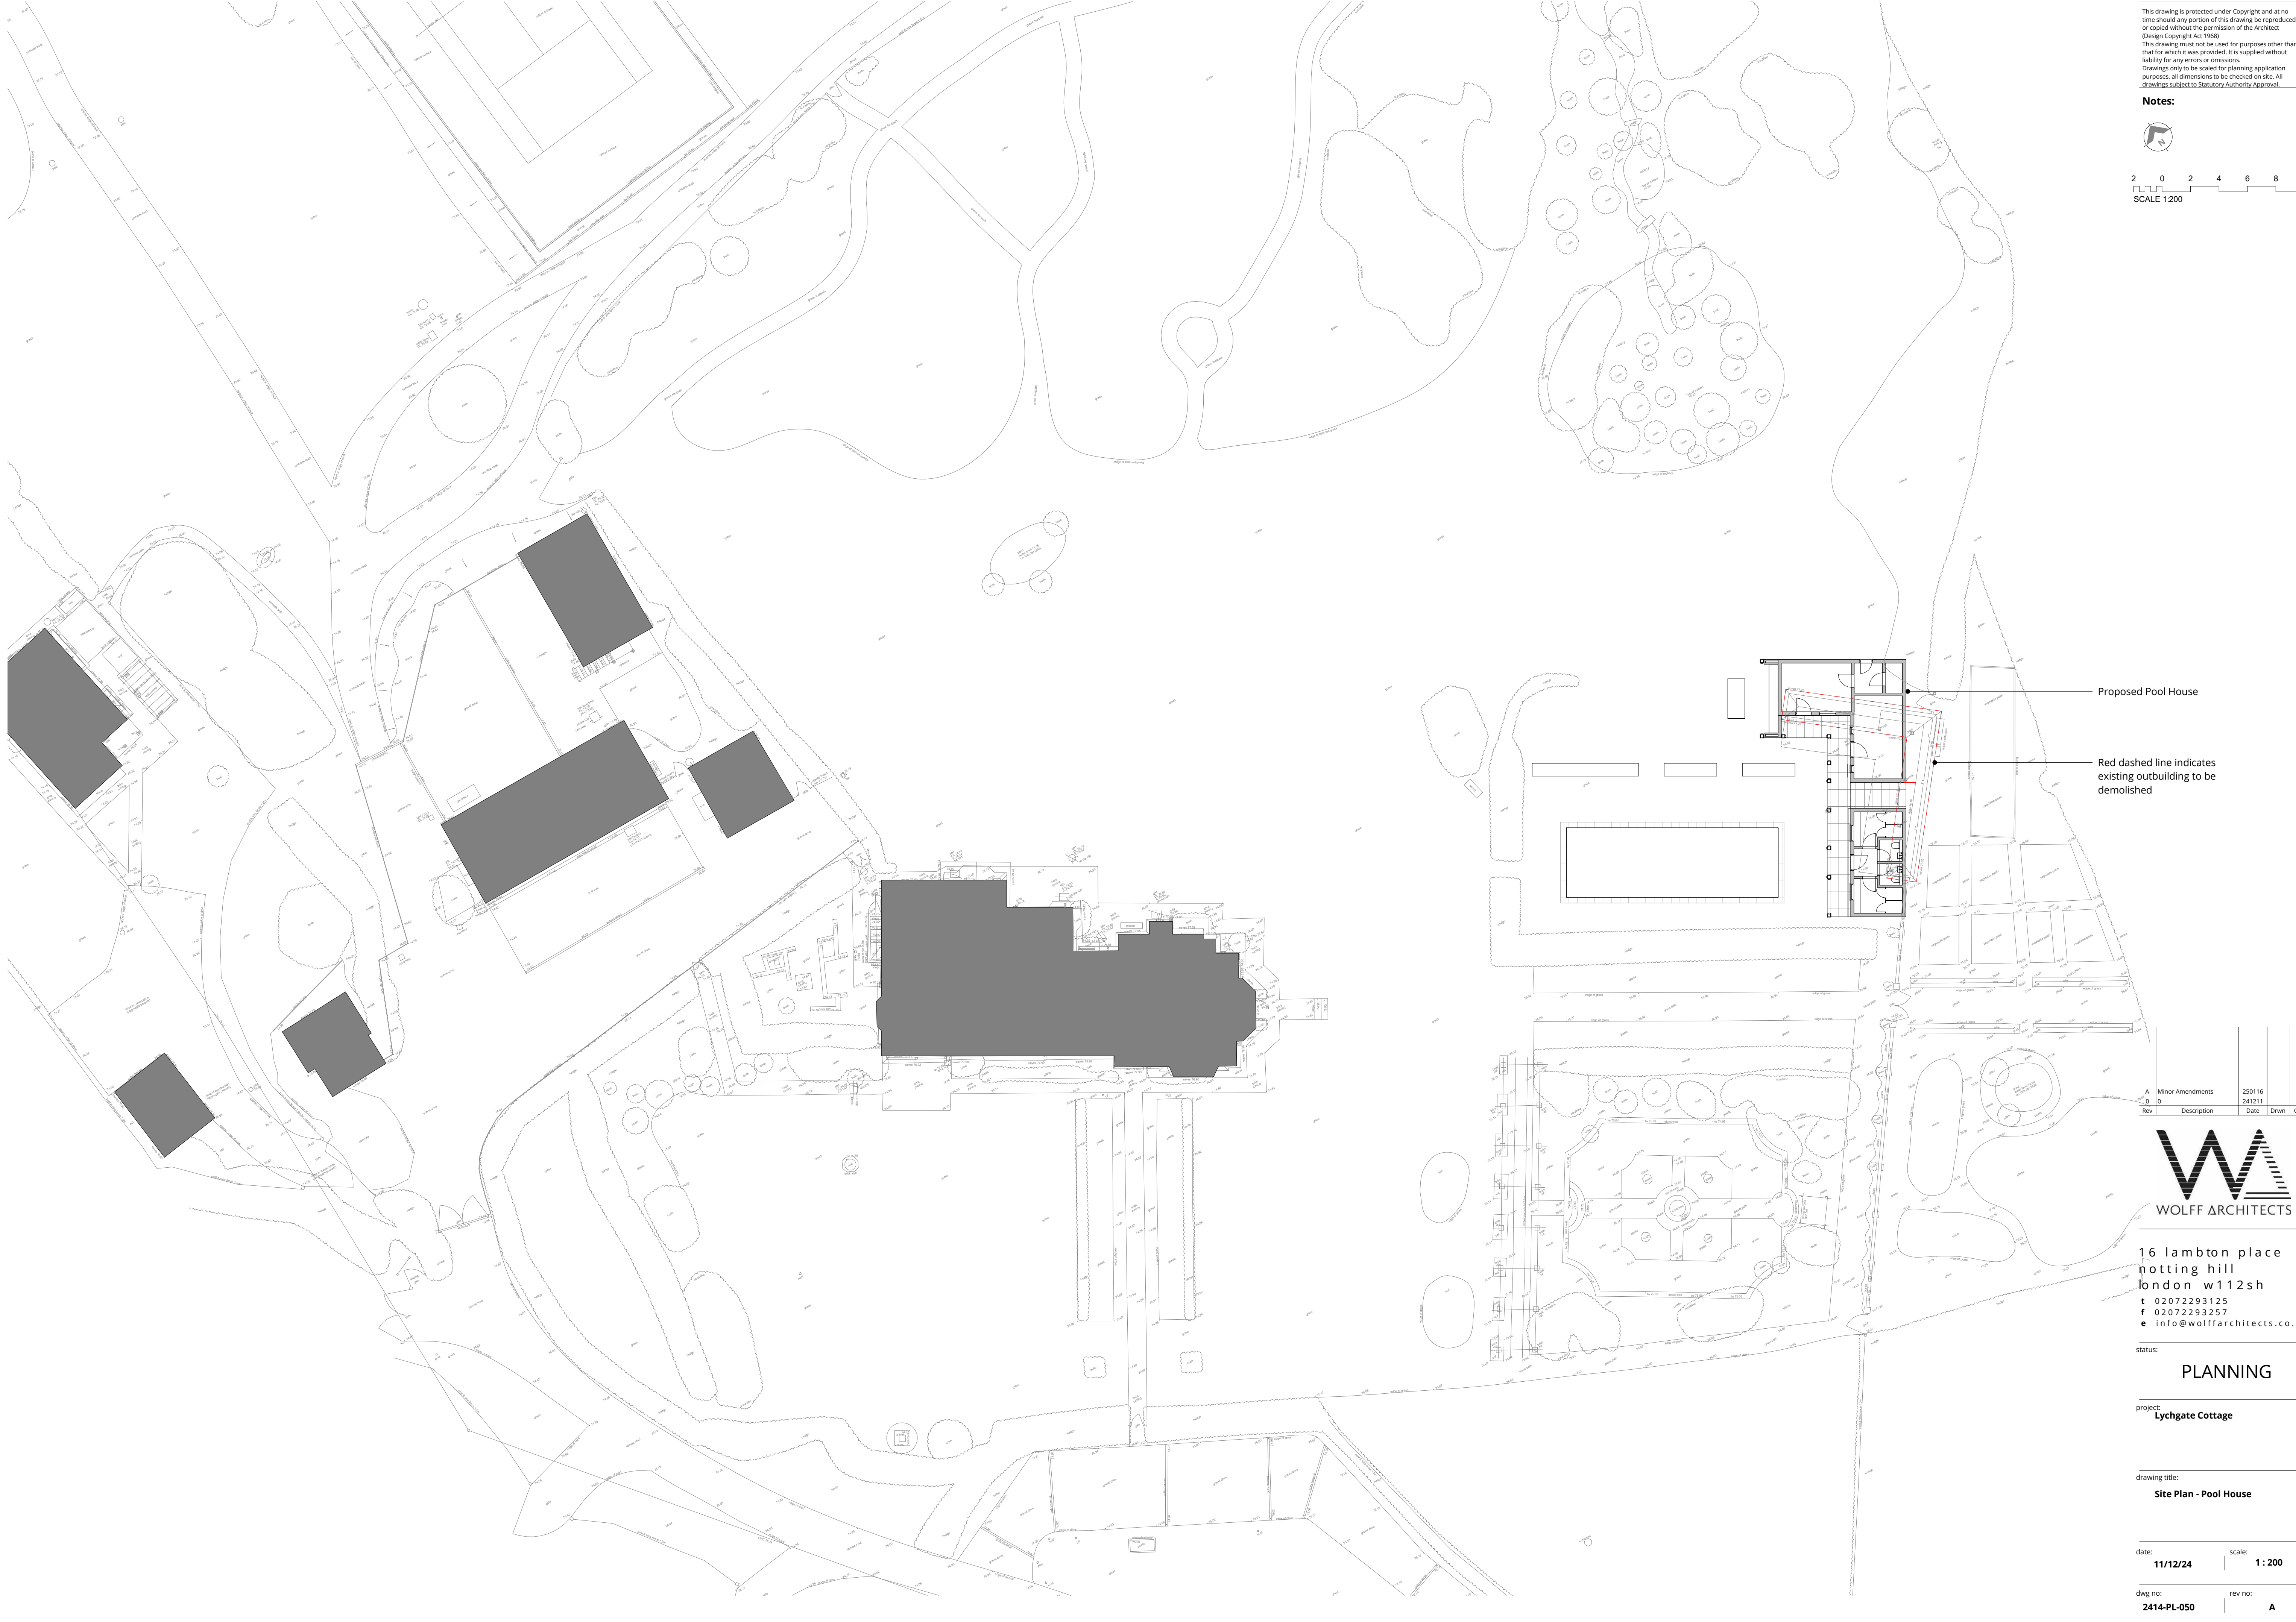

This drawing is protected under Copyright and at no time should any portion of this drawing be reproduced or copied without the permission of the Architect (Design Copyright Act 1968)
This drawing must not be used for purposes other than that for which it was provided. It is supplied without liability for any errors or omissions.
Drawings only to be scaled for planning application purposes, all dimensions to be checked on site. All drawings subject to Statutory Authority Approval.

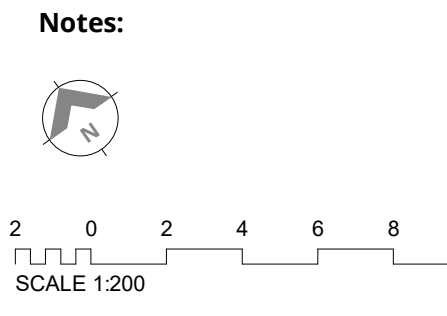

Proposed Pool House

Red dashed line indicates existing outbuilding to be demolished

A	Minor Amendments	250116		
0		241211		
Rev	Description	Date	Drawn	Ckd



16 lambton place
notting hill
london w112sh
t 02072293125
f 02072293257
e info@wolffarchitects.co.uk

status: **PLANNING**

project: **Lychgate Cottage**

drawing title: **Site Plan - Pool House**

date: **11/12/24** scale: **1:200**

dwg no: **2414-PL-050** rev no: **A**