



Notes:

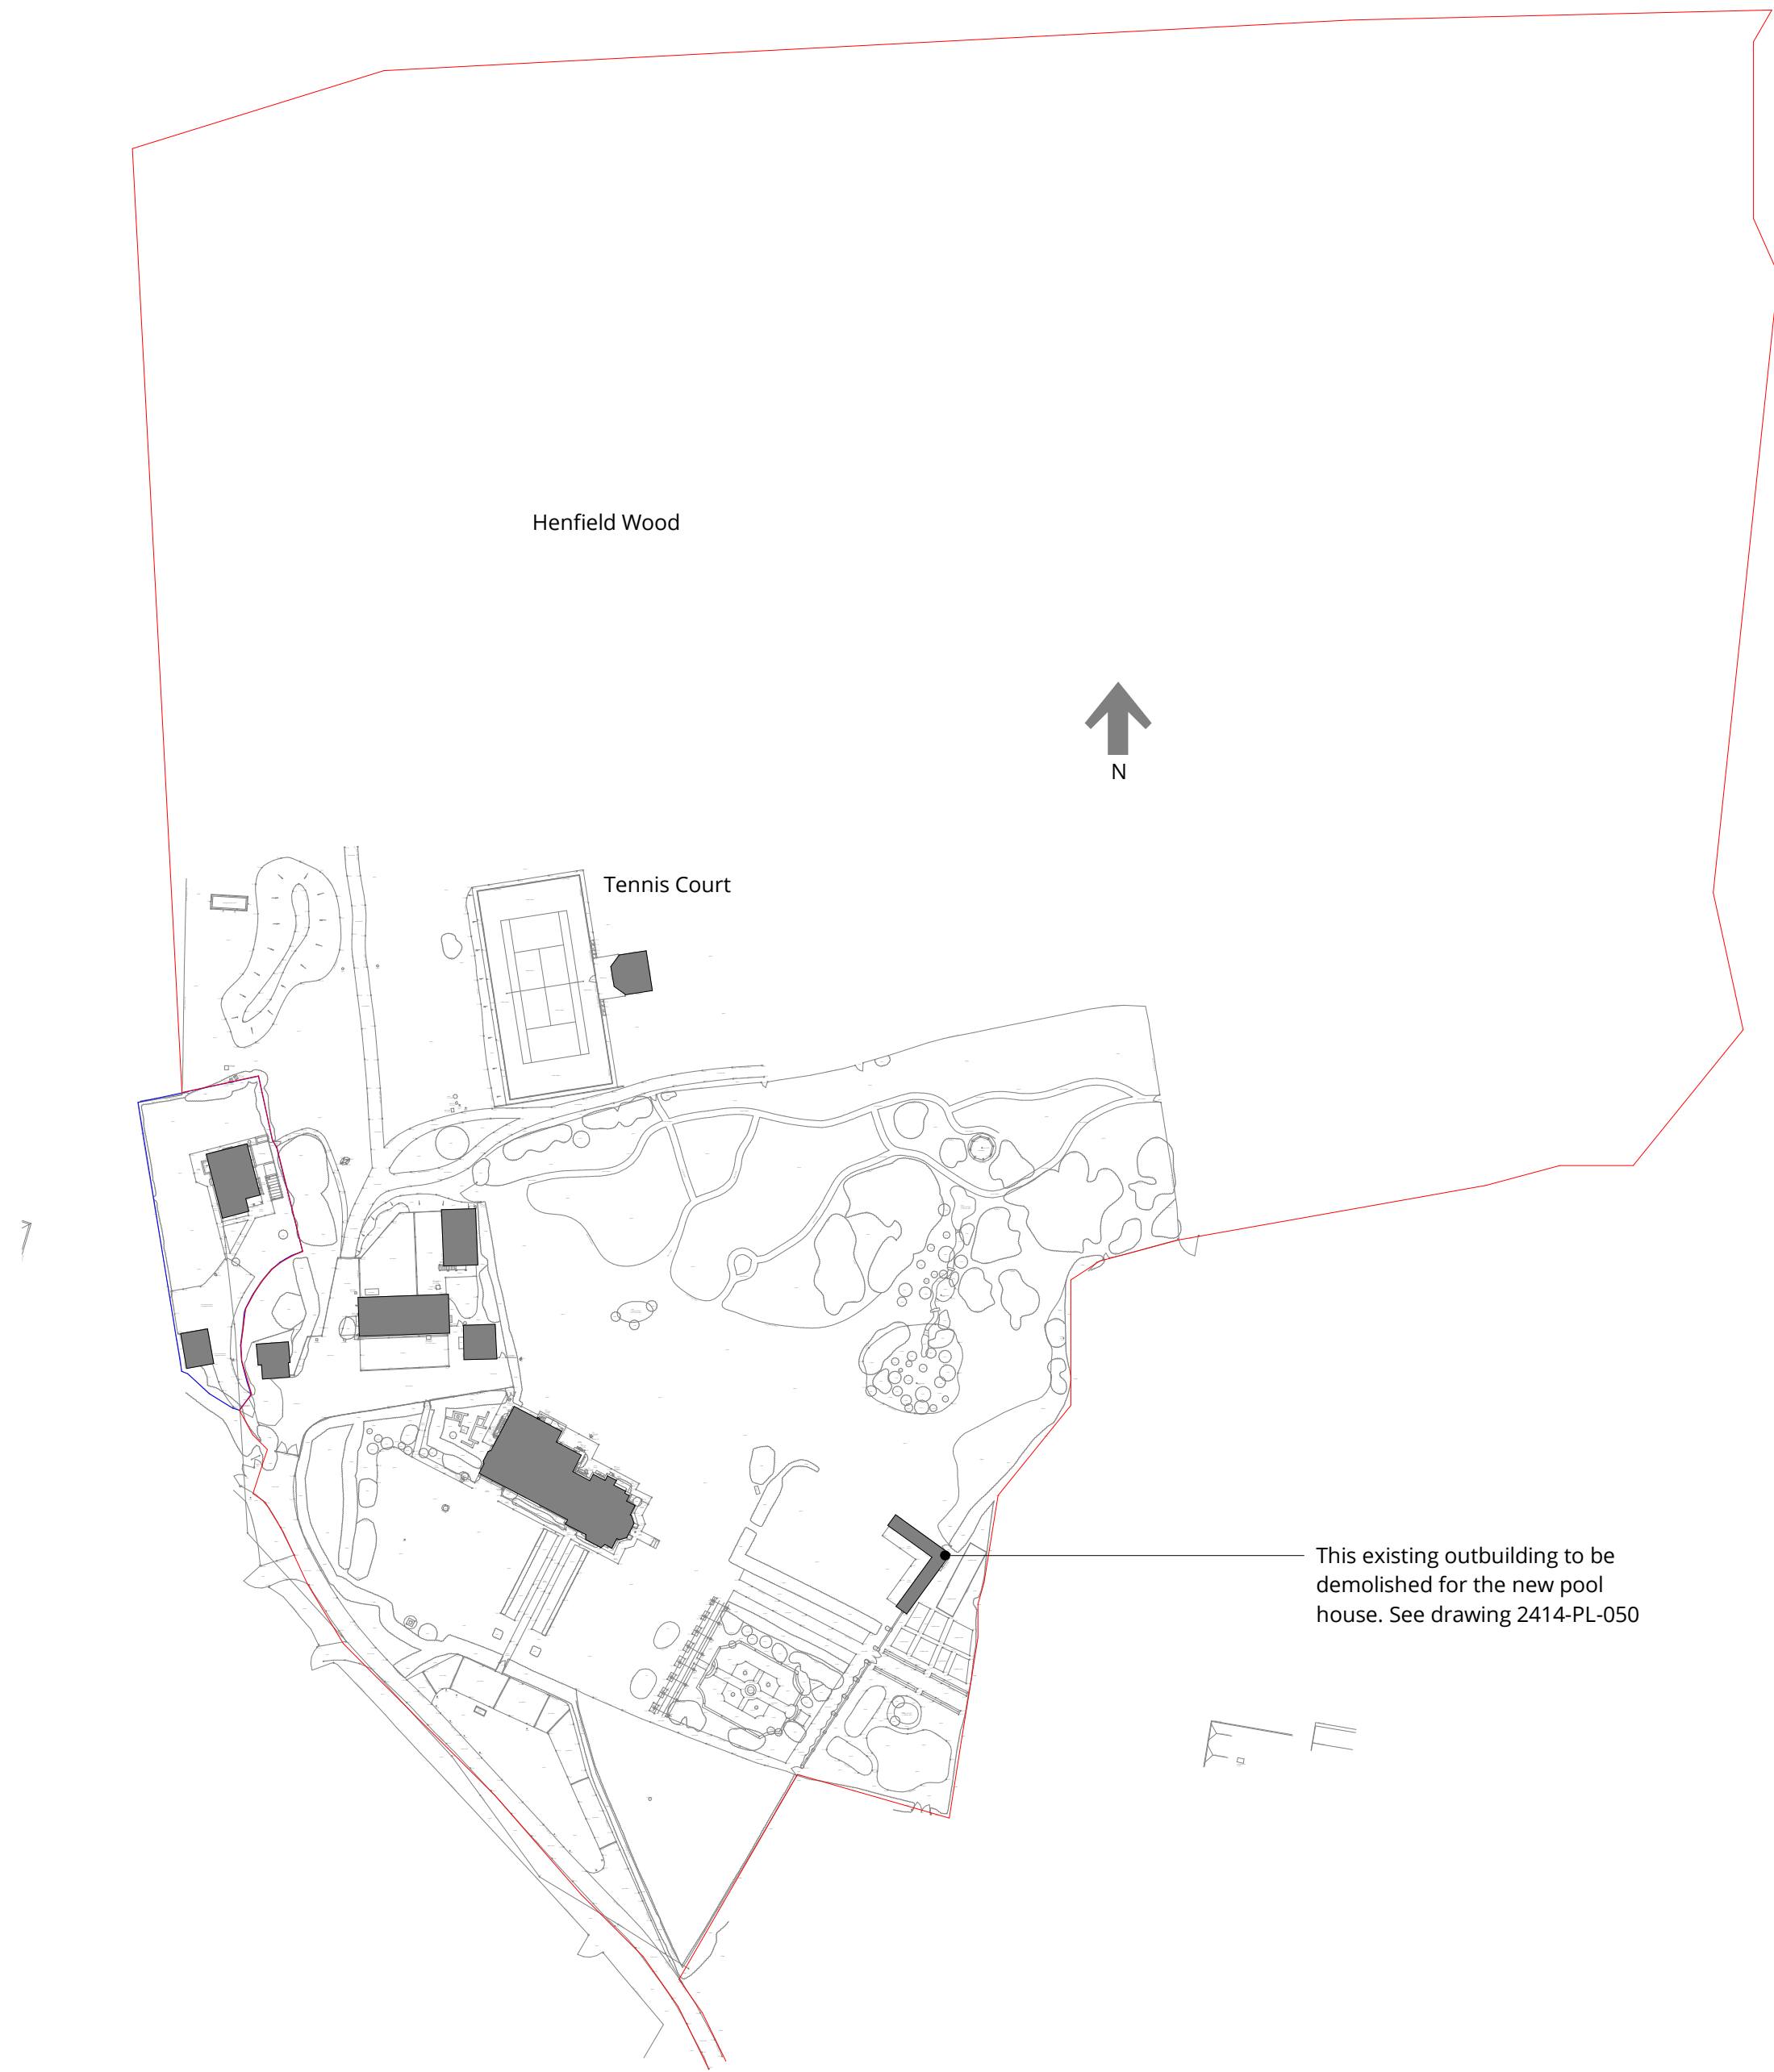

Site Location Plan
1 : 1000

0	First Issue	250217		
Rev	Description	Date	Drawn	Ckd

 

16 lambton place
notting hill
london w112sh
t 02072293125
f 02072293257
e info@wolffarchitects.co.uk

status:

PLANNING

project:

Lychgate Cottage

drawing title:

Existing Site Plan

date:

02/17/25

scale:

1 : 1000

dwg no:

2414-PL-052

rev no:

0