



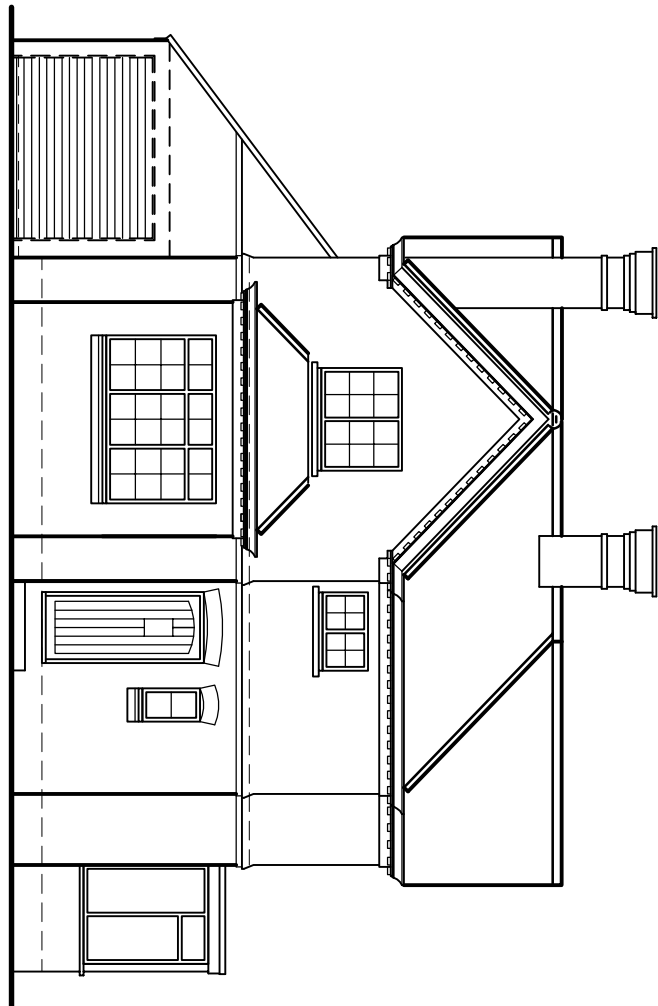


North Elevation

As Existing
1:100

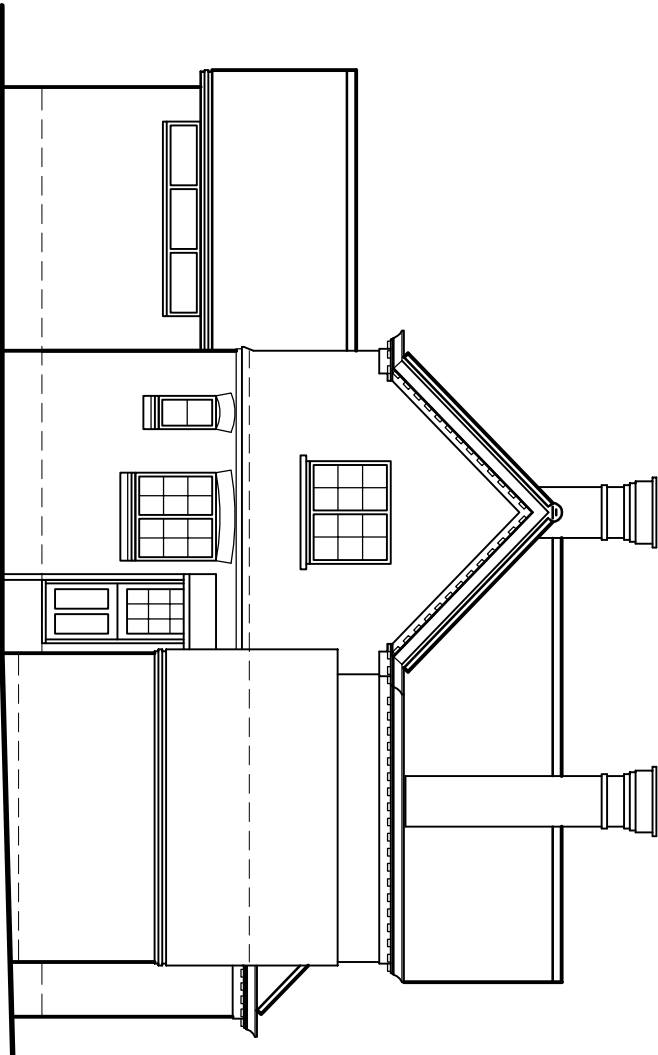


East Elevation

As Existing
1:100

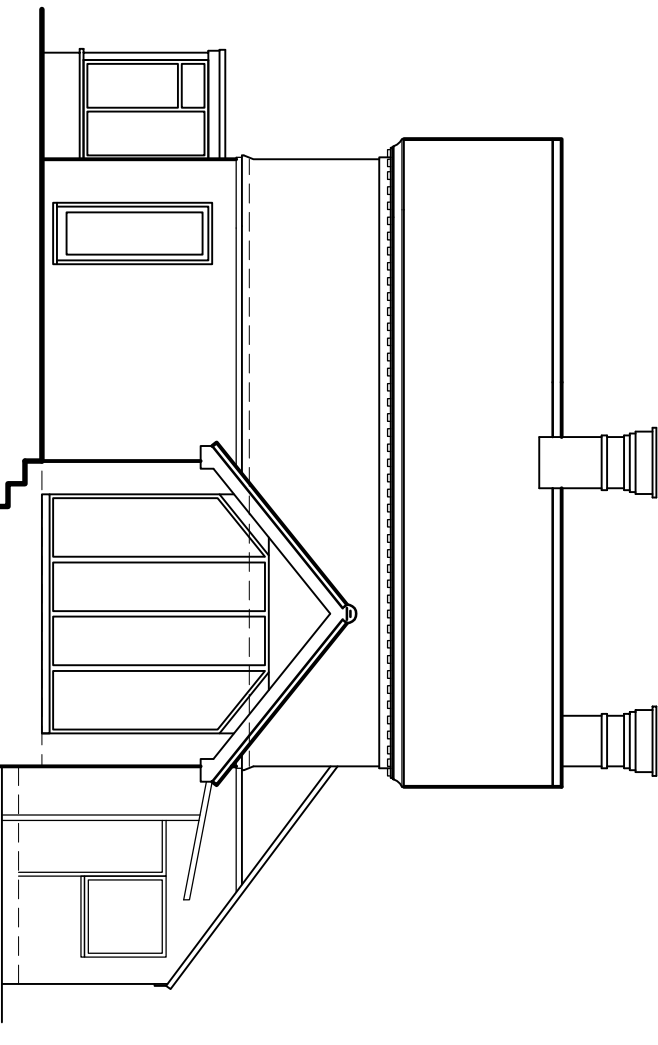


South Elevation

As Existing
1:100

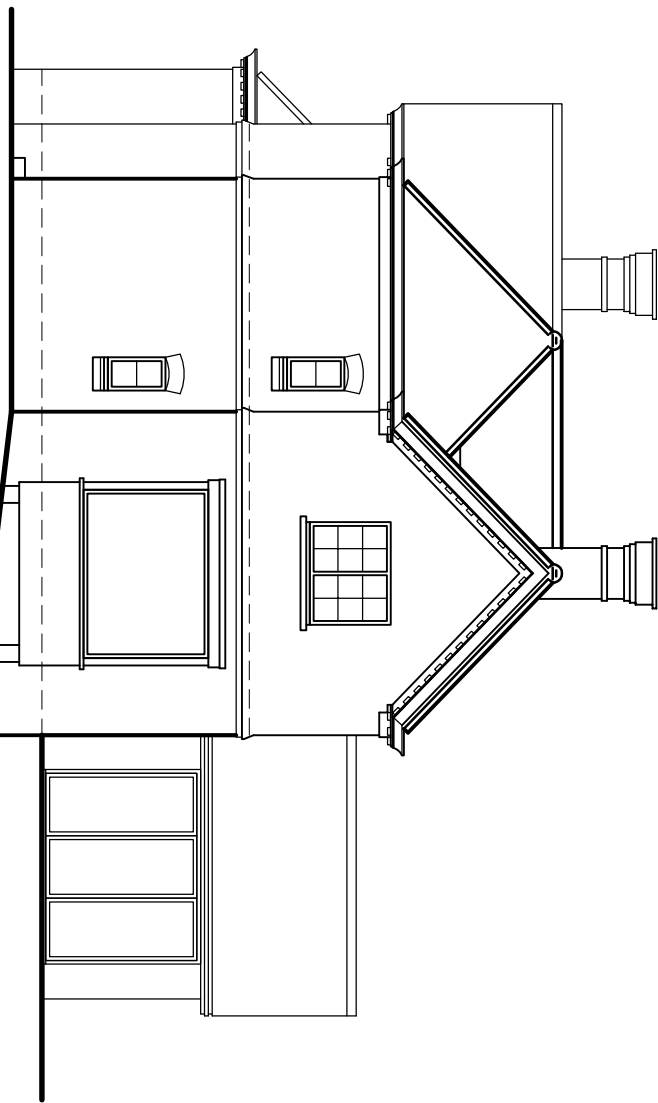


West Elevation

As Existing
1:100

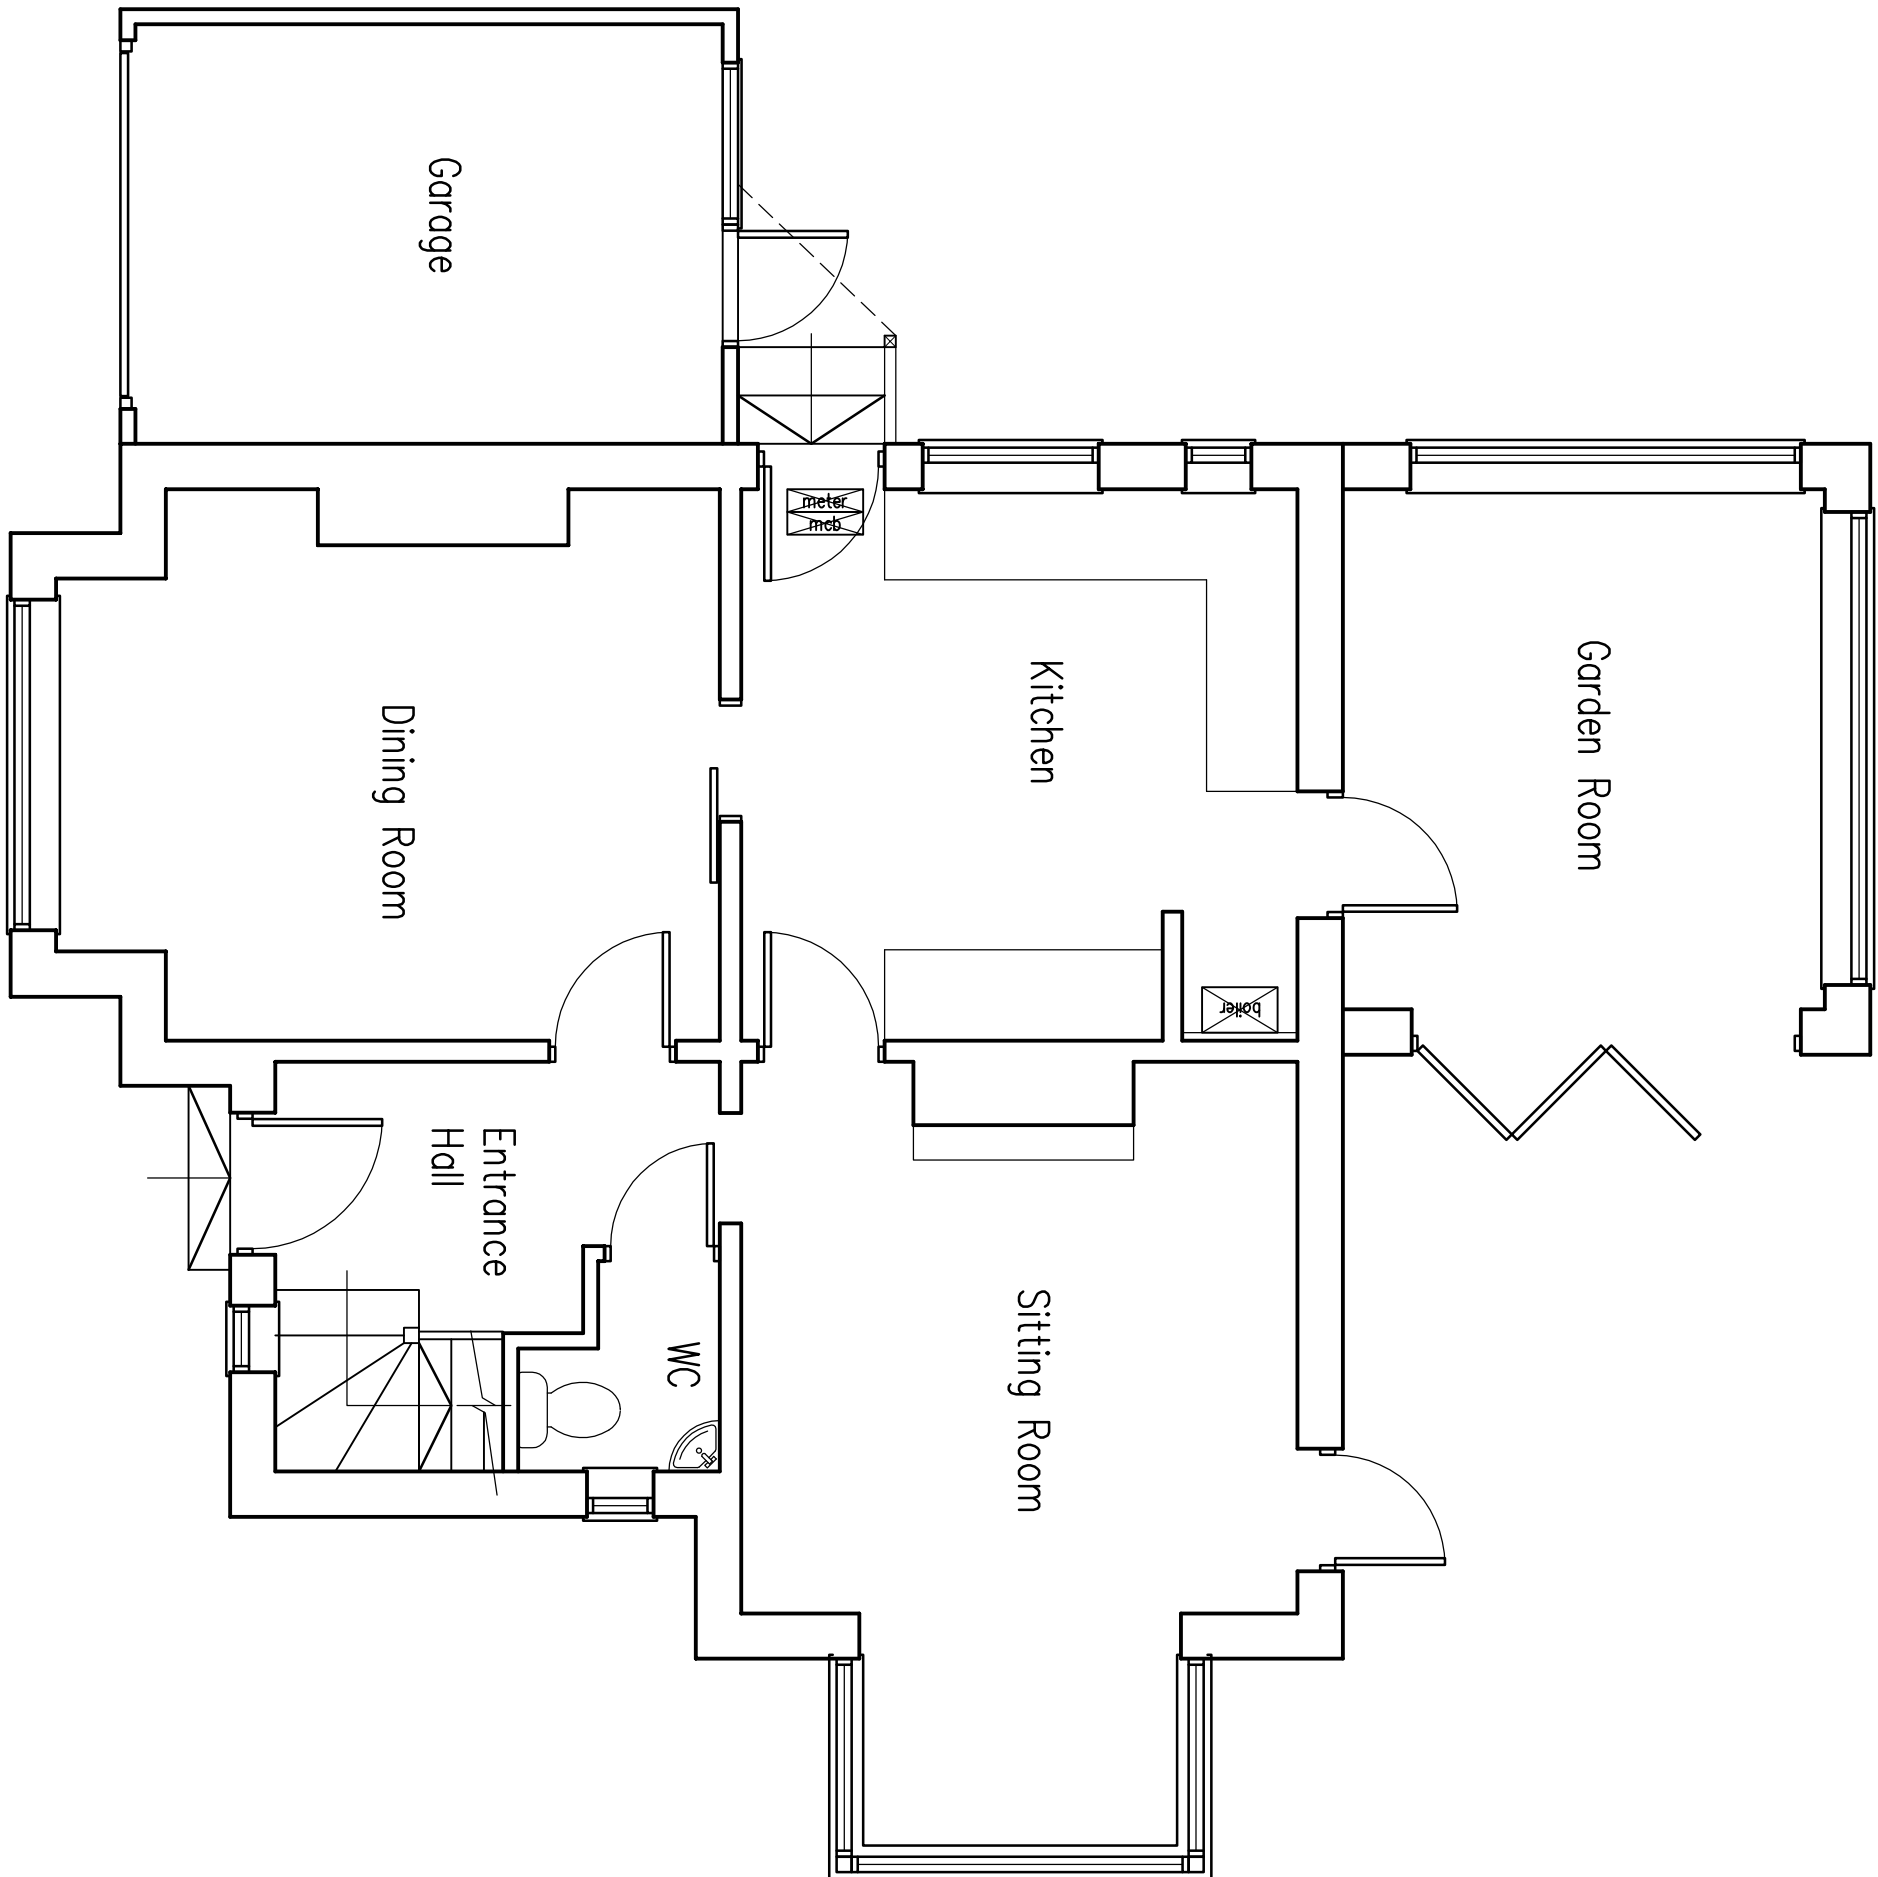


Ground Floor Plan

As Existing
1:50

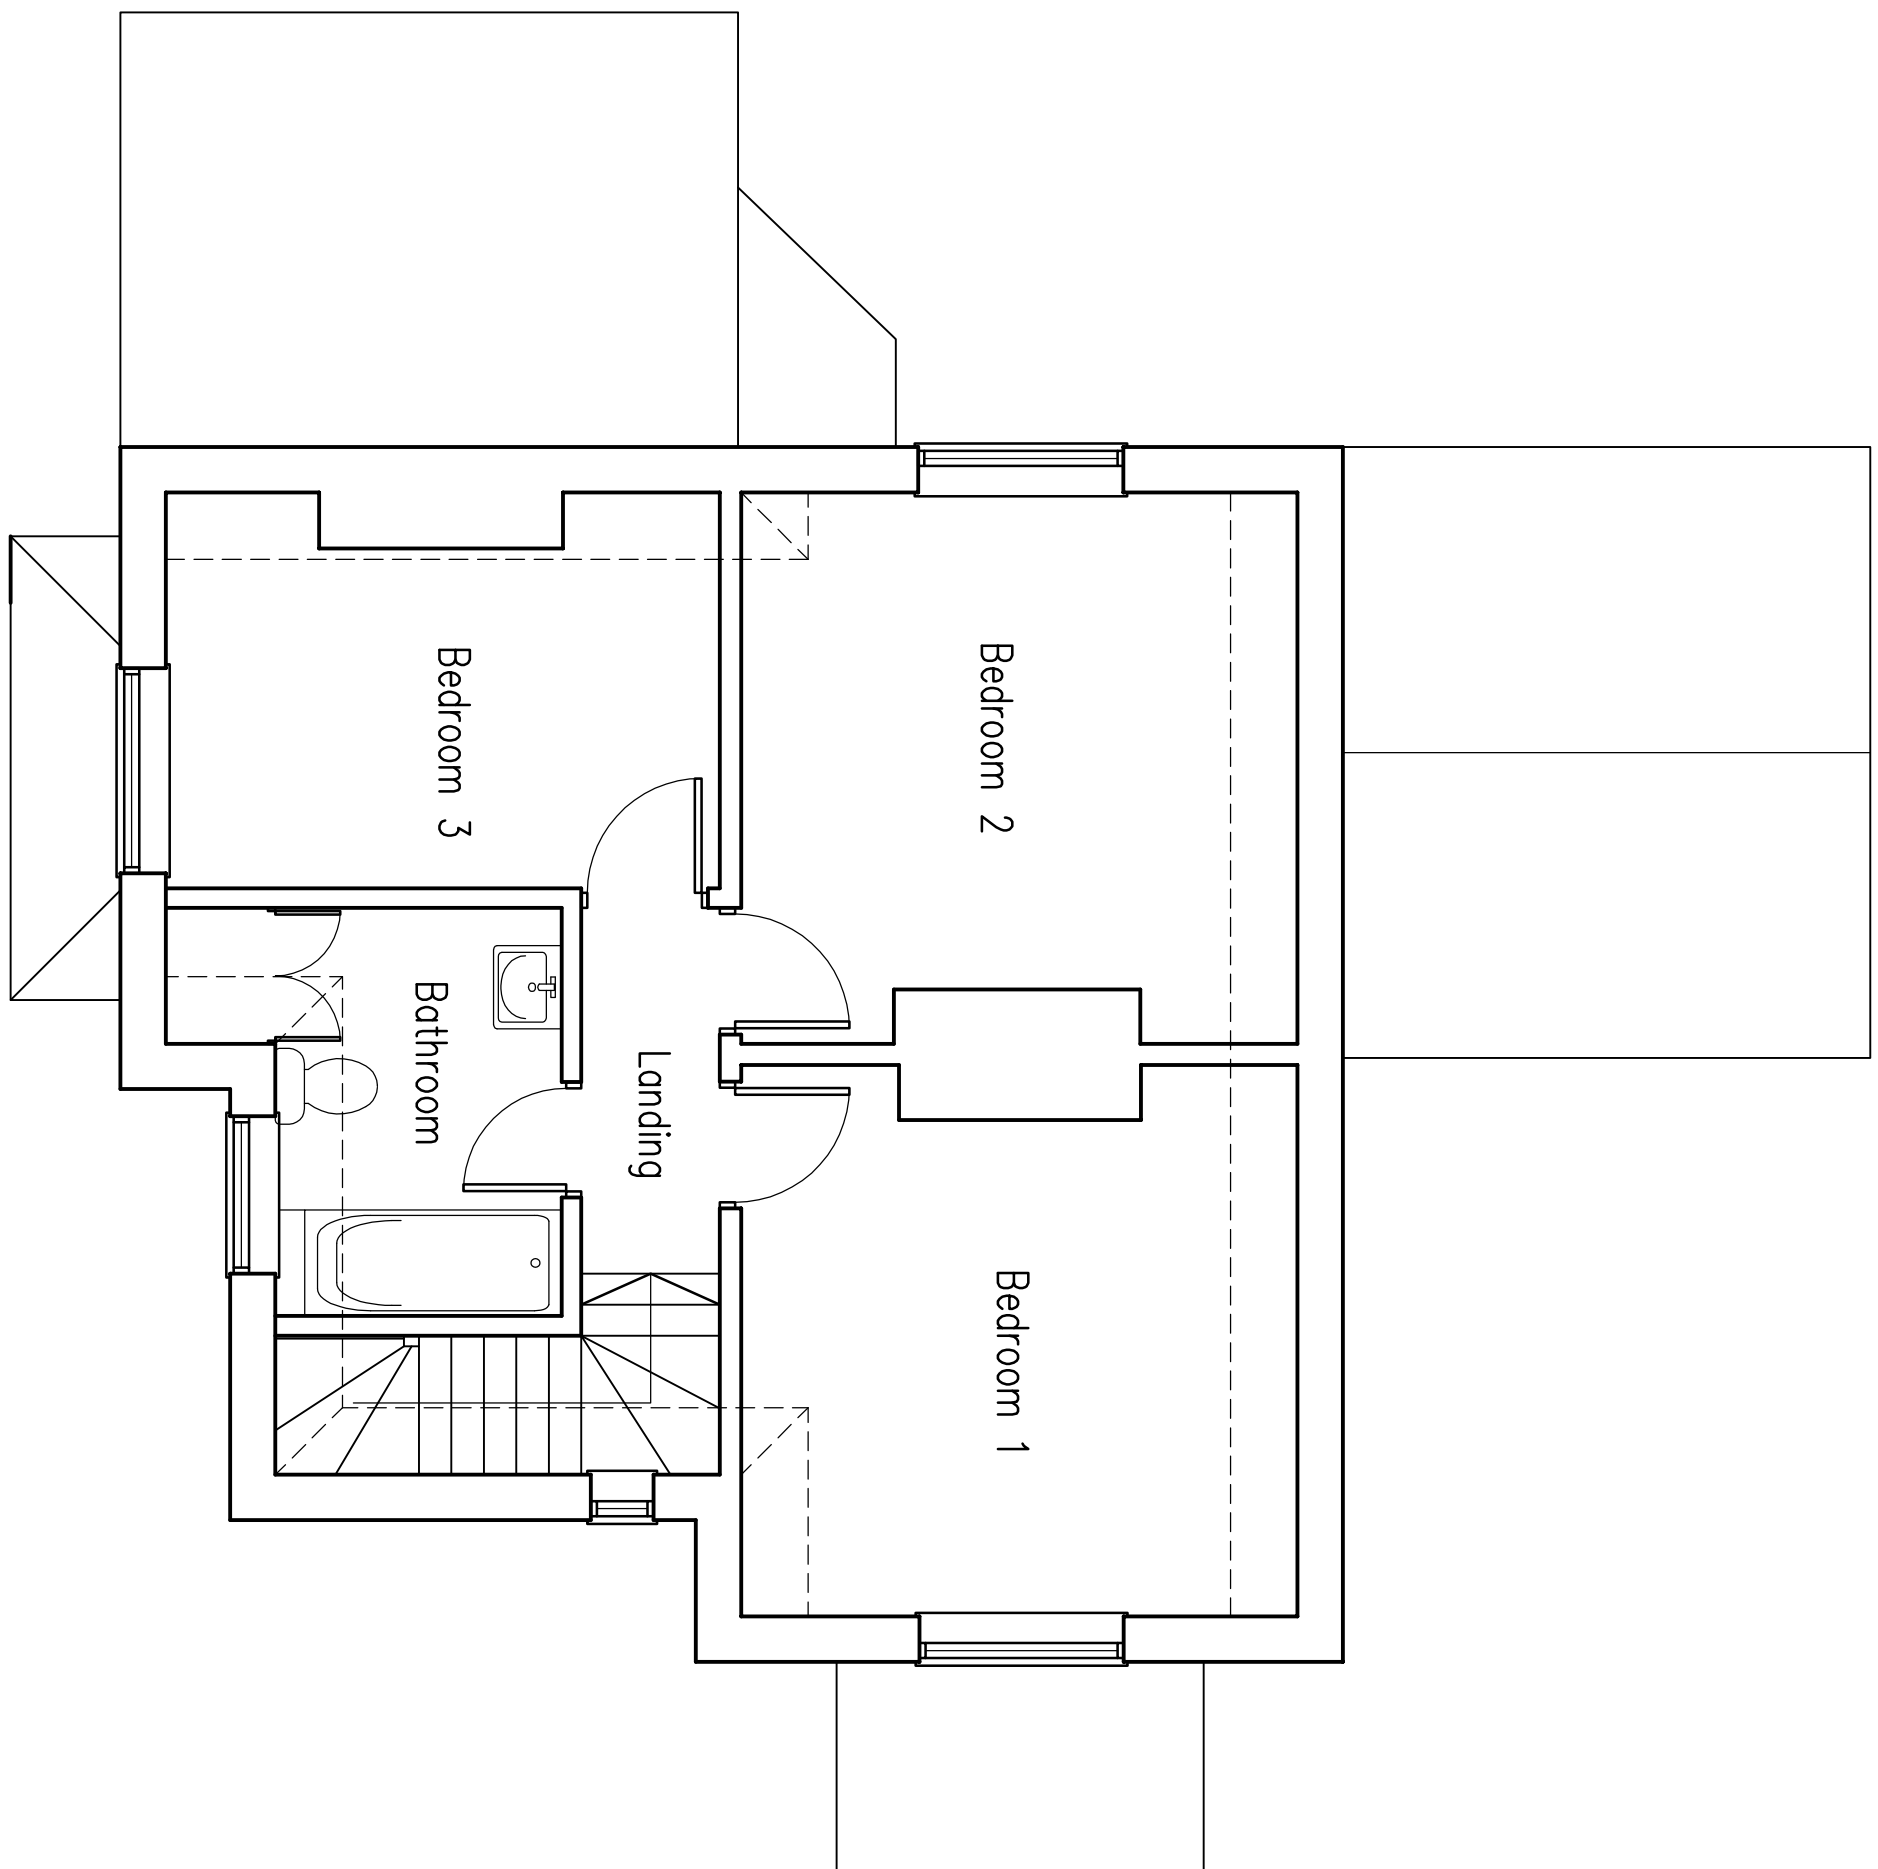


First Floor Plan

As Existing
1:50

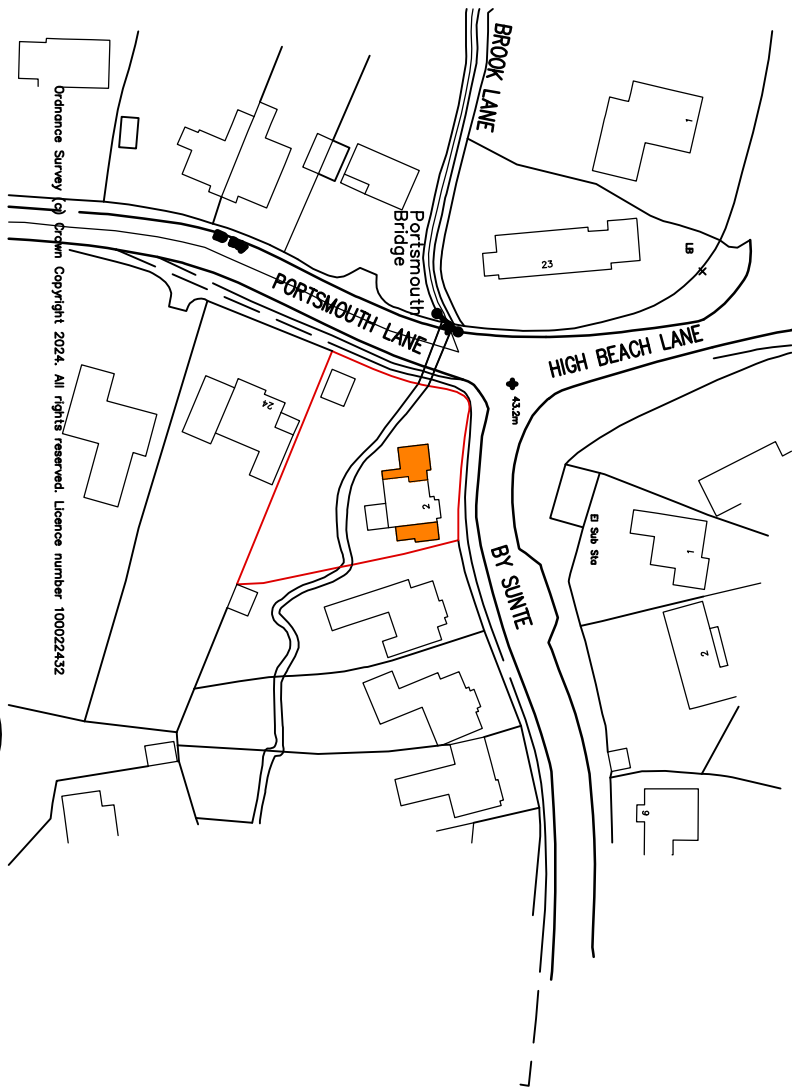



Location Plan

1:1250

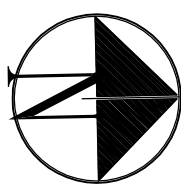

Block Plan

1:500

 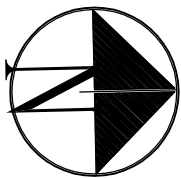

1:500 Scale Bar



1:1250 Scale Bar



1:50 Scale Bar



1:100 Scale Bar

Project:
Proposed Extension at:
2 By-Suite
Lindfield

Drawing title:
Floor Plans & Elevations
As Existing
Block & Location Plans

Client:
Mr & Mrs McGlinchey

Copyright of:
Clive Voller Associates
Chartered Building Surveyors
15 Station Road
Burgess Hill
West Sussex
RH15 9DE
Tel: 01444 871010
Fax: 01444 870099
Web: www.clivevoller.com



Scale:
1:50, 1:100, 1:500, 1:1250 @ A1

Date:
Nov 2024

Drawn:

Dwg No. 4108-01

Rev'n