




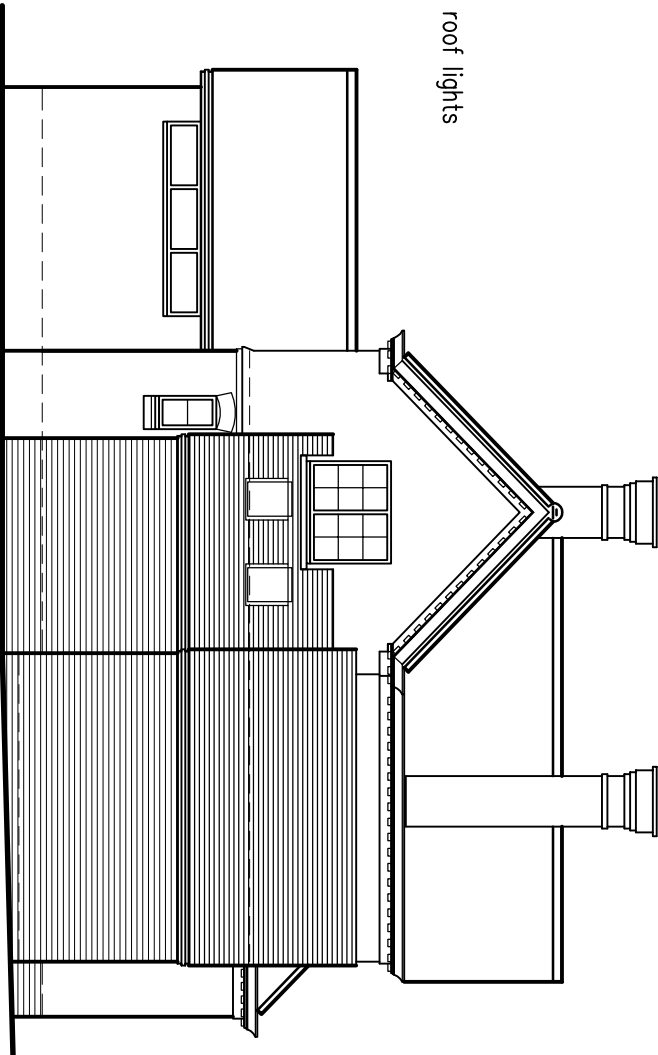

New roof lights

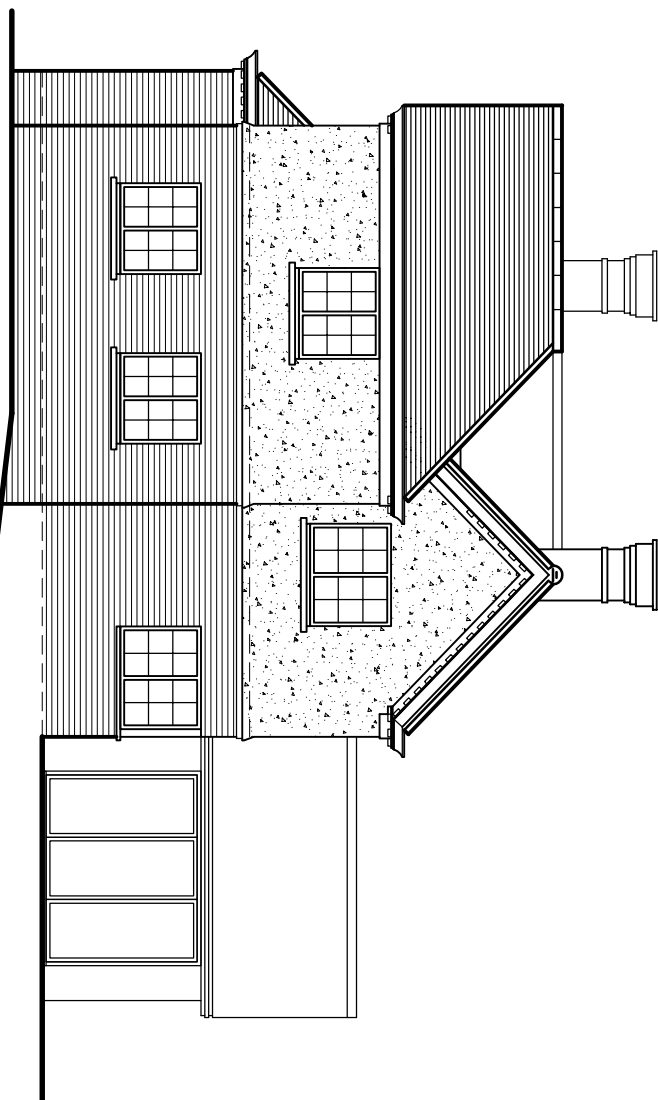

Roof tiles to match existing
Painted render to match existing
Upvc windows to match existing
Face brickwork to match existing

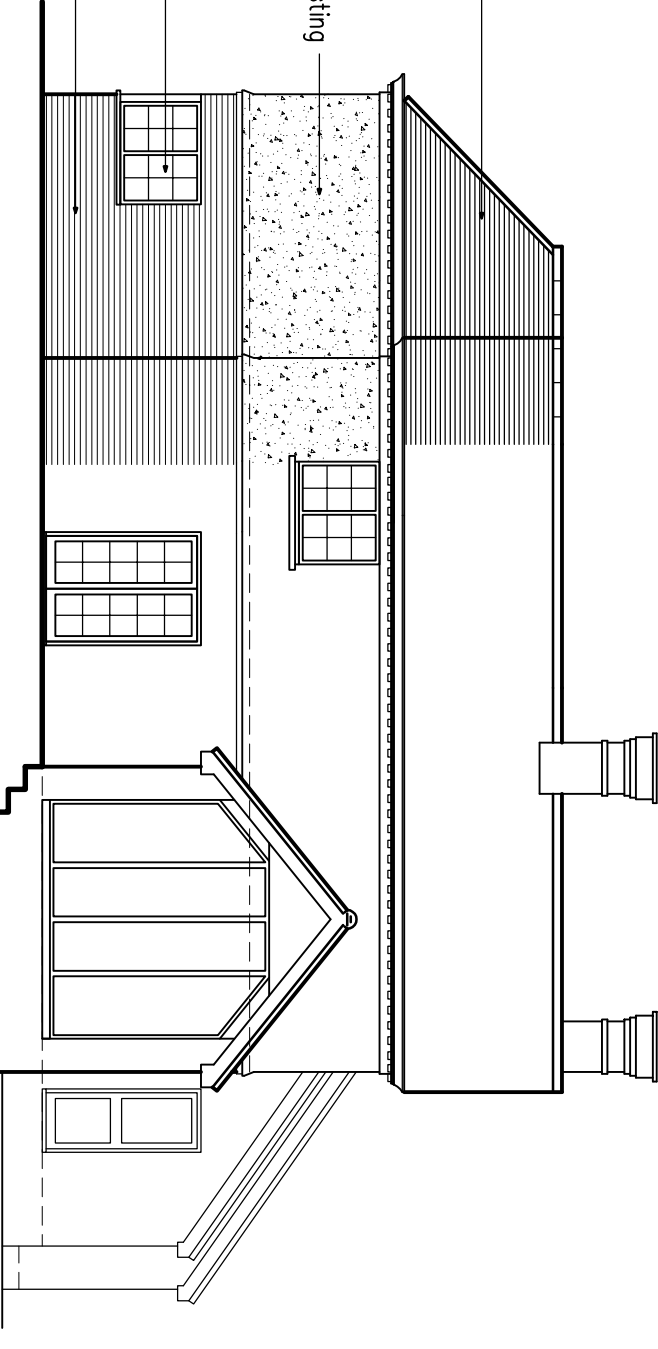

North Elevation

As Proposed
1:100

East Elevation


As Proposed
1:100

South Elevation

As Proposed
1:100


West Elevation

As Proposed
1:100

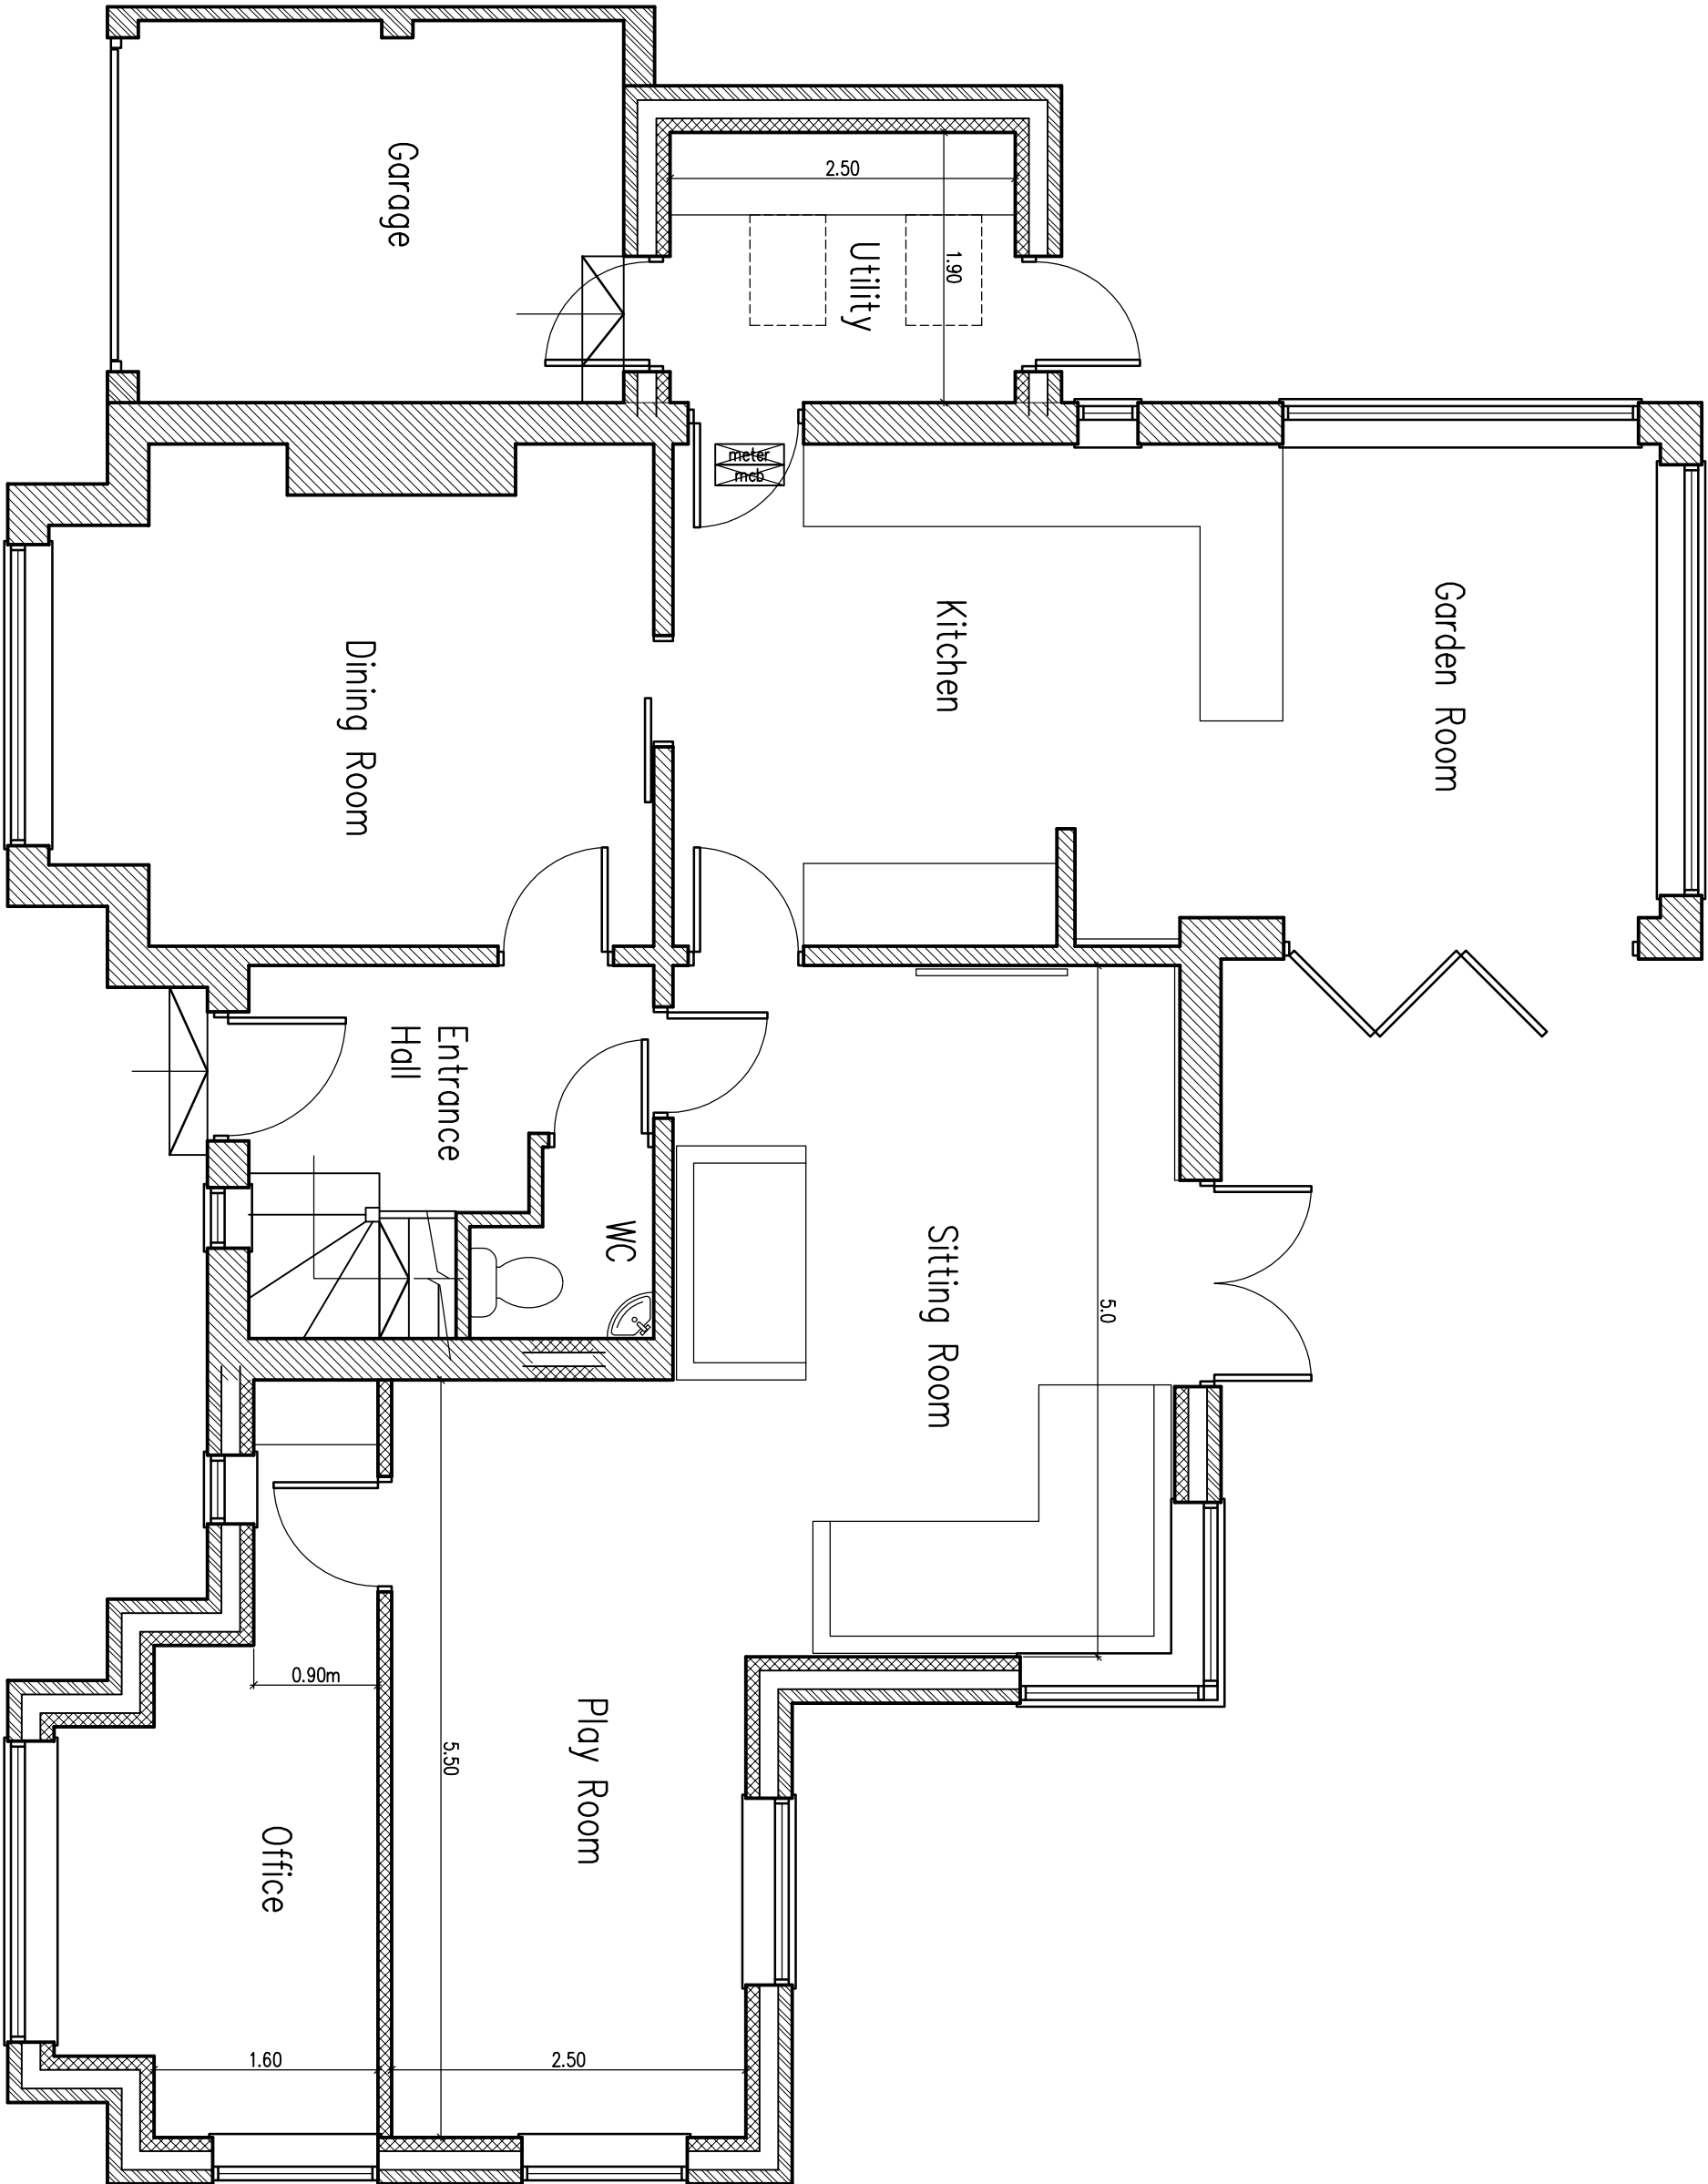

Ground Floor Plan

As Proposed
1:50

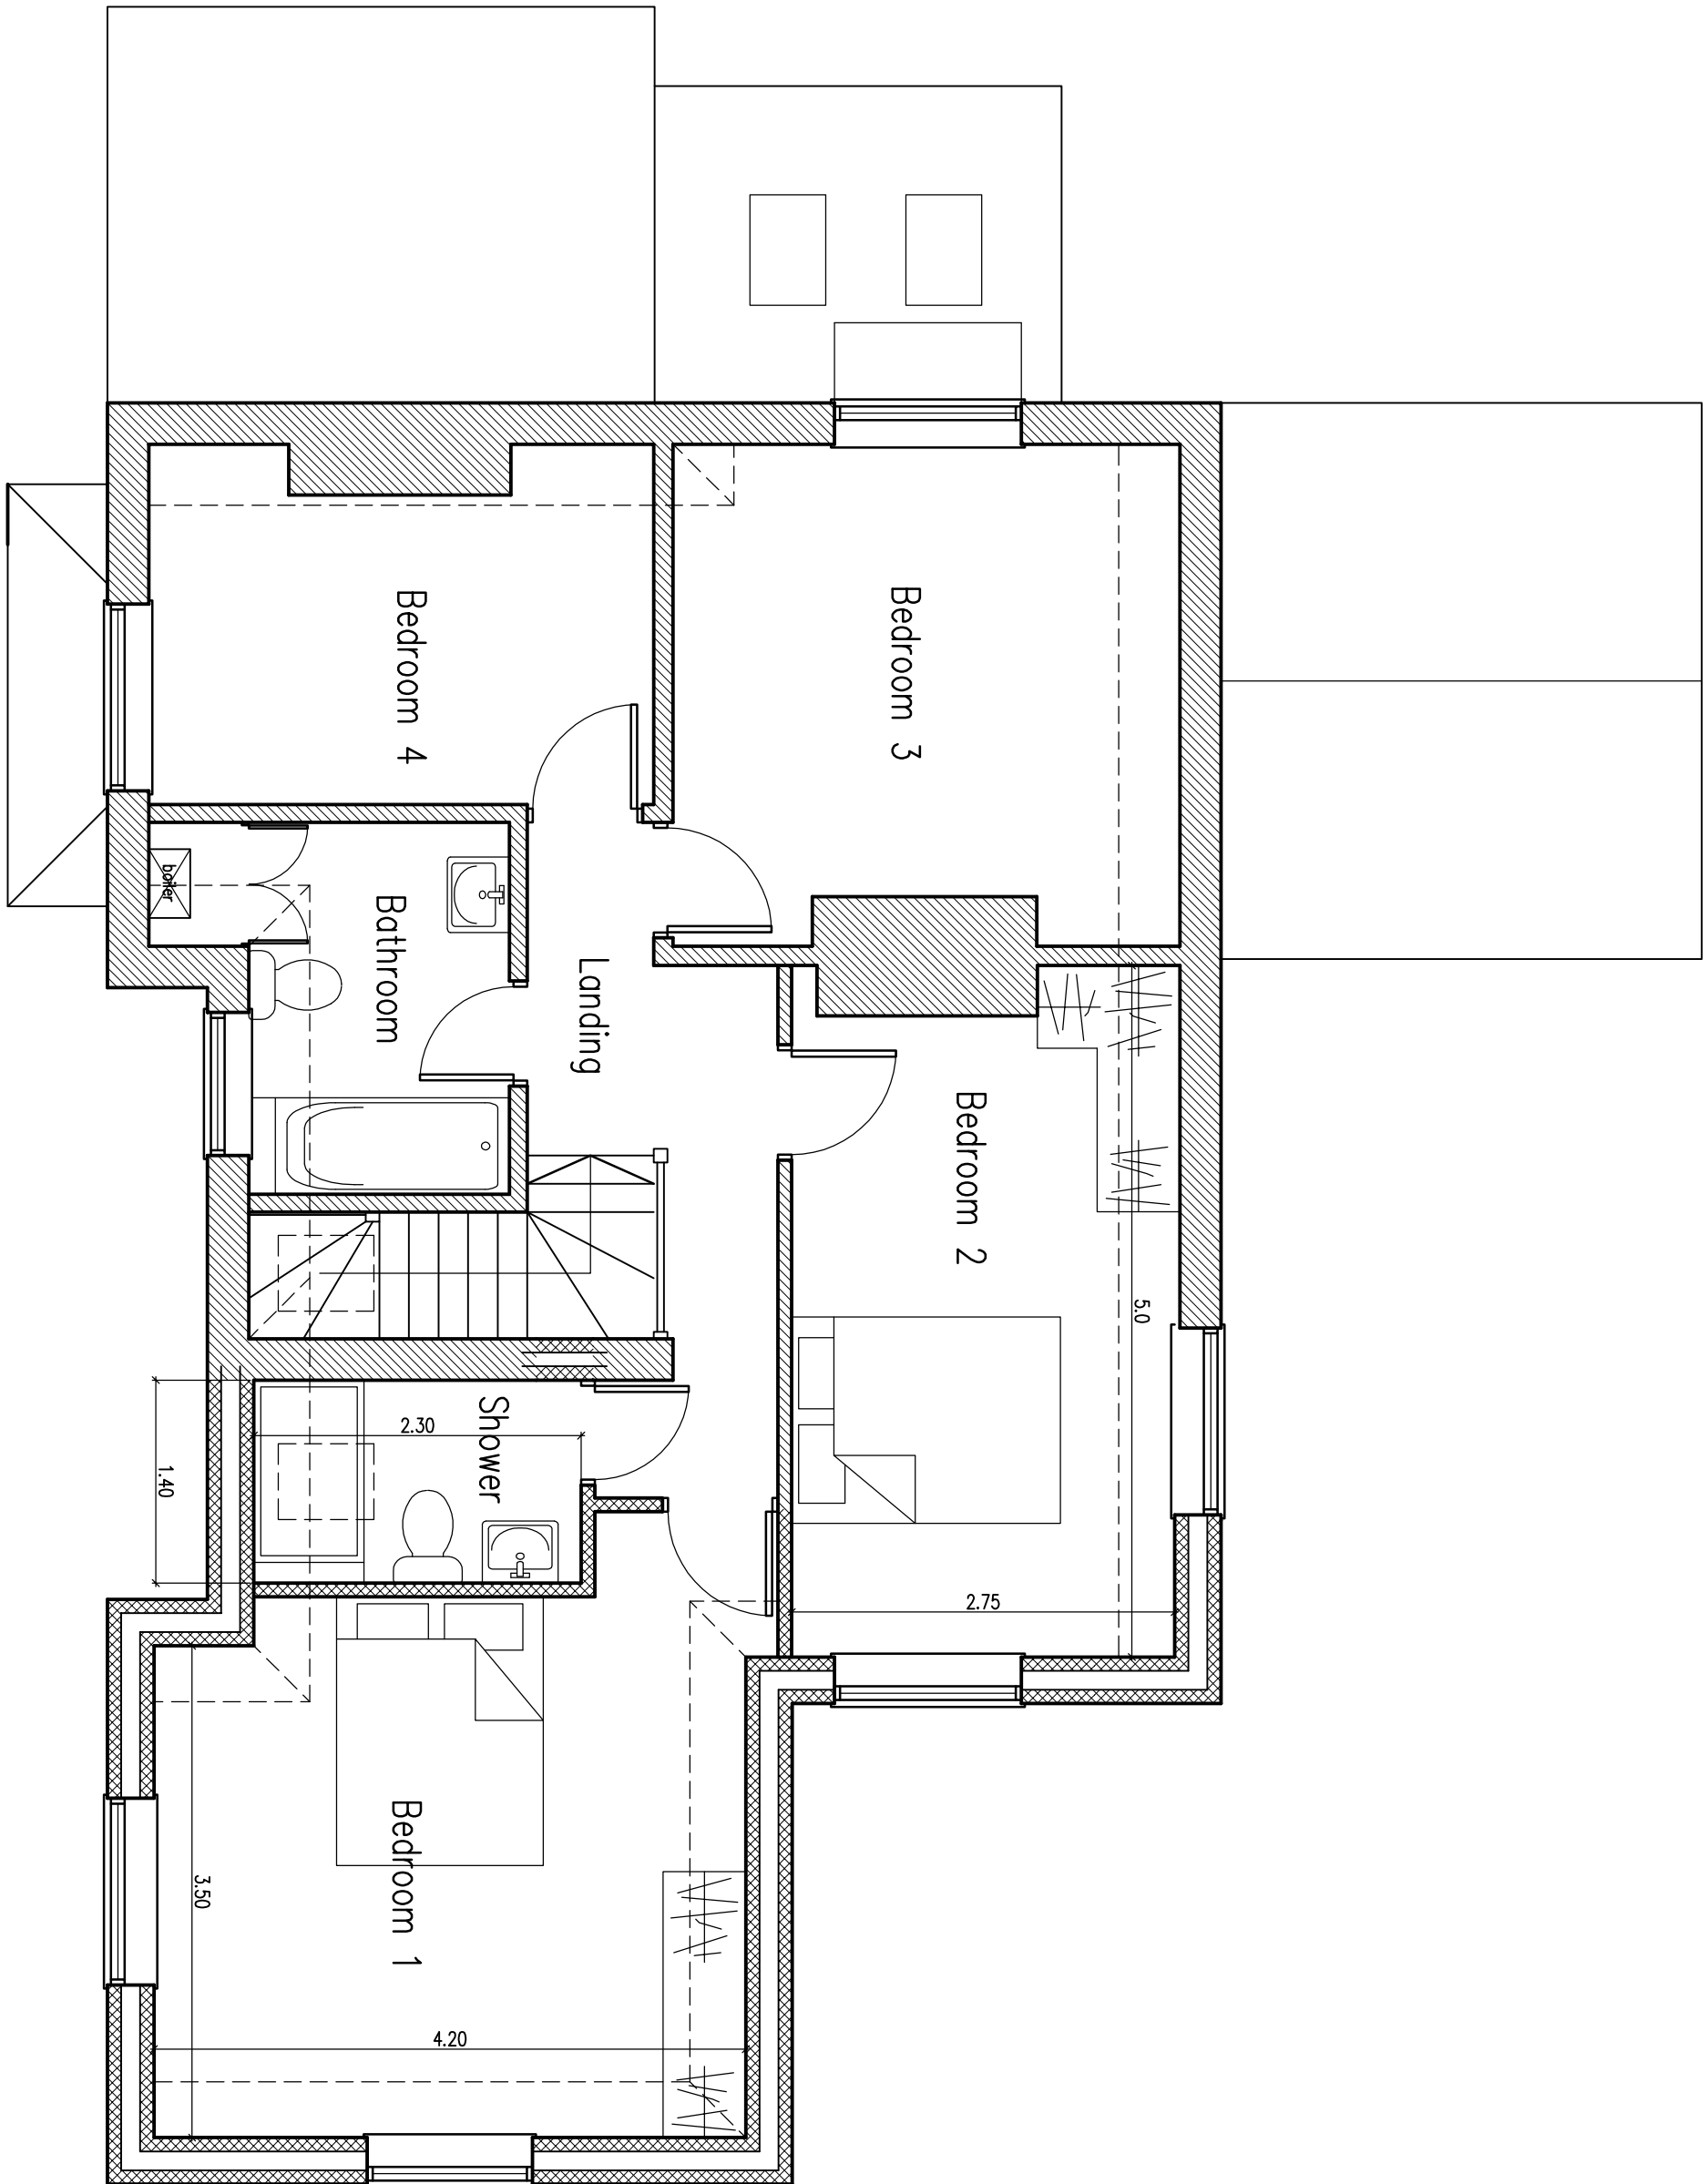

First Floor Plan

As Proposed
1:50

B Nov 2024 I amended to client's comments
A Nov 2024 I amended to client's comments

Project:
Proposed Extension at:
2 By-Sunte
Lindfield

Drawing title:
Floor Plans & Elevations
As Proposed

Client:
Mr & Mrs McGlinchey

Copyright of:
Clive Voller Associates
Chartered Building Surveyors
15 Station Road
Burgess Hill
West Sussex
RH15 9DE
Tel: 01444 871010
Fax: 01444 870099
Web: www.clivevoller.com



Scale:
1:50, 1:100 @ A1

Date:
Nov 2024

Drawn:

Dwg No. 4108-02

Rev'n
B

