


Existing Front Elevation



Existing Rear Elevation

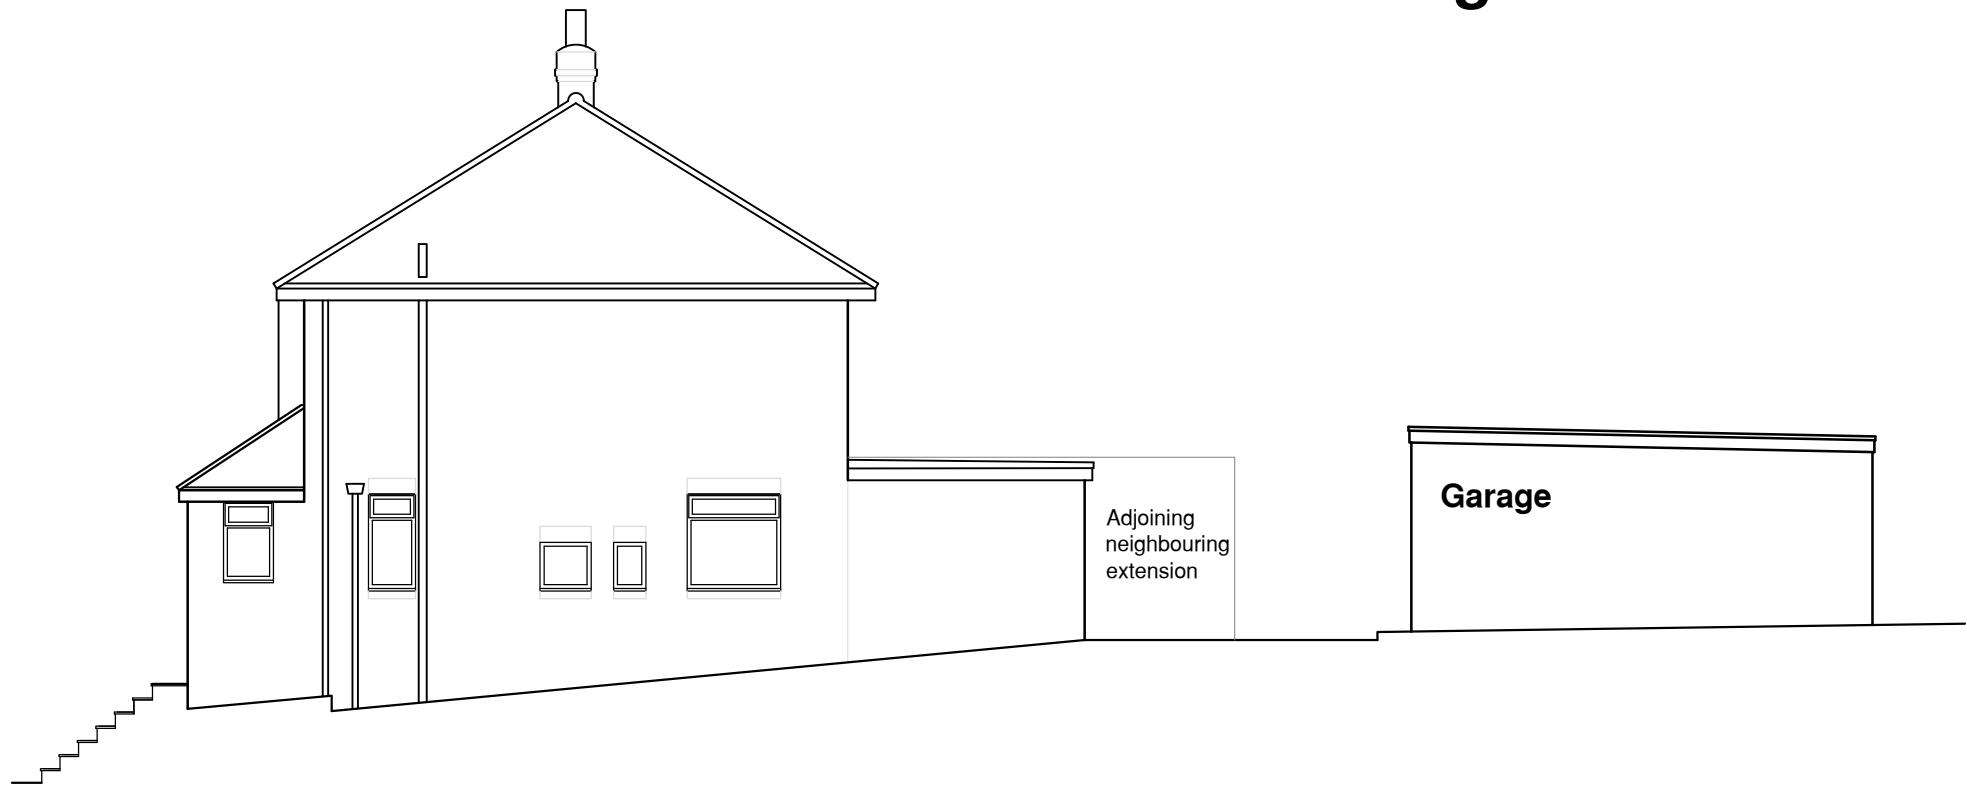

Existing Right Side Elevation

				Property: 39 FOREST VIEW ROAD, EAST GRINSTEAD, WEST SUSSEX, RH19 4AW		EXISTING ELEVATIONS		
				Client: Mr & Ms Burden				
				Scale: 1:100	Date: 20.02.2026	Drawn by: AGM	Drawing number: 26007-004	Revision:
Revision:	Description:		Date:	Drawn by:				