



**Proposed Front Elevation
(no alterations)**

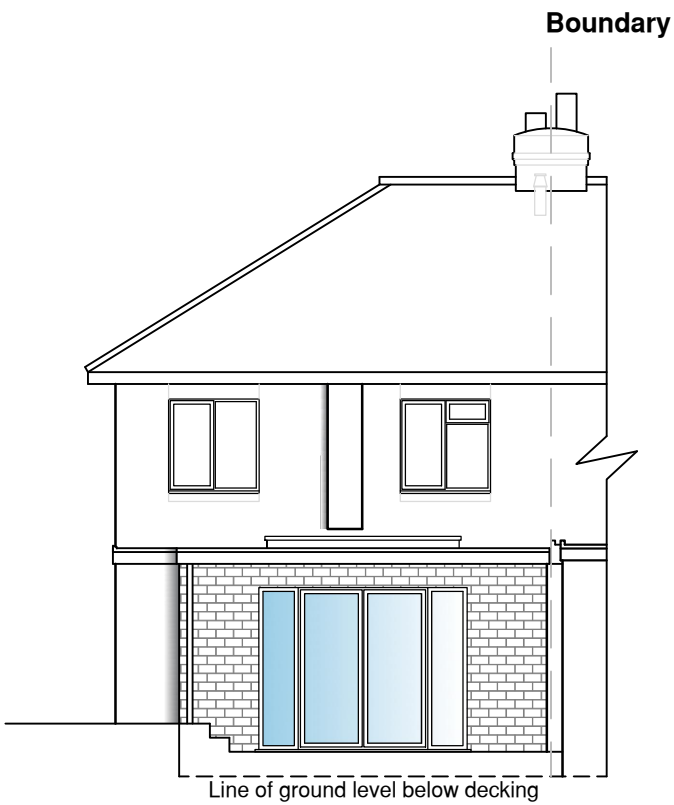

Proposed Rear Elevation

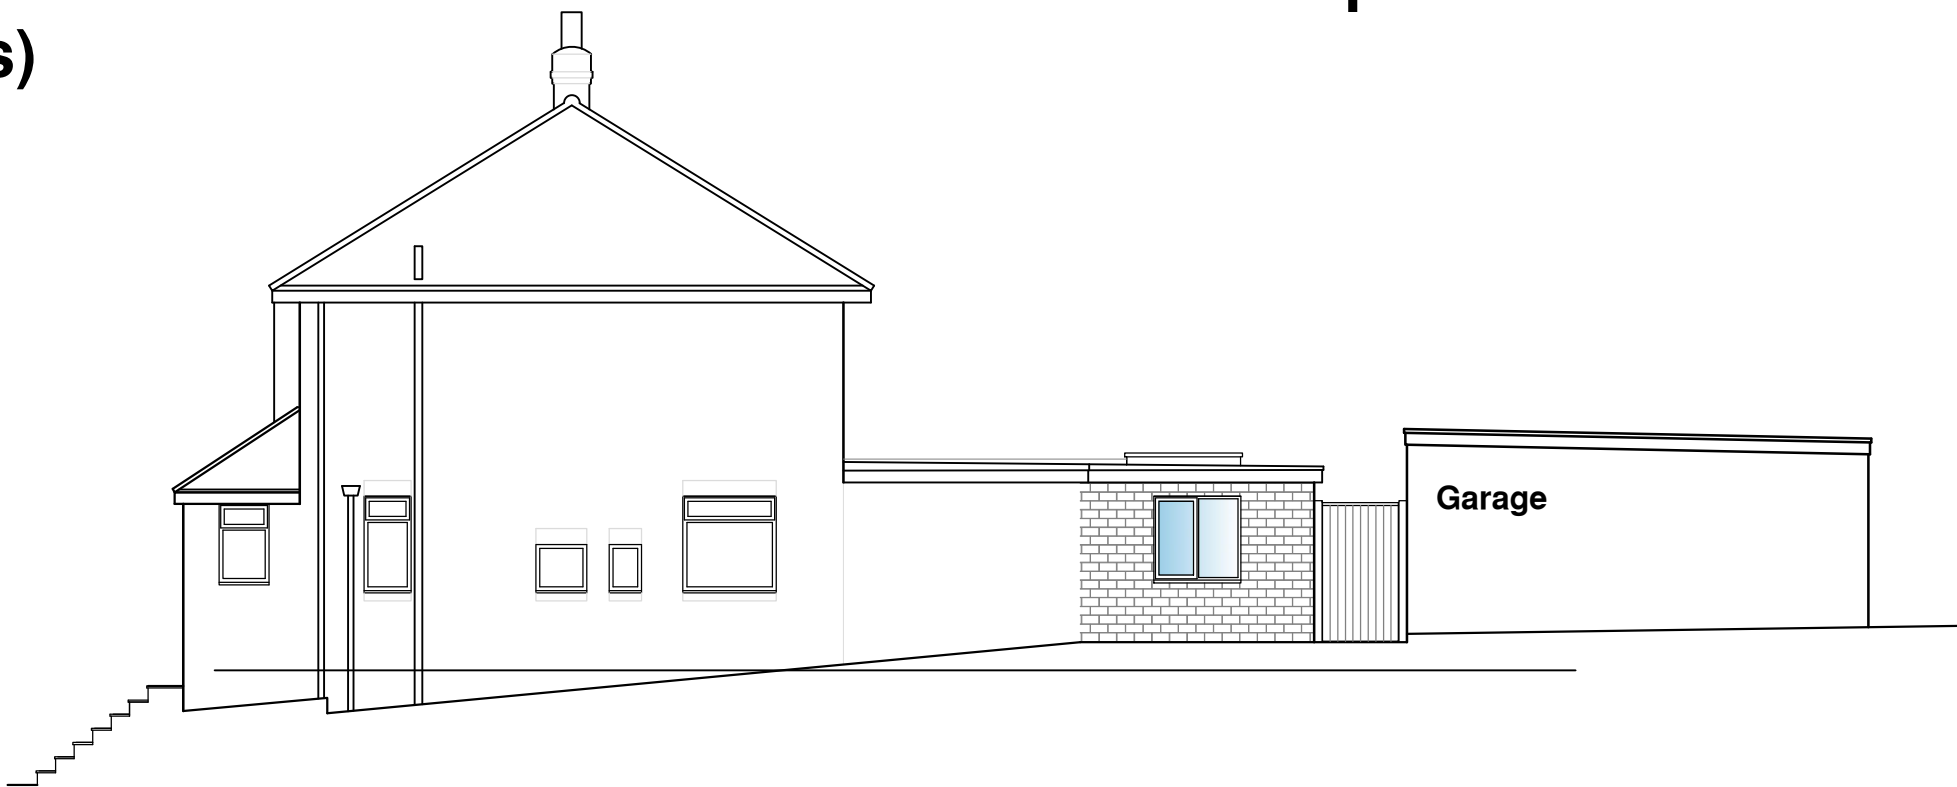

Proposed Right Side Elevation

				Property: 39 FOREST VIEW ROAD, EAST GRINSTEAD, WEST SUSSEX, RH19 4AW		PROPOSED ELEVATIONS		
				Client: Mr & Ms Burden				
				Scale: 1:100	Date: 20.02.2026	Drawn by: AGM	Drawing number: 26007-007	Revision: A
A	Window added to proposed side elevation		24.04.2026	AGM				
Revision:		Description:		Date:	Drawn by:			