

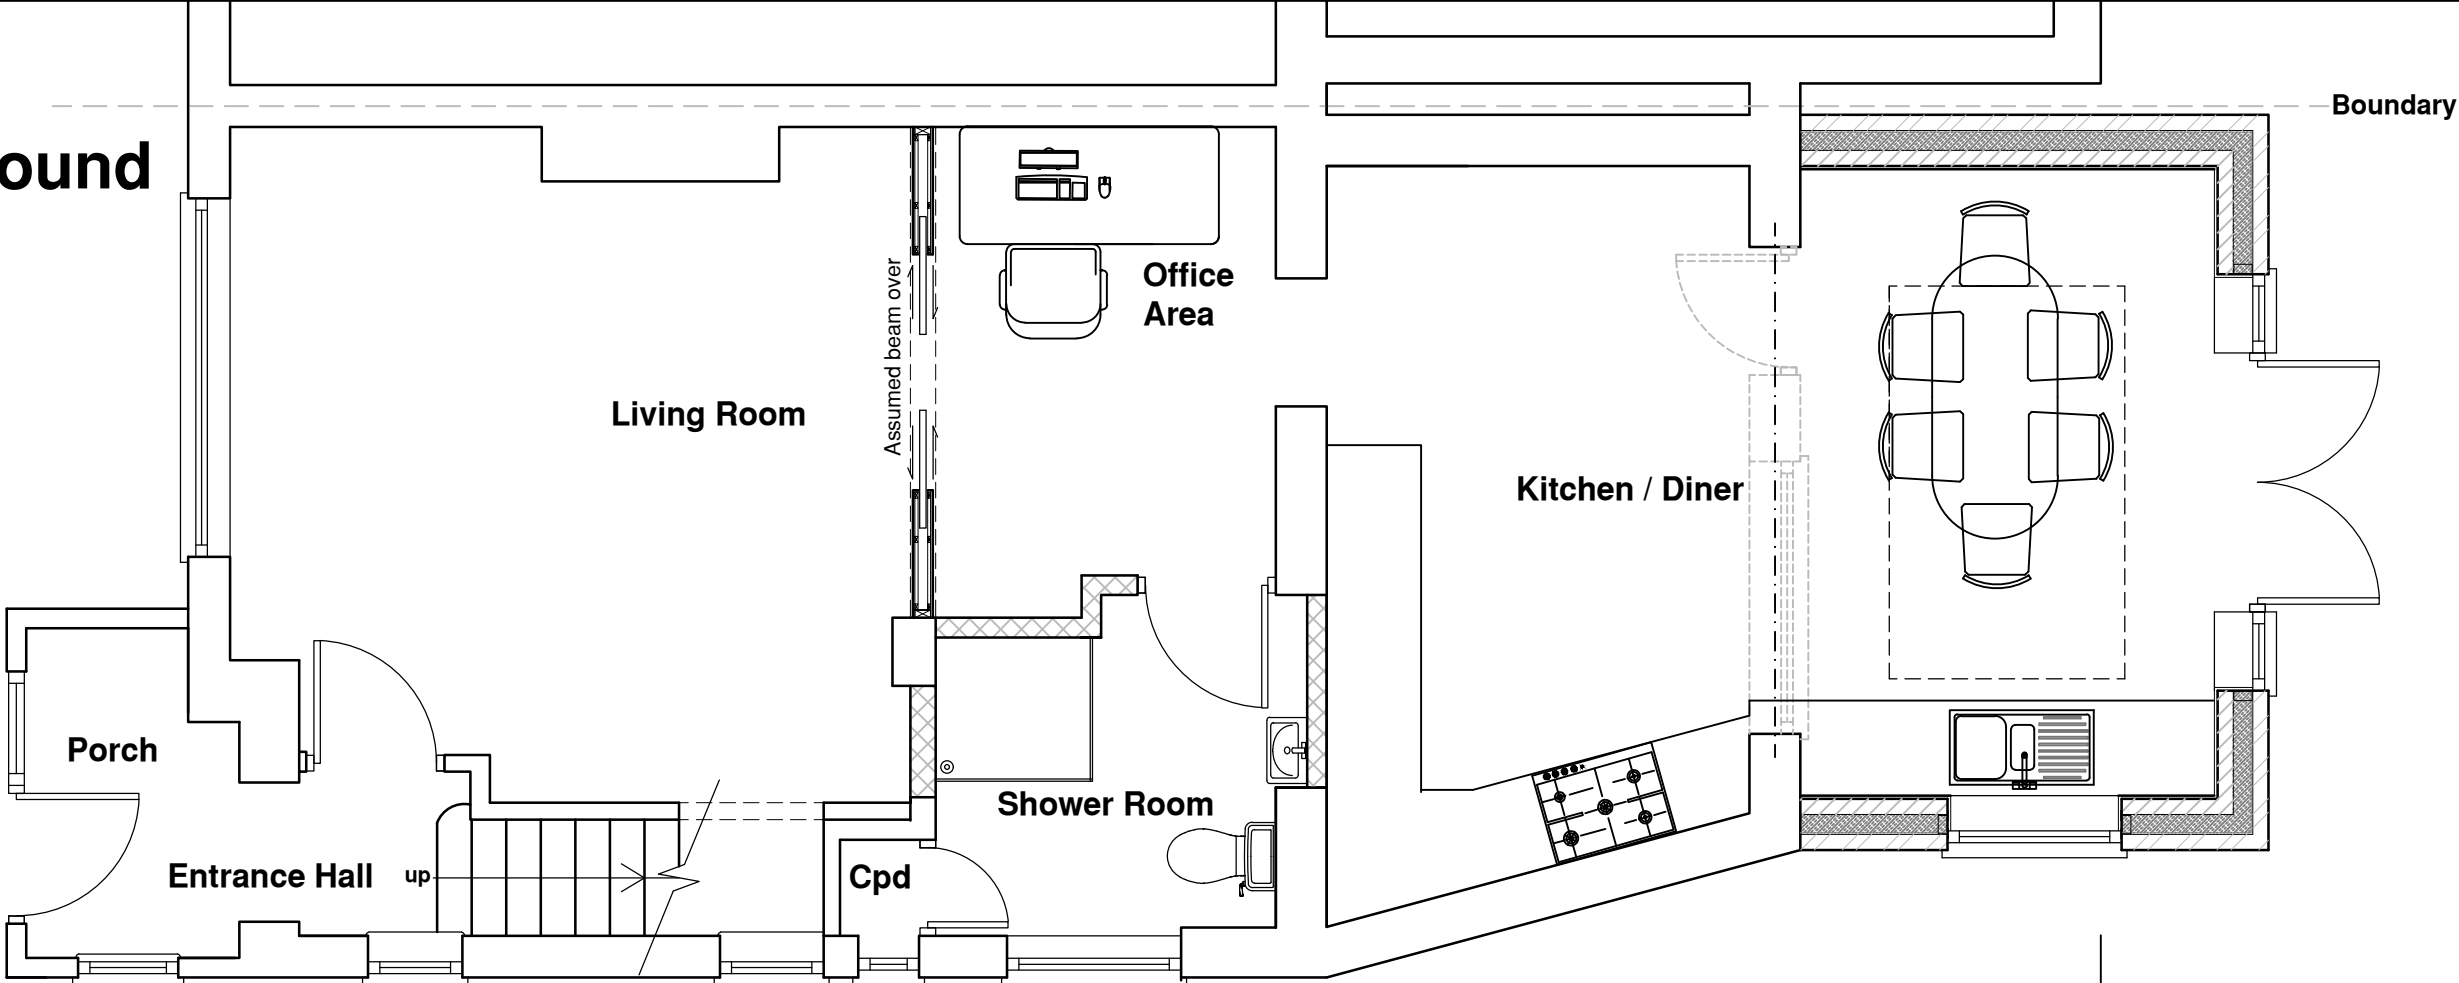


Proposed Ground Floor Plan - Option 2

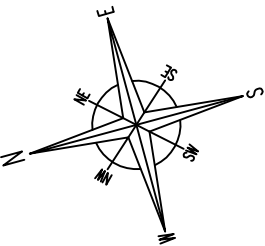

Proposed First Floor Plan

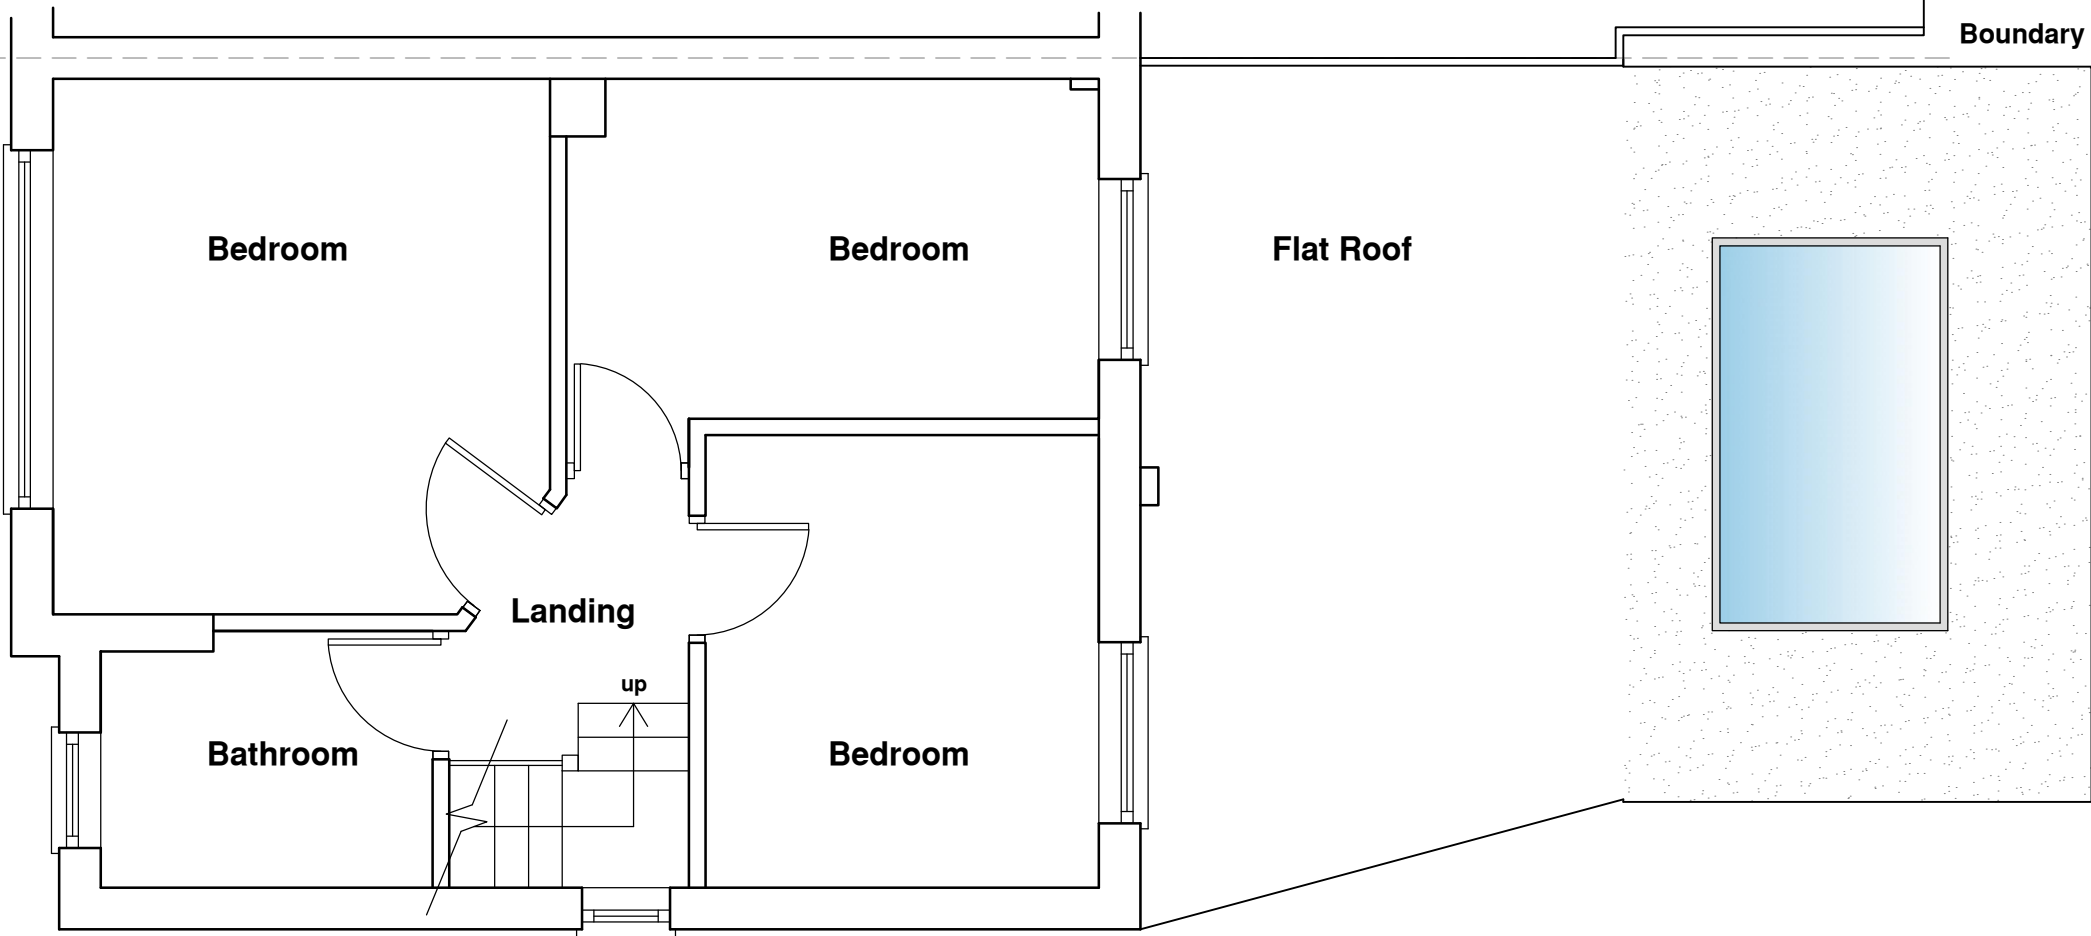

Hamilton House,
87-89 Bell Street,
Reigate, Surrey, RH2 7AN
T: 01737 237 504
E: info@fpcltd.co.uk
W: fpcltd.co.uk

				Property: 39 FOREST VIEW ROAD, EAST GRINSTEAD, WEST SUSSEX, RH19 4AW			PROPOSED FLOOR PLANS - OPTION 2	
				Client: Mr & Ms Burden				
				Scale: 1:50	Date: 20.02.2026	Drawn by: AGM	Drawing number: 26007-008	Revision: A
A	Updates to suit Client's preferred option		24.04.2026	AGM				

Revision: Description: Date: Drawn by: