



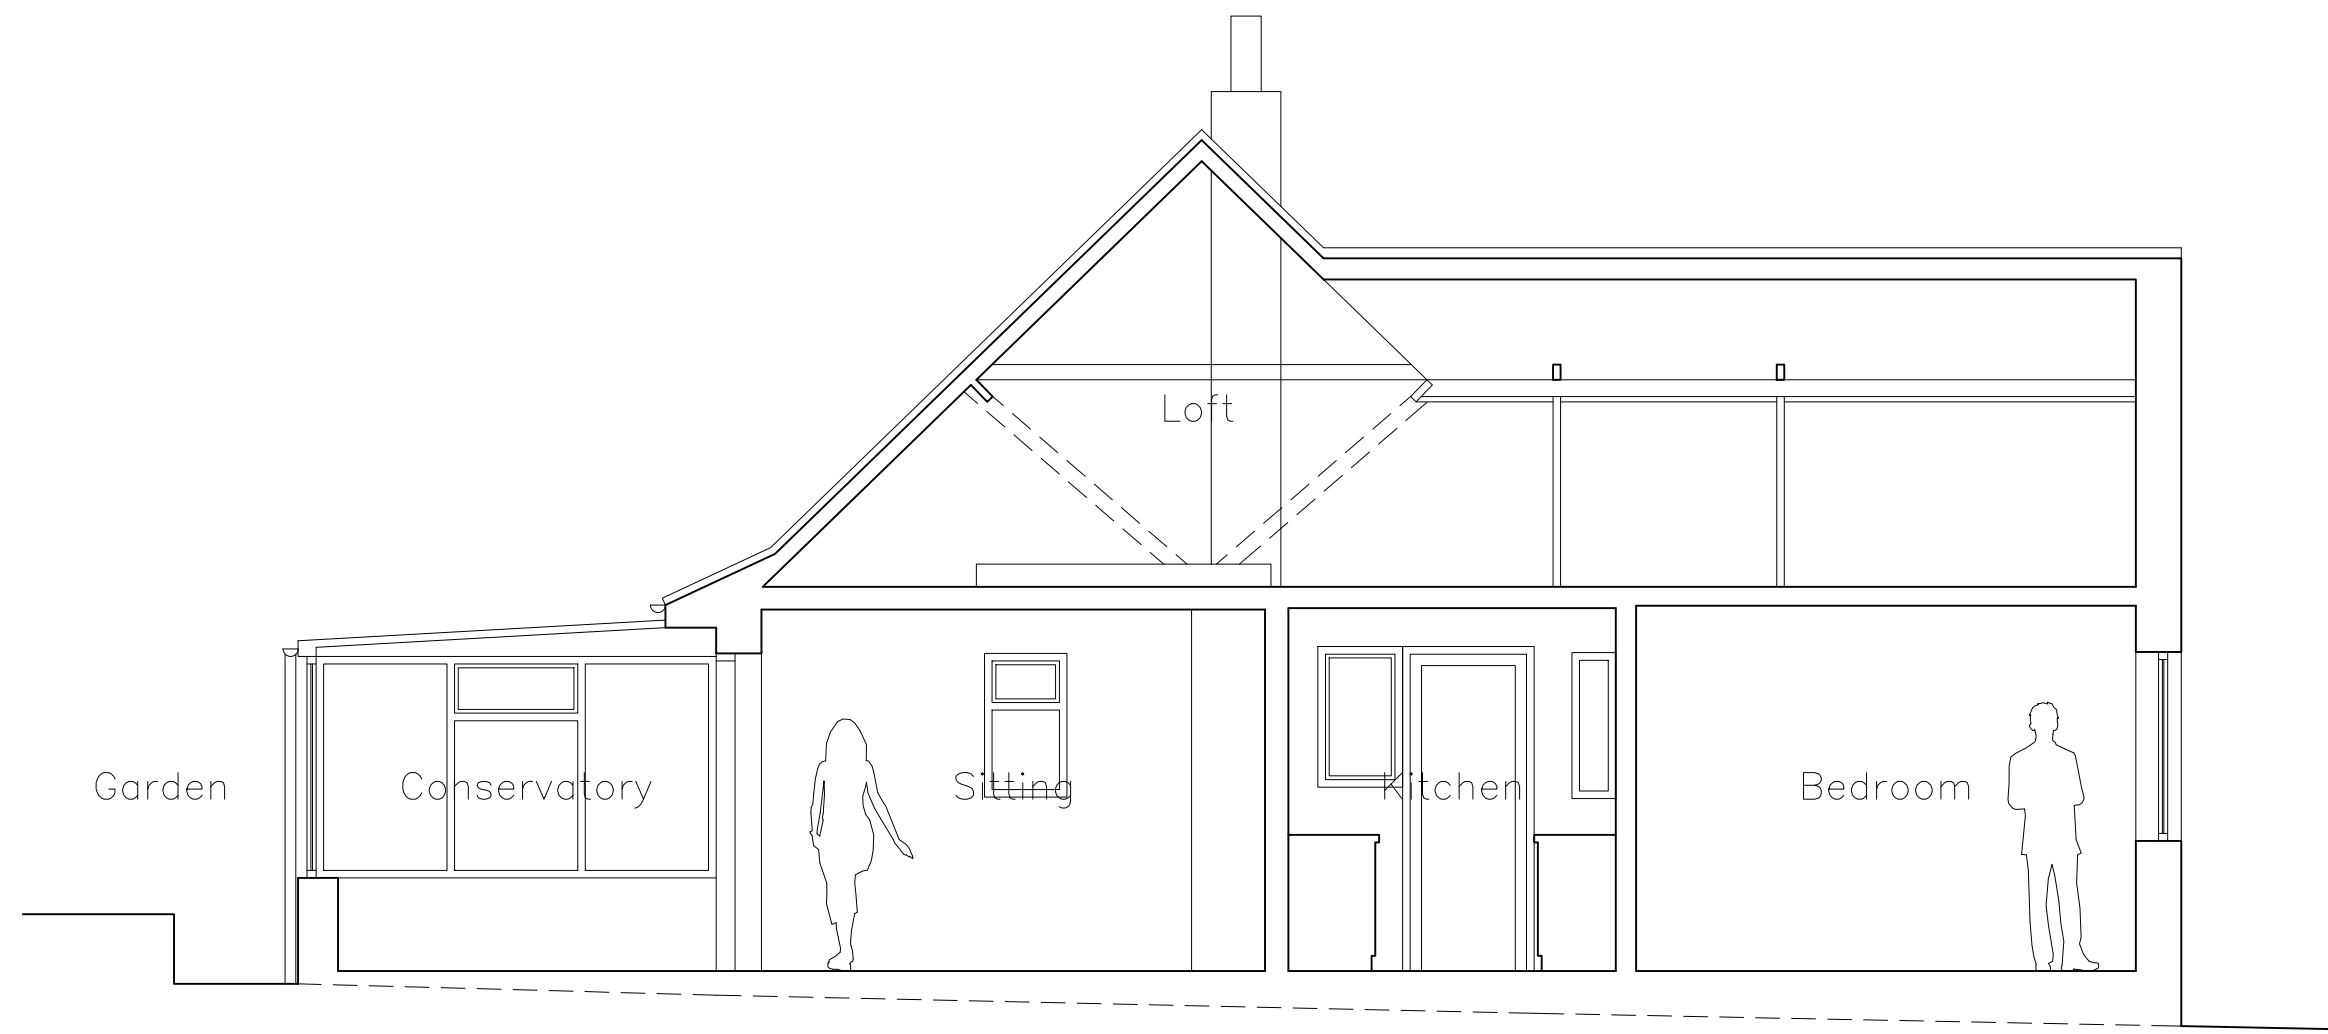

Section A-A 1:50




Front Elevation (North-East) 1:100

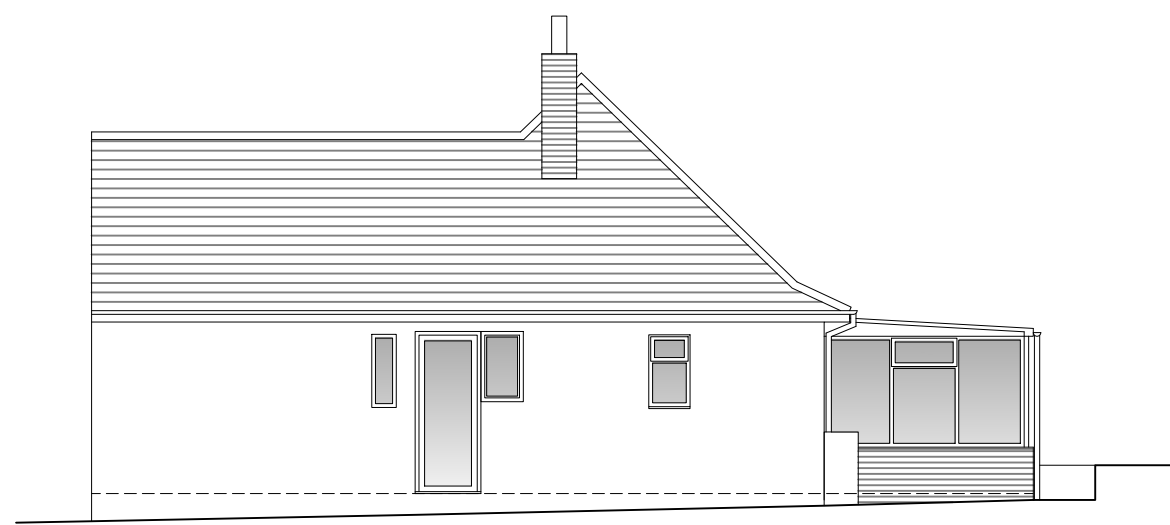


Side Elevation (North-West) 1:100




Rear Elevation (South-West) 1:100

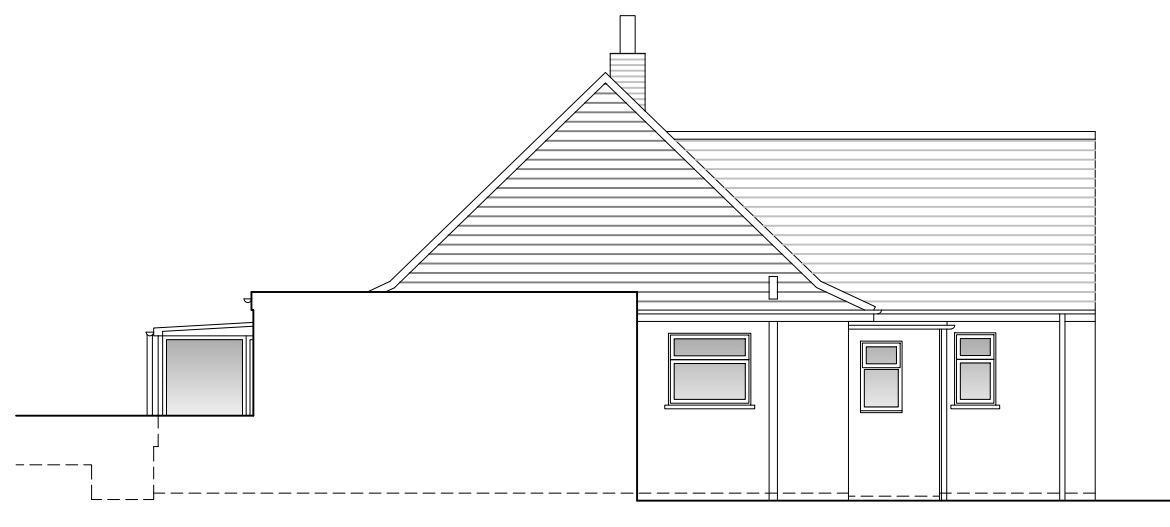


Side Elevation (South-East) 1:100

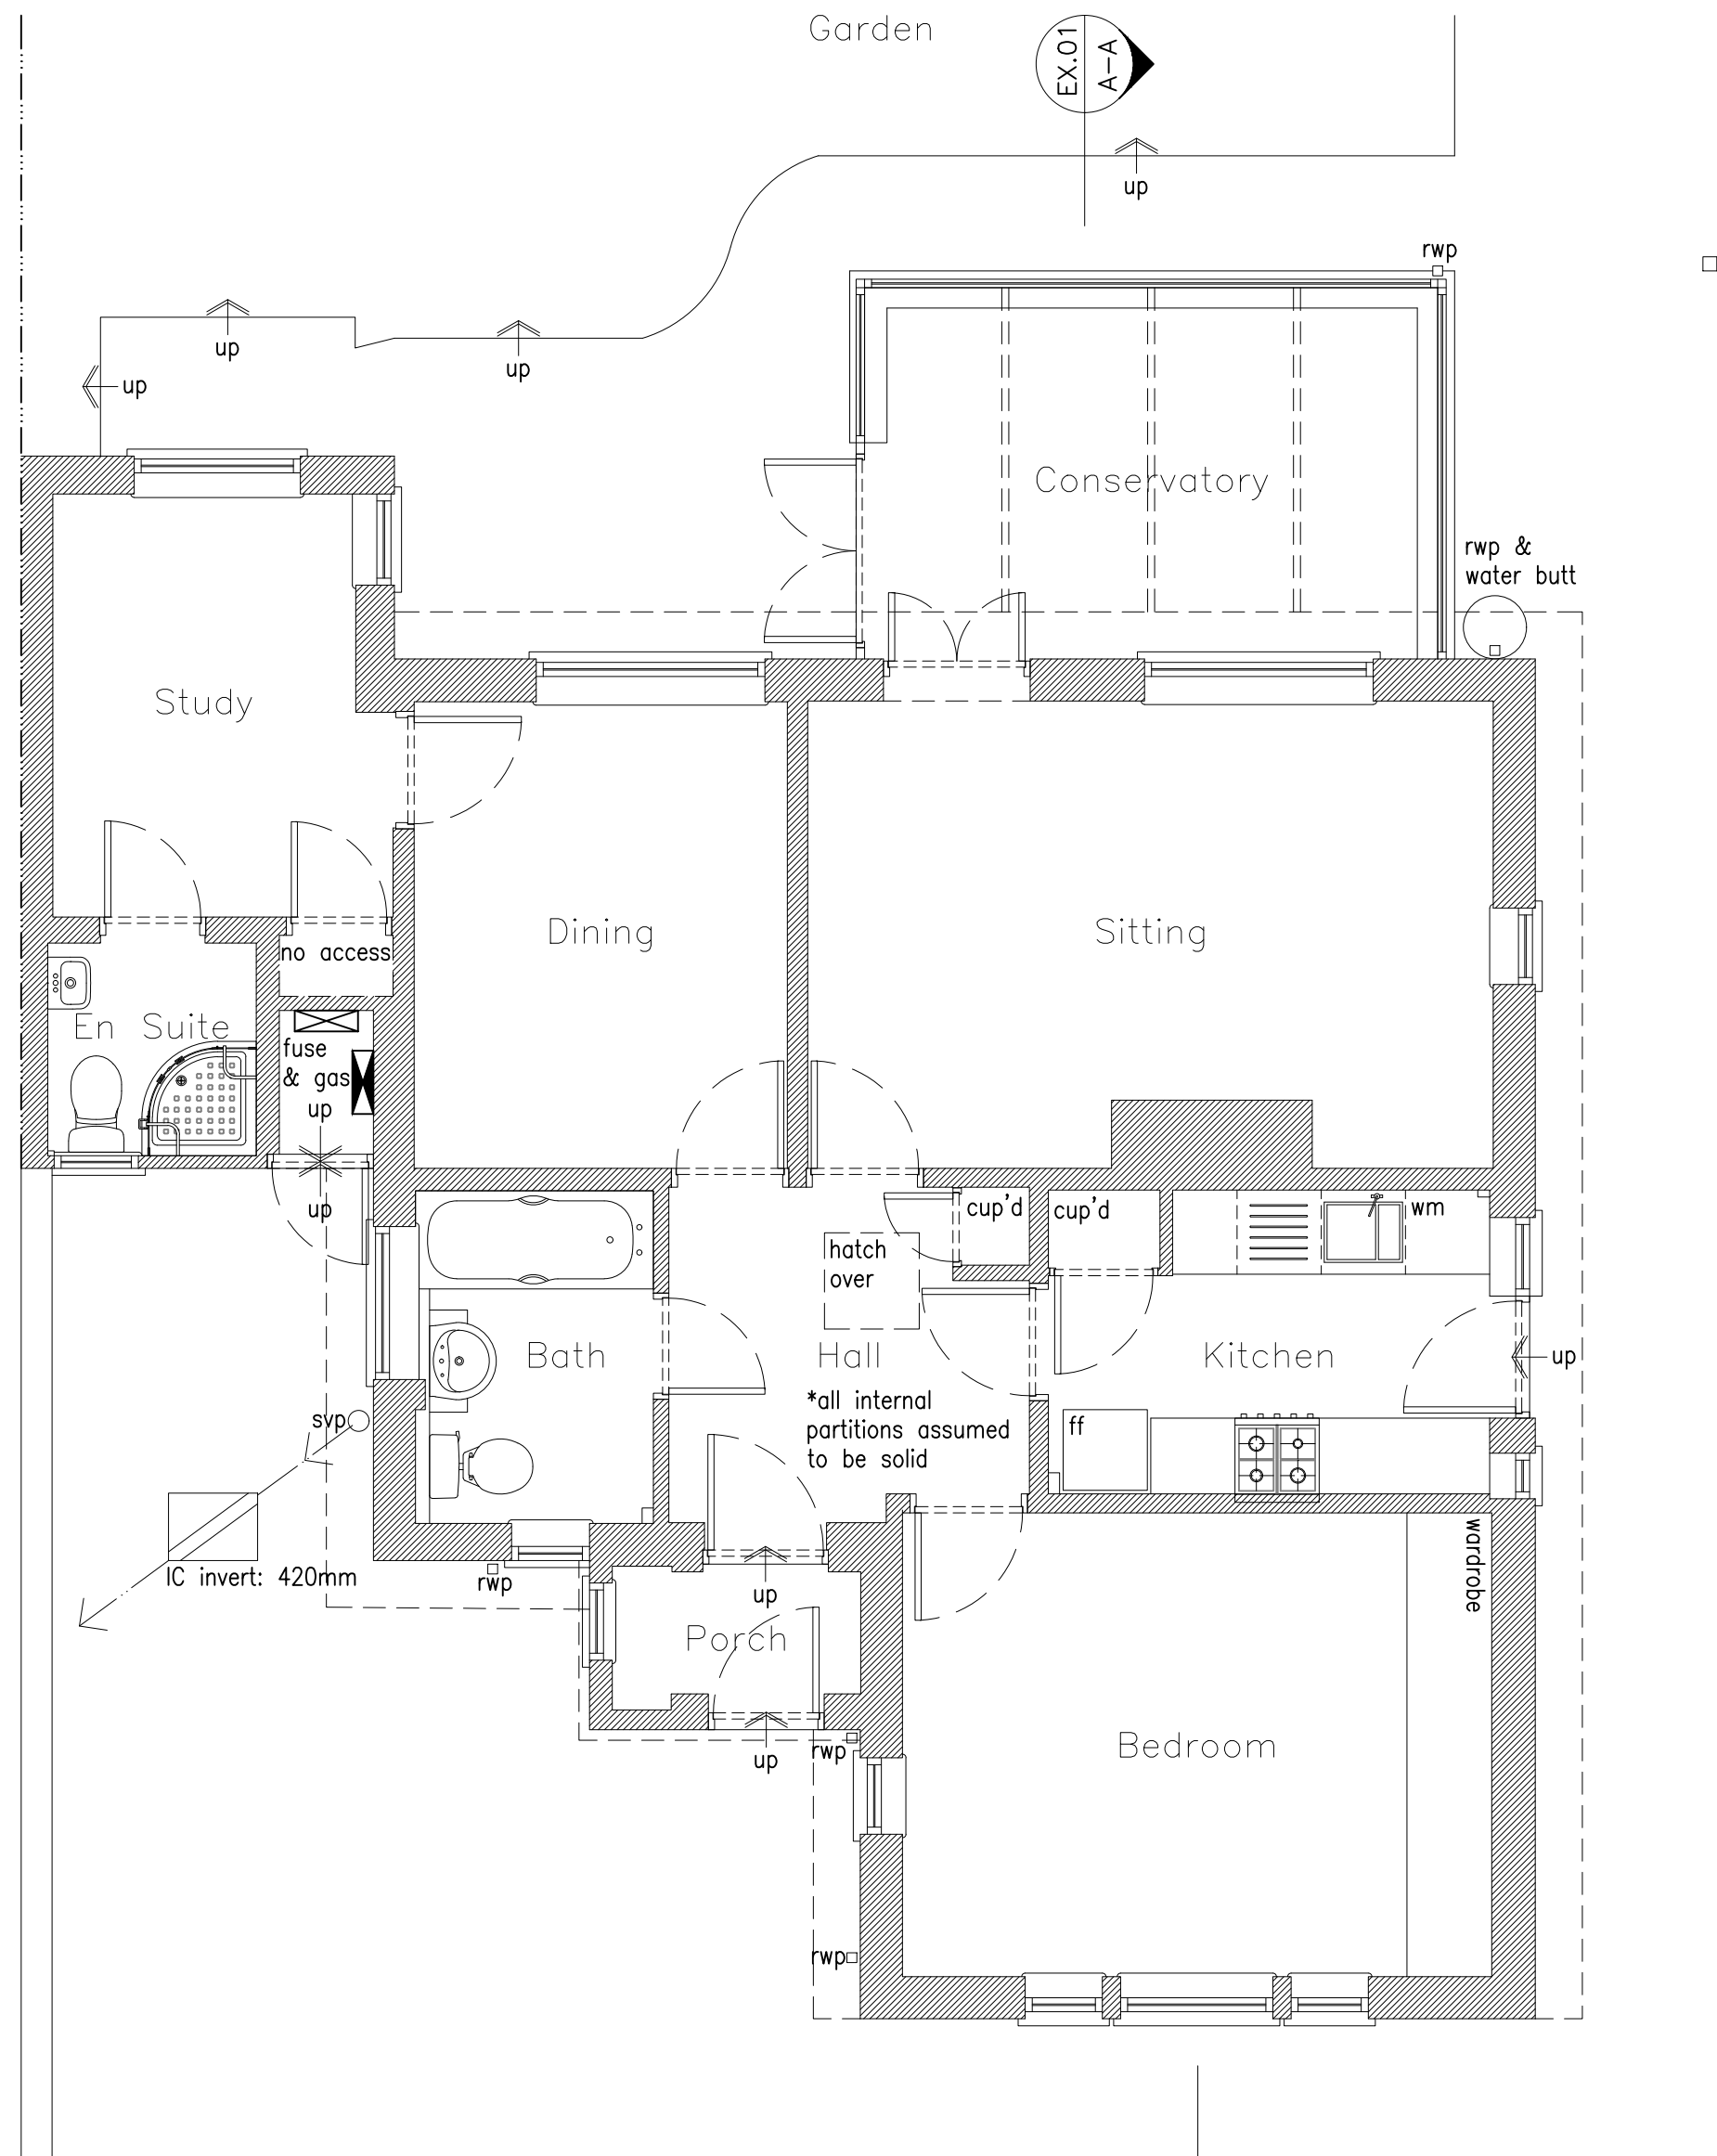

Ground Floor Plan 1:50

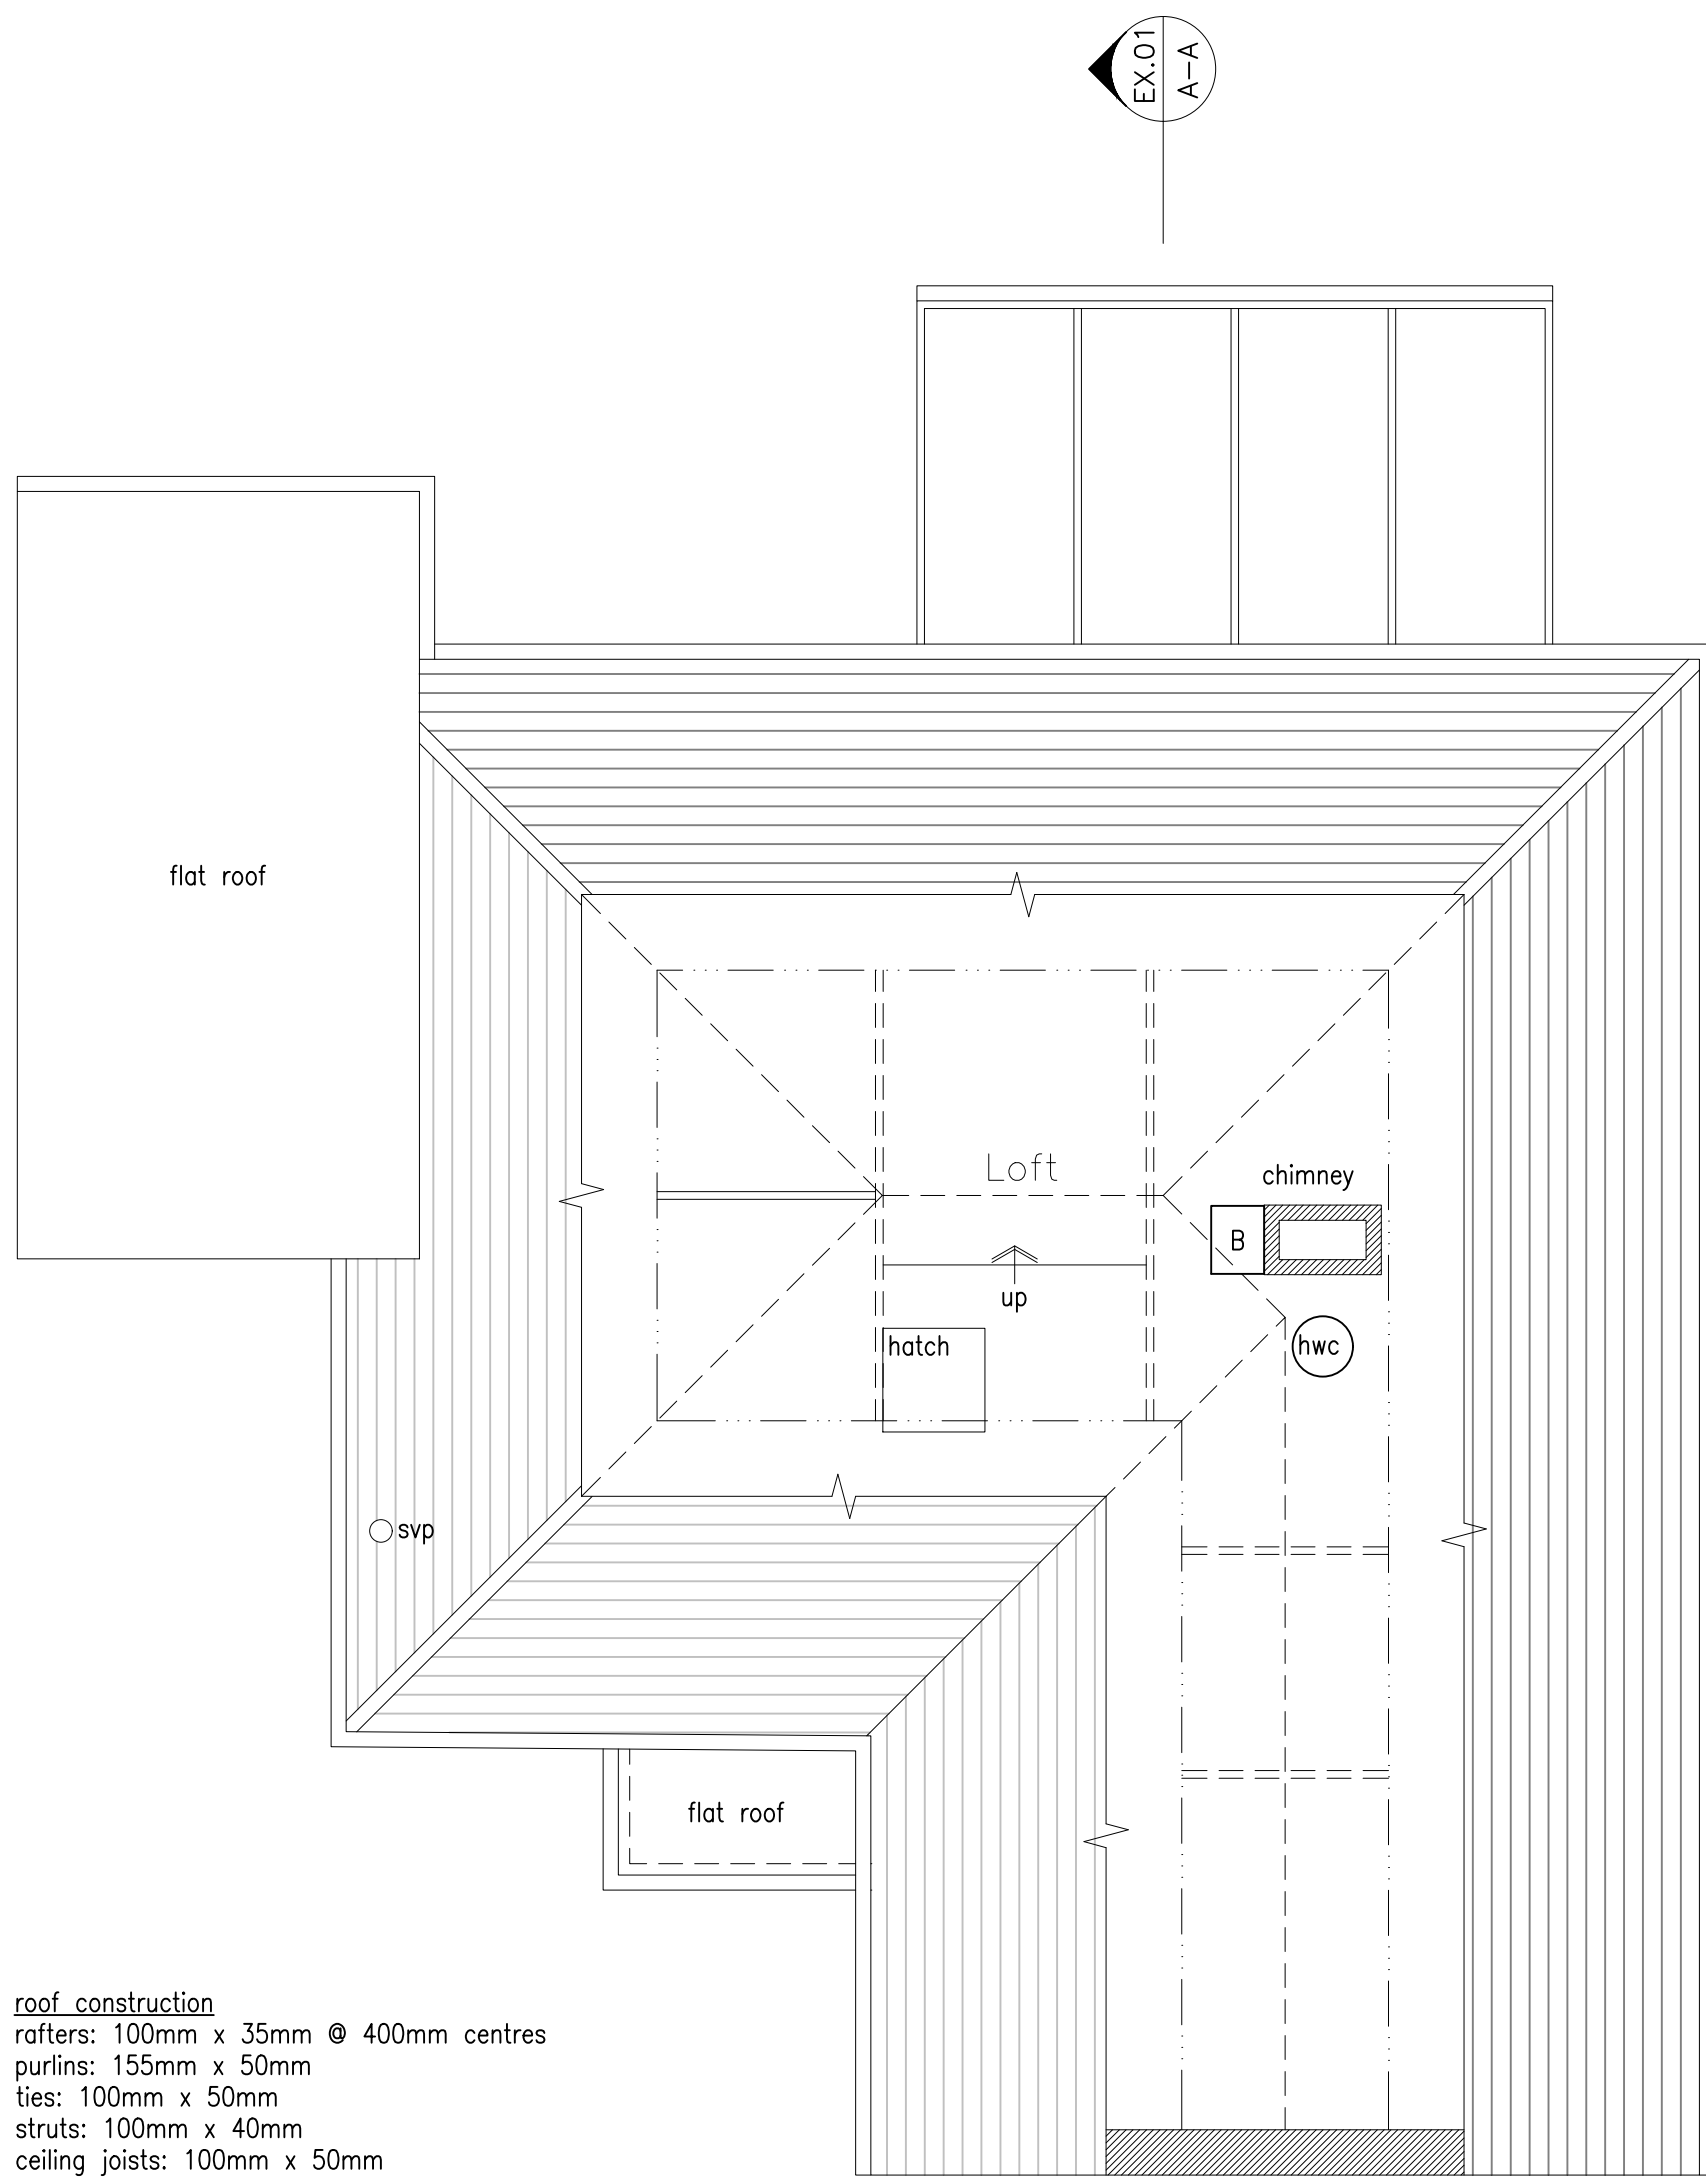

Loft Plan 1:50

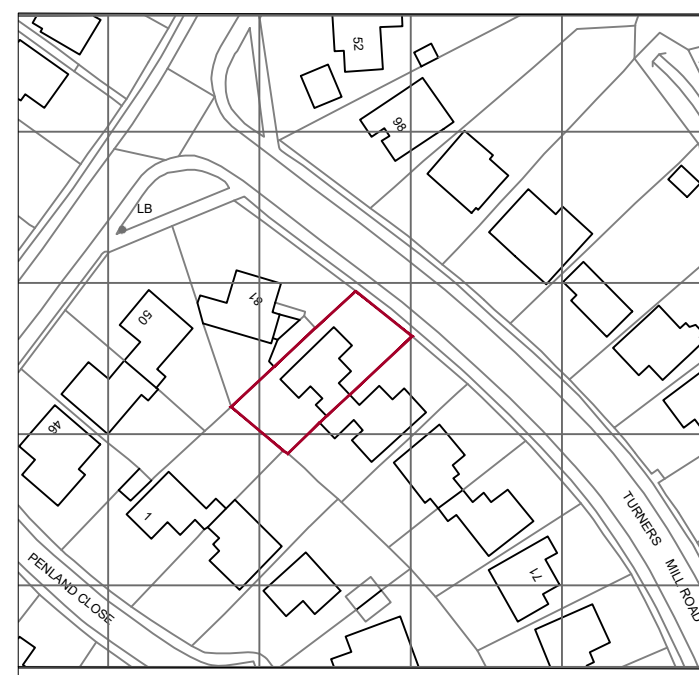


Location plan 1:1250

Scale In Metres



Block plan 1:500

Scale In Metres

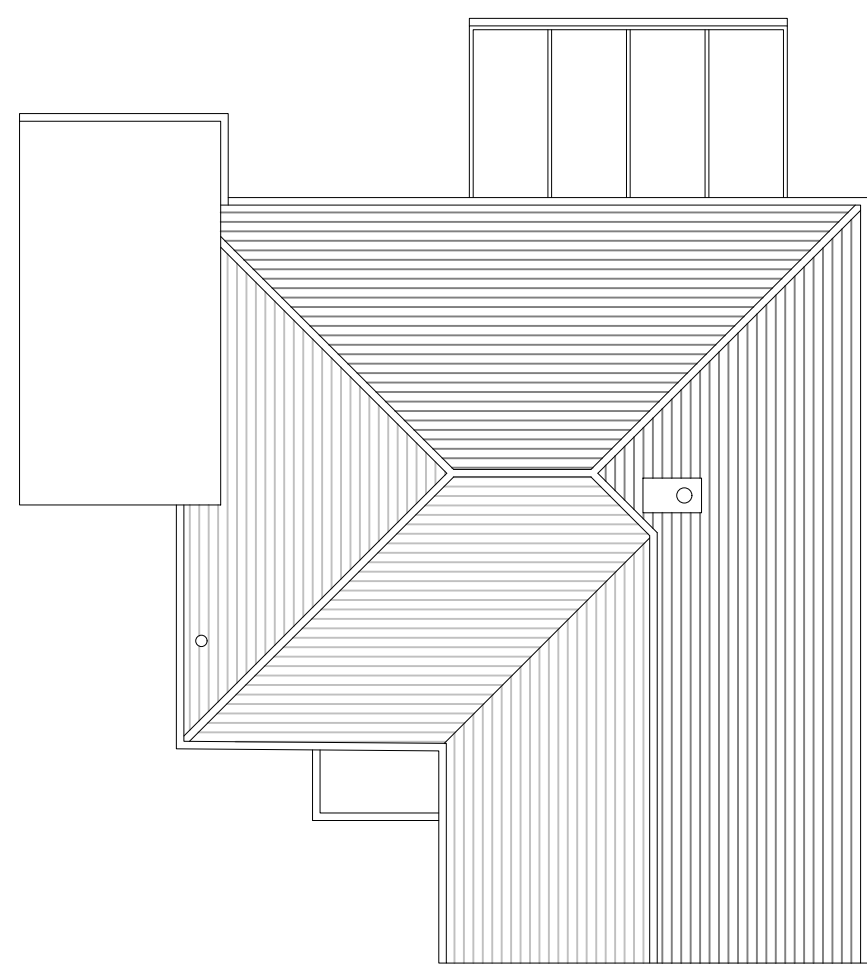

Roof Plan 1:100

Scale In Metres

rev.	date	comment
amendments		
klaarchitects		
client	Mr & Mrs S. Moffatt	
job	79 Turners Mill Road Haywards Heath RH16 1NH	
drawing number	320.EXG.01	
drawing title	Existing plans, section and elevations, Location & Block Plan	
date	scale/original sheet size	RIBA work stage
Feb' 26	Varies @ A1	n/a
Do not scale off drawing Check all dimensions on site before all work is commenced All goods materials and workmanship to conform with current building regulations BS and CDM © Copyright KLA Architects Ltd.		
KLA architects limited 27 Park Road Haywards Heath West Sussex RH16 1PJ		Company No. 6538521 Registered Office 27 Park Road, Haywards Heath, RH16 1PJ