




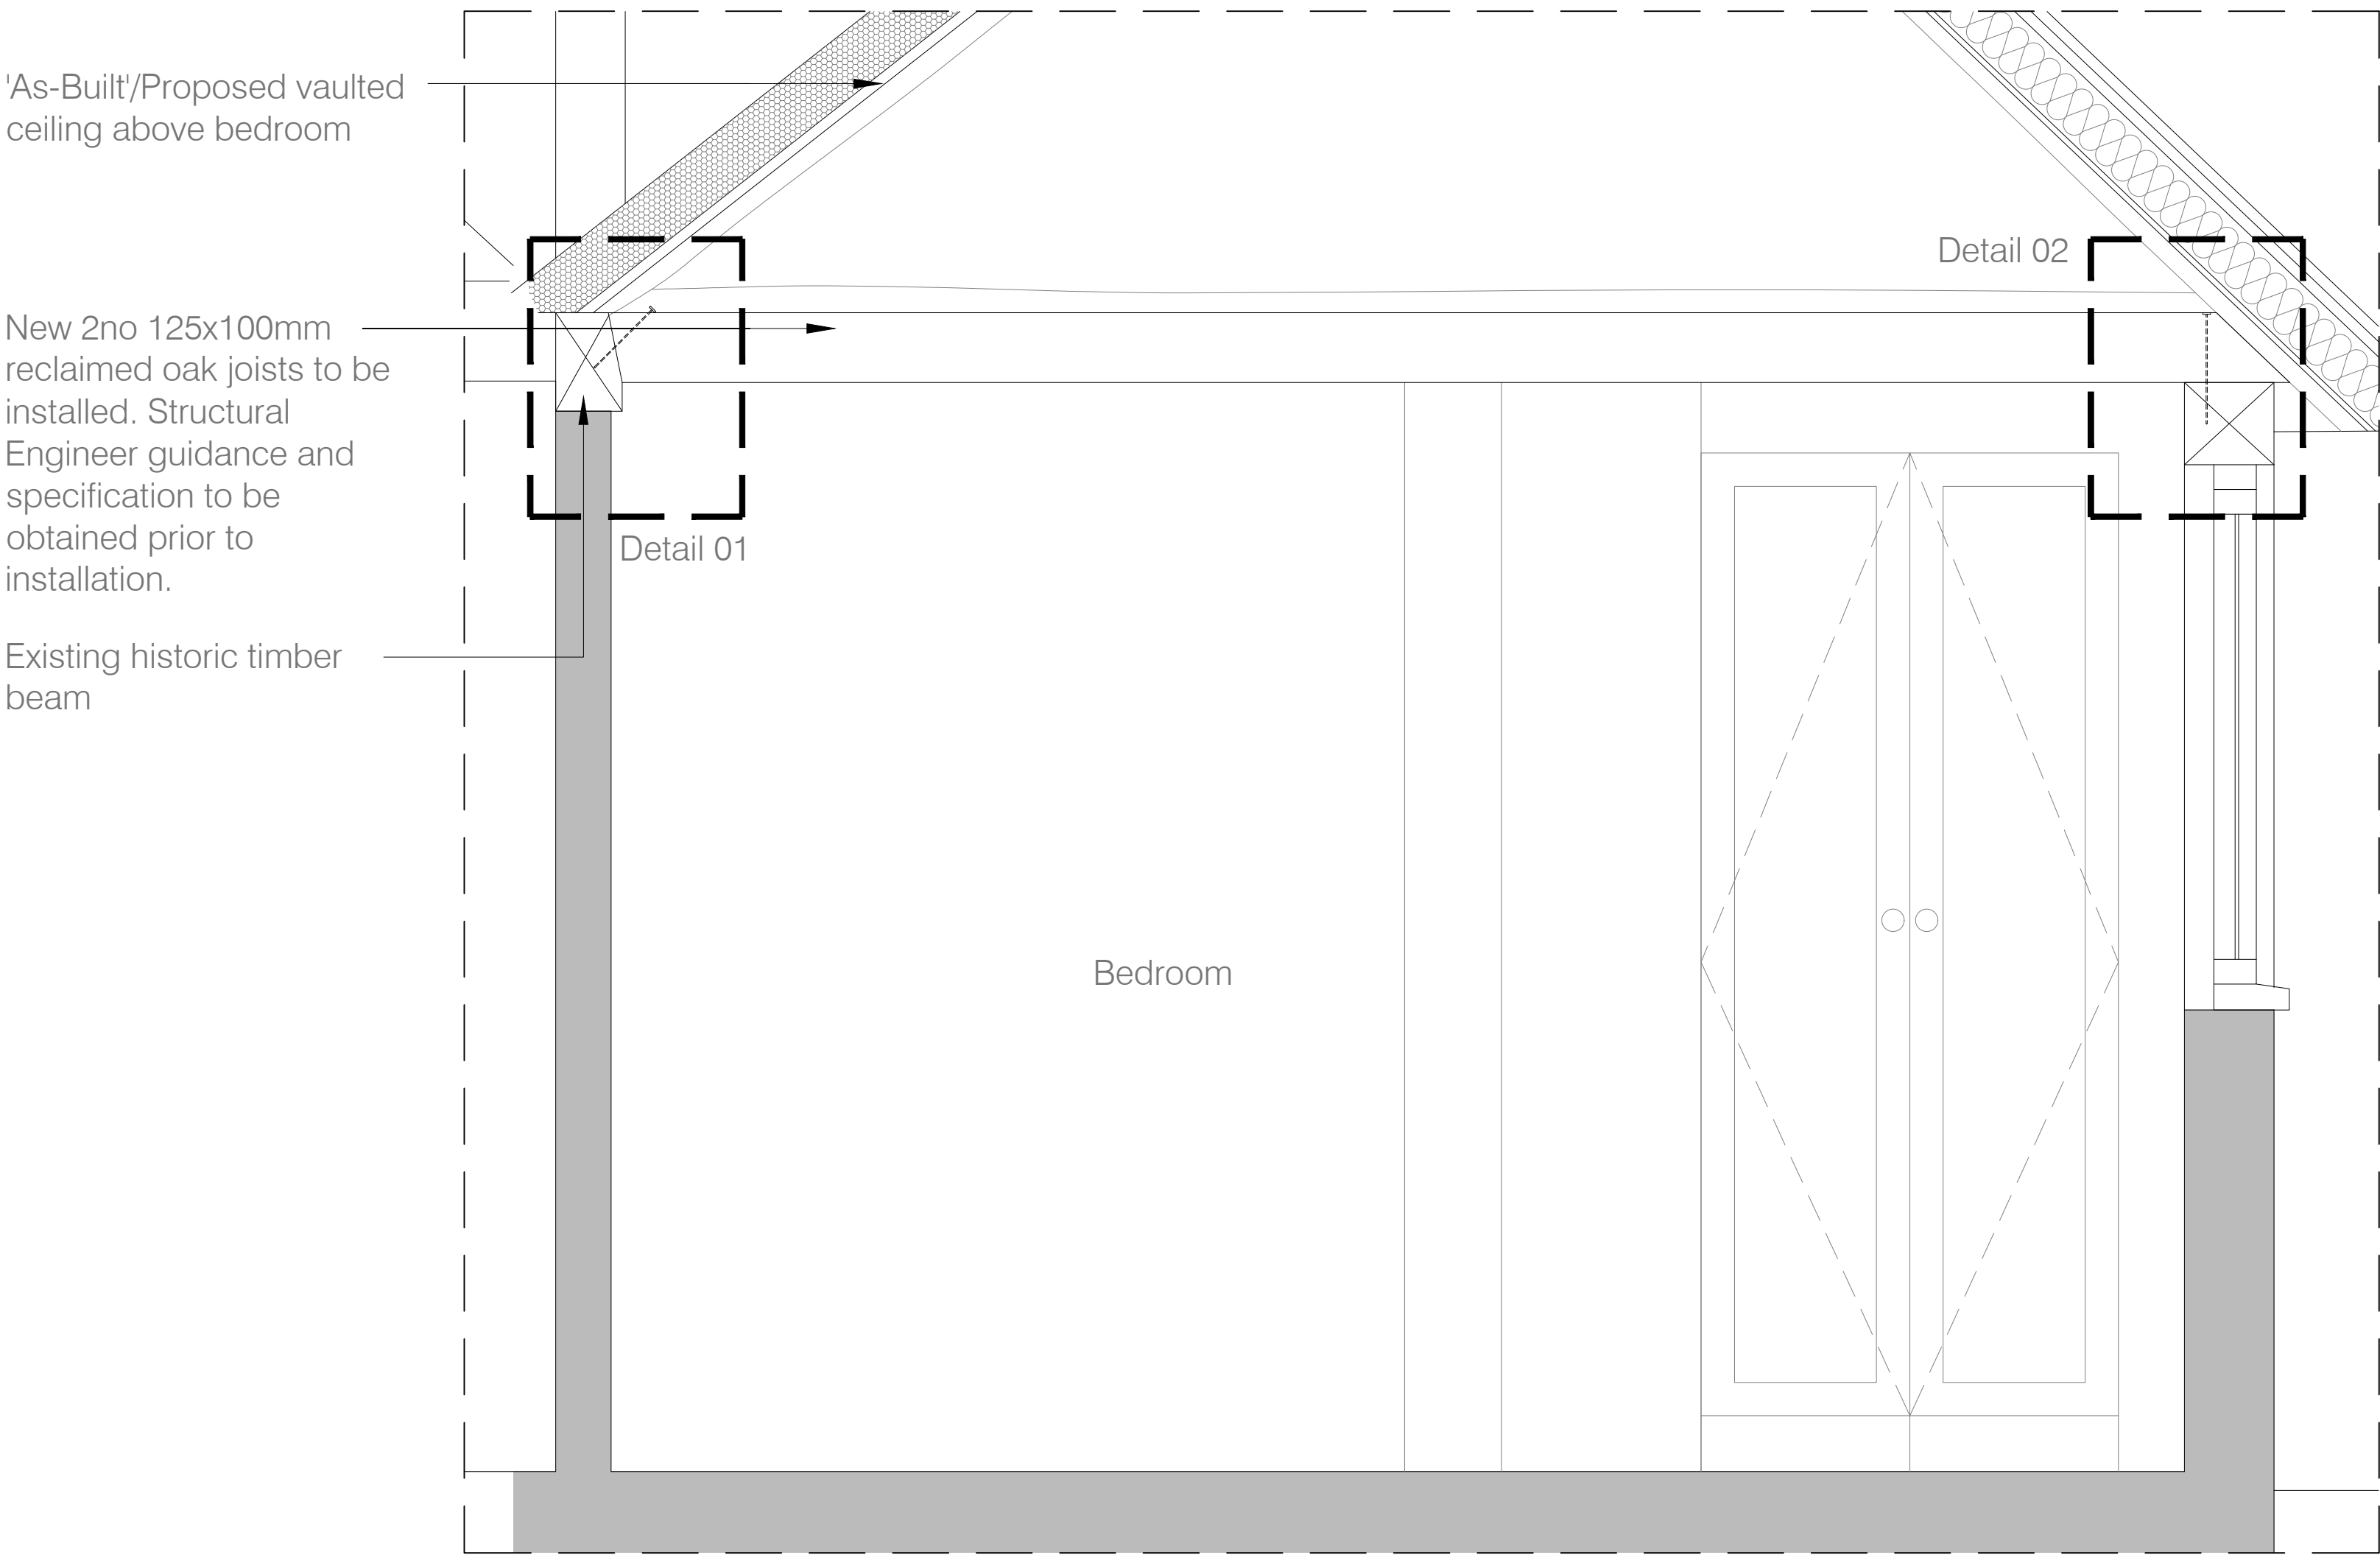


Proposed Section AA
Scale 1:10@A1 , 1:20@A3

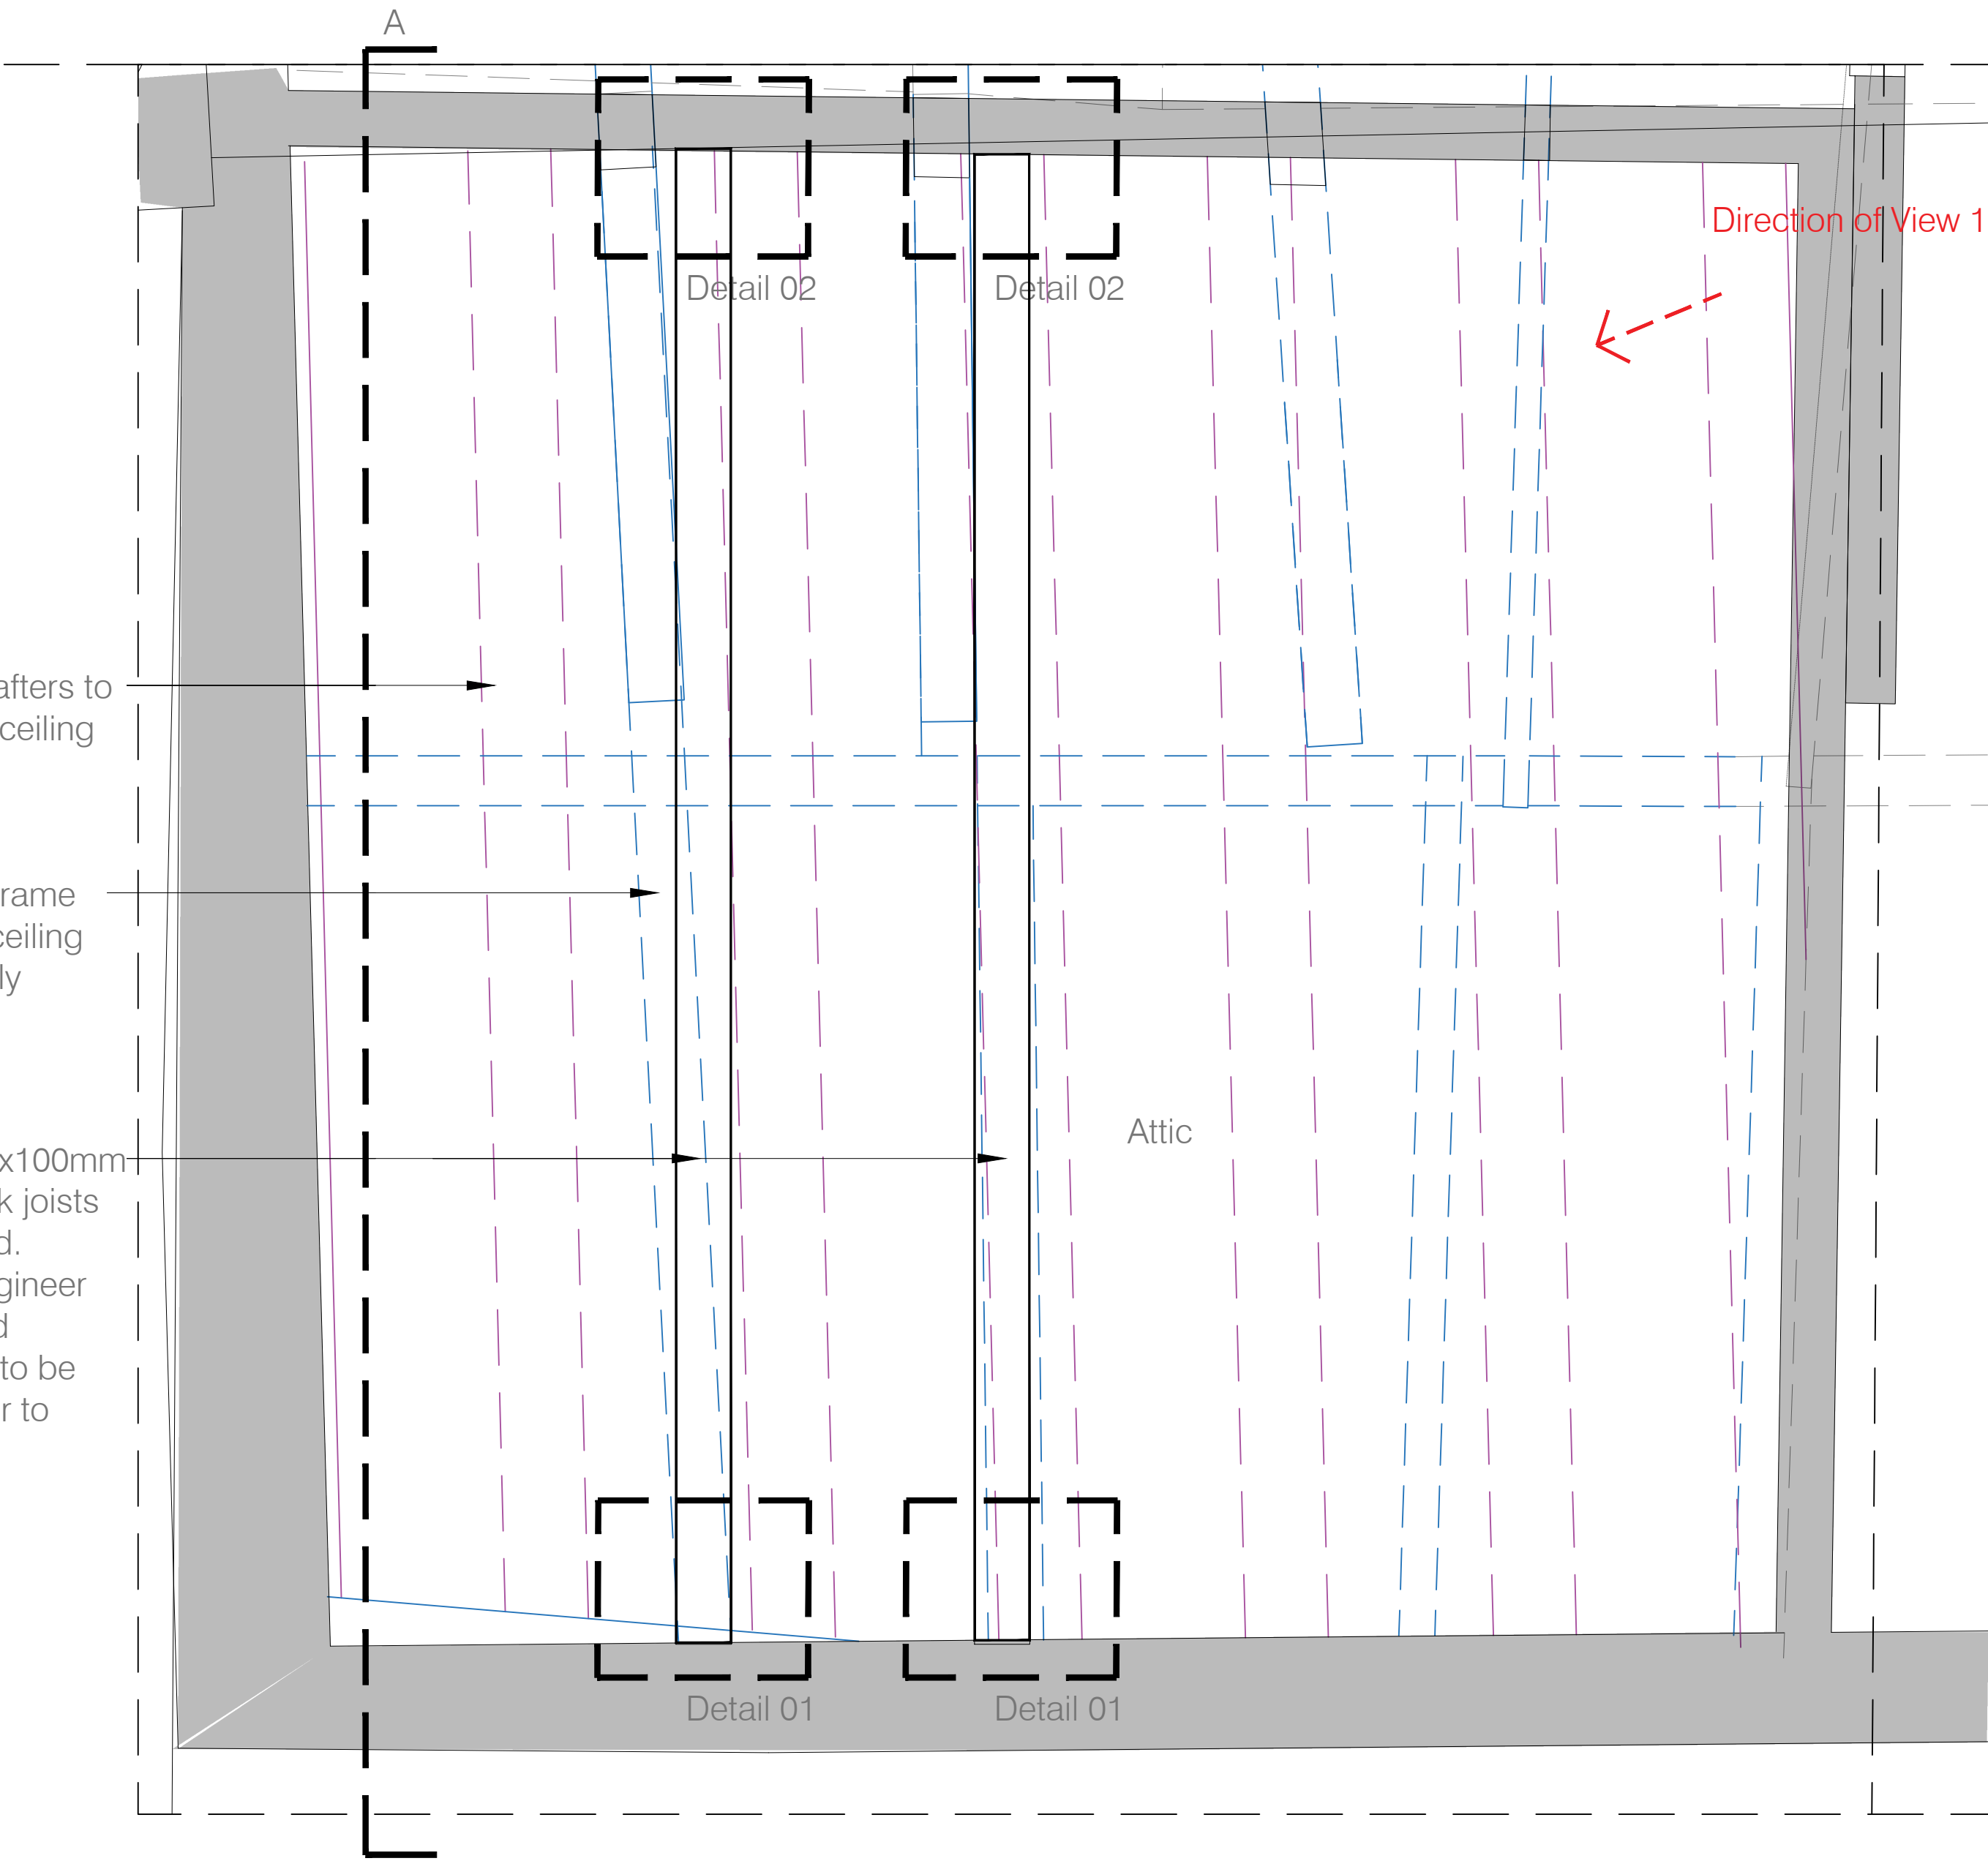

Proposed South-East Bedroom Reflected Ceiling Plan
Scale 1:10@A1 , 1:20@A3

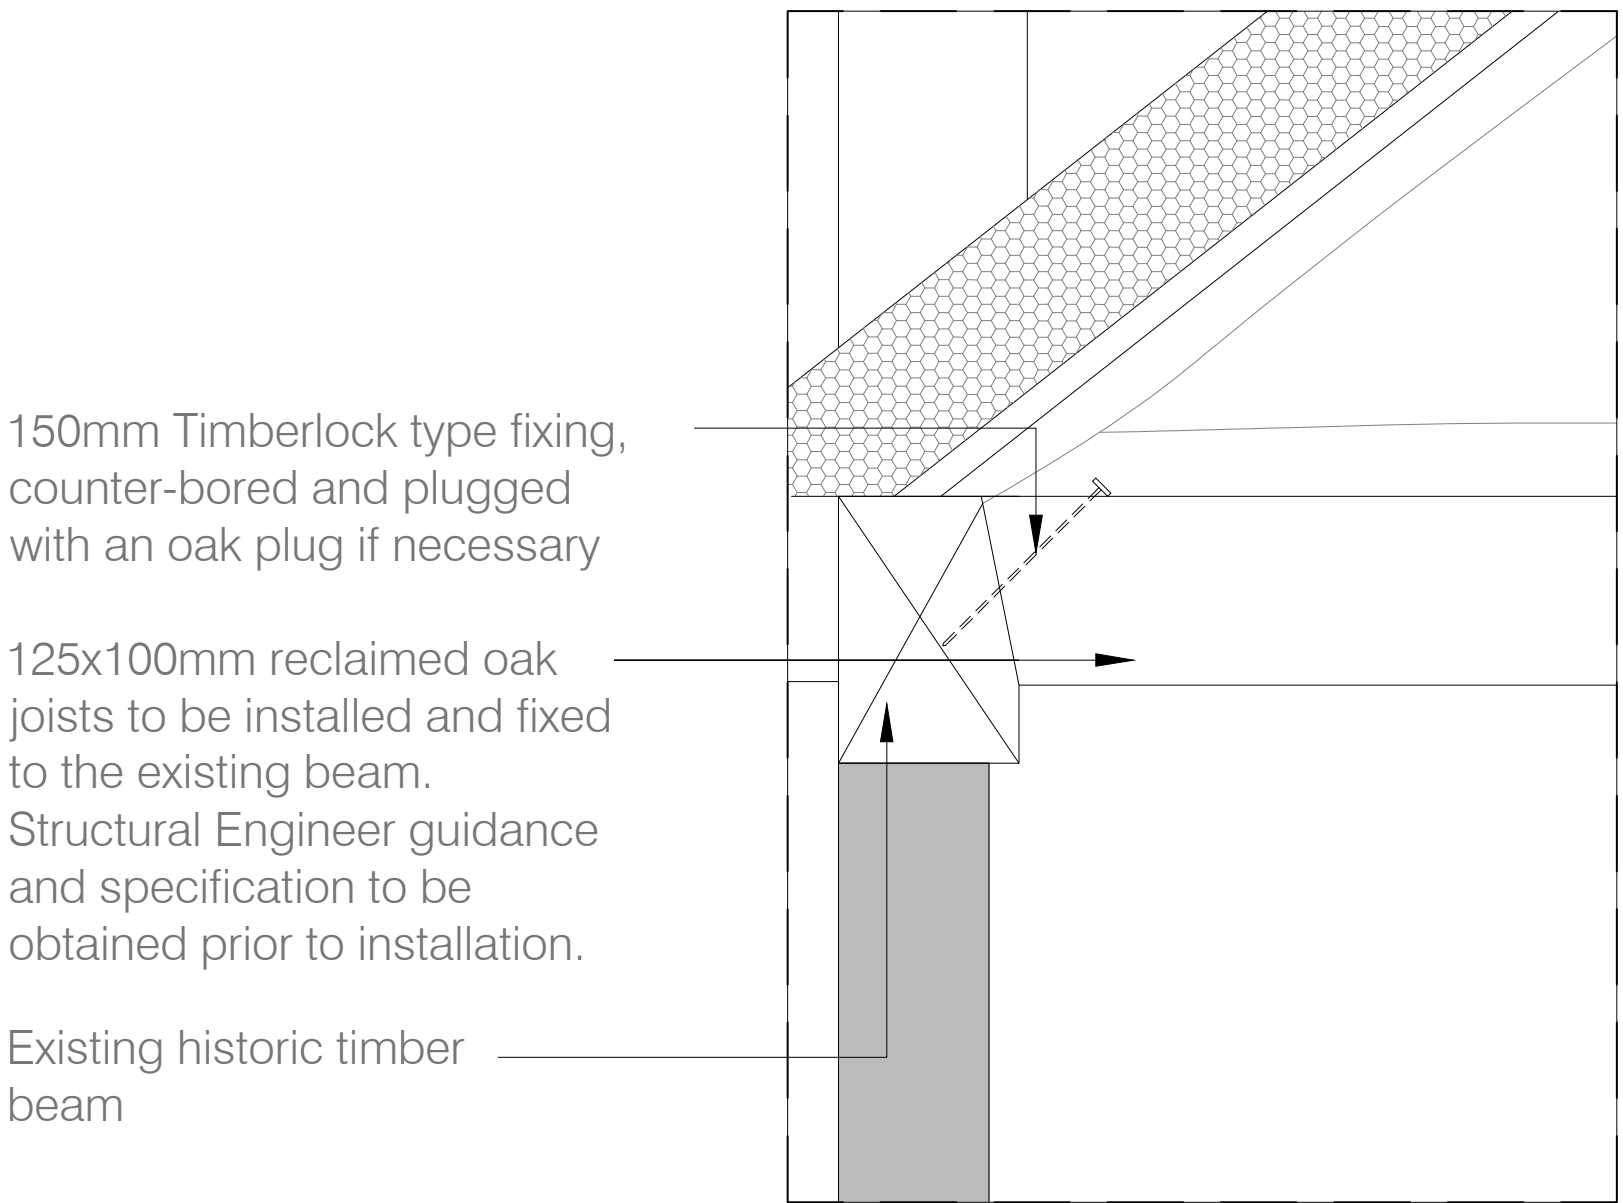


Proposed Detail 01
Scale 1:5@A1 , 1:10@A3

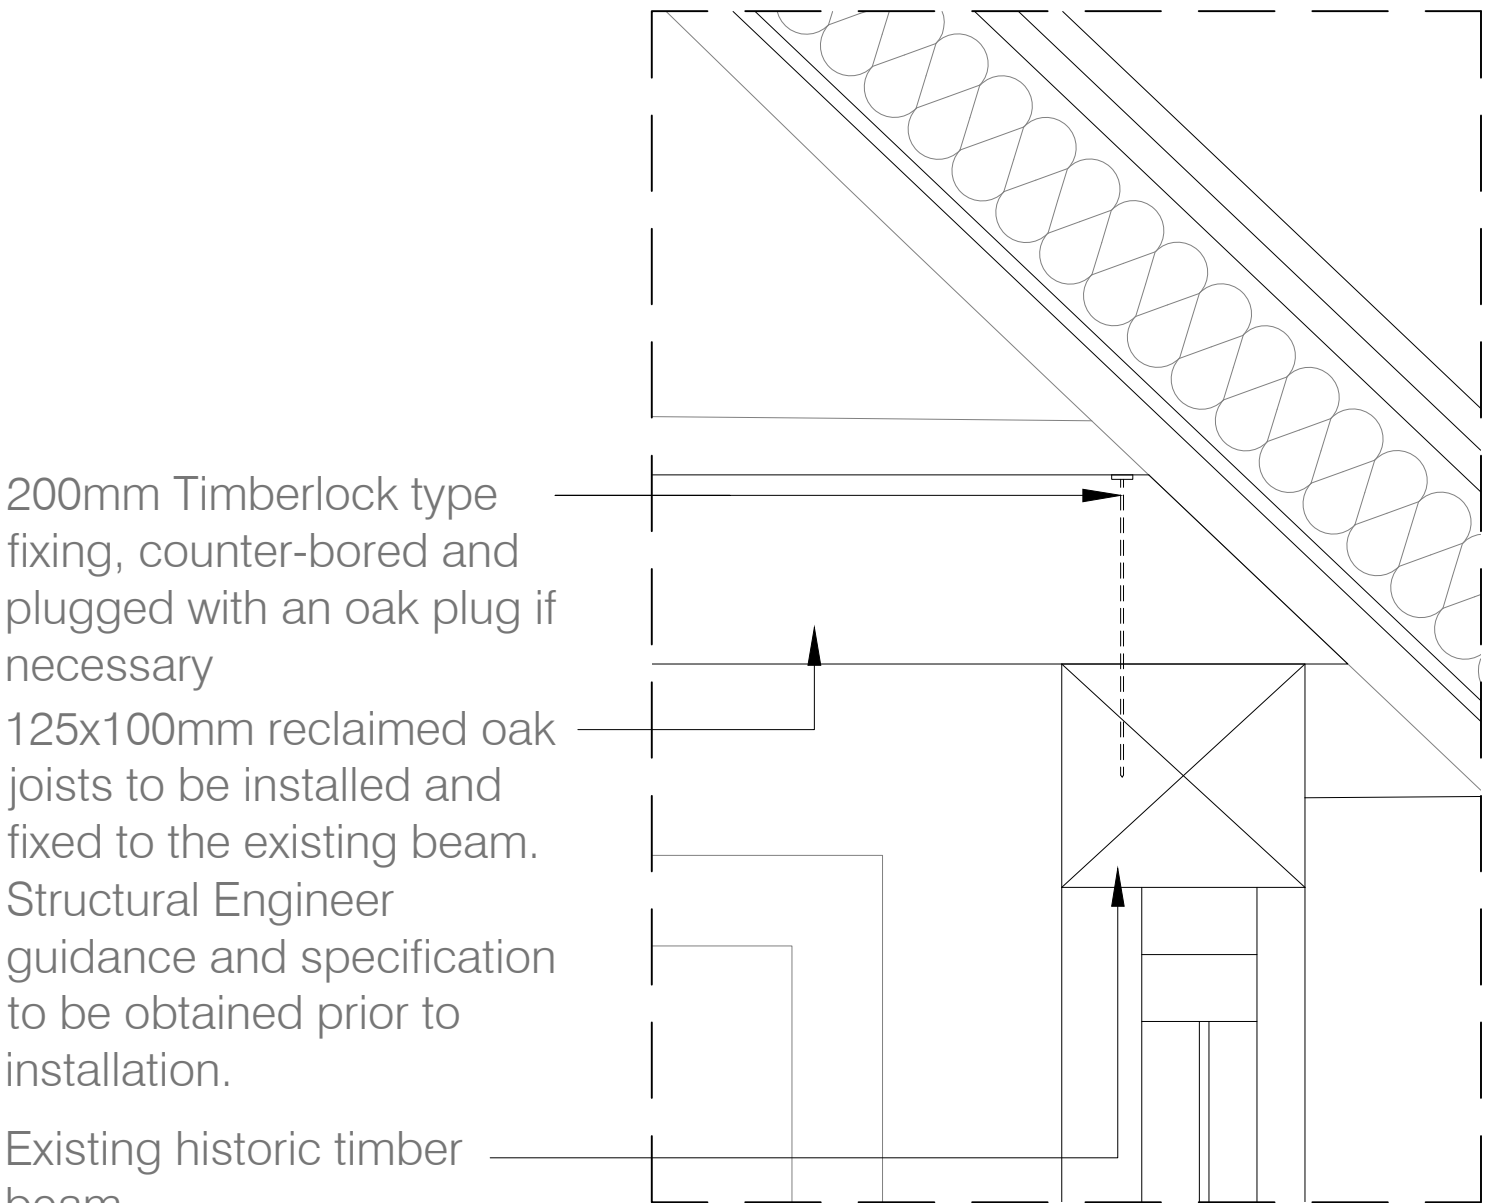

Proposed Detail 02
Scale 1:5@A1 , 1:10@A3




Proposed South-East Bedroom View 1

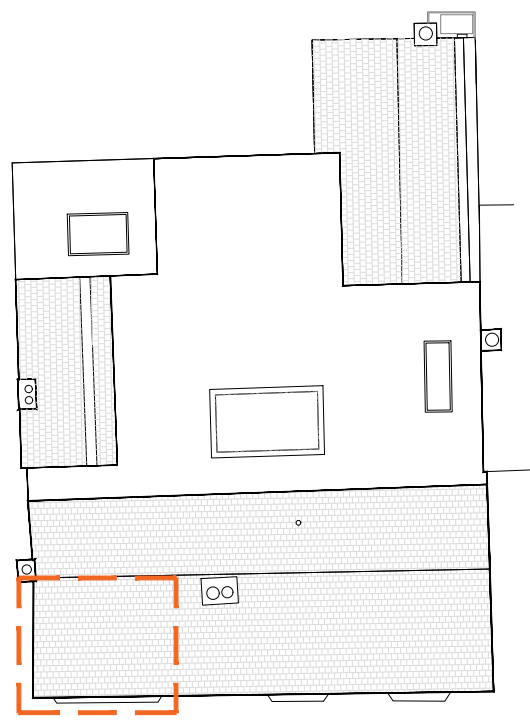

Key Plan 1:200@A1, 1:400@A3

NOTE
DRAWINGS TO BE READ IN CONJUNCTION WITH SUBMITTED DESIGN&ACCESS STATEMENT AND HERITAGE STATEMENT. REFER TO DAS APPENDICES FOR PRODUCT DATA SHEETS. INFORMATION ON THE EXISTING AND PROPOSED MATERIALS AND BUILD-UPS WERE OBTAINED FROM THE CONTRACTOR.

Timber Frame Reinstatement:
The reinstatement of the structural oak frame will be executed exclusively utilising sustainably sourced, high-quality reclaimed oak. All timber selection, joinery fabrication, and on-site installation will be carried out by specialist heritage contractors Cruck Frame Carpentry & Restoration. All structural joinery will utilise traditional timber-to-timber connections in accordance with historic framing standards.

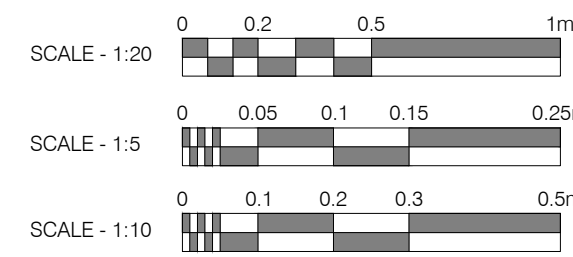

				PLANNING CONDITION DSICHARGE								kyson																			
Rev:				Comments:				By:				Date:				Studio															
								Client:				Mr. Simon Dougall				28 Scrutton Street London UK EC2A 4RP															
								Project Title:				107 High St, Lindfield, Haywards Heath, West Sussex, RH16 2HR				T: +44(0) 20 7247 2462 E: enquiries@kyson.co.uk W: www.kyson.co.uk															
								Drawing Title:																							
								Detail Drawings:				Vaulted Ceiling																			
								Scale:				Date:				Drawn:				Checked:											
								1:25@A1 1:5@A1				Aug 26				KN				KW											
								1:50@A3 1:10@A3												Project No.:				Drawing No.:				Revision:			
																				900-25				5028.1				-			
Do not scale this drawing All dimensions must be checked on site																															
All rights reserved. No reproduction in any material form is permitted without consent.																															