




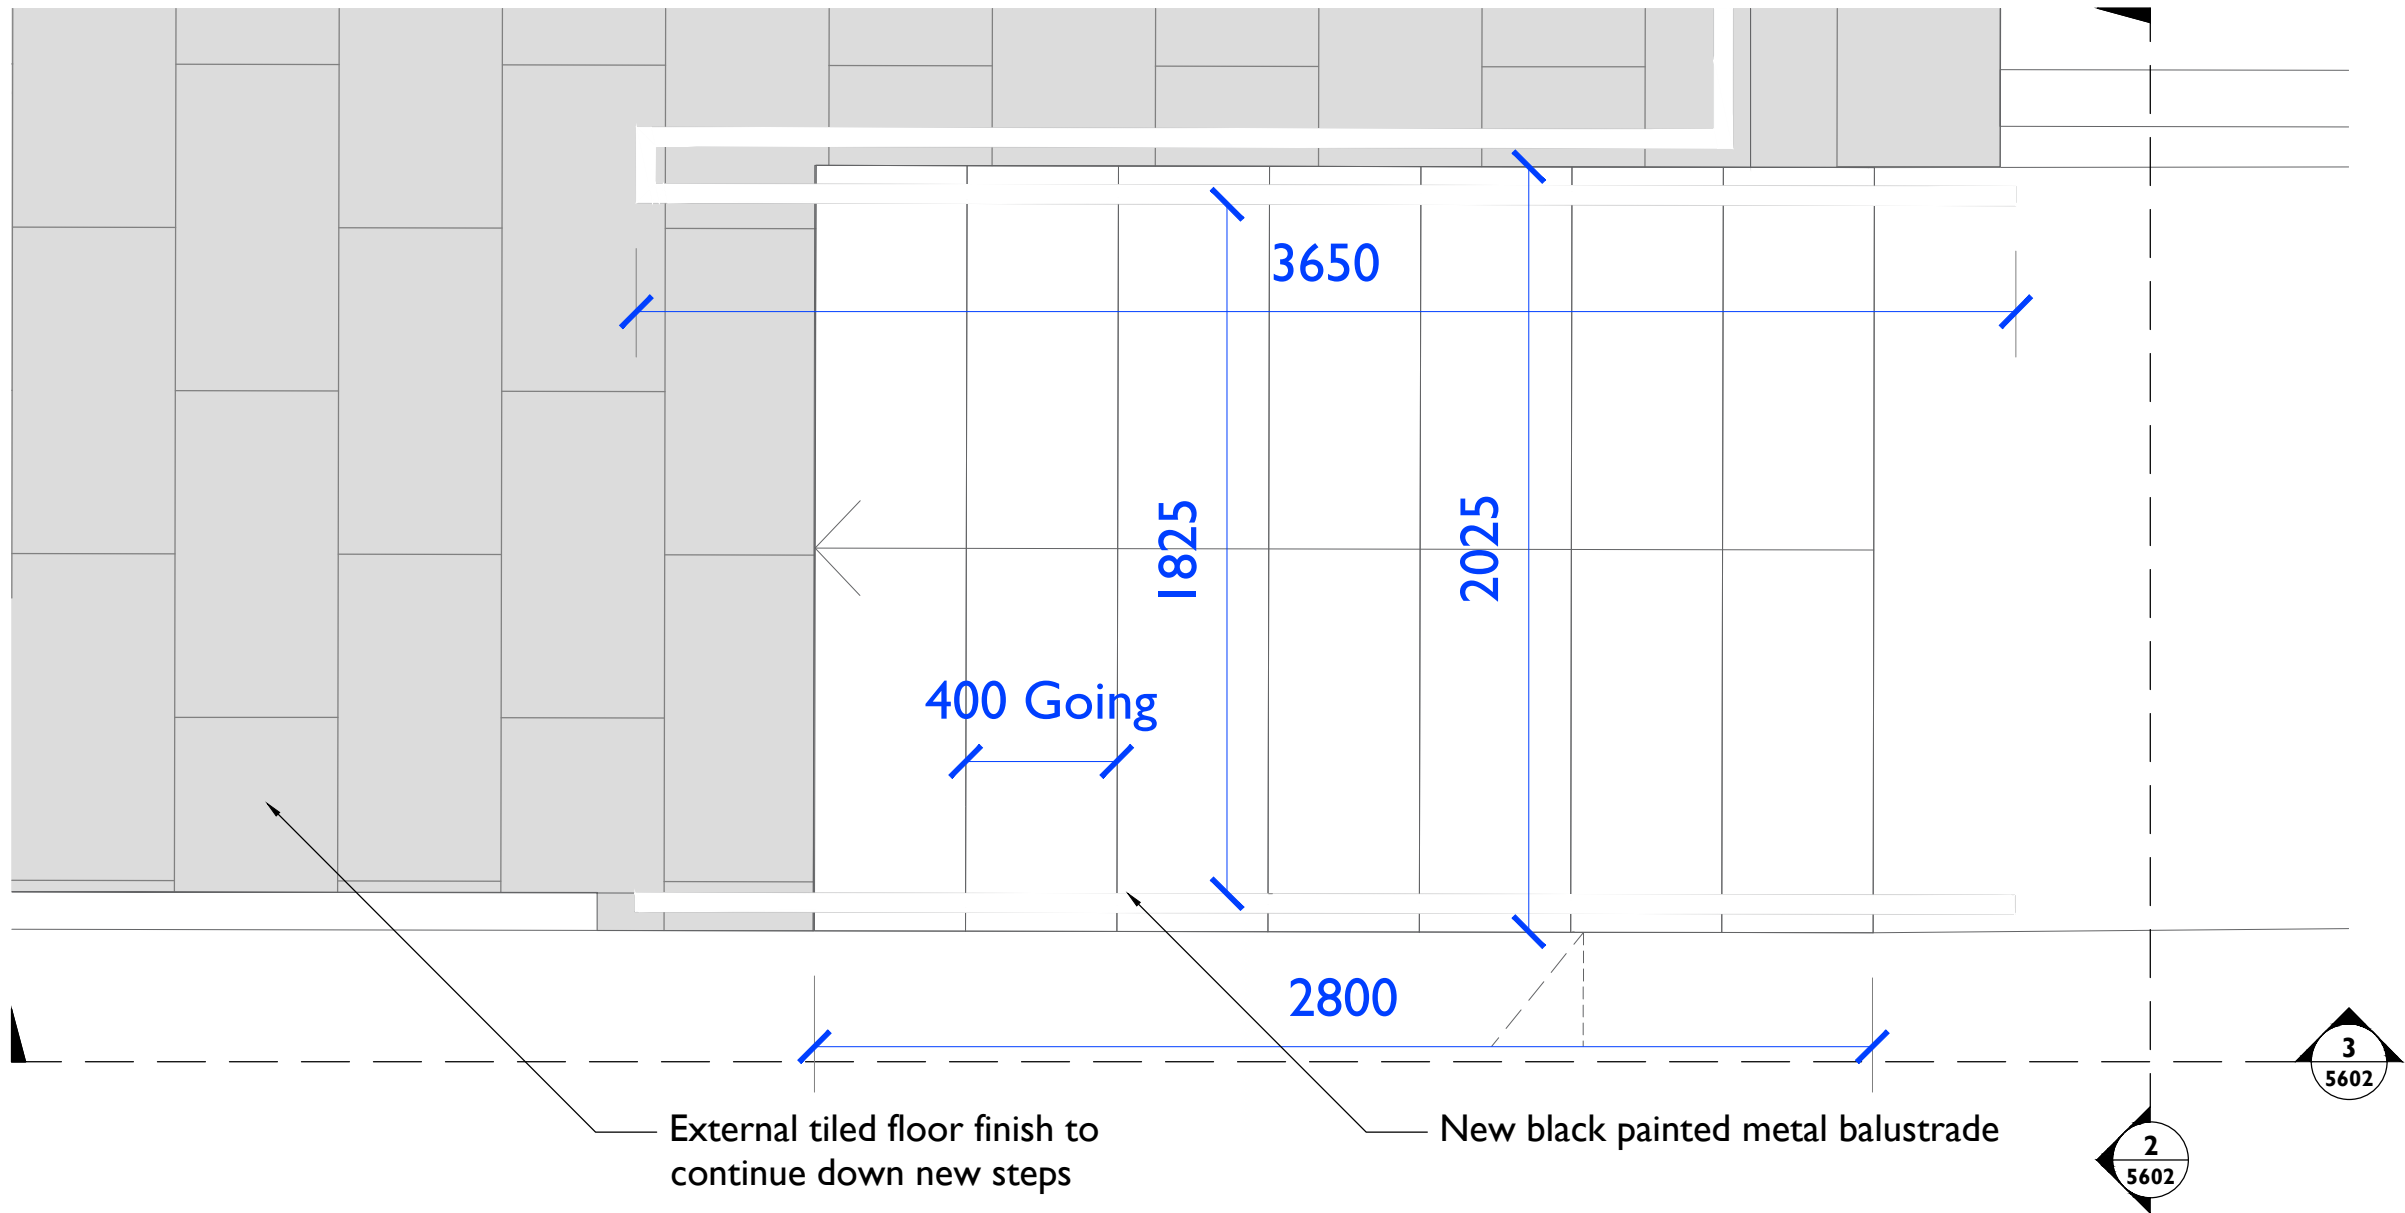


1 Stables Terrace East Stair
5602 Site Plan - 1:20 @ A1

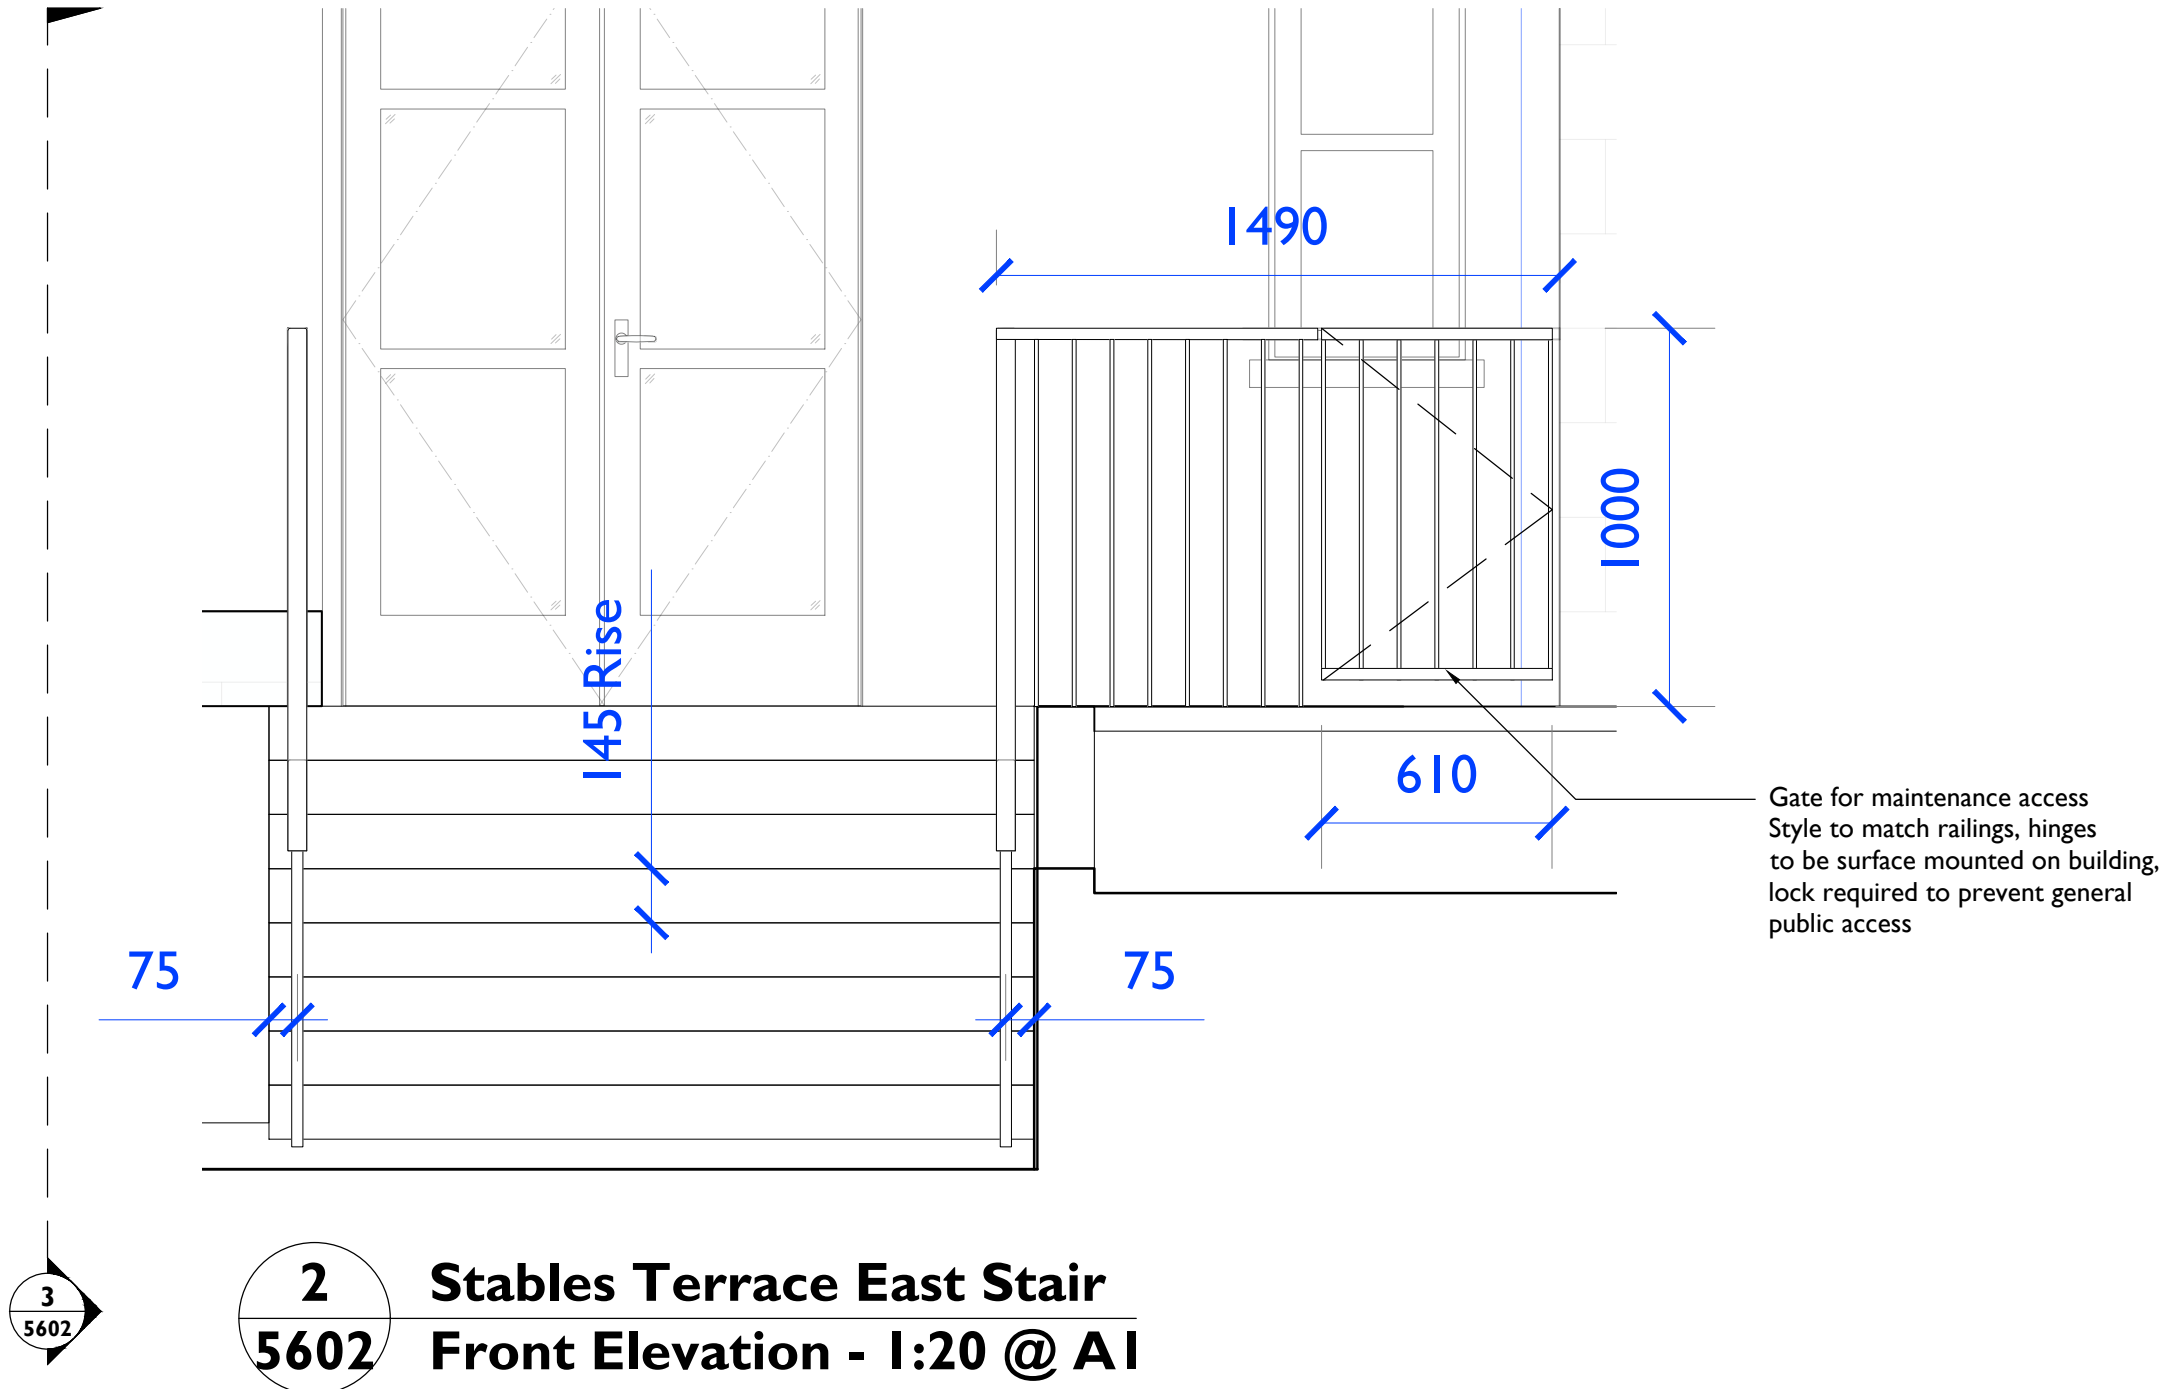


2 Stables Terrace East Stair
5602 Front Elevation - 1:20 @ A1

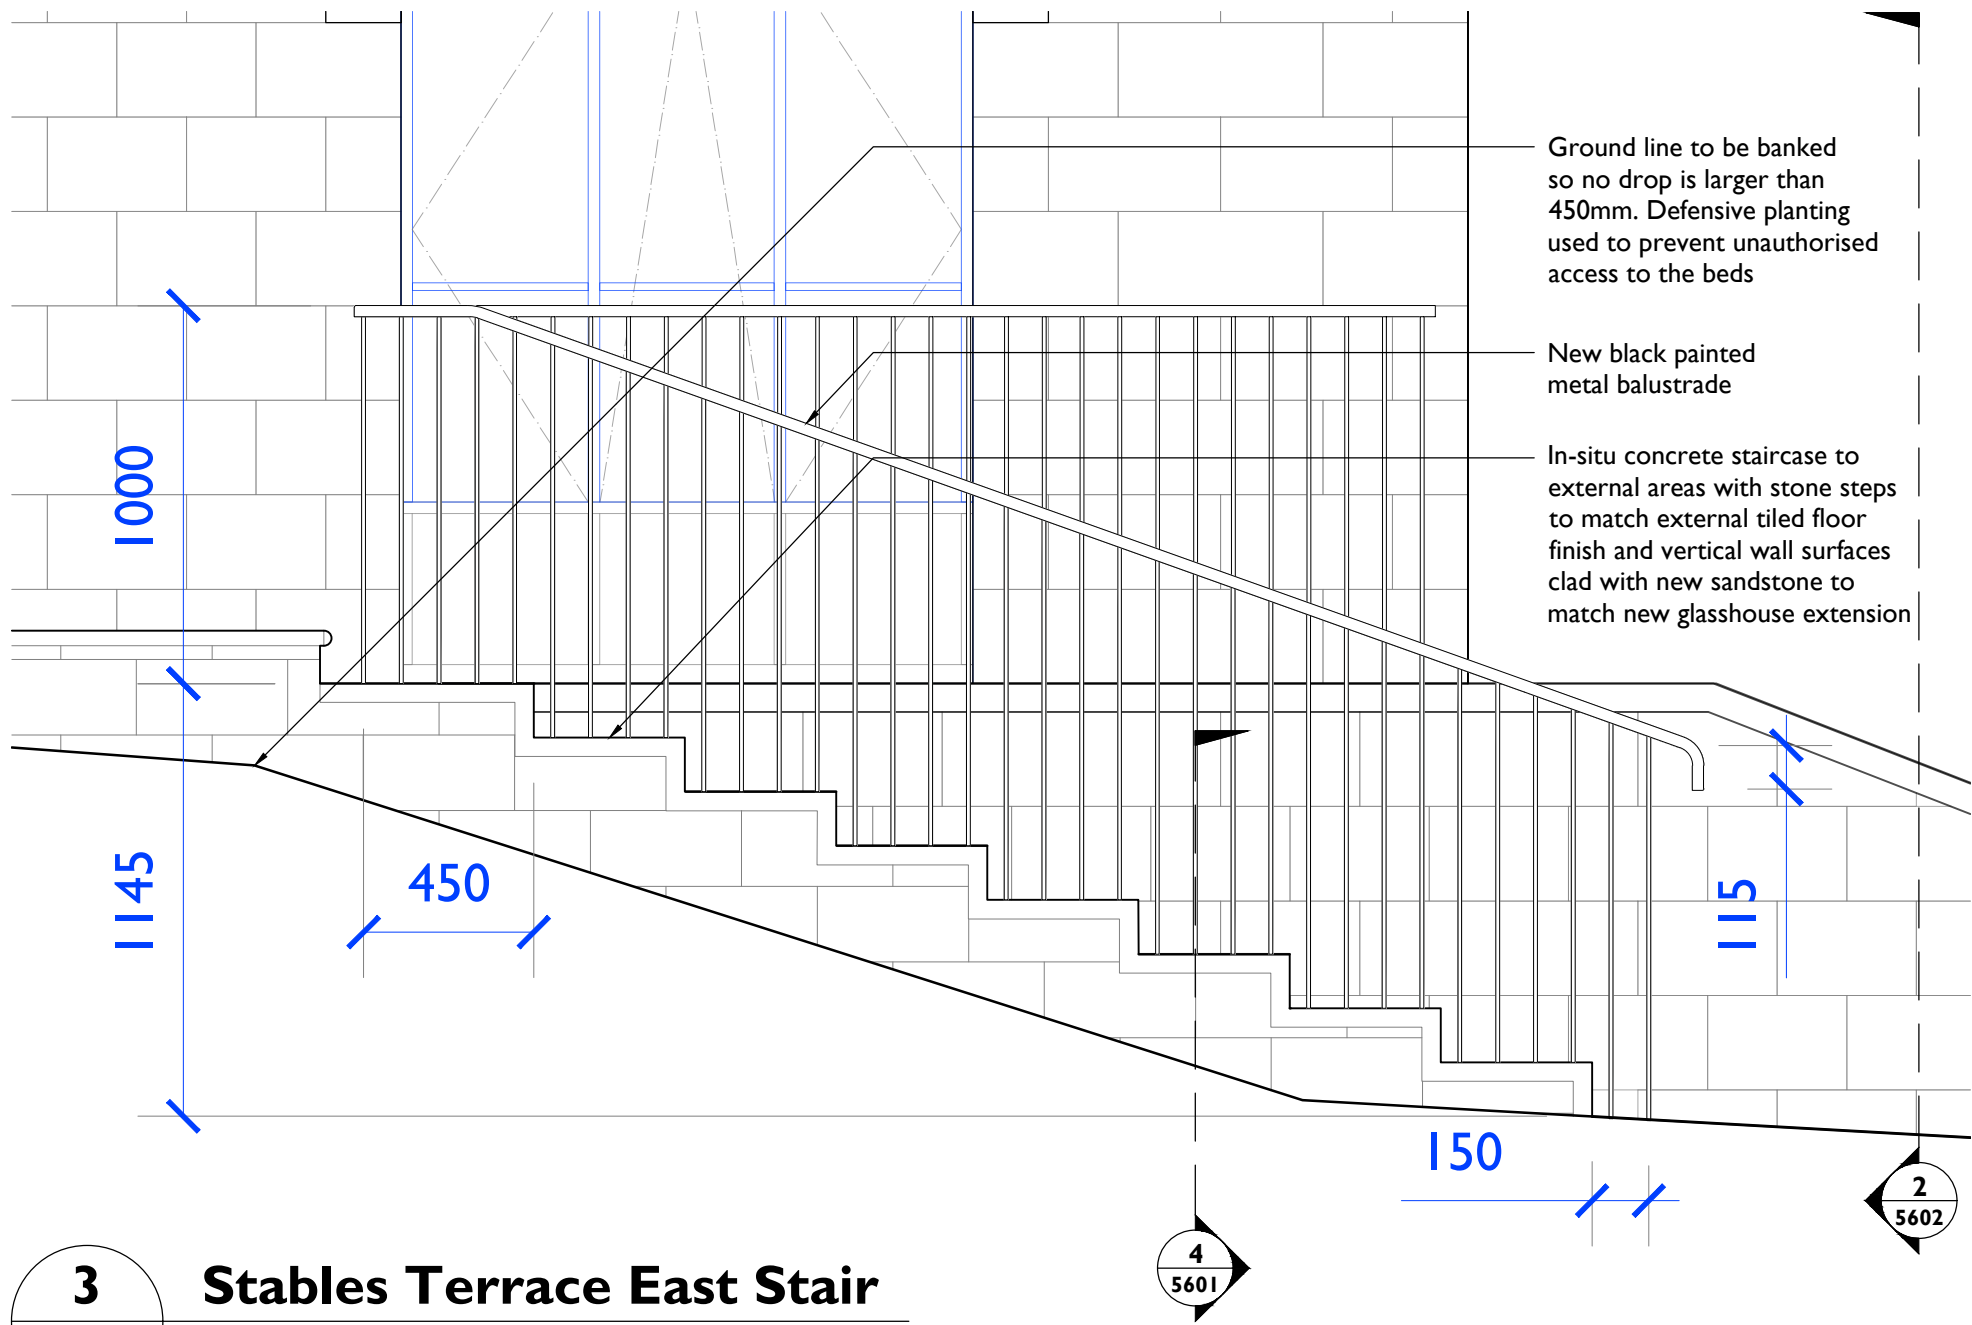

3 Stables Terrace East Stair
5602 Side Elevation - 1:20 @ A1

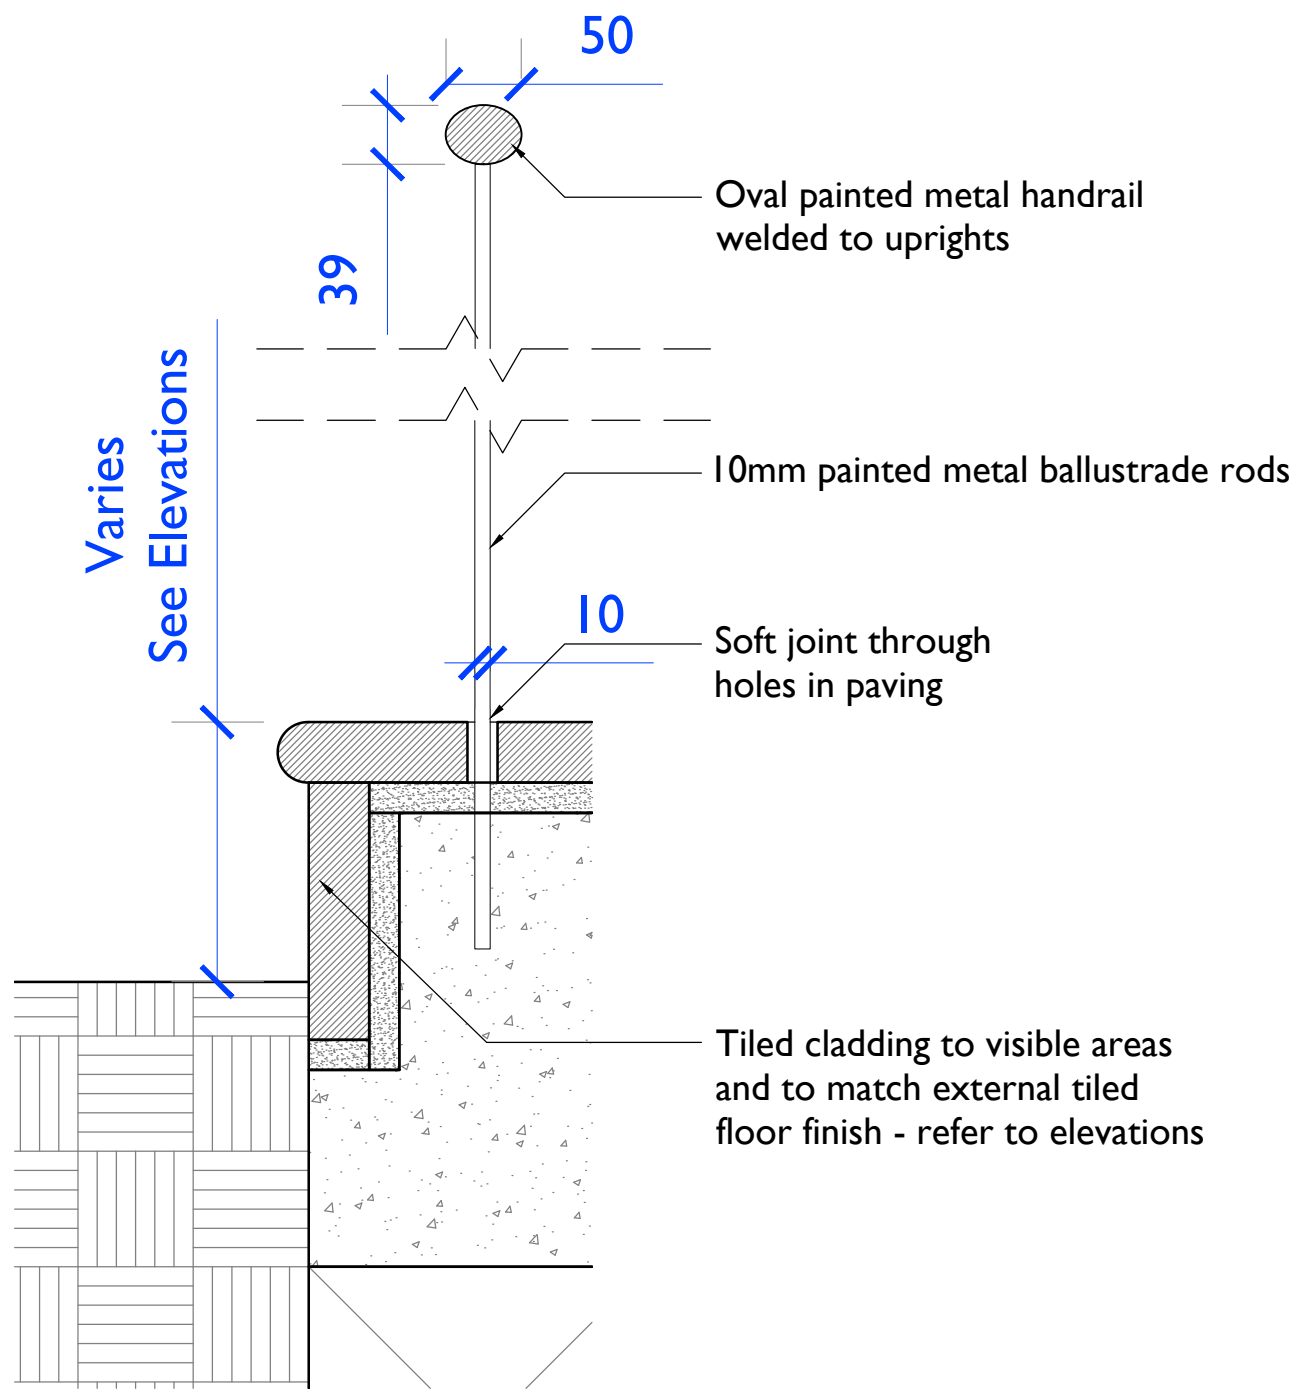

4 Typical Handrail Detail
5602 Detail Section - 1:5 @ A1

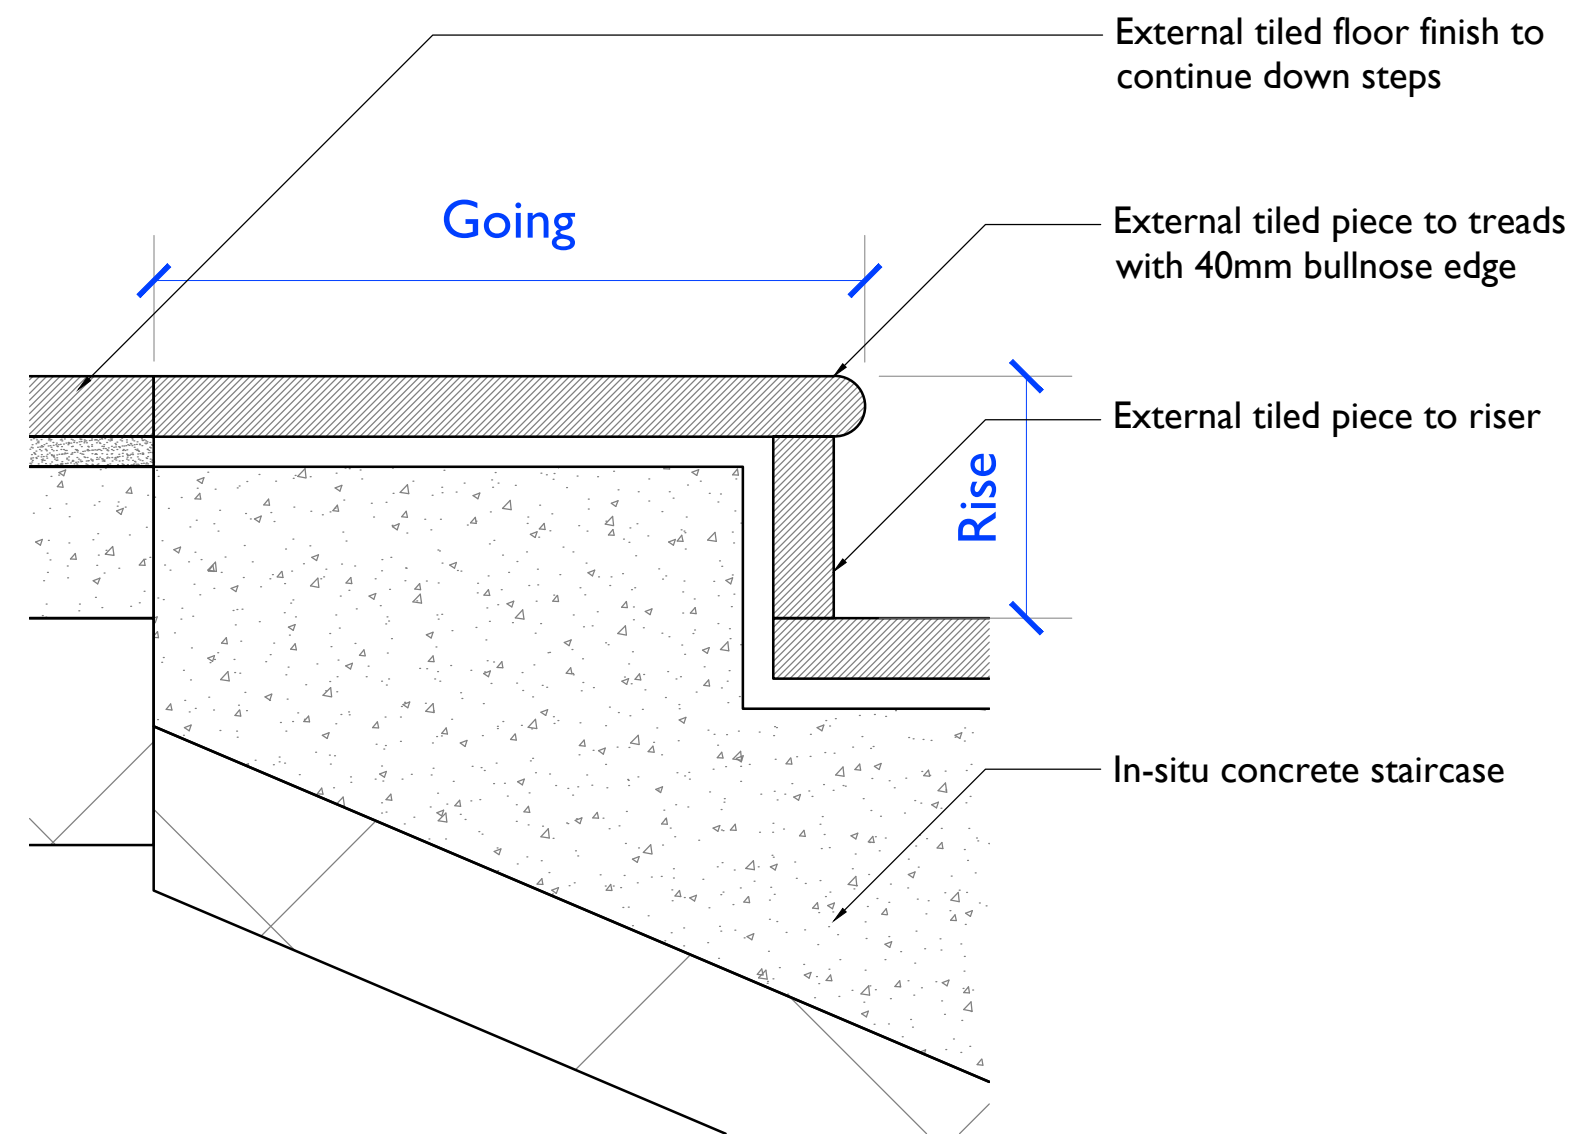

5 Typical Tread / Build Up Detail
5602 Detail Section - 1:5 @ A1

Notes: 17/12/2024 14:25:47

Drawings are based on survey data and may not accurately represent what is physically present.

Do not scale from this drawing. All dimensions are to be verified on site before proceeding with the work.

All dimensions are in millimeters unless noted otherwise.

Purcell shall be notified in writing of any discrepancies.

Key Plan
not to scale

C01	13/12/2024	JS	JC	For Discharge of Planning Conditions
REV	DATE	BY	CHK	DESCRIPTION
CLIENT				
RNSC Will Trust				
PROJECT				
Borde Hill Stables				
JOB NUMBER				
241720				
TITLE				
Proposed Stair Details				
SIZE	SCALE	LAST REVISED	DRAWN	CHECKED
A1L	1:20@A1	13/12/2024	JS	JC
REV	SUITABILITY/REASON FOR ISSUE			
C01	Planning			
DRAWING NAME				
241720-PUR-02-XX-DR-A-5602				

15 Bermondsey Square, Tower Bridge Road, London SE1 3UN
© PURCELL 2019. PURCELL ® IS THE TRADING NAME OF PURCELL ARCHITECTURE LTD.