

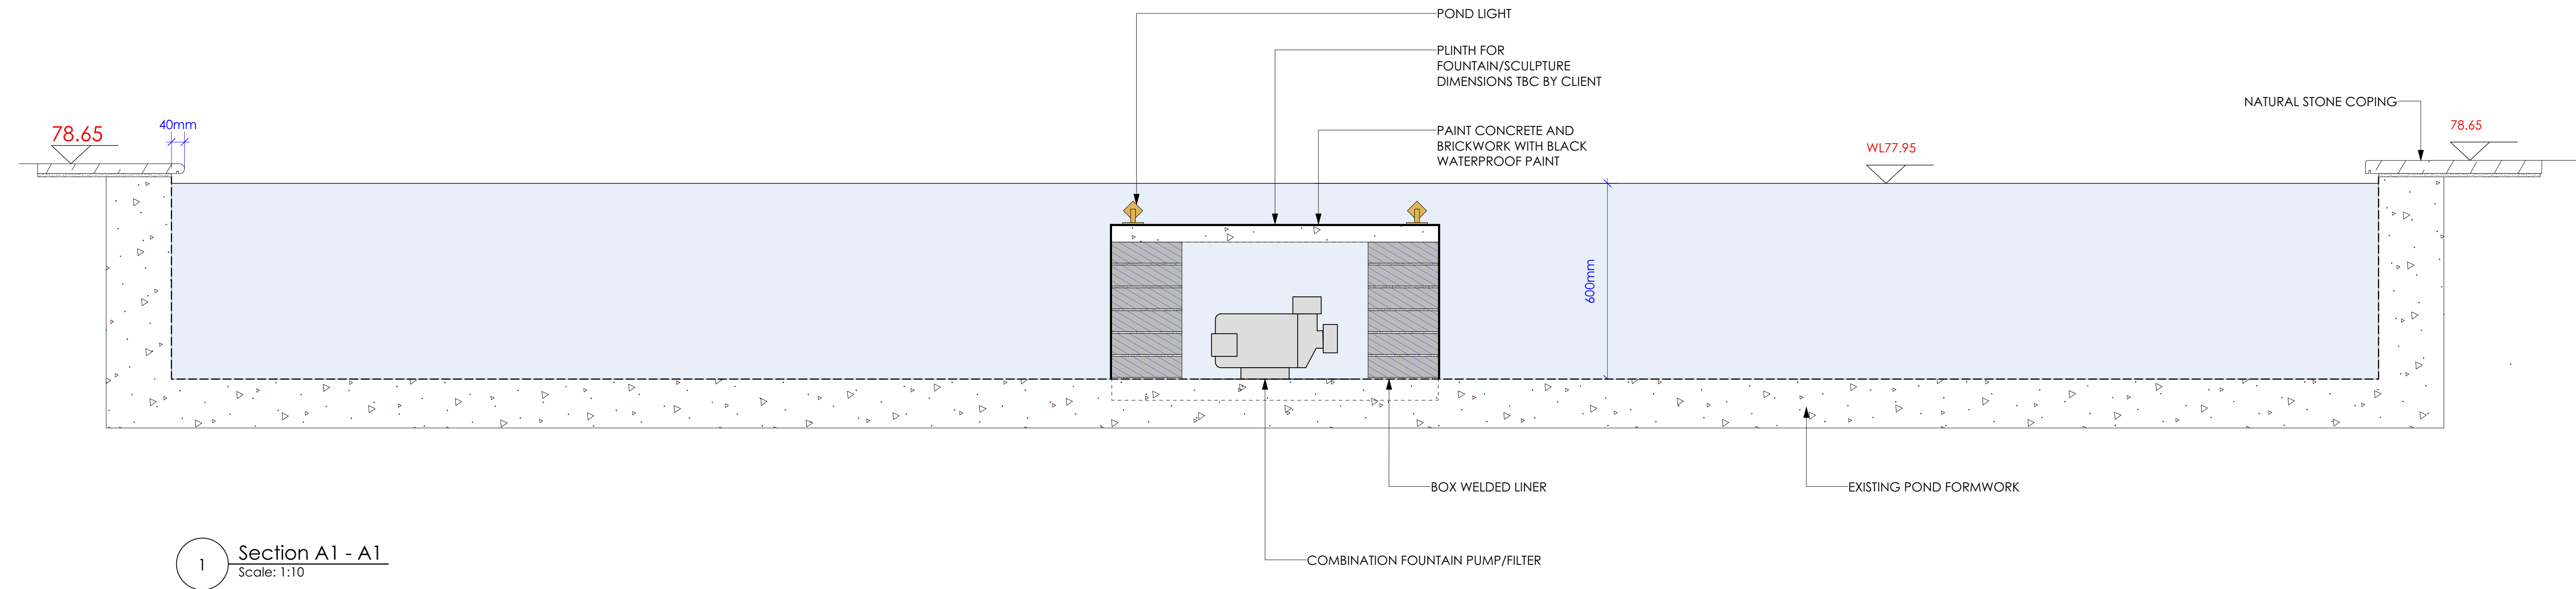


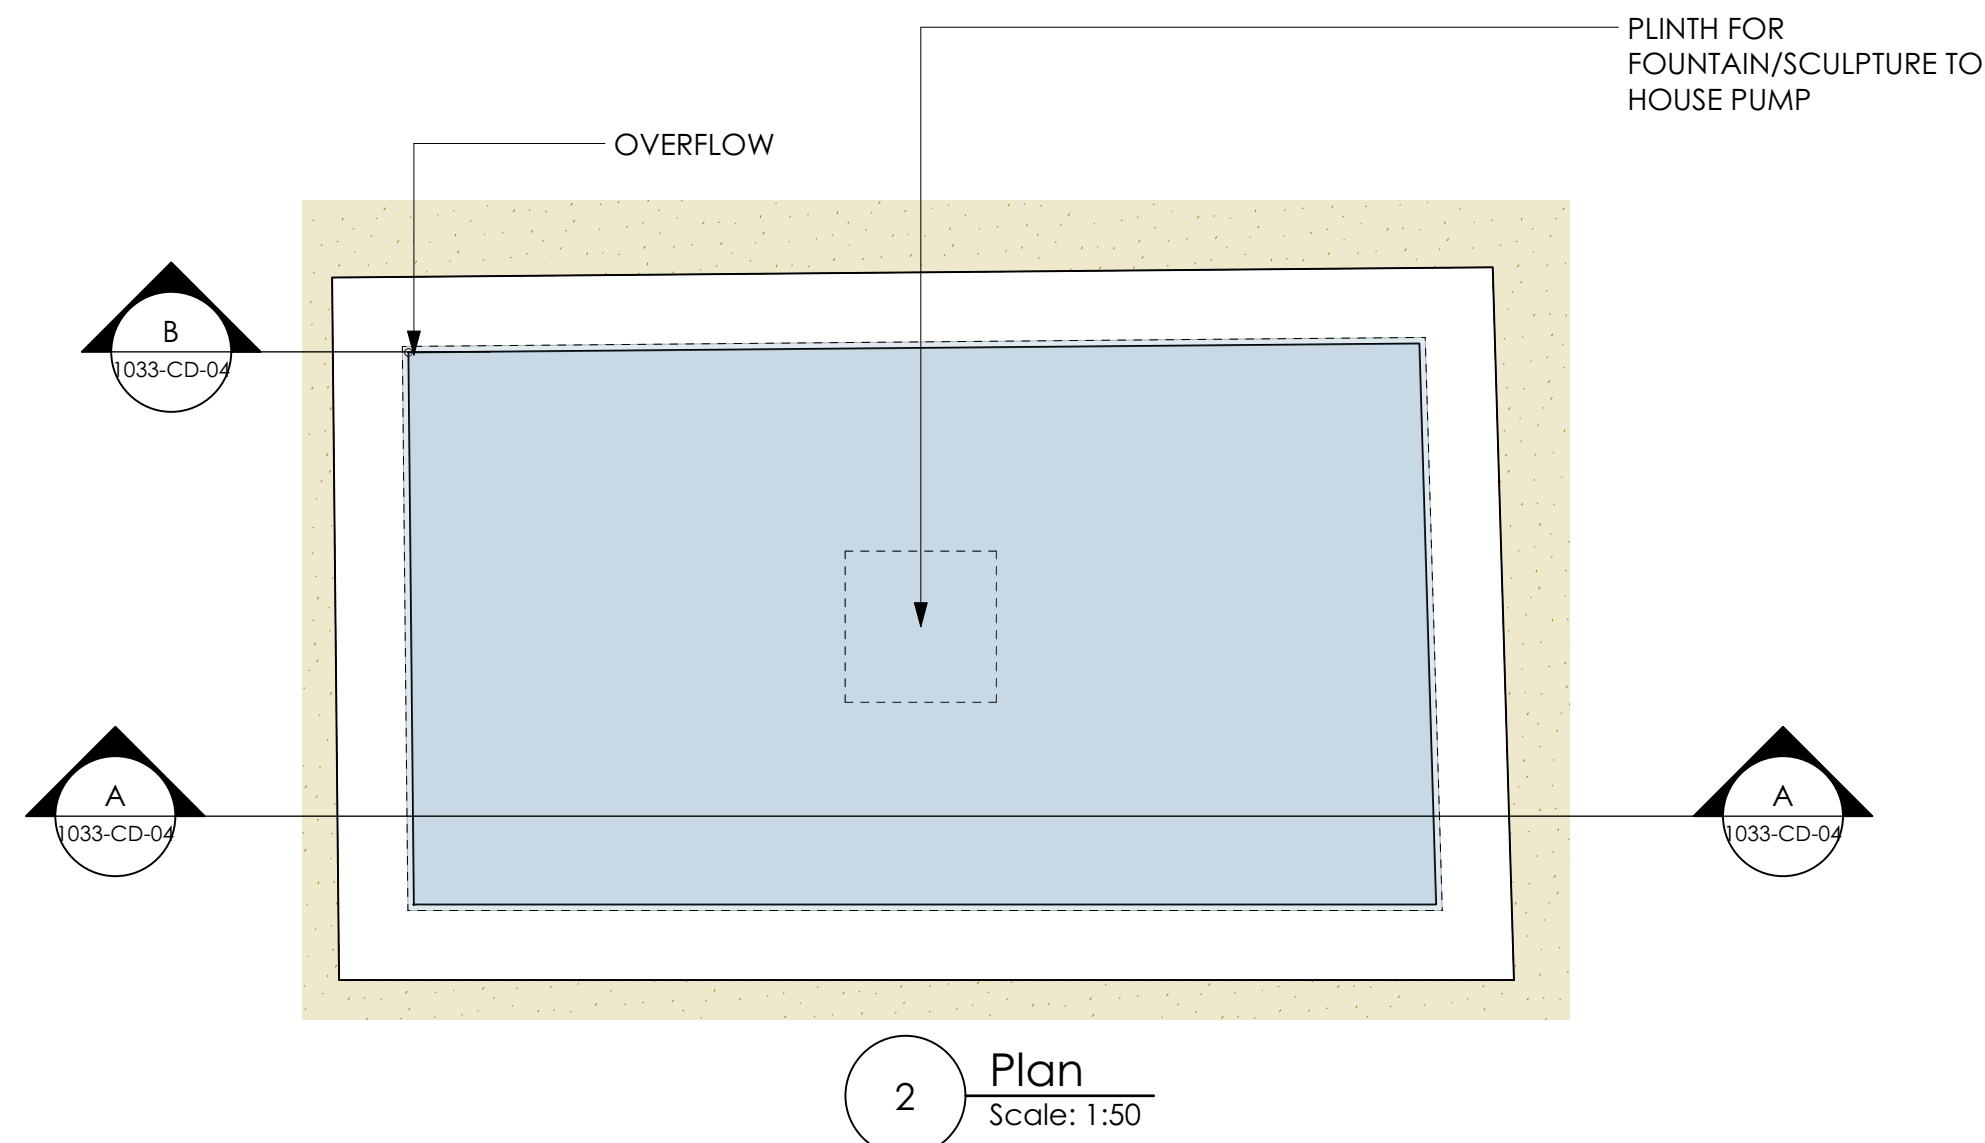

Specification

Location	EXISTING FORMAL POND - ZONE 14
Soil / Gravel Infill	CED GRAVEL 10-20MM MIXED ON TOP OF PEAT FREE AQUATIC COMPOST (Aquasoil or similar approved).
Planting Shelf Retaining Wall	CONSTRUCTED WITH ENGINEERING BRICKS. 5MM MORTAR JOINT
Box Welded Liner	BOX WELDED POND LINER BY SPECIALIST CONTRACTOR
Existing Pond Formwork	EXISTING REINFORCED CONCRETE - TO BE MADE GOOD
Overflow Pipe	50MM Ø OVERFLOW PIPE CONNECTED TO DRAINAGE - REFER TO DRAWING WEBB YATES JS114-C-DR-0100_03_S4
Removeable Metal Filter	TBC
Tank connector	TANK CONNECTOR (LEFT-HAND THREAD) SUPPLIER: LANDSCAPEPLUS or similar approved
Pond Transition & Cable Lead-out	OASE TRADUX POND TRANSITION & CABLE LEAD-OUT KIT
Pond Lights	REFER TO LIGHTING PLAN 1033-LP-01
Pond Fountain	WITH CLIENT

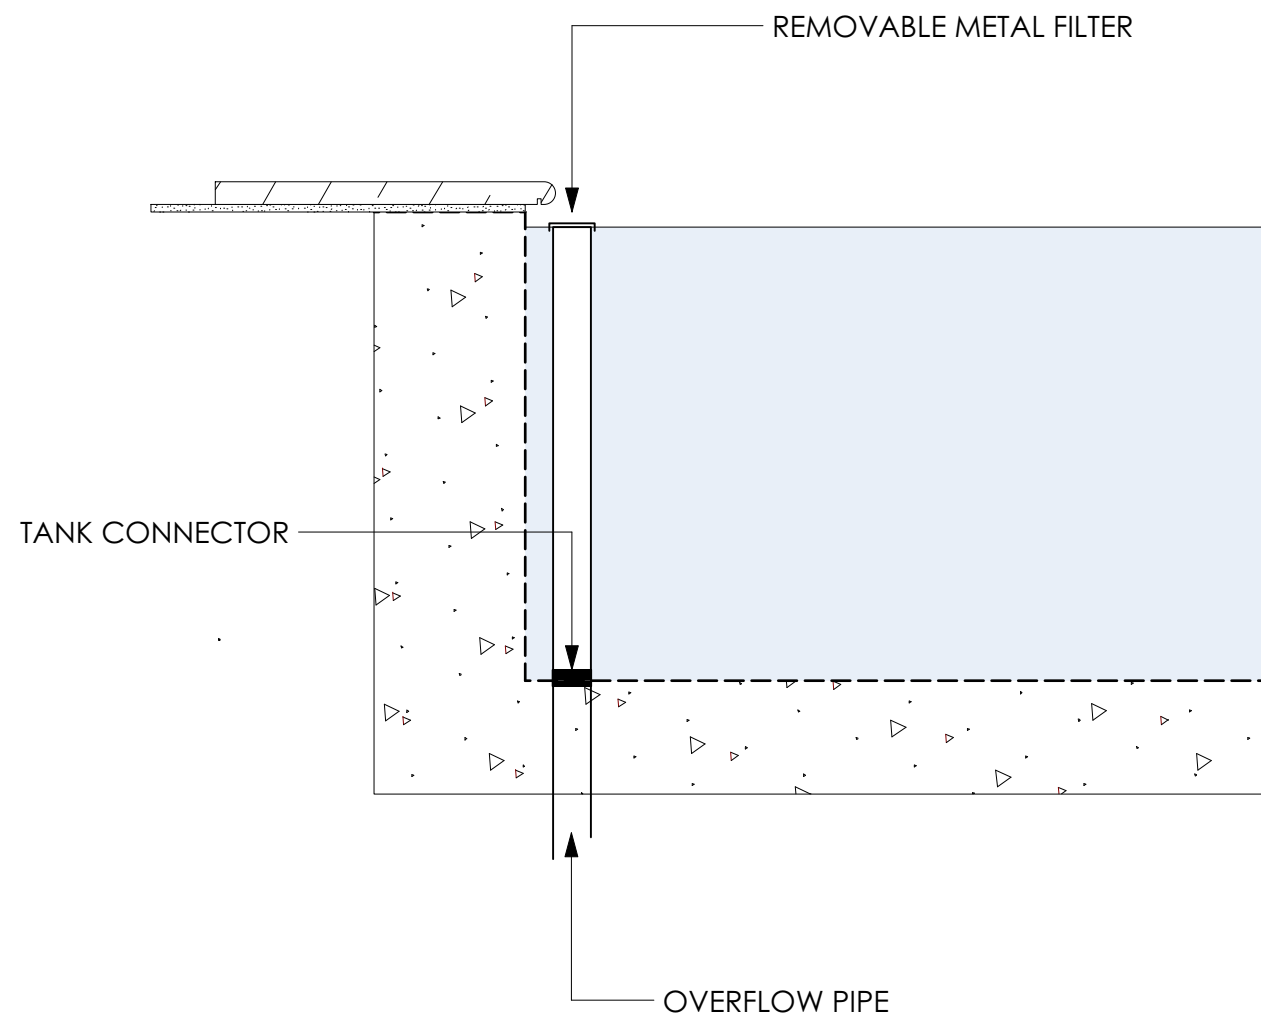

No.	Date	Revision Notes
A	2023.12.12	Removed planting shelves

Ann-Marie Powell
GARDENS

Ann-Marie Powell Gardens Ltd.
Heath Farm, Heath Road East
Petersfield, Hampshire
GU31 4HT
01730 825 650

Project Name
BORDE HILL -
STABLES/WALLED GARDEN

Client
Borde Hill Garden,
Borde Hill Lane, Haywards Heath,
West Sussex RH16 1XP

Sheet Title
FORMAL POND

File Name
1033 BH Details 2023.11.15.vwx

Drawn By
CB/MG

Scale
AS NOTED @ ISO A1

Revision Date
2023.12.12

Sheet No.
1033-CD-09-A

Date
2023.11.15

INDICATIVE DRAWINGS ONLY. NOT TO BE USED
FOR COSTING OR DIMENSIONING