




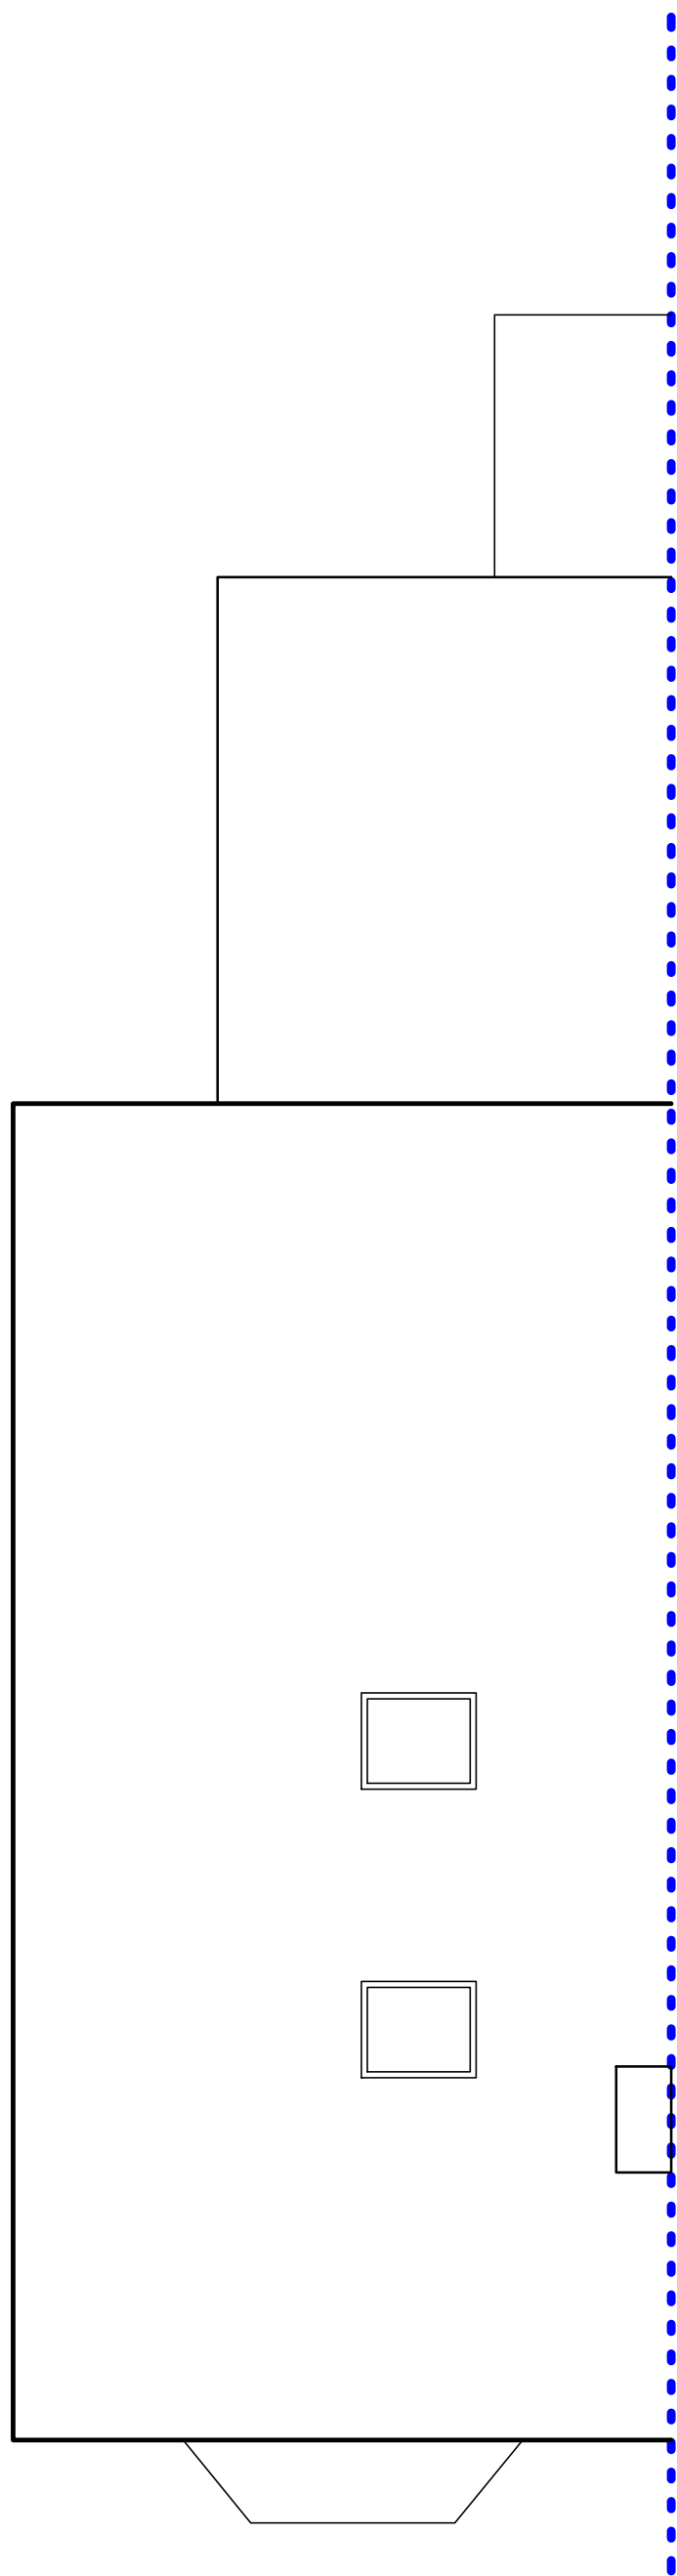

EXISTING ROOF PLAN - 1:50@A1

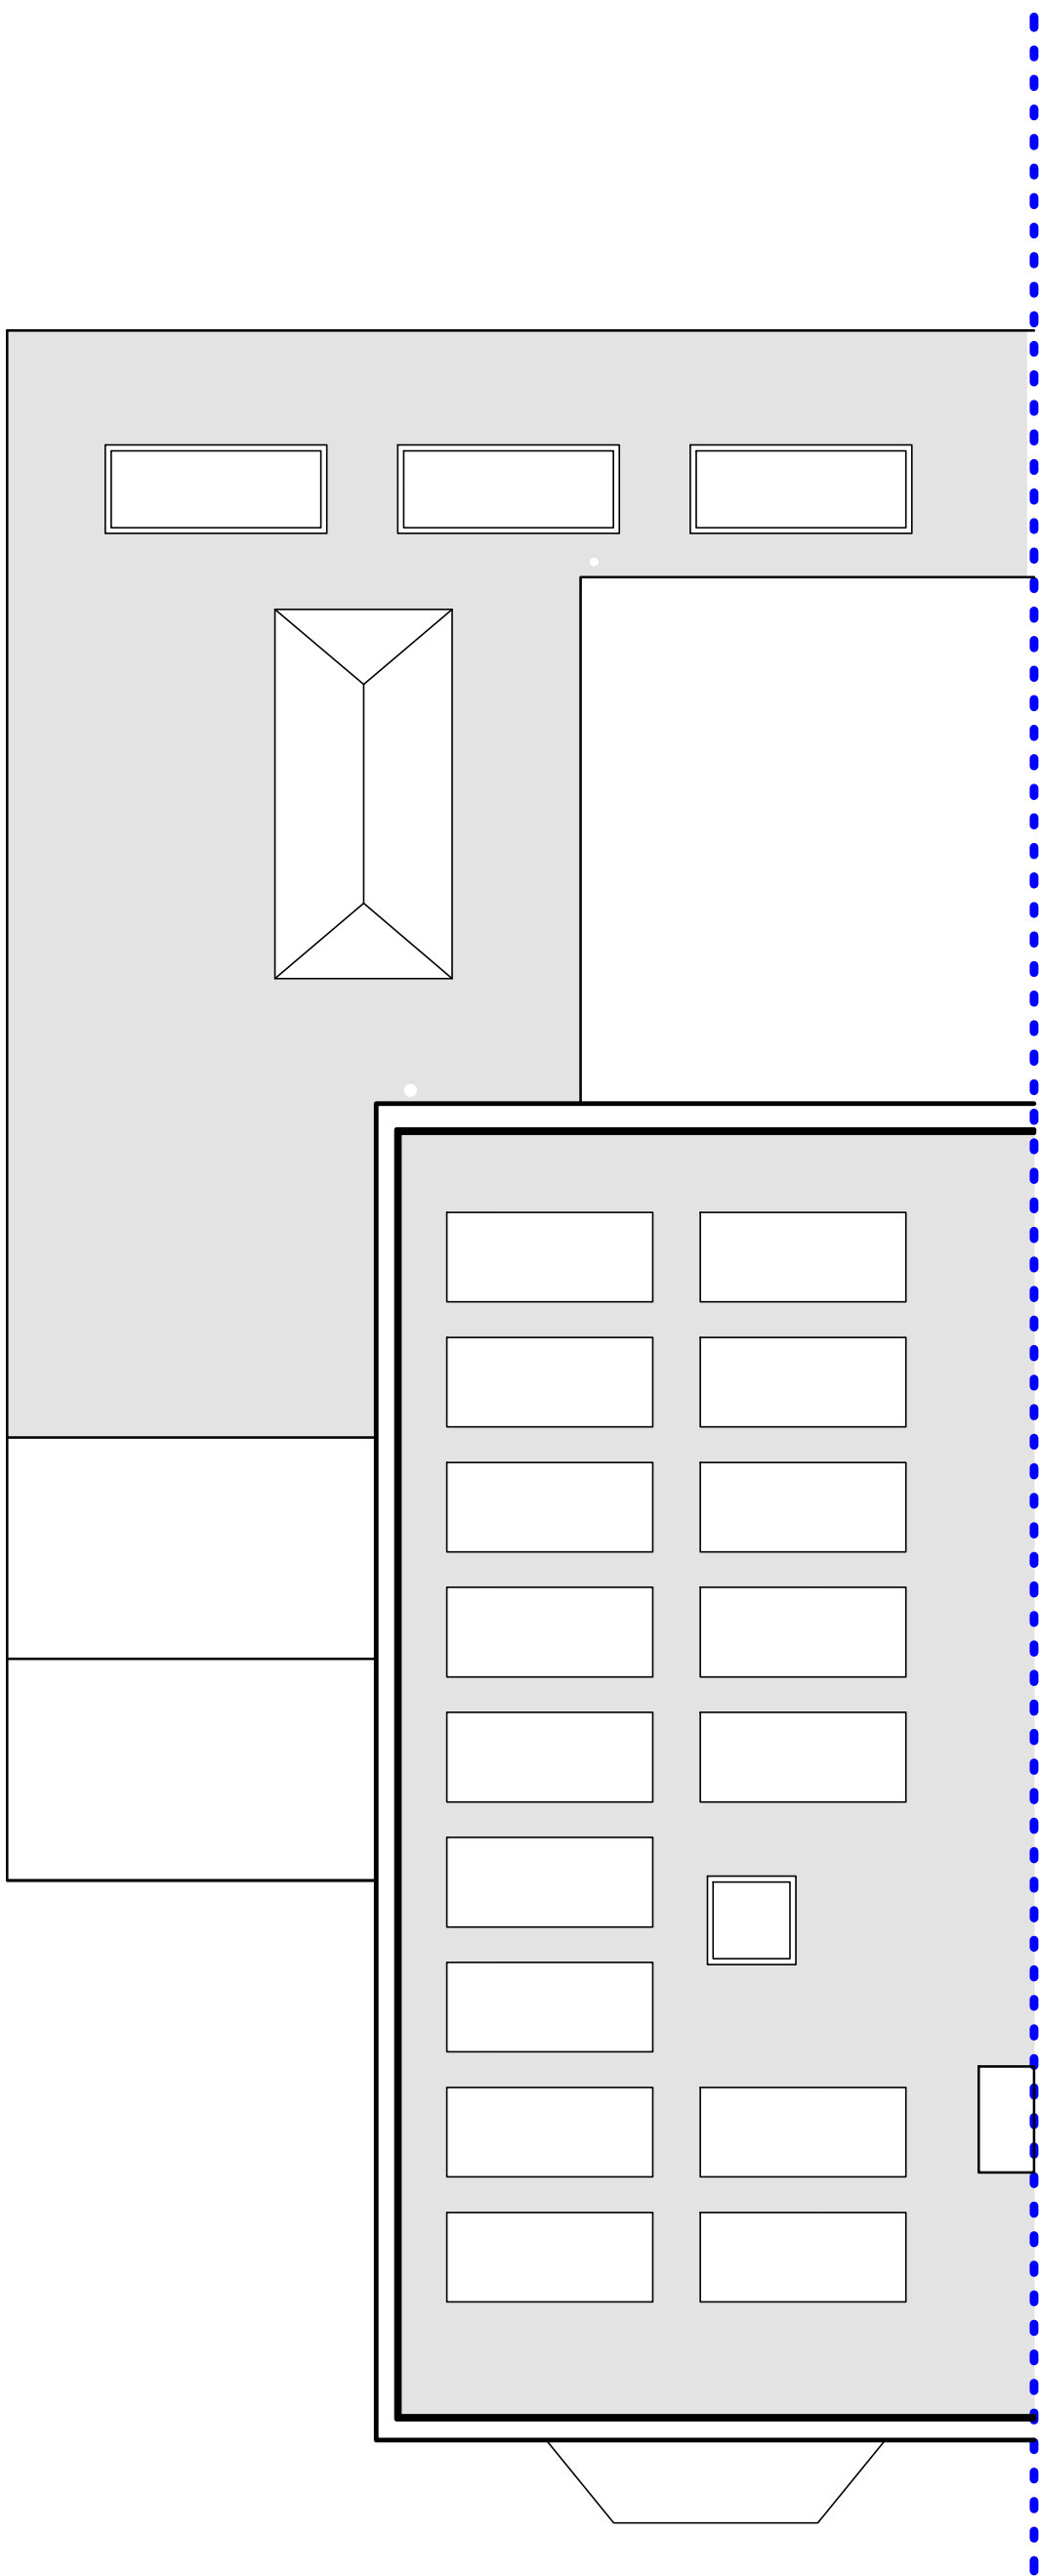


PROPOSED ROOF PLAN - 1:50@A1

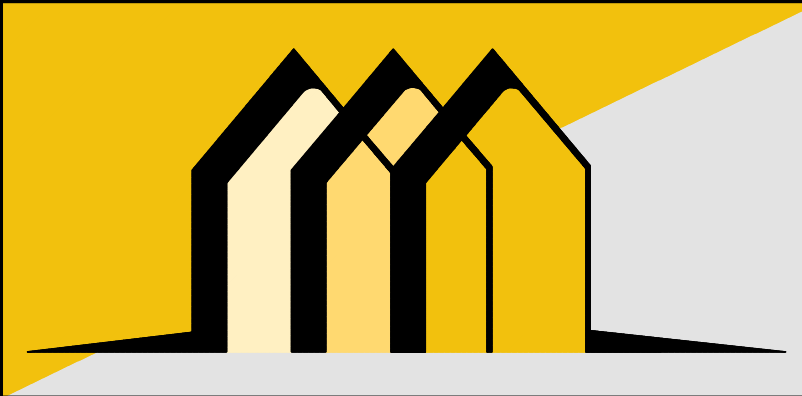

CONTACT INFO

E: Scott@EllisdonArchitecturalAssociates.co.uk
W: WWW.EllisdonArchitecturalAssociates.co.uk
M: 07828 189525

SCALE BARS

 

REVISION	DESCRIPTION	STATUS:	CLIENT:	MR CAMERON PARDUE	SITE ADDRESS:
0	FIRST ISSUE		JOB REF:	721	
			DRG. NO:	04	
			DRG. TITLE:	EXISTING & PROPOSED ROOF PLANS	
			DATE:	JULY 2026	
			SCALE:	1:50@A1	

PLANNING

40 MILL GREEN ROAD
HAYWARDS HEATH
RH16 1XQ